
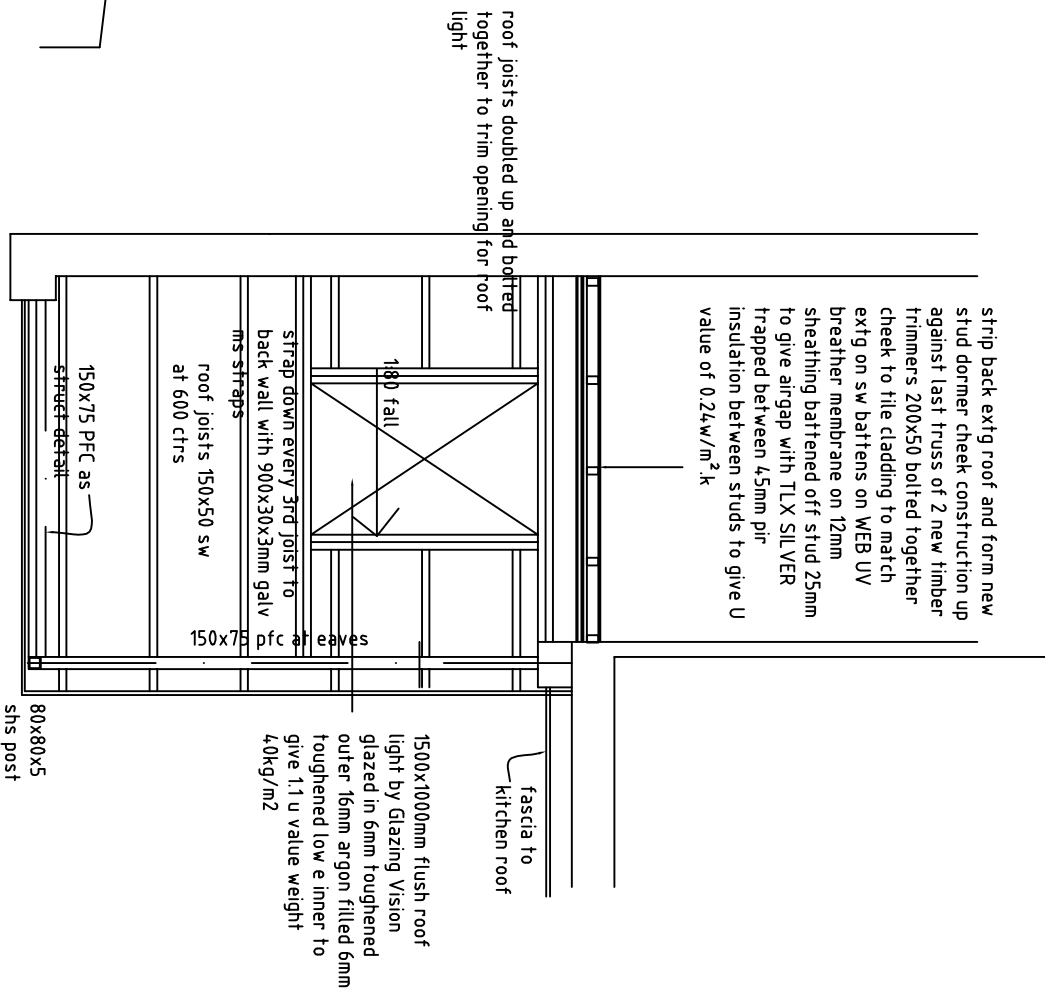
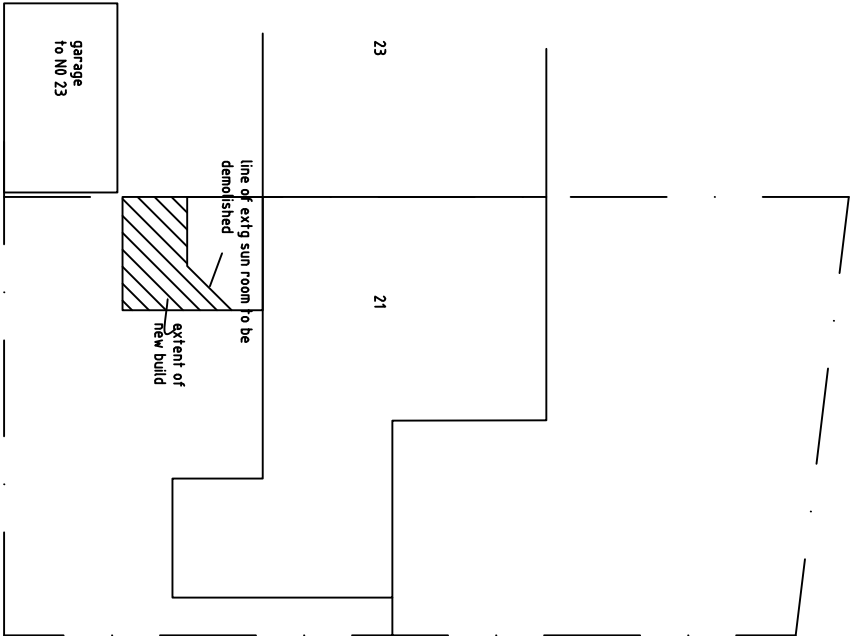


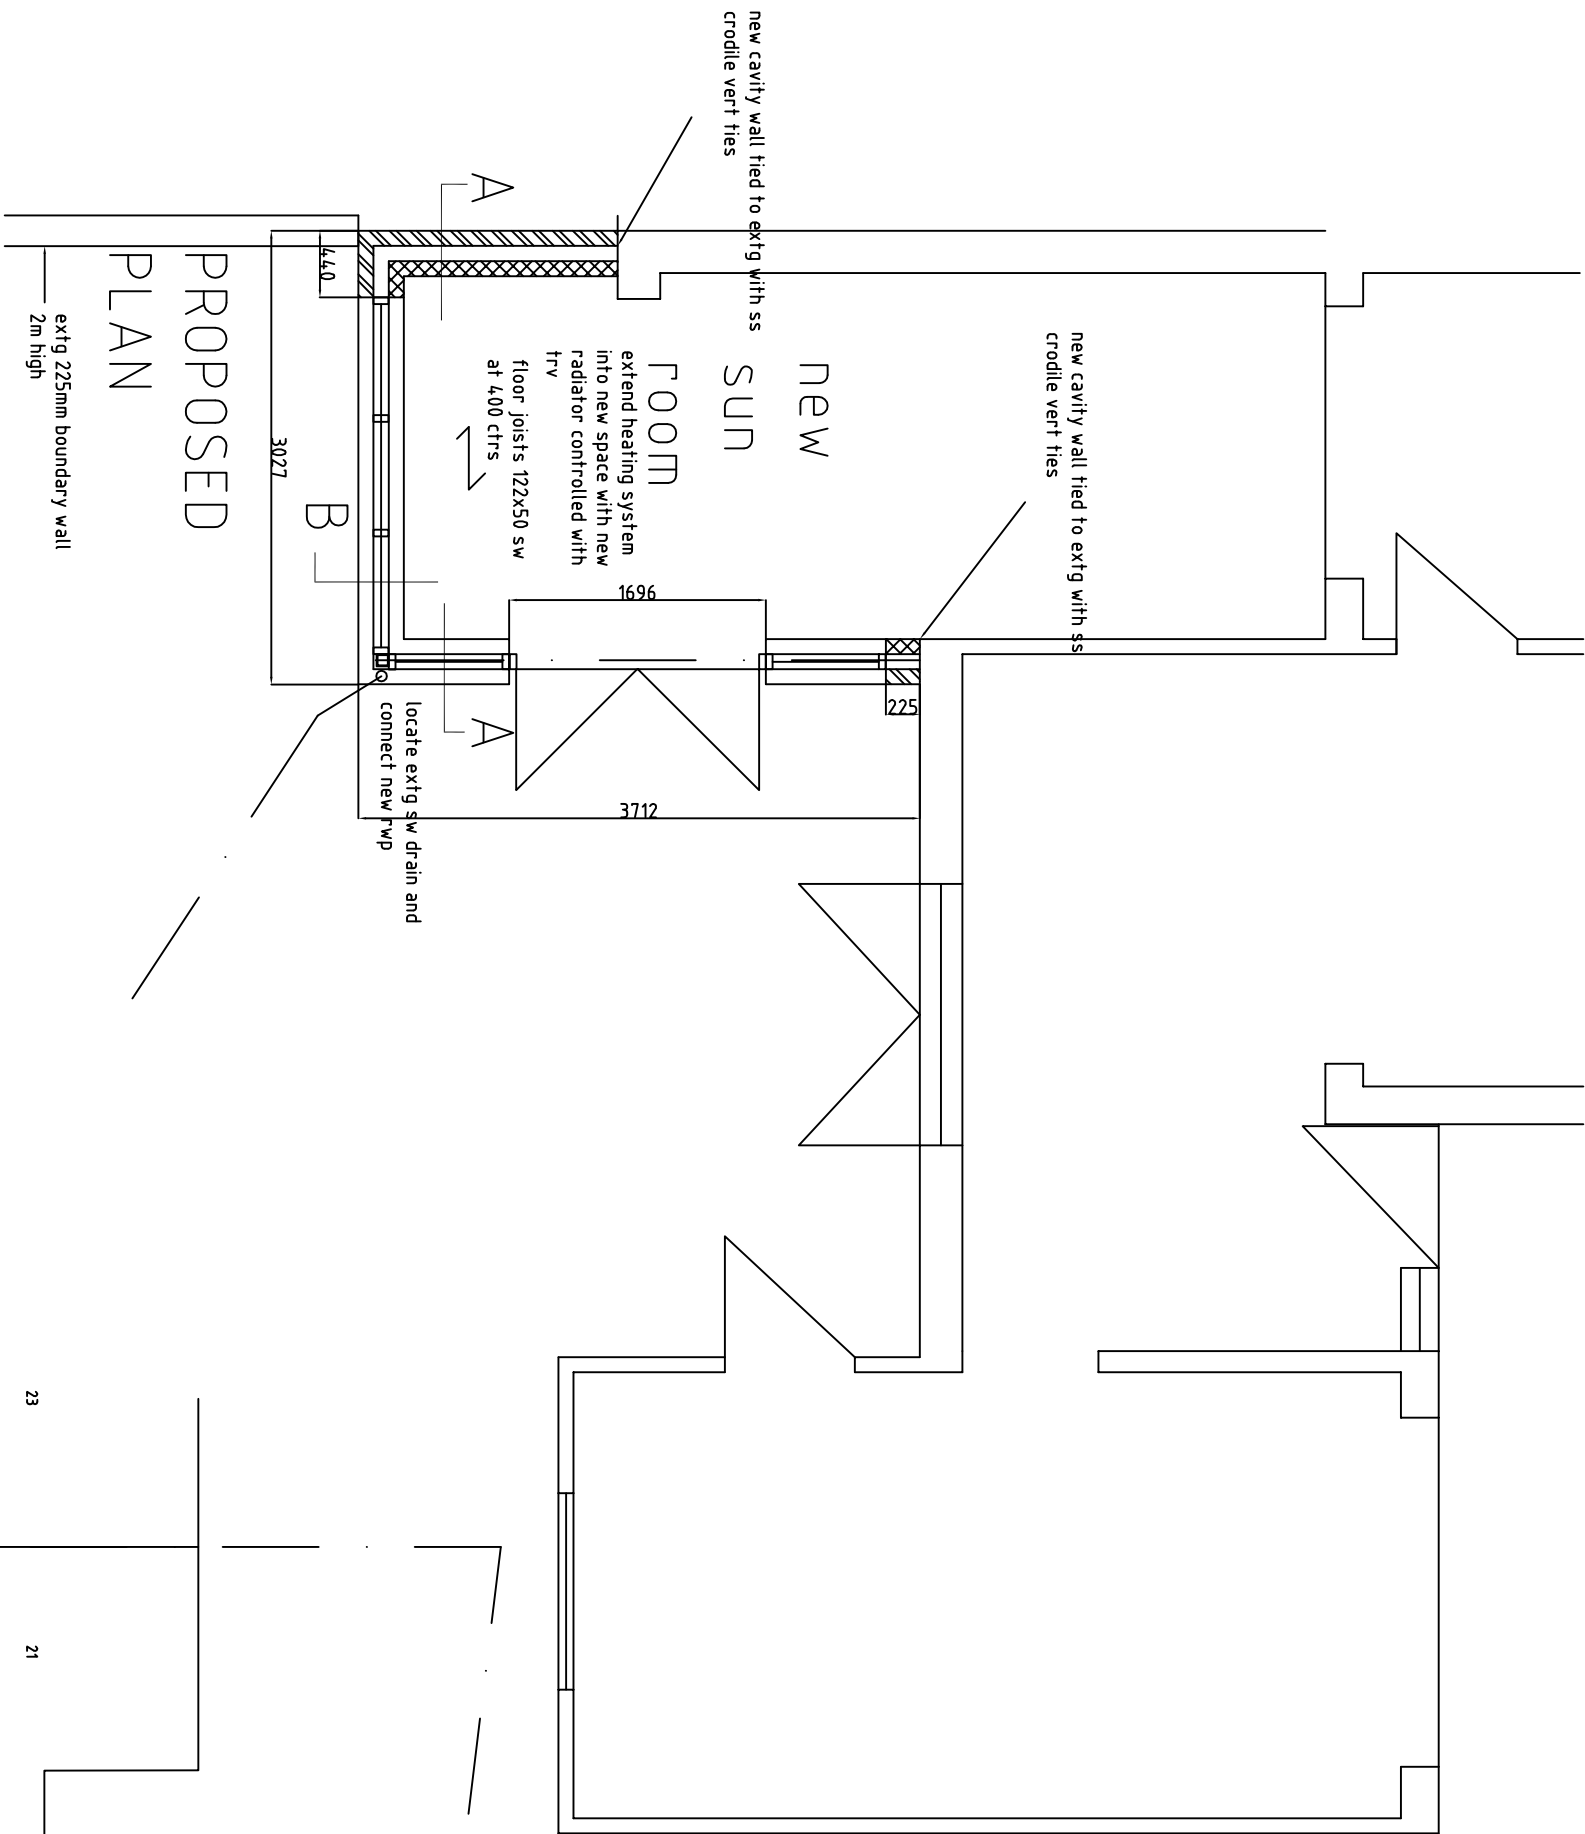

ROOF PLAN

roy harrison architects

41A Staincross Common
S.Yorkshire S75 6 JF
Telephone/Fax (01226) 381883
E-Mail: royarch@aol.com

Client

Mr&Mrs R Waddington

Project

21 Lynwood Drive
Carlton
Barnsley S71 3ES

Title

single storey rear extension
proposed plans

Date

27/5/13

Drawing No.

rw/3

Scale

1:50

Sheet

1

Revision

Drawn

of

1