


PLANS
AS EXISTING

idprojects

PROPOSED BARN CONVERSION TO RESIDENTIAL UNIT
NOOK BARN, HOYLANDSWAINE, BARNSLEY, S36 7JA
MR & MRS T E WOOD
DWG No. 282-A02 rev--
SCALE 1:100@A3 OCTOBER 2015

REV DATE ITEM

AUTH

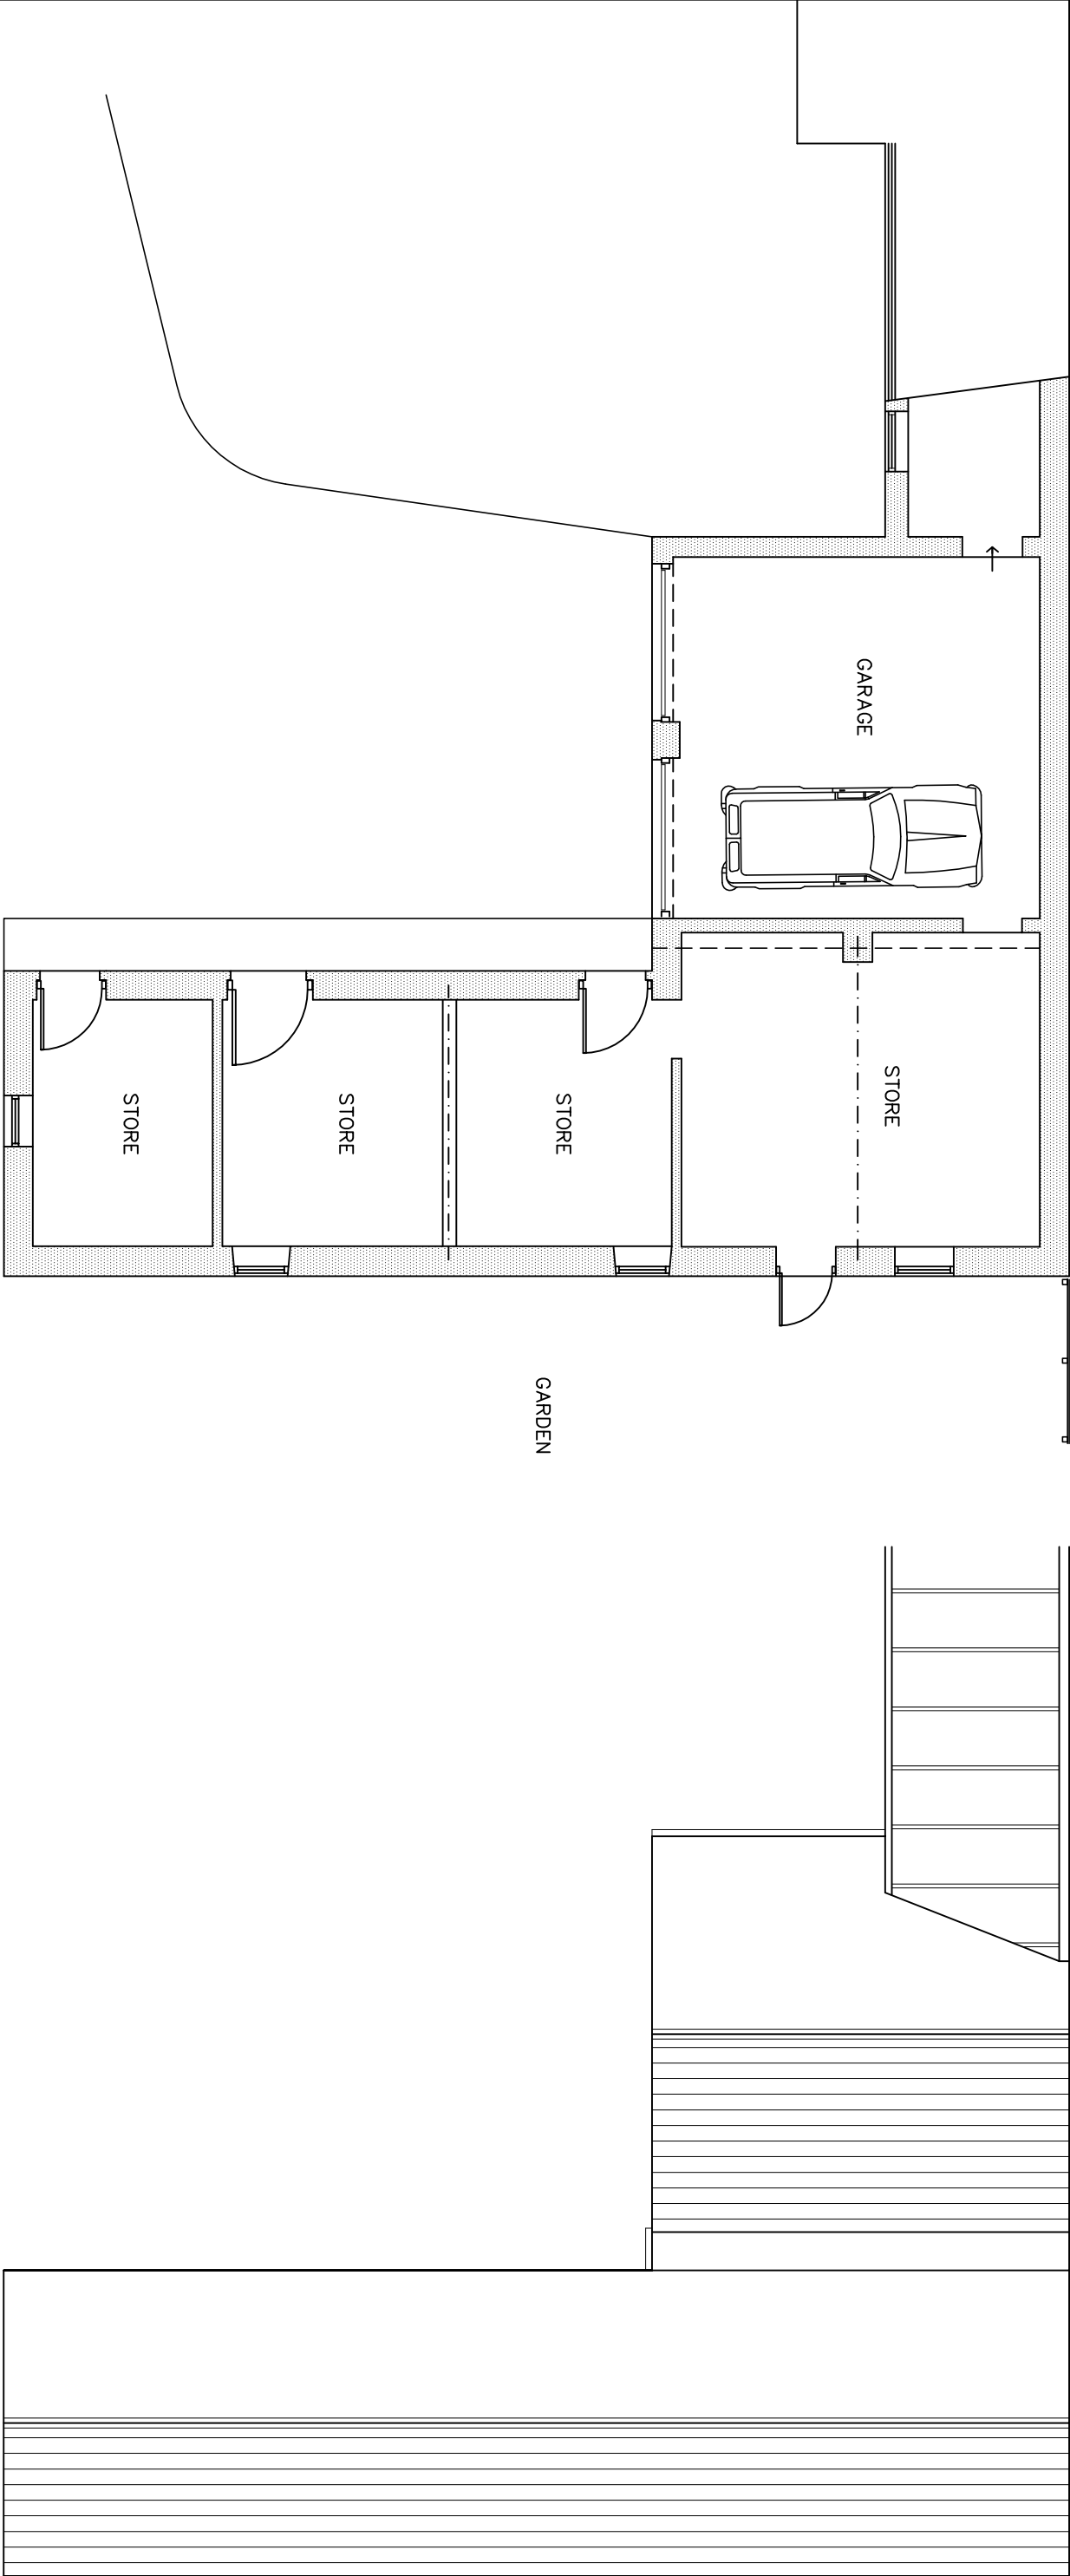

GROUND FLOOR PLAN

ROOF PLAN