




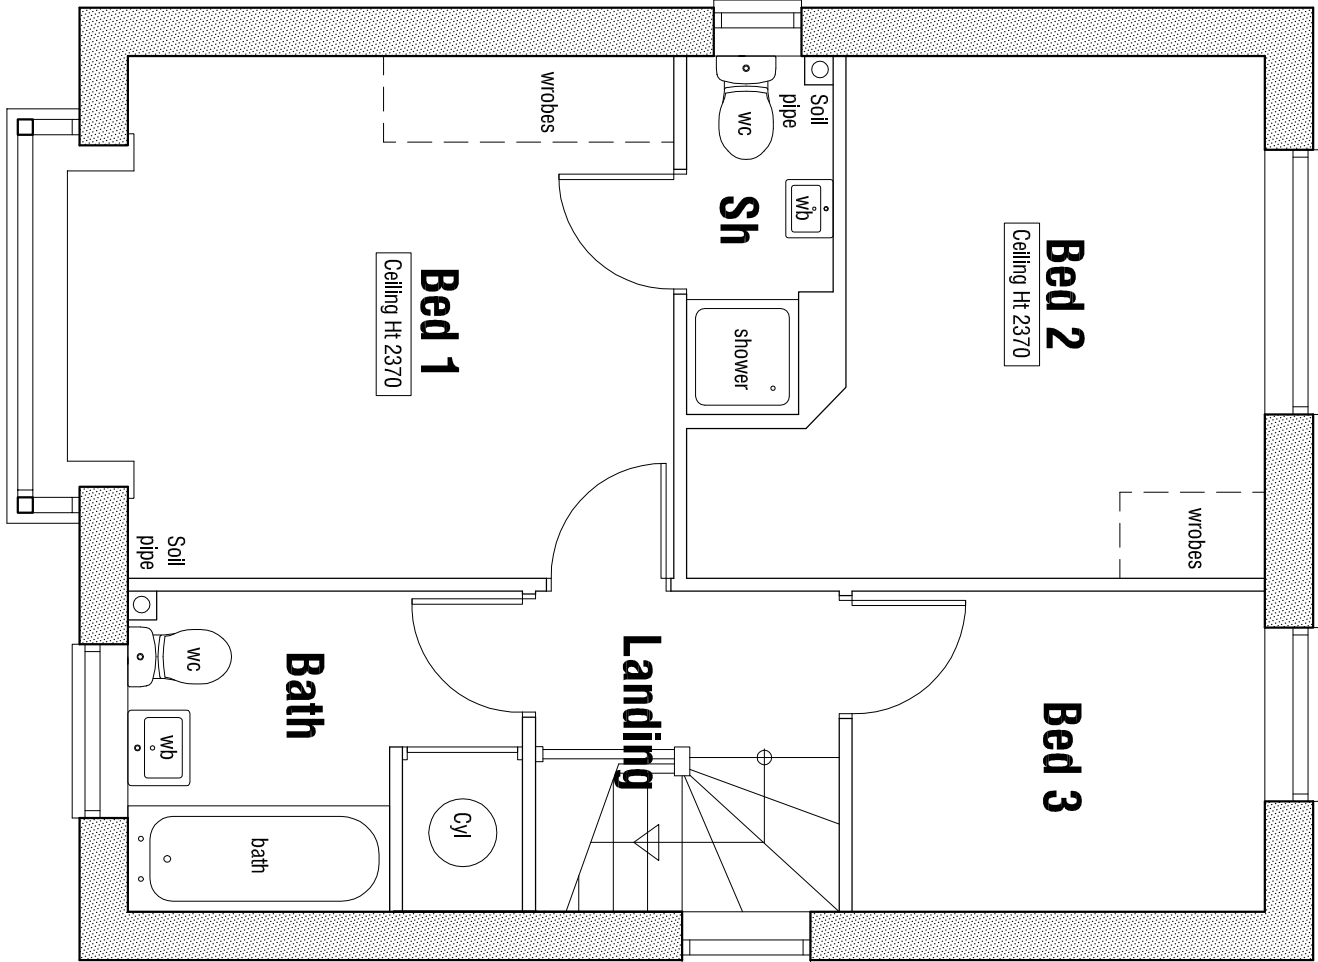


FIRST FLOOR PLAN 1:50

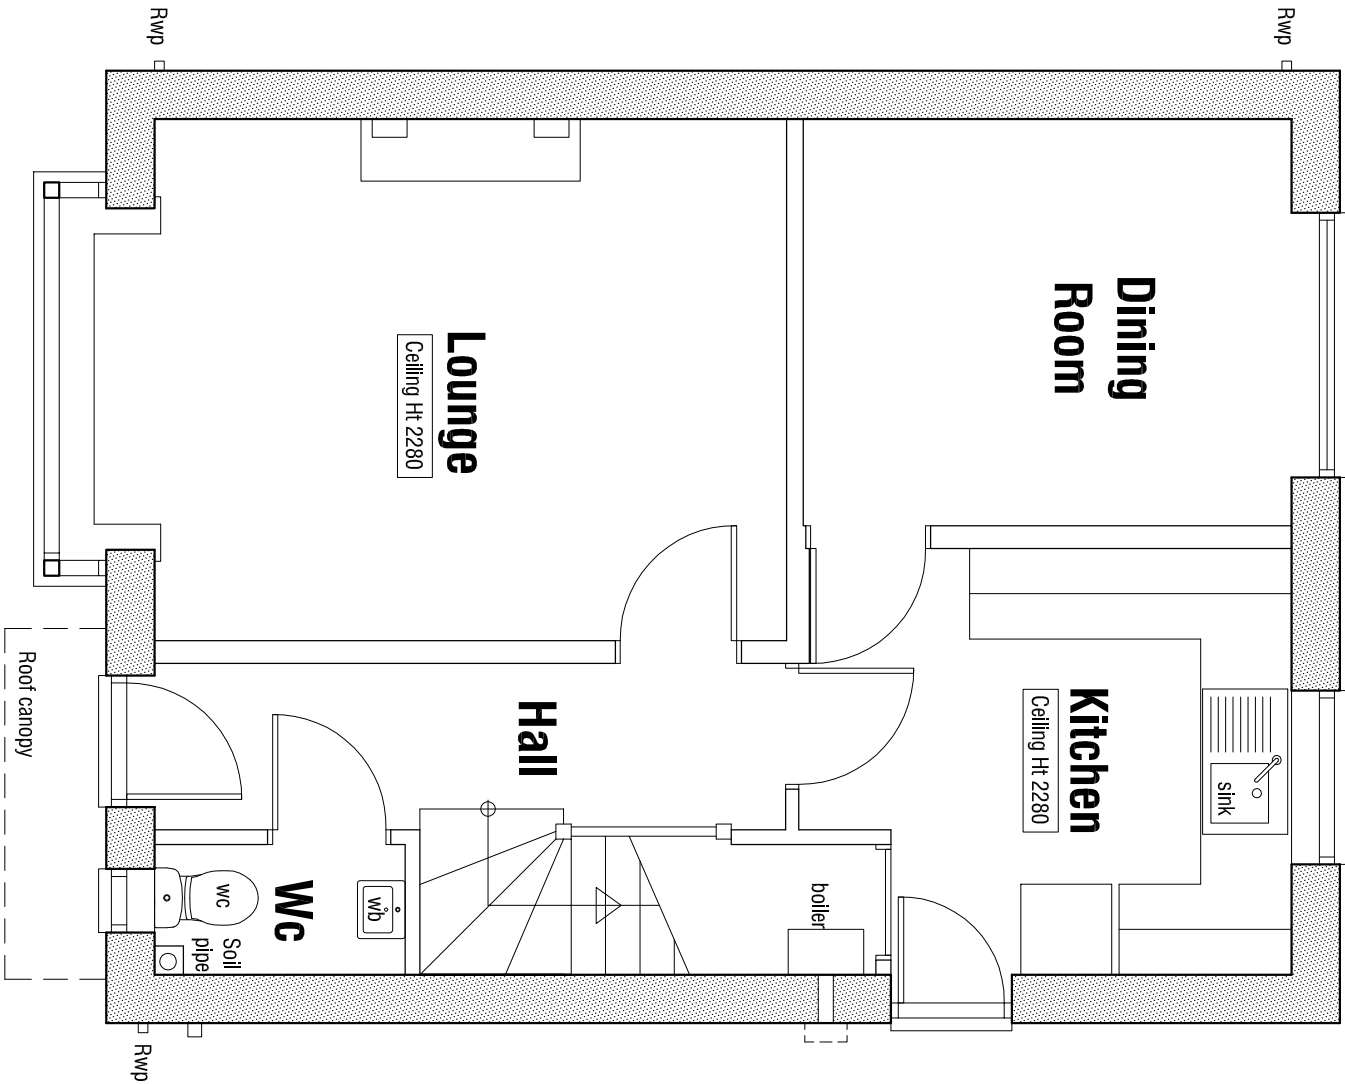


GROUND FLOOR PLAN 1:50

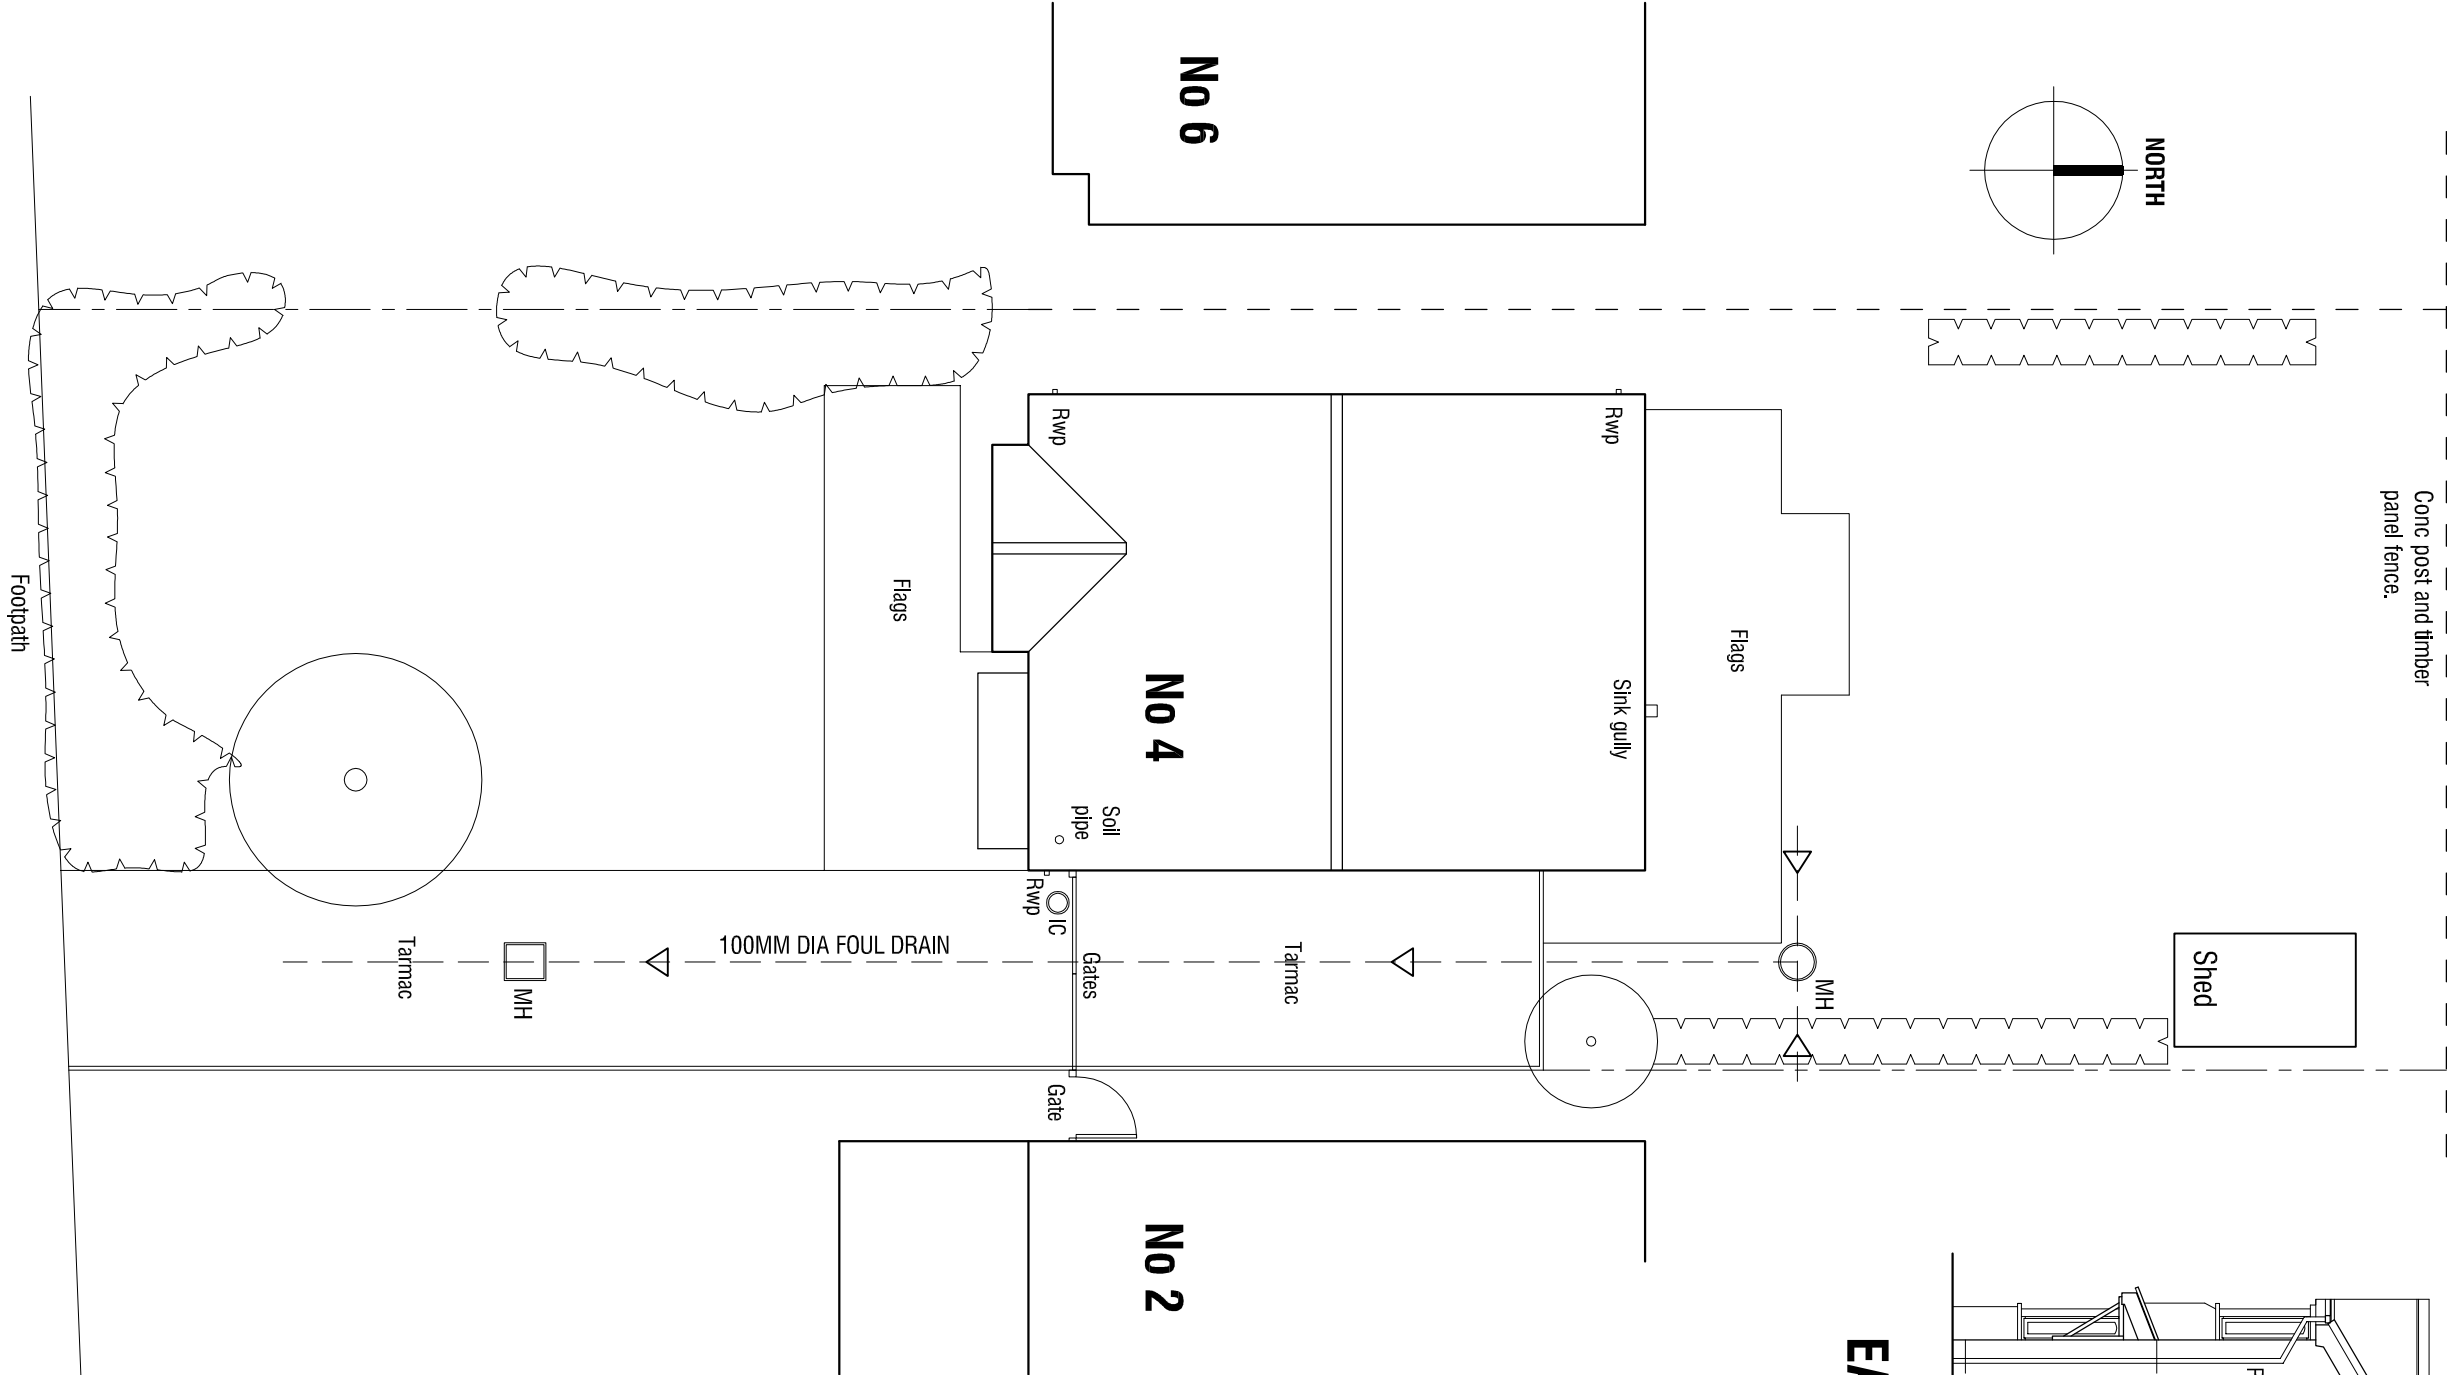

SITE PLAN 1:100

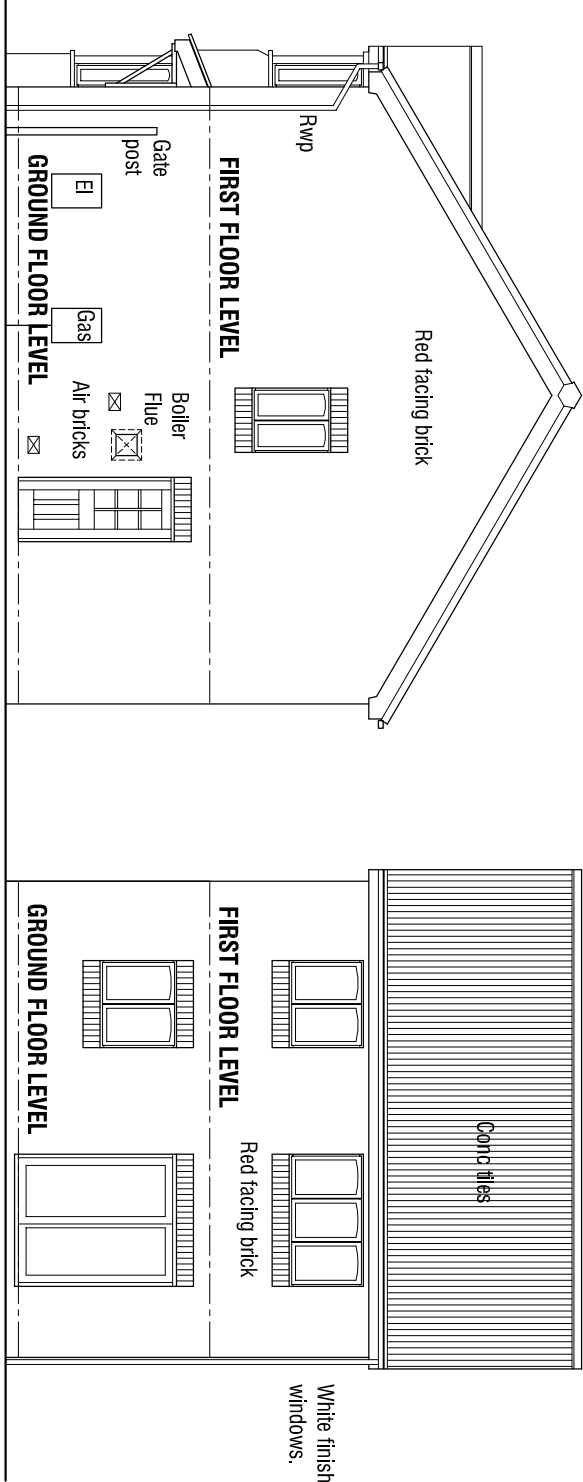

EAST ELEVATION 1:100

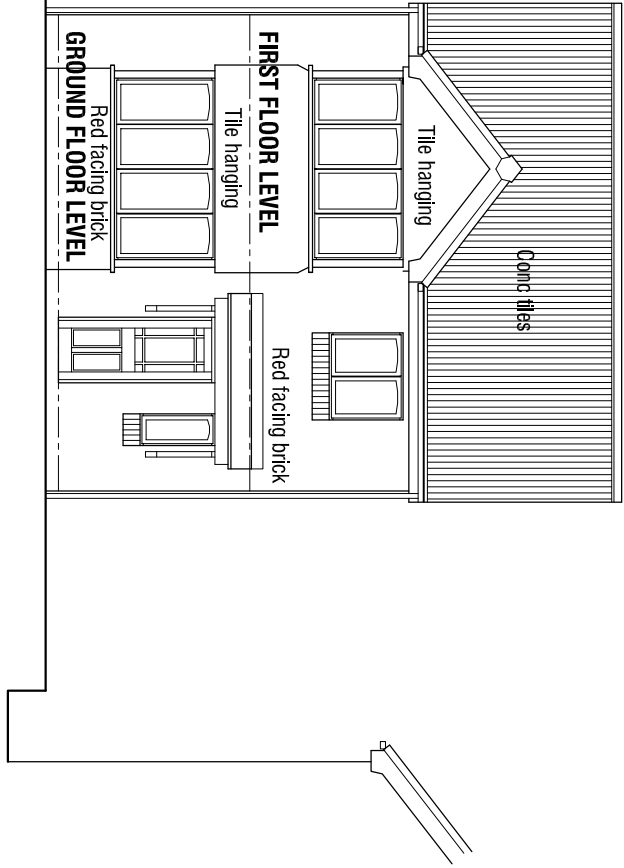

SOUTH ELEVATION 1:100

4 LOWER HIGH ROYDS
DARTON
BARNSELEY

SURVEY

PLANS ELEVATIONS & SITE PLAN

mboothdesign

architectural design and building consultants

Fairfield House
Barneslai Close Barnsley
S70 2PL
T: 01226 286256
M: 07383 188300
E: mboothdesign@btconnect.com

Scale 1:50 1:100 @A2
Date APRIL 2012
Dwg No. S1

Drawn MJB
Ref. 12.13
Rev.

10m5m20m40m60m

Copyright mboothdesign. All dimensions in millimetres unless otherwise stated.
Dimensions for setting out in yellow are to be checked and verified on site.
10 is checked on site.