

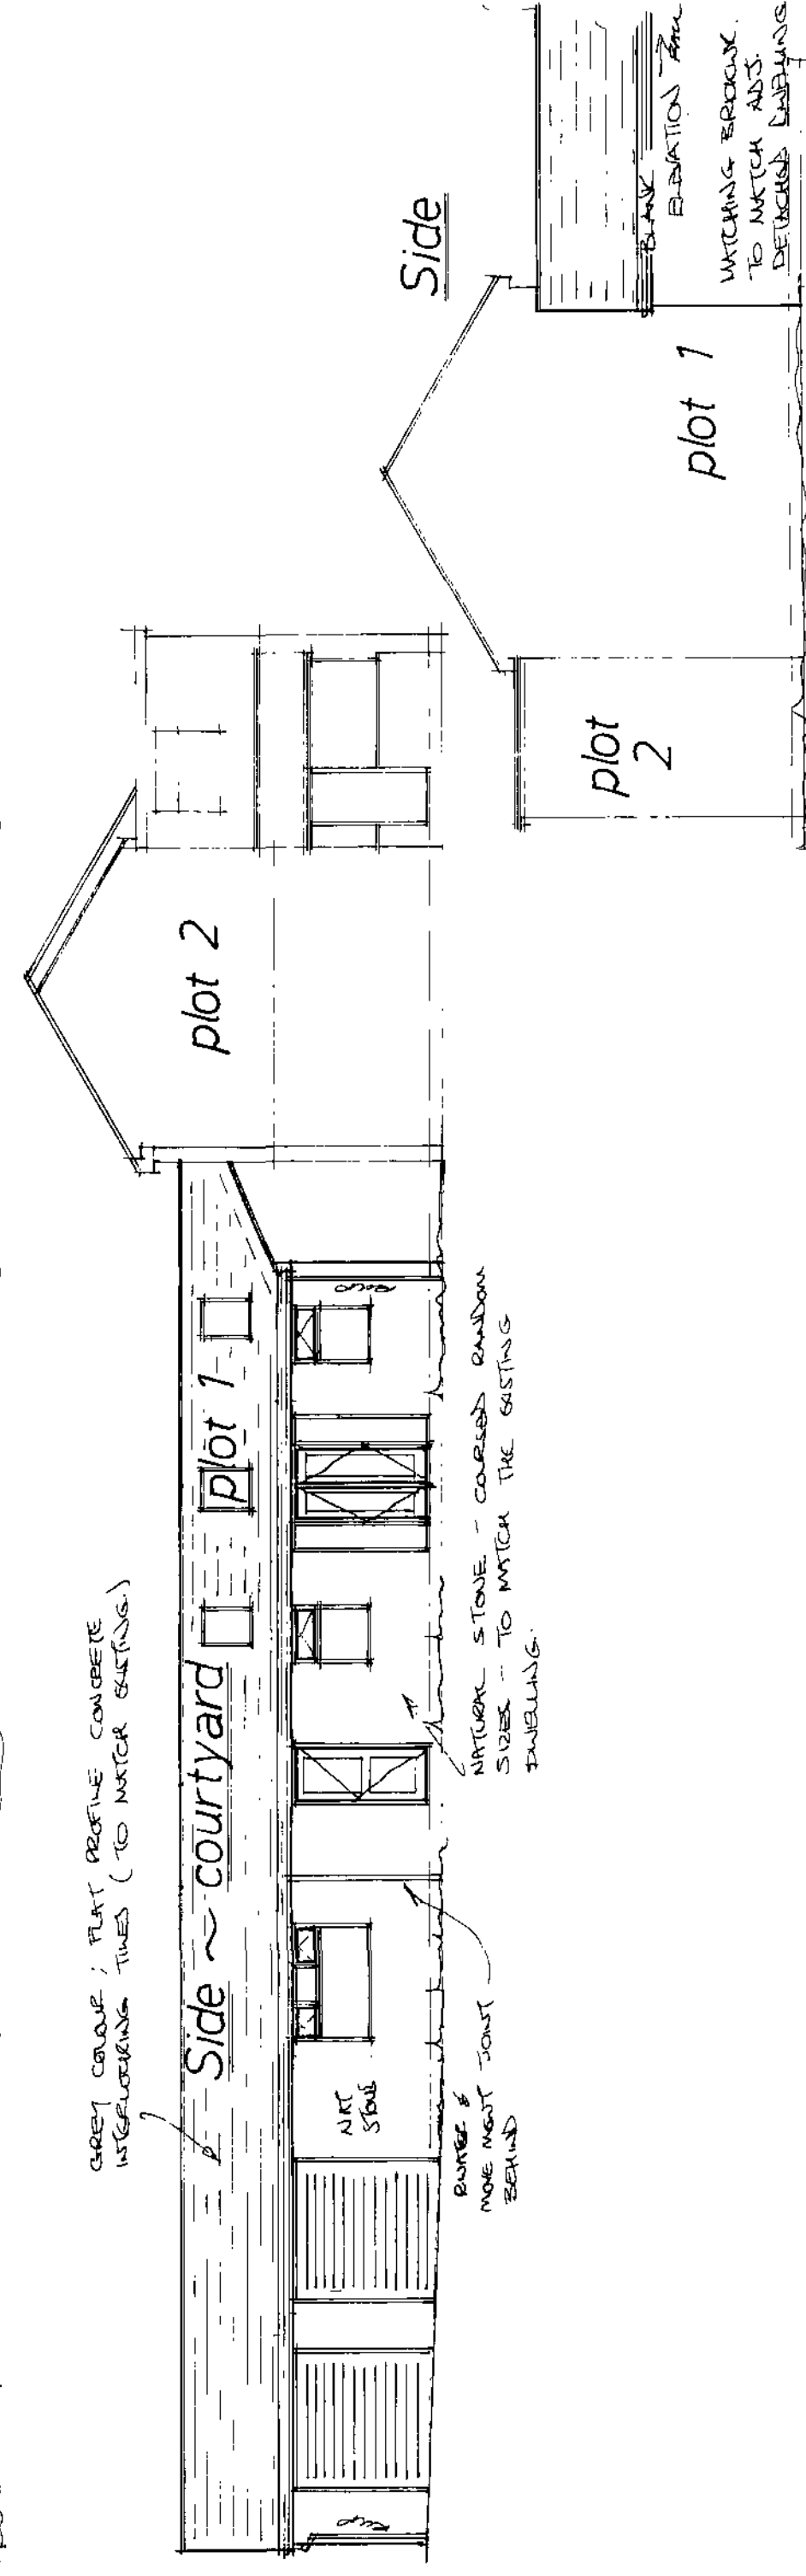
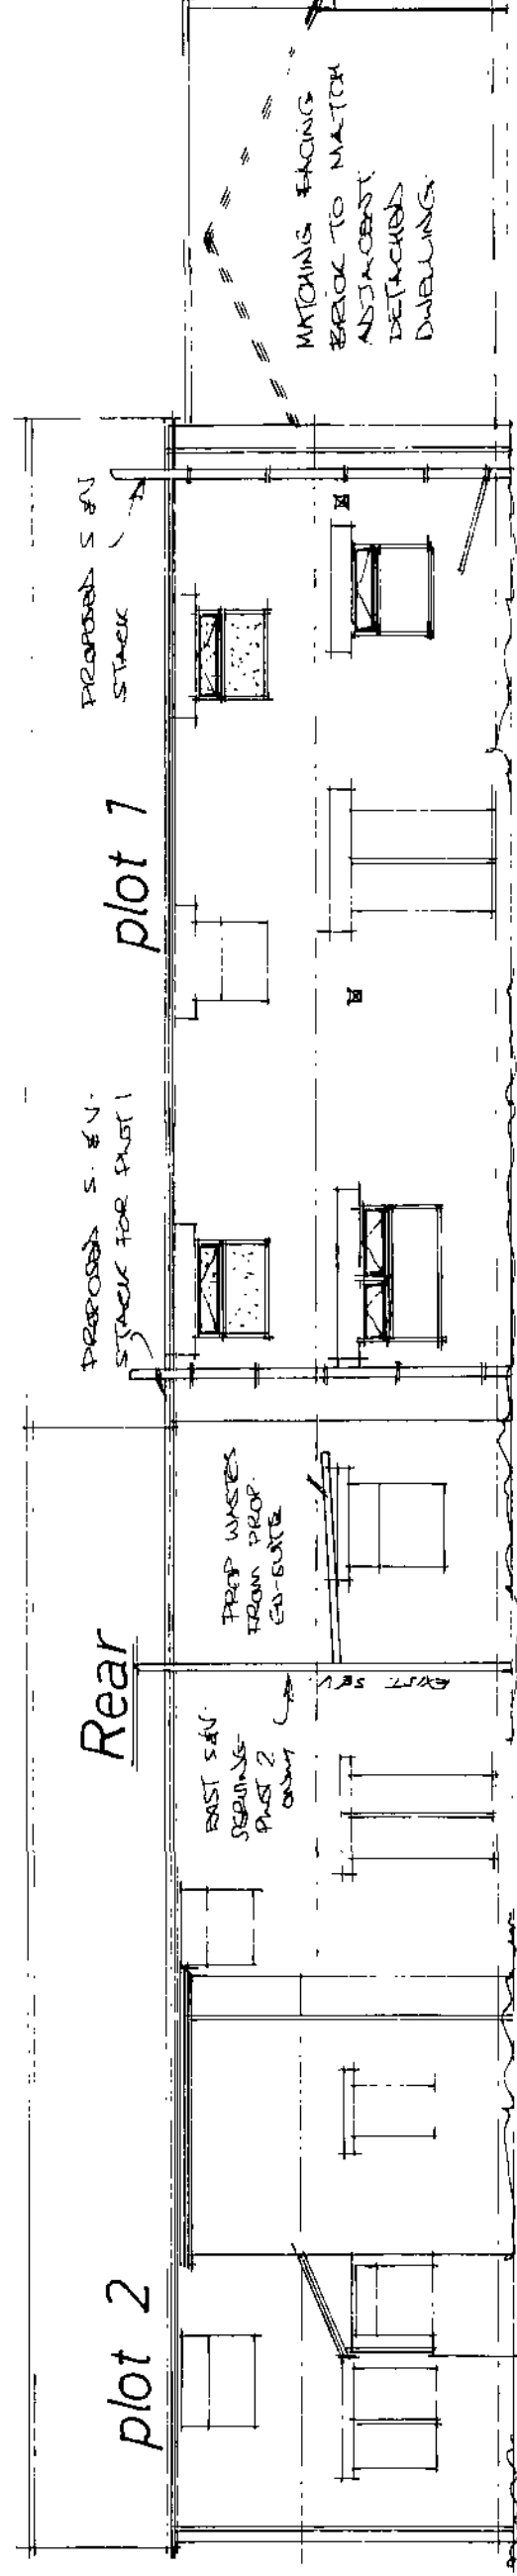
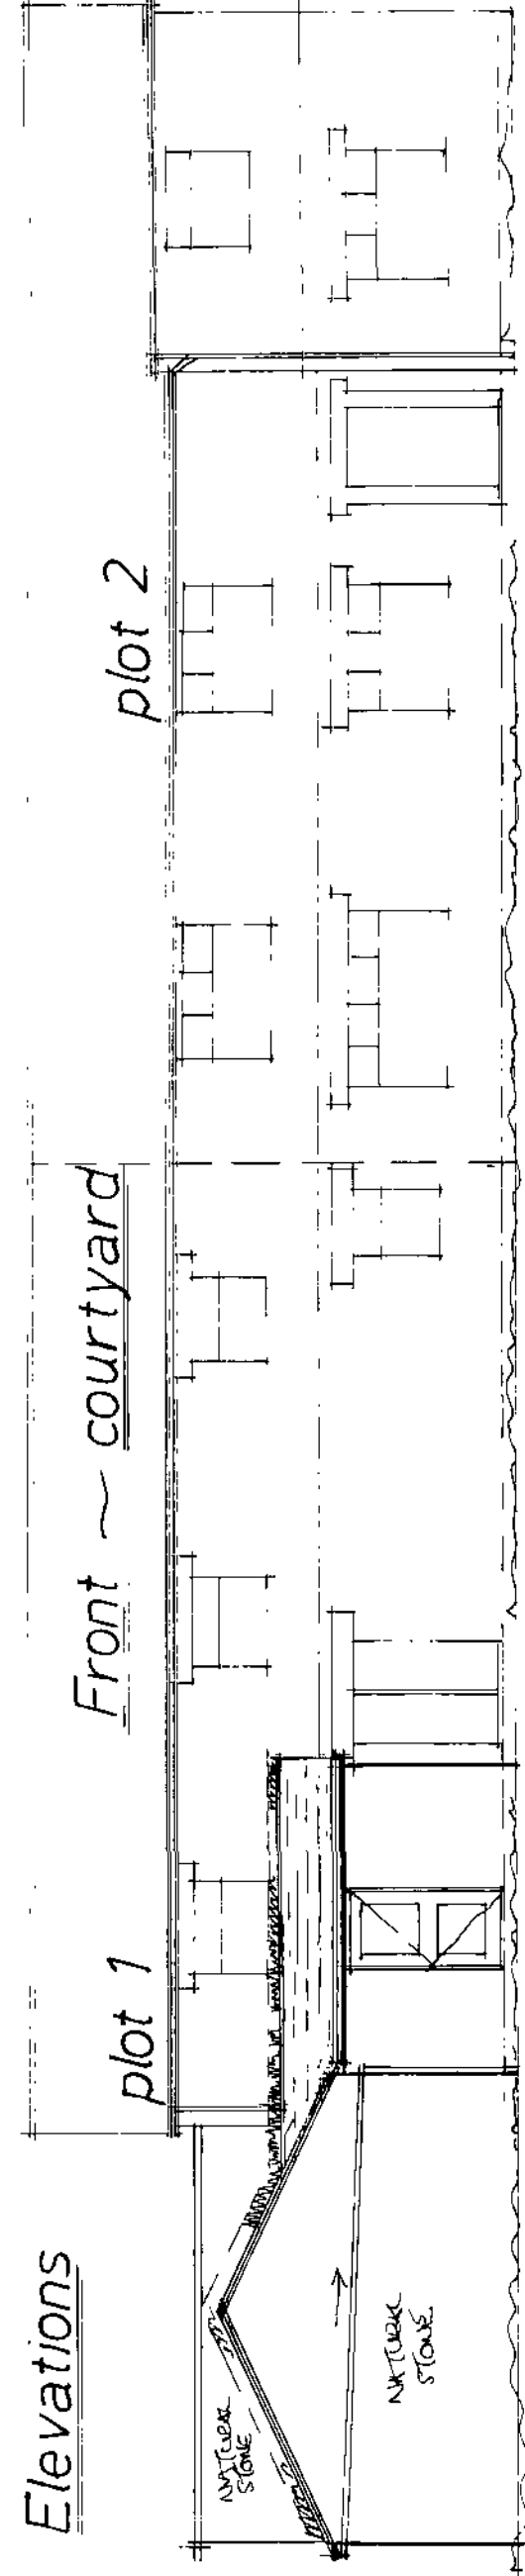


Elevations

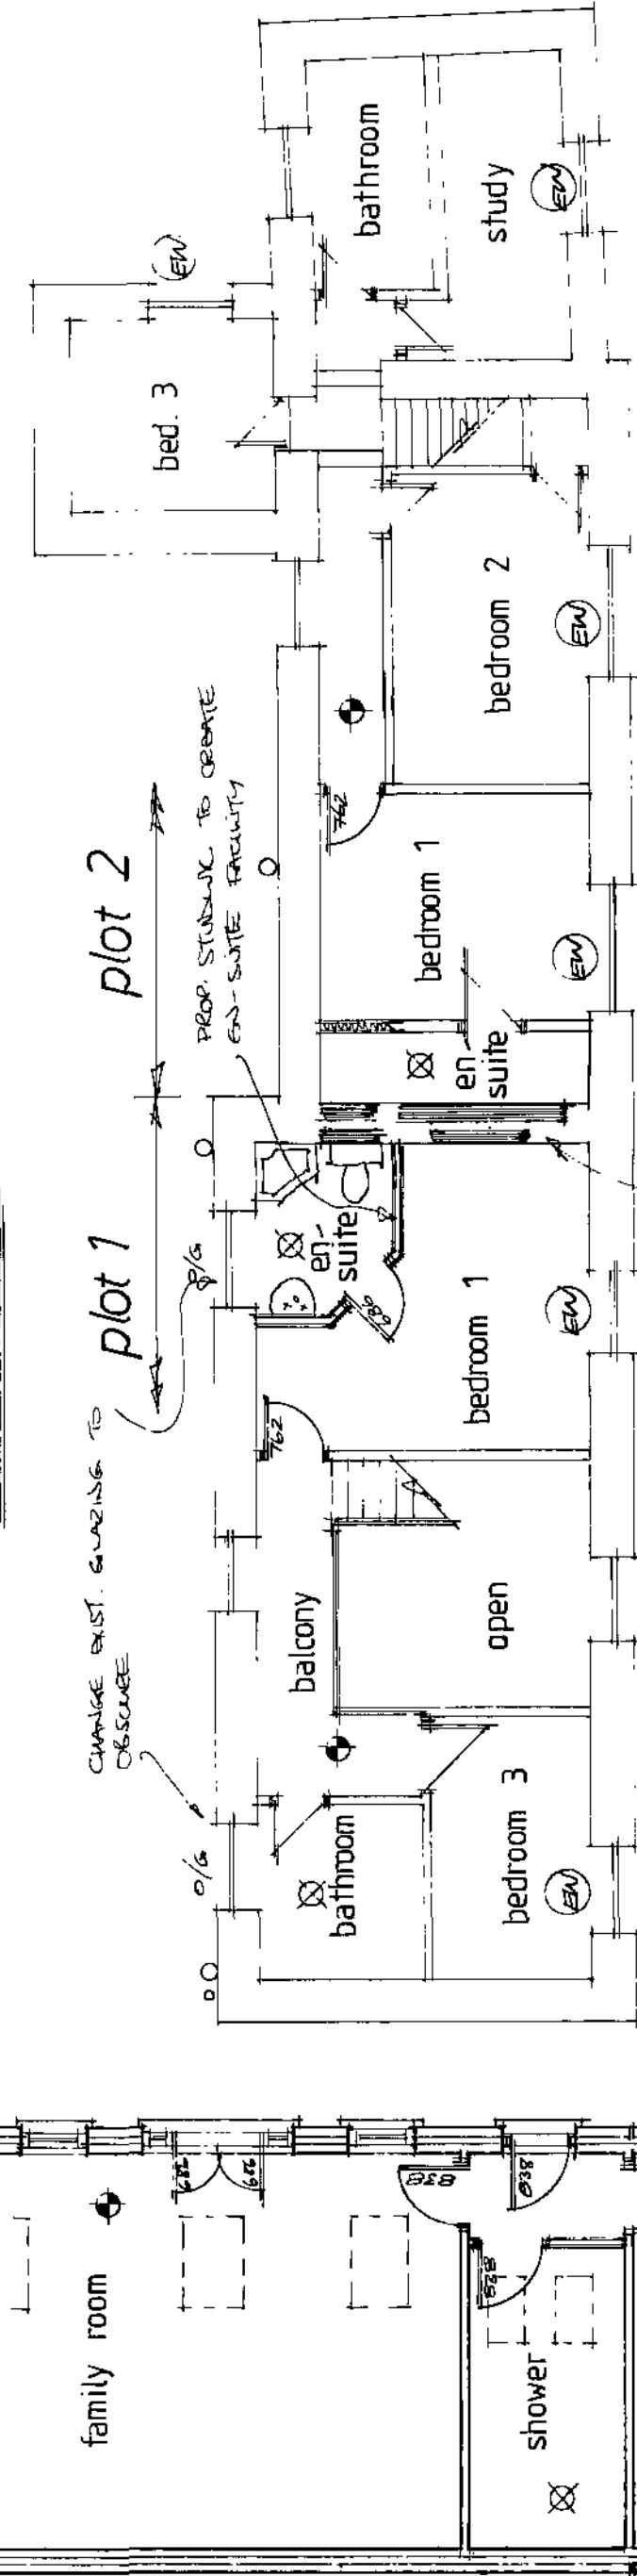

Layouts

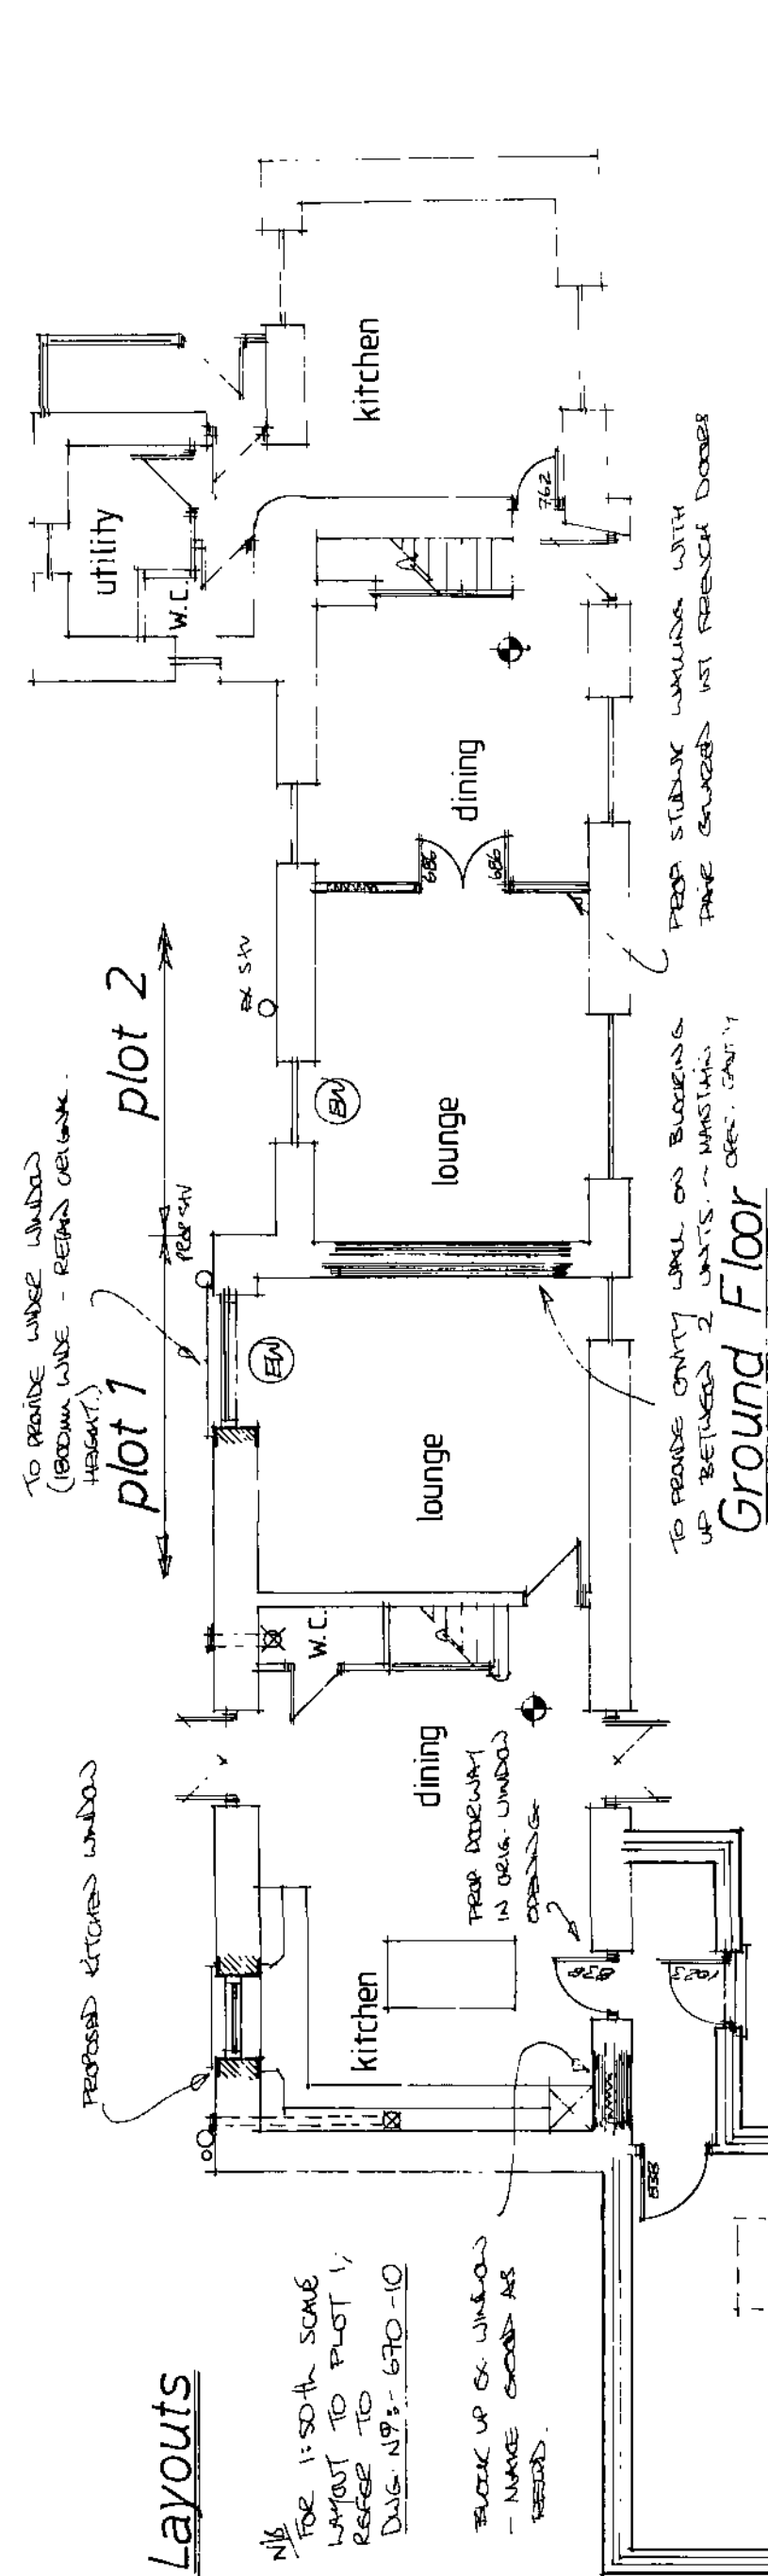

First Floor

N/B AS AN ADDITIONAL DWELLING IS CREATED - THE NEED TO PROVIDE SOME TESTING BEFORE THE 2 UNITS WILL BE REQUIRED.

* DUE TO STAIRS LEADING TO TO HAVE ROOM PRIOR TO CHECK & ENSURE WORKING DISPOSED STAIRS NOT NEEDED IF NOT TO SIT.

Rev	Notes	Date
1	REAR ELEVATION	03/09
2	REAR ELEVATION	11/08
3	REAR ELEVATION	09/08

Garry Greeham Associates Ltd
Residential Design Consultant
Westwood House
18 Carr Lane
Barnsley S75 3BE
Tel: (01226) 746573

Project: Plots 1 & 2 Conversions
Client: Mr. & Mrs. A. Turner
Title: Property as Proposed
Address: Land adj. "The Old Smithy", Heyland Rd, Heyland Common
Drawn by: 999
Scale: 1:100
Date: 08/08
Rev: 670-08
Member of the Chartered Institute of Architectural Technologists