



Notes


EXISTING FRONT

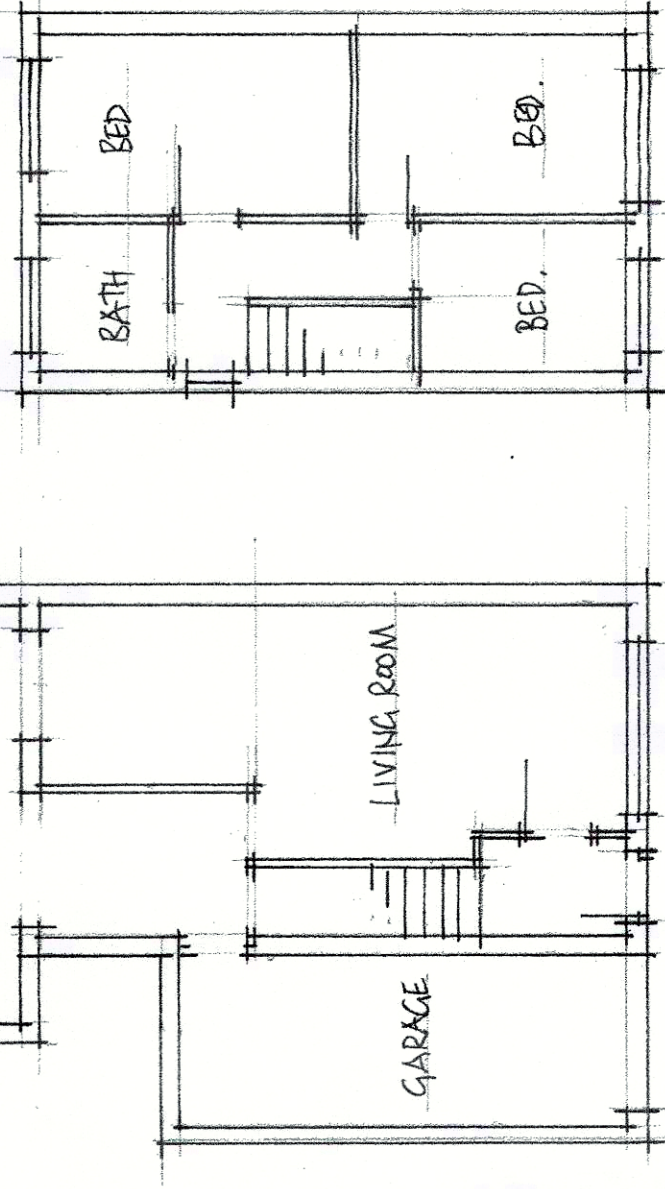


EXISTING. G. FLOOR

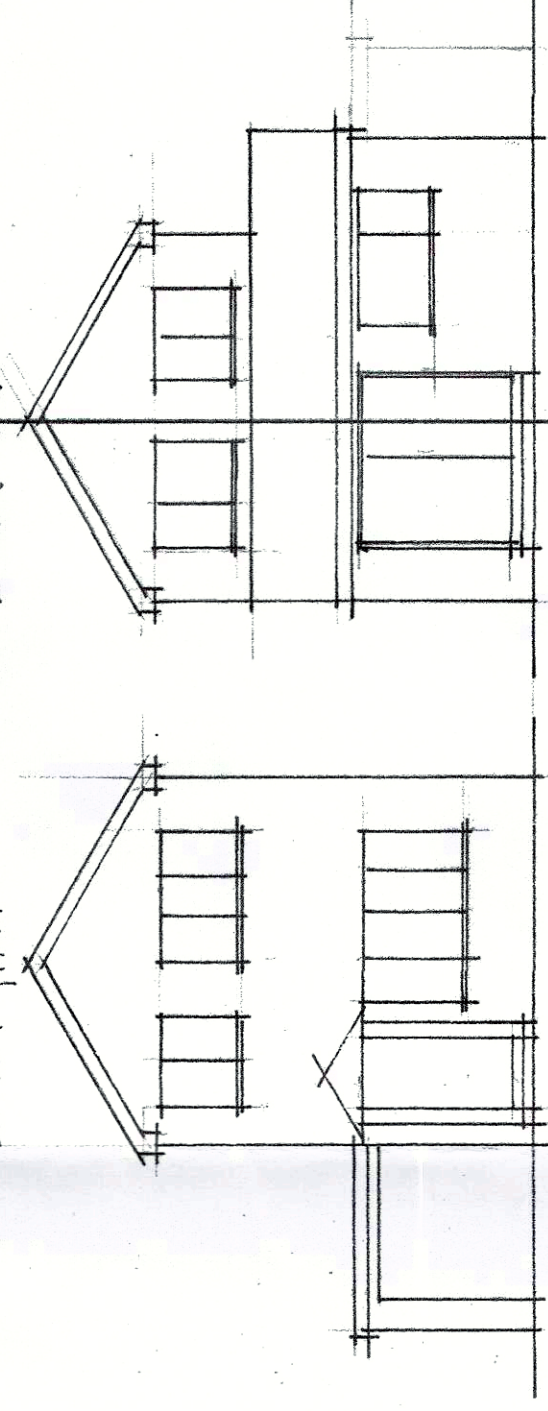



EXISTING FIRST FLOOR.

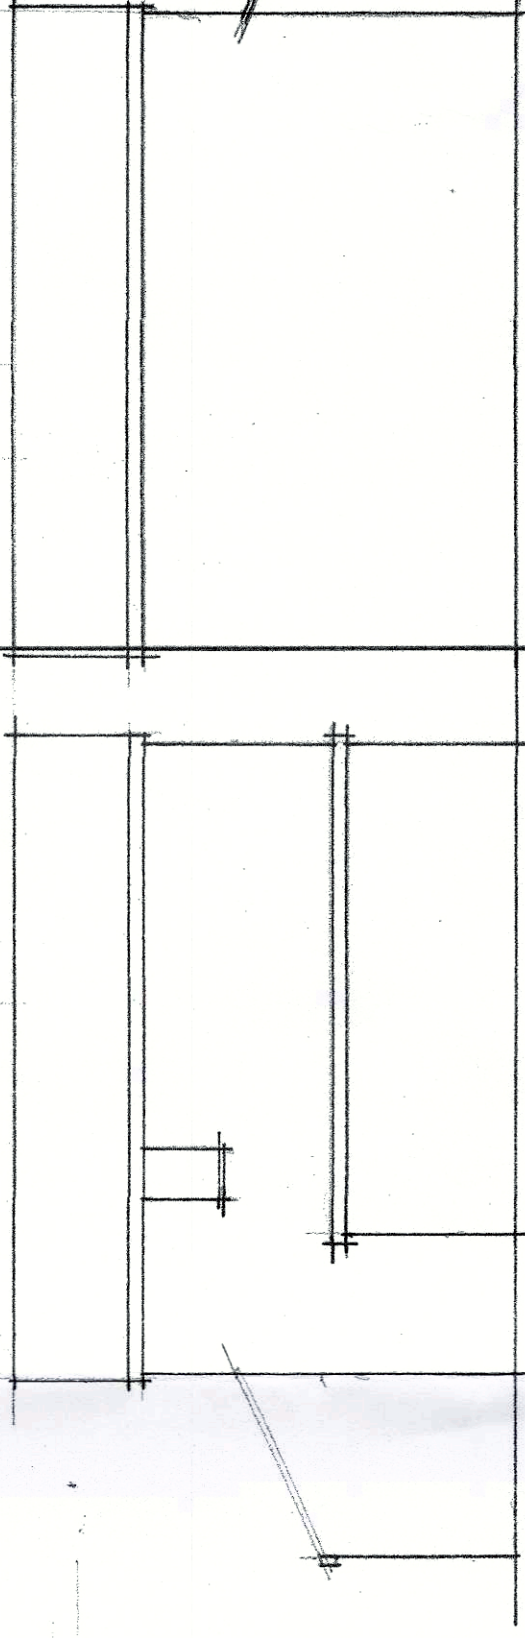


PROPOSED G. FLOOR PLAN.

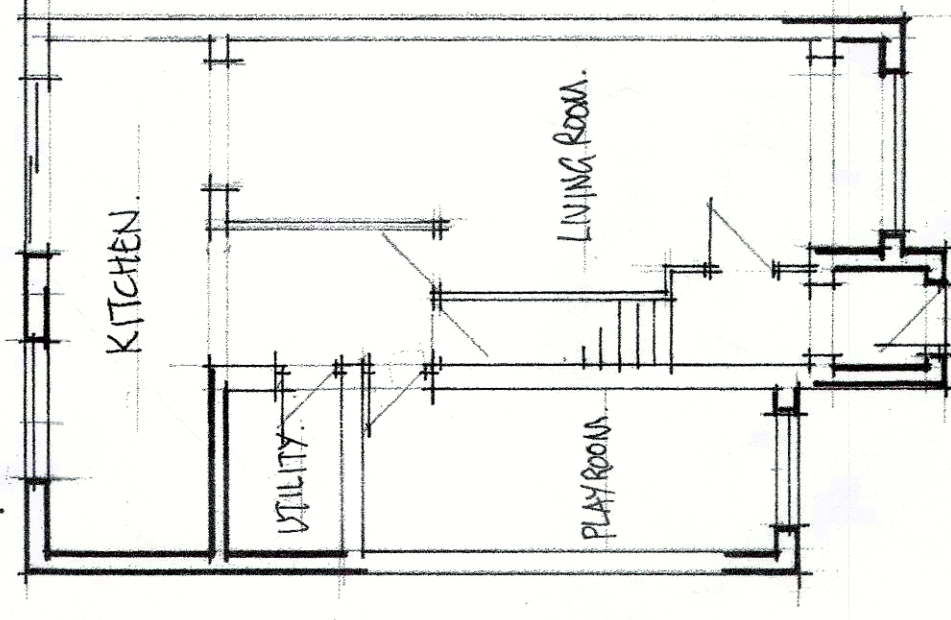


PROPOSED FIRST FLOOR PLAN.

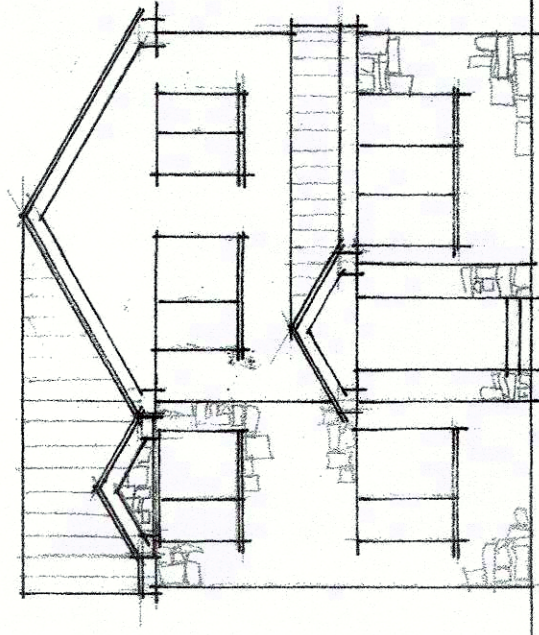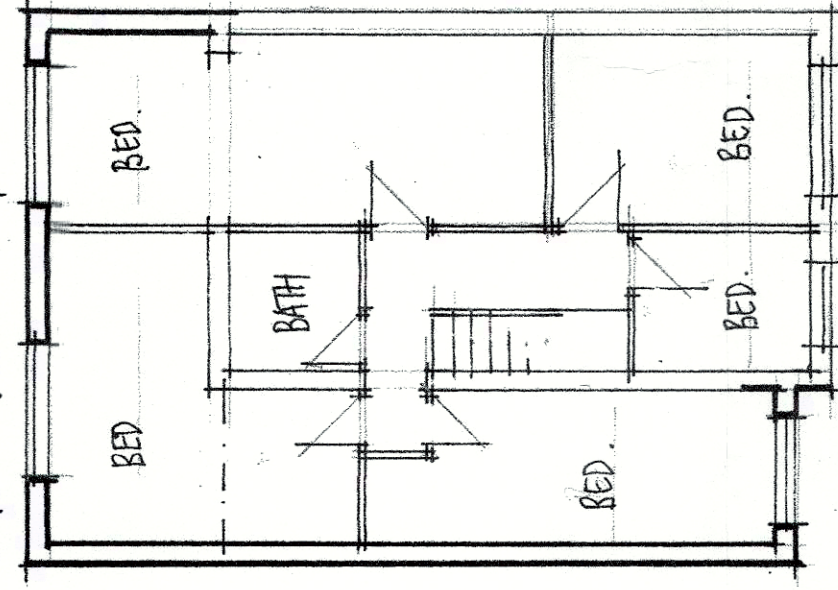


PROPOSED FRONT ELEVATION

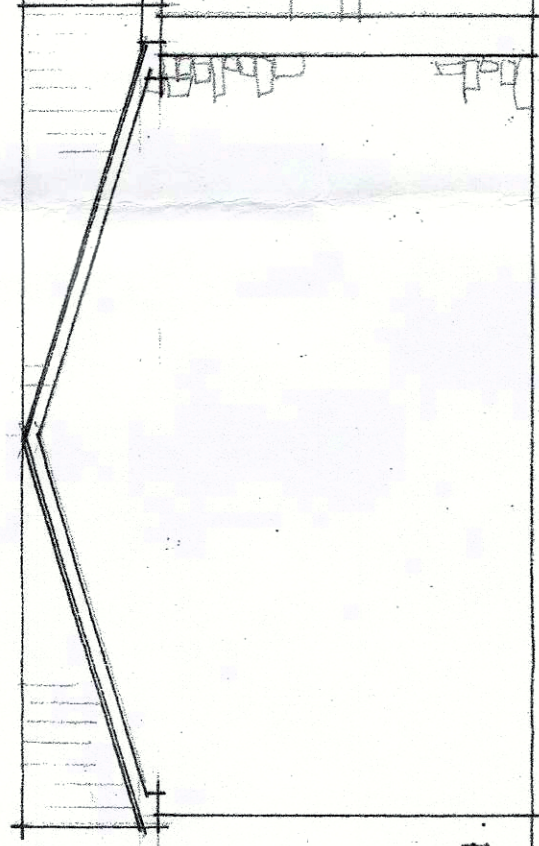

PROPOSED SIDE ELEVATION:

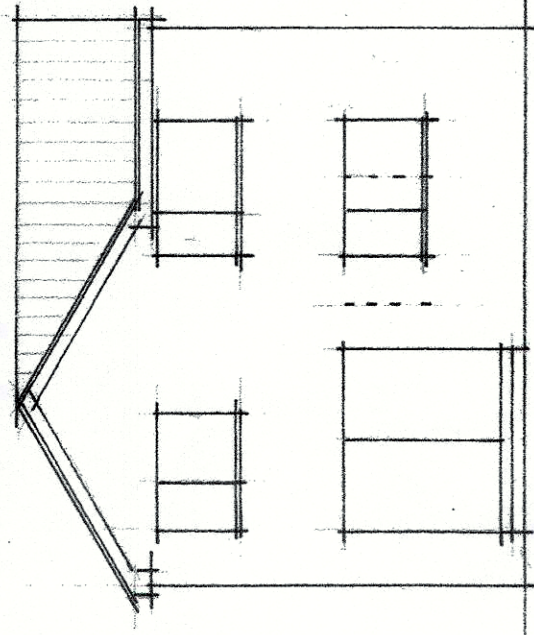

PROPOSED REAR ELEVATION.

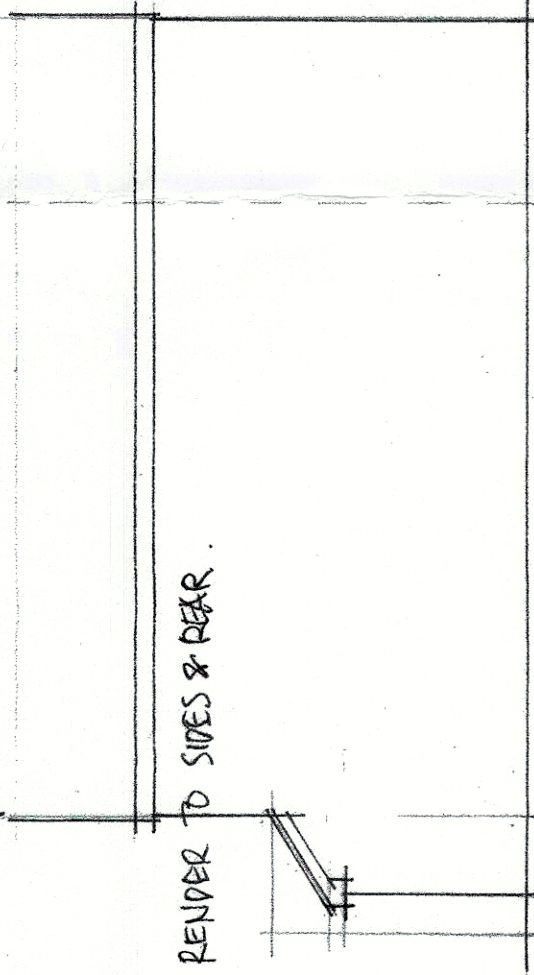

PROPOSED SIDE ELEVATION

Rev	Date	Description	Drn.	Chk.
-----	------	-------------	------	------

MRS. L. KELLY.

PROPOSED 2 STOREY EXTENSION,
SIDE & REAR.
6 DALESWOOD DUE, BARNISLEY
S70 4RU.

Drawing title

PLANS & ELEVATIONS


Scale

Date _____

Date _____

Drawn

Checked

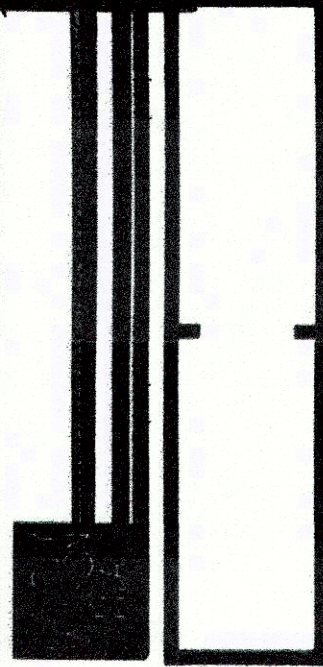

20