




PLANNING DRAWINGS

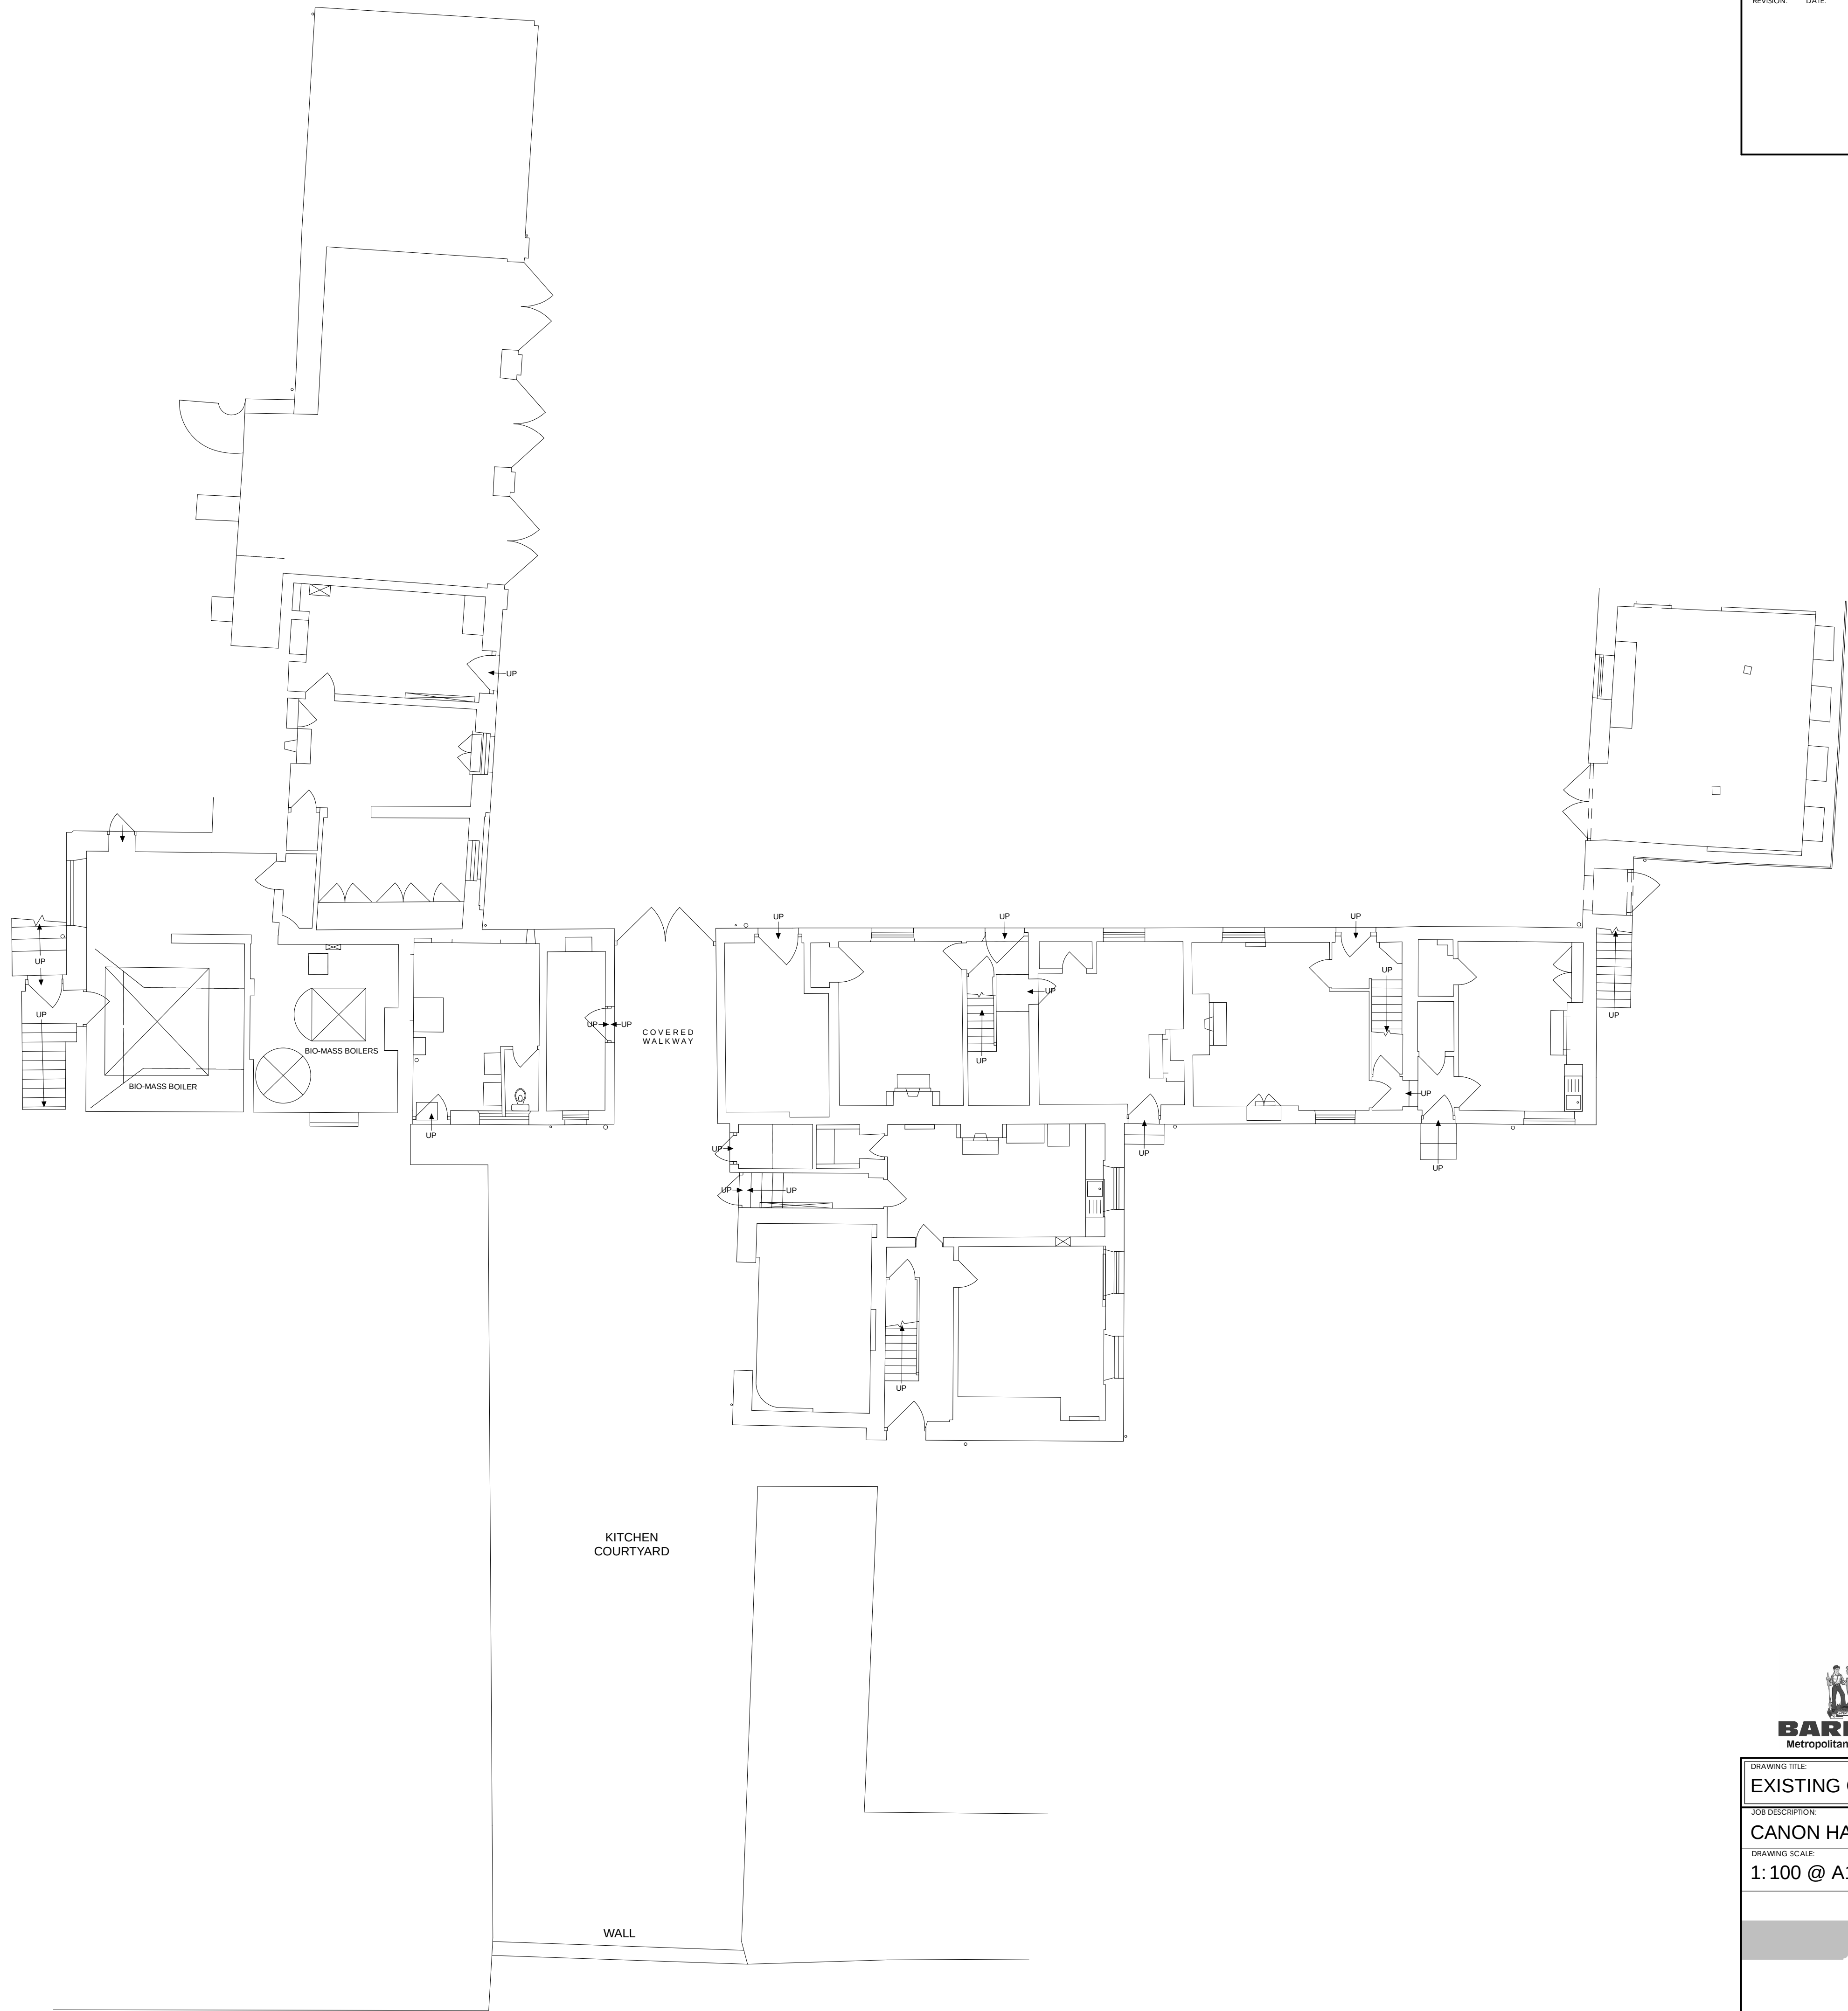

|   |             |              |
|---|-------------|--------------|
| DRAWING TITLE   |             |              |
| EXISTING GROUND FLOOR PLAN                                                                                          |             |              |
| JOB DESCRIPTION:   |             |              |
| CANON HALL PARK - STABLE BLOCK                                                                                      |             |              |
| DRAWING SCALE:   | DATE:       | DRAWING REF: |
| 1:100 @ A1   | AUGUST 2018 | 2645.02      |
| BAART HARRIES NEWALL                                                                                                |             |              |
| ARCHITECTS   |             |              |
| 1 WILDERHOPE HOUSE<br>POUNCEY GARDENS<br>BELLE Vue<br>SHREWSBURY STS JULI<br>Fax: 01743 364544<br>Tel: 01743 361261 |             |              |