


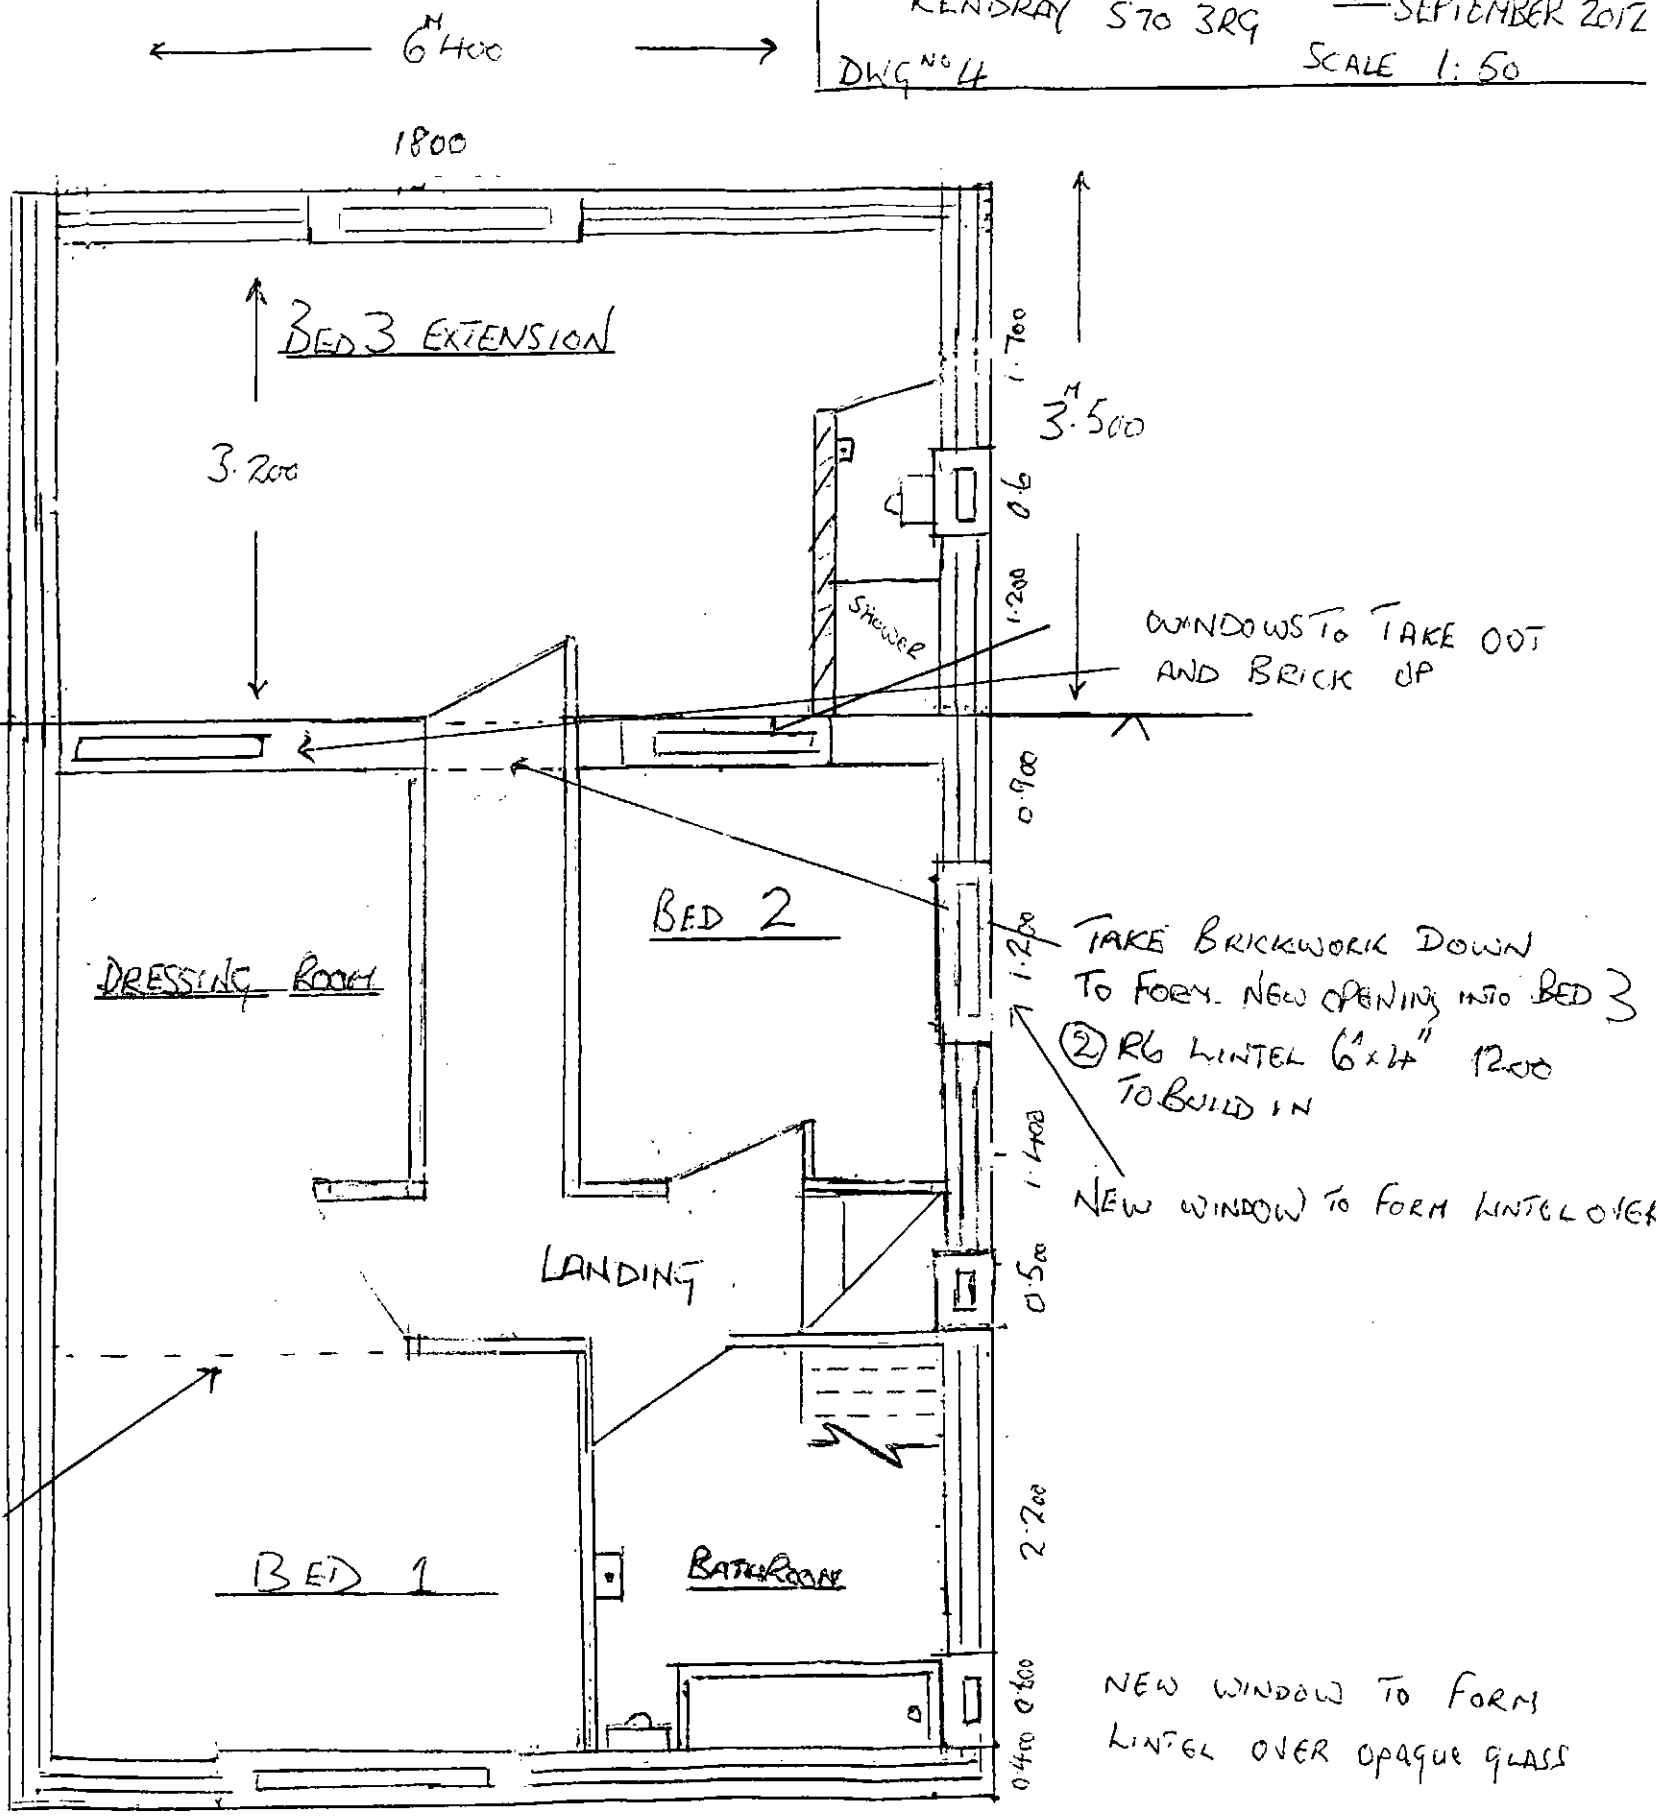


PROPOSED REAR EXTENSION
 AT 8 CAKS CRESCENT
 KENDRAY S70 3RG
 DATE SEPTEMBER 2012
 DWG NO 4
 CLIENT: P SCOTT JAGGER
 SCALE 1:50

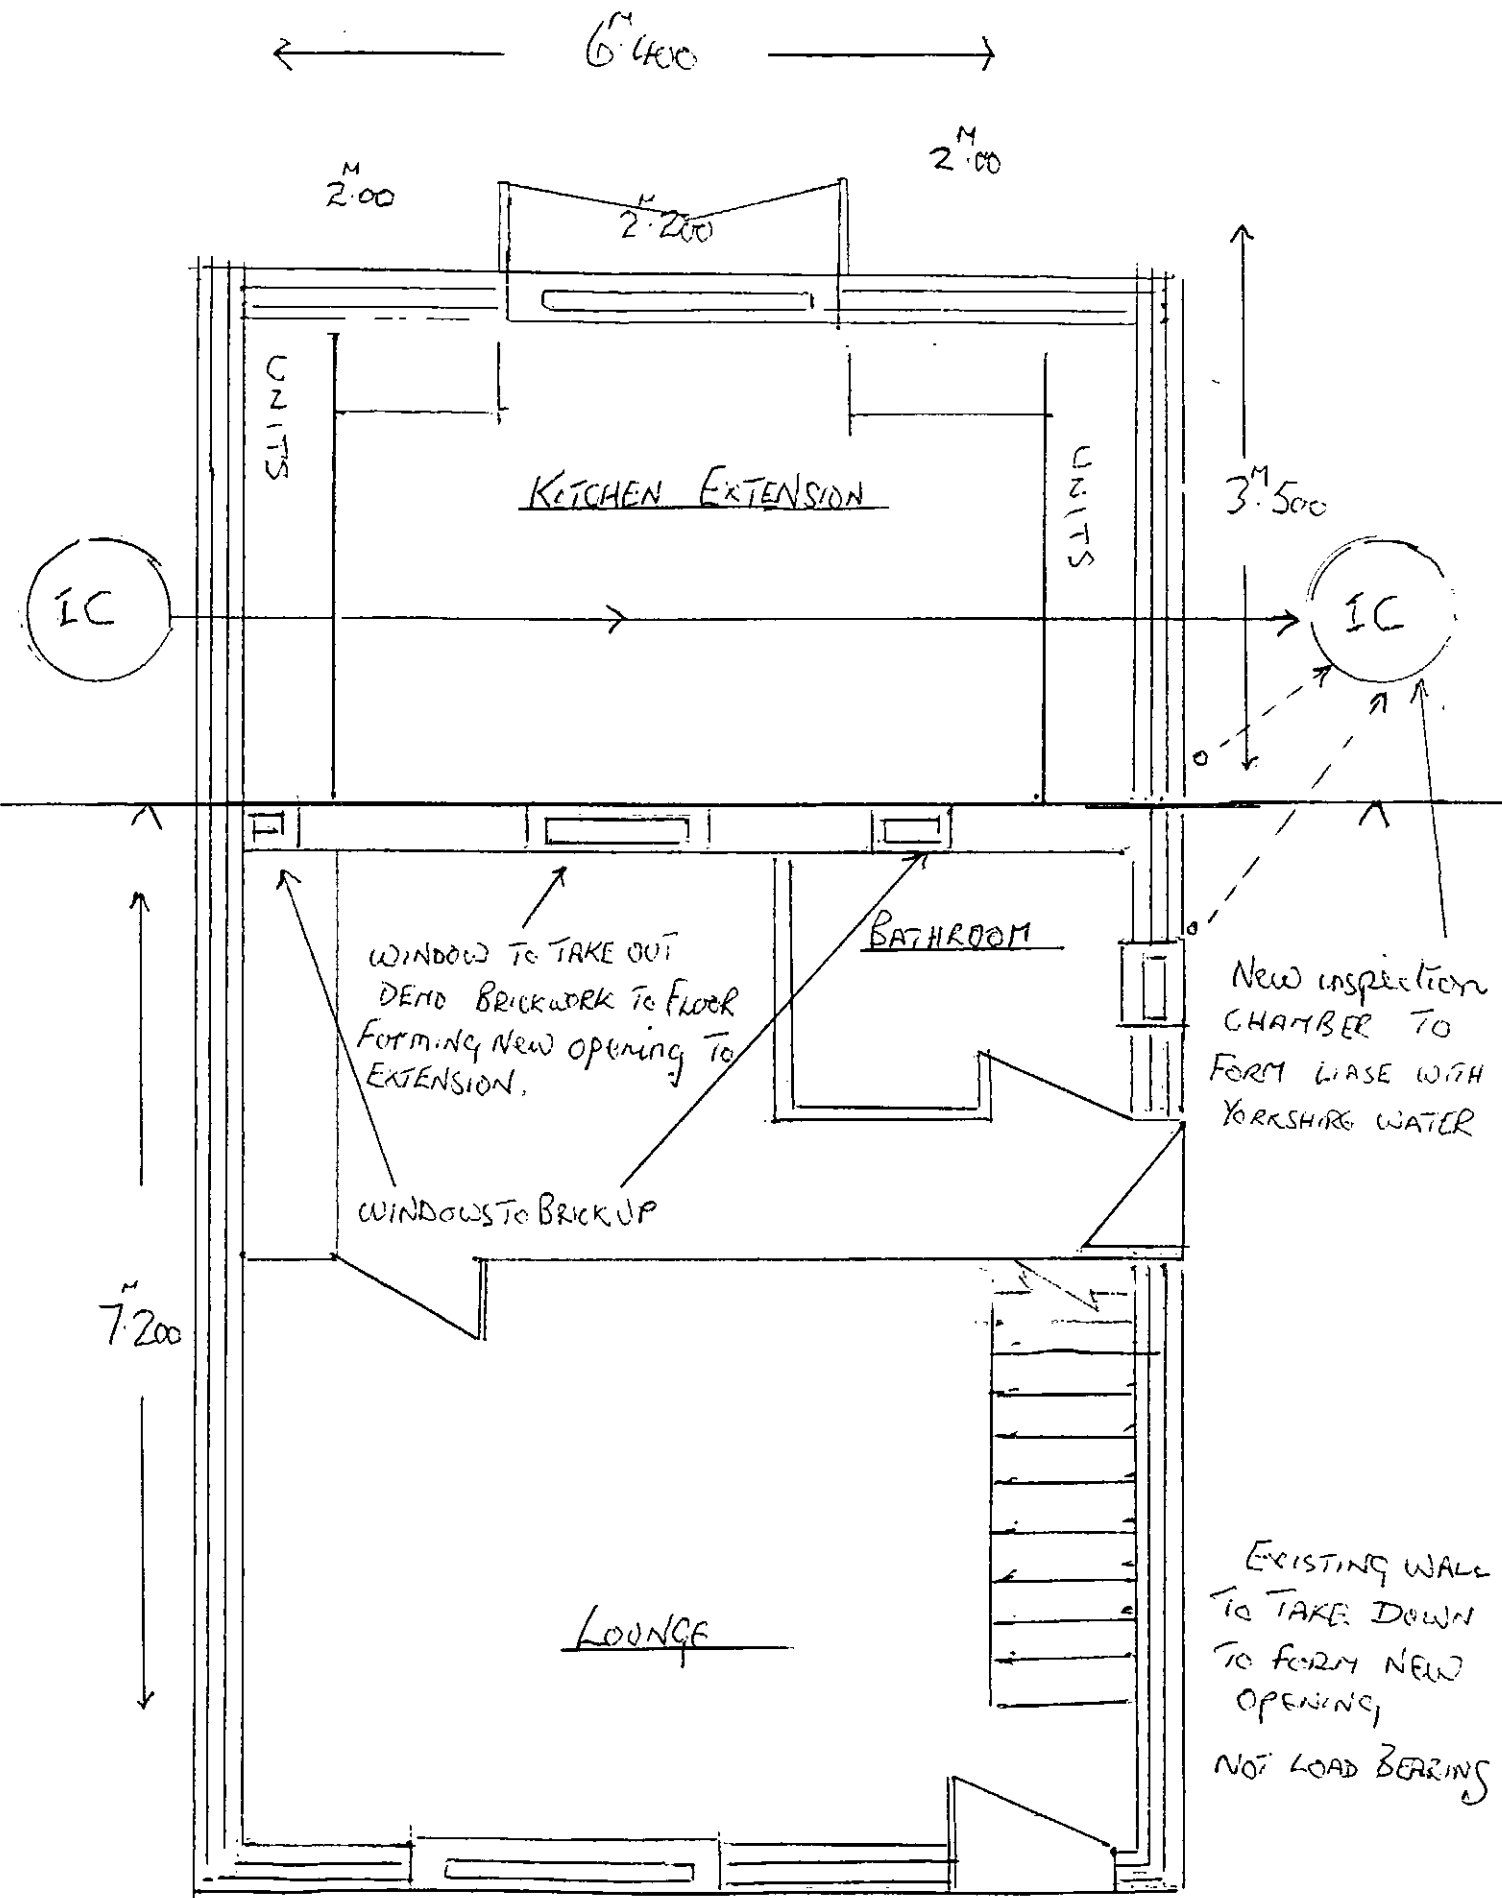

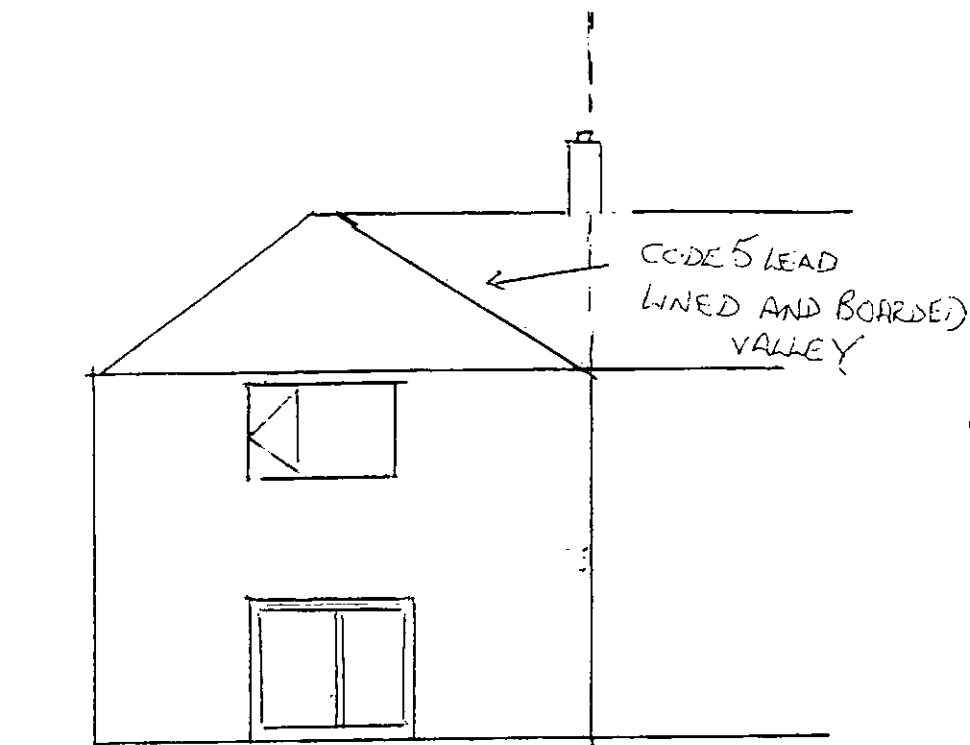


Proposed Rear Elevation
Scale 1:100

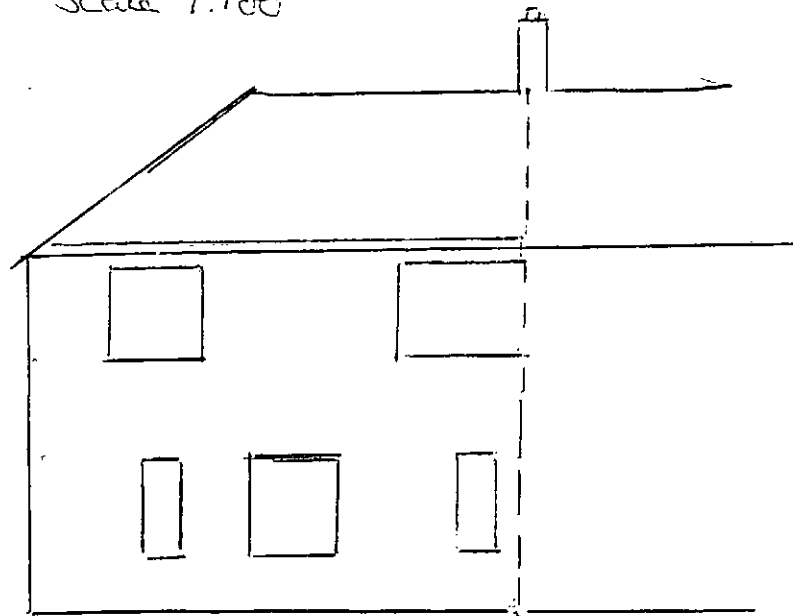


EXISTING REAR EXTENSION
Scale 1:100

NEW WINDOWS TO HAVE PVC FRAMES with a max U value of 1.8 w/m² degC with double glazed units in low e glass argon filled and with min 16mm air gap. Windows to each new room at first floor level to have opening lights for escape purposes with min 0.33 m² area min width of 450mm. Opening light to be within 1100mm of floor level.

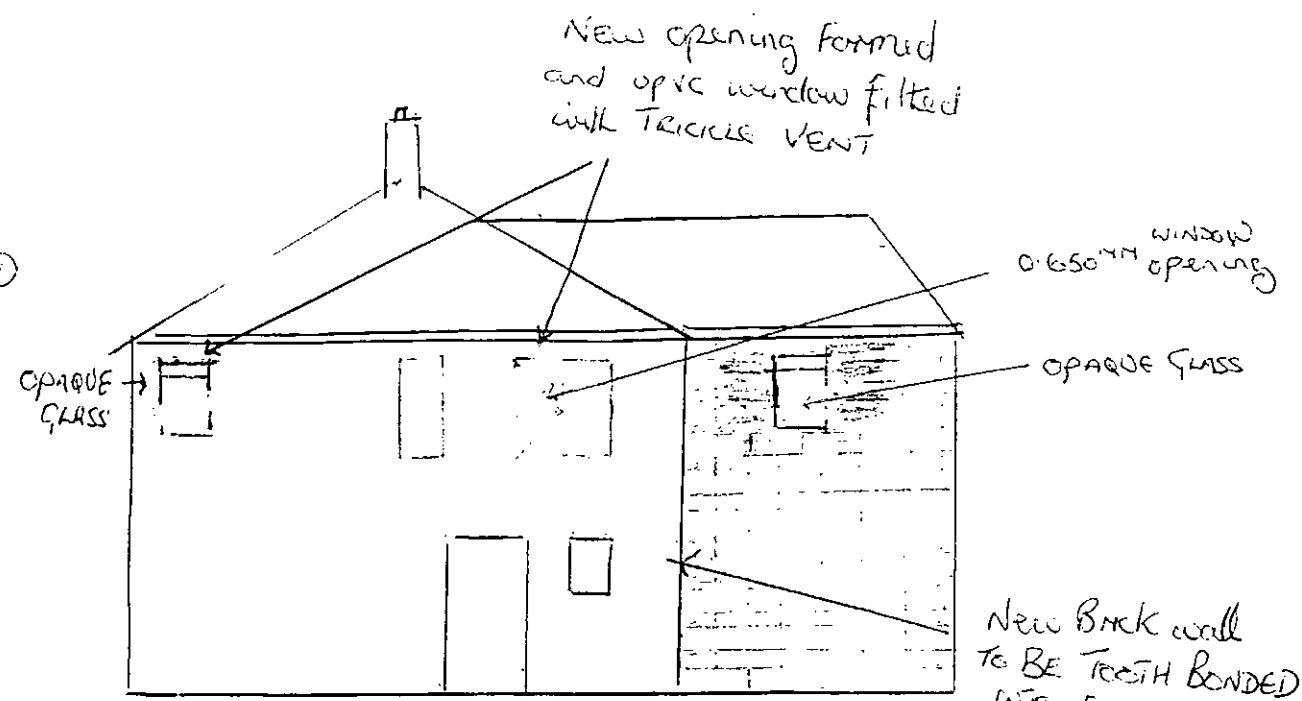


EXISTING SIDE ELEVATION
Scale 1:100


PROPOSED SIDE ELEVATION
Scale 1:100

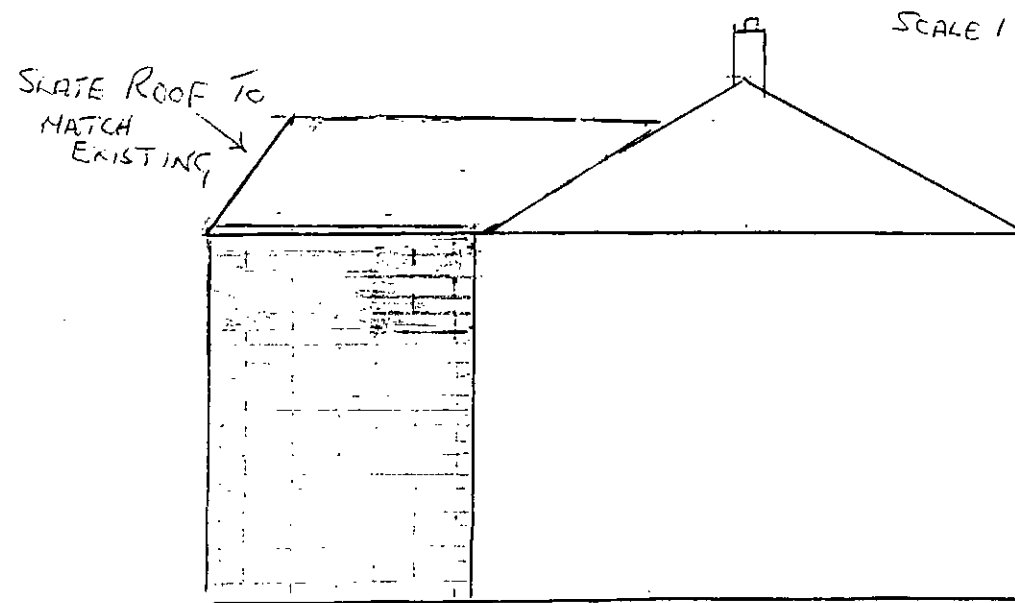

PROPOSED SIDE ELEVATION
Scale 1:100

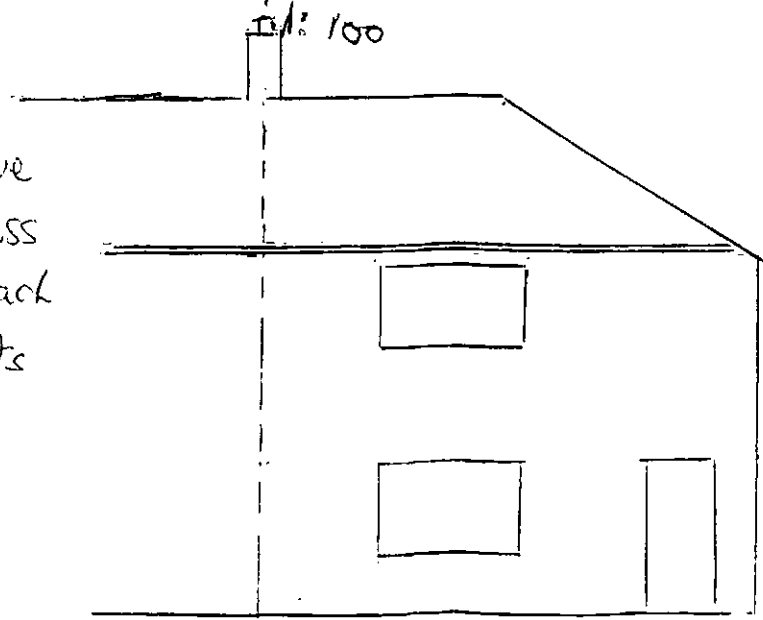

EXISTION FRONT
ELEVATION
Scale 1:100

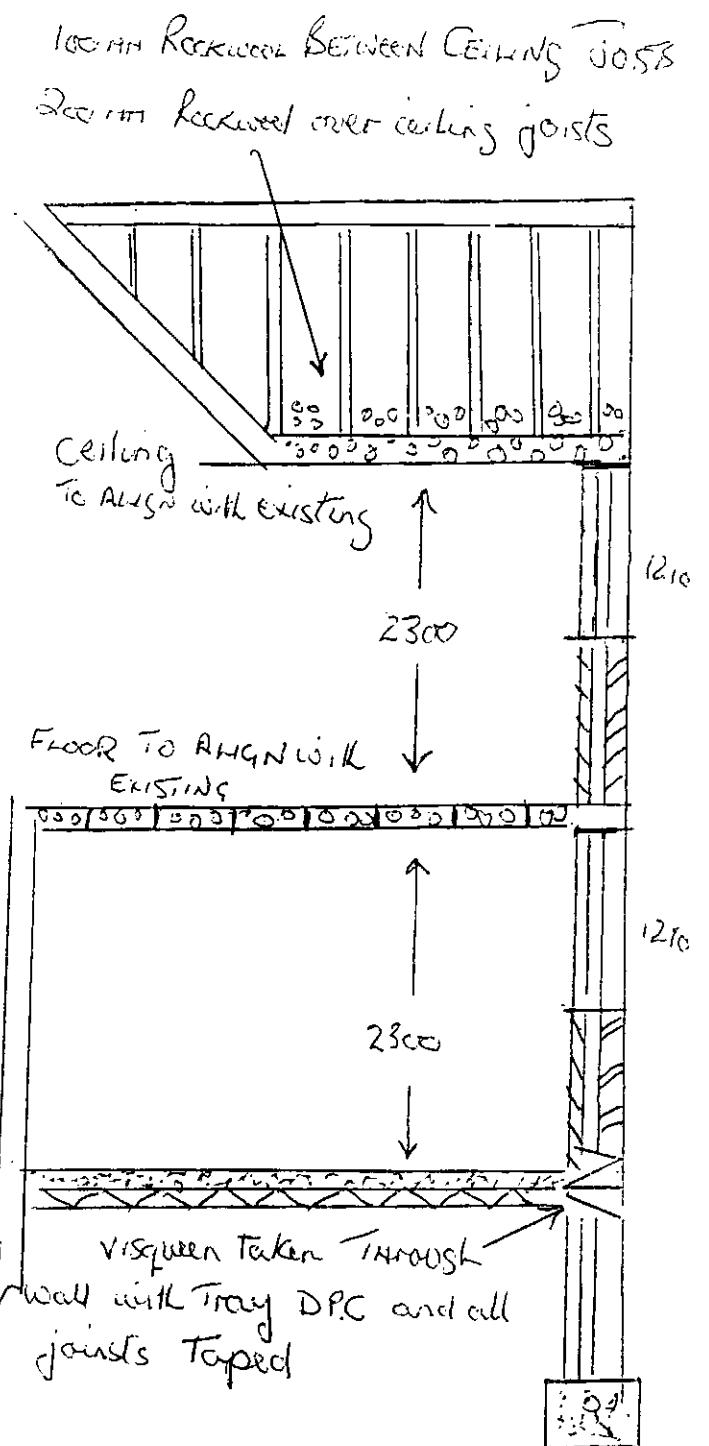

Scale 1:50

PROJECT

PROPOSED EXTENSION
AT 8 OAKS CRESCENT
KEDRAY
BARNSELY
S70 3RG

TELE 07852179233

CLIENT

MR SCOTT JAGGER

DATE
OCTOBER 2012

Scale 1:50 1:100

DWG NO 04