



RESPONSIBILITY IS NOT ACCEPTED FOR OTHERS SCALING DIRECTLY FROM THIS DRAWING. DO NOT SCALE FROM THIS DRAWING. USE WRITTEN DIMENSIONS ONLY.

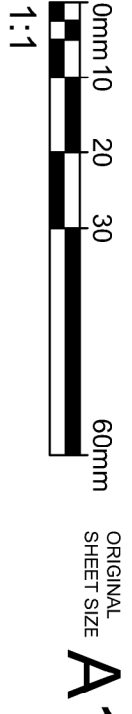


KEY PLAN

THIS DRAWING IS PRODUCED FOR USE IN THIS PROJECT ONLY AND MAY NOT BE USED FOR ANY OTHER PURPOSE. NPS PROPERTY CONSULTANTS LTD ACCEPTS NO LIABILITY FOR THE USE OF THIS DRAWING OTHER THAN THE PROJECT FOR WHICH IT WAS PRODUCED. ANY REPRODUCTION OR ALTERATION OF THIS DRAWING WITHOUT THE WRITTEN AGREEMENT OF NPS PROPERTY CONSULTANTS LTD. THIS DRAWING MAY NOT BE REPRODUCED IN ANY FORM WITHOUT PRIOR WRITTEN AGREEMENT OF NPS PROPERTY CONSULTANTS LTD. © CROWN COPYRIGHT AND DATABASE RIGHTS 2015 ORDNANCE SURVEY LICENCE NUMBER 100222564


Notes:

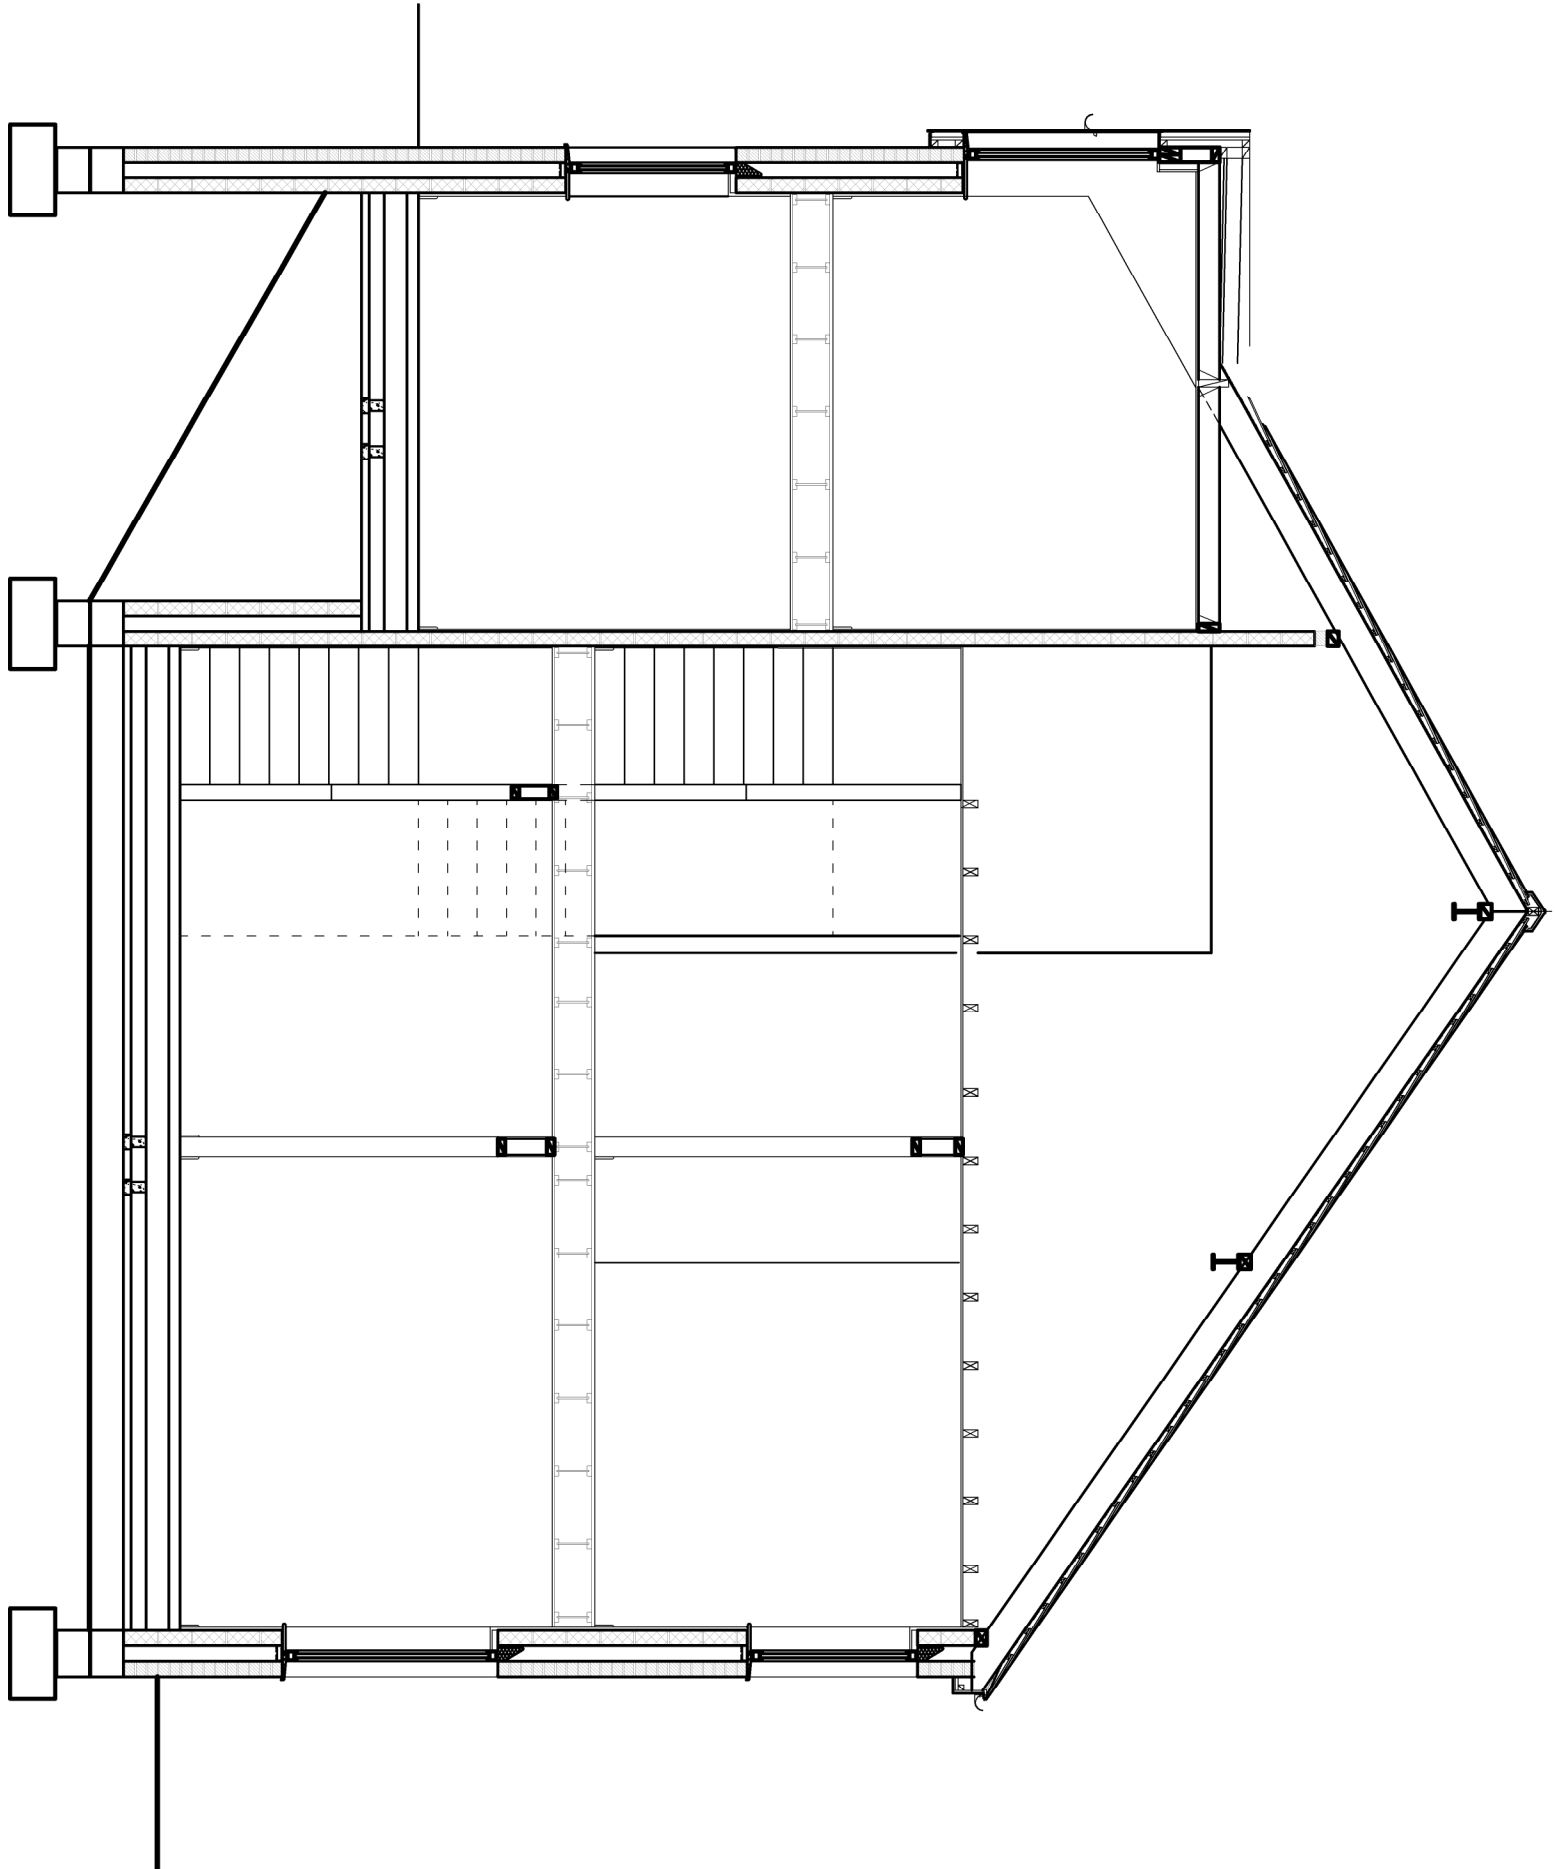


SECTION A-A 1:50 A1

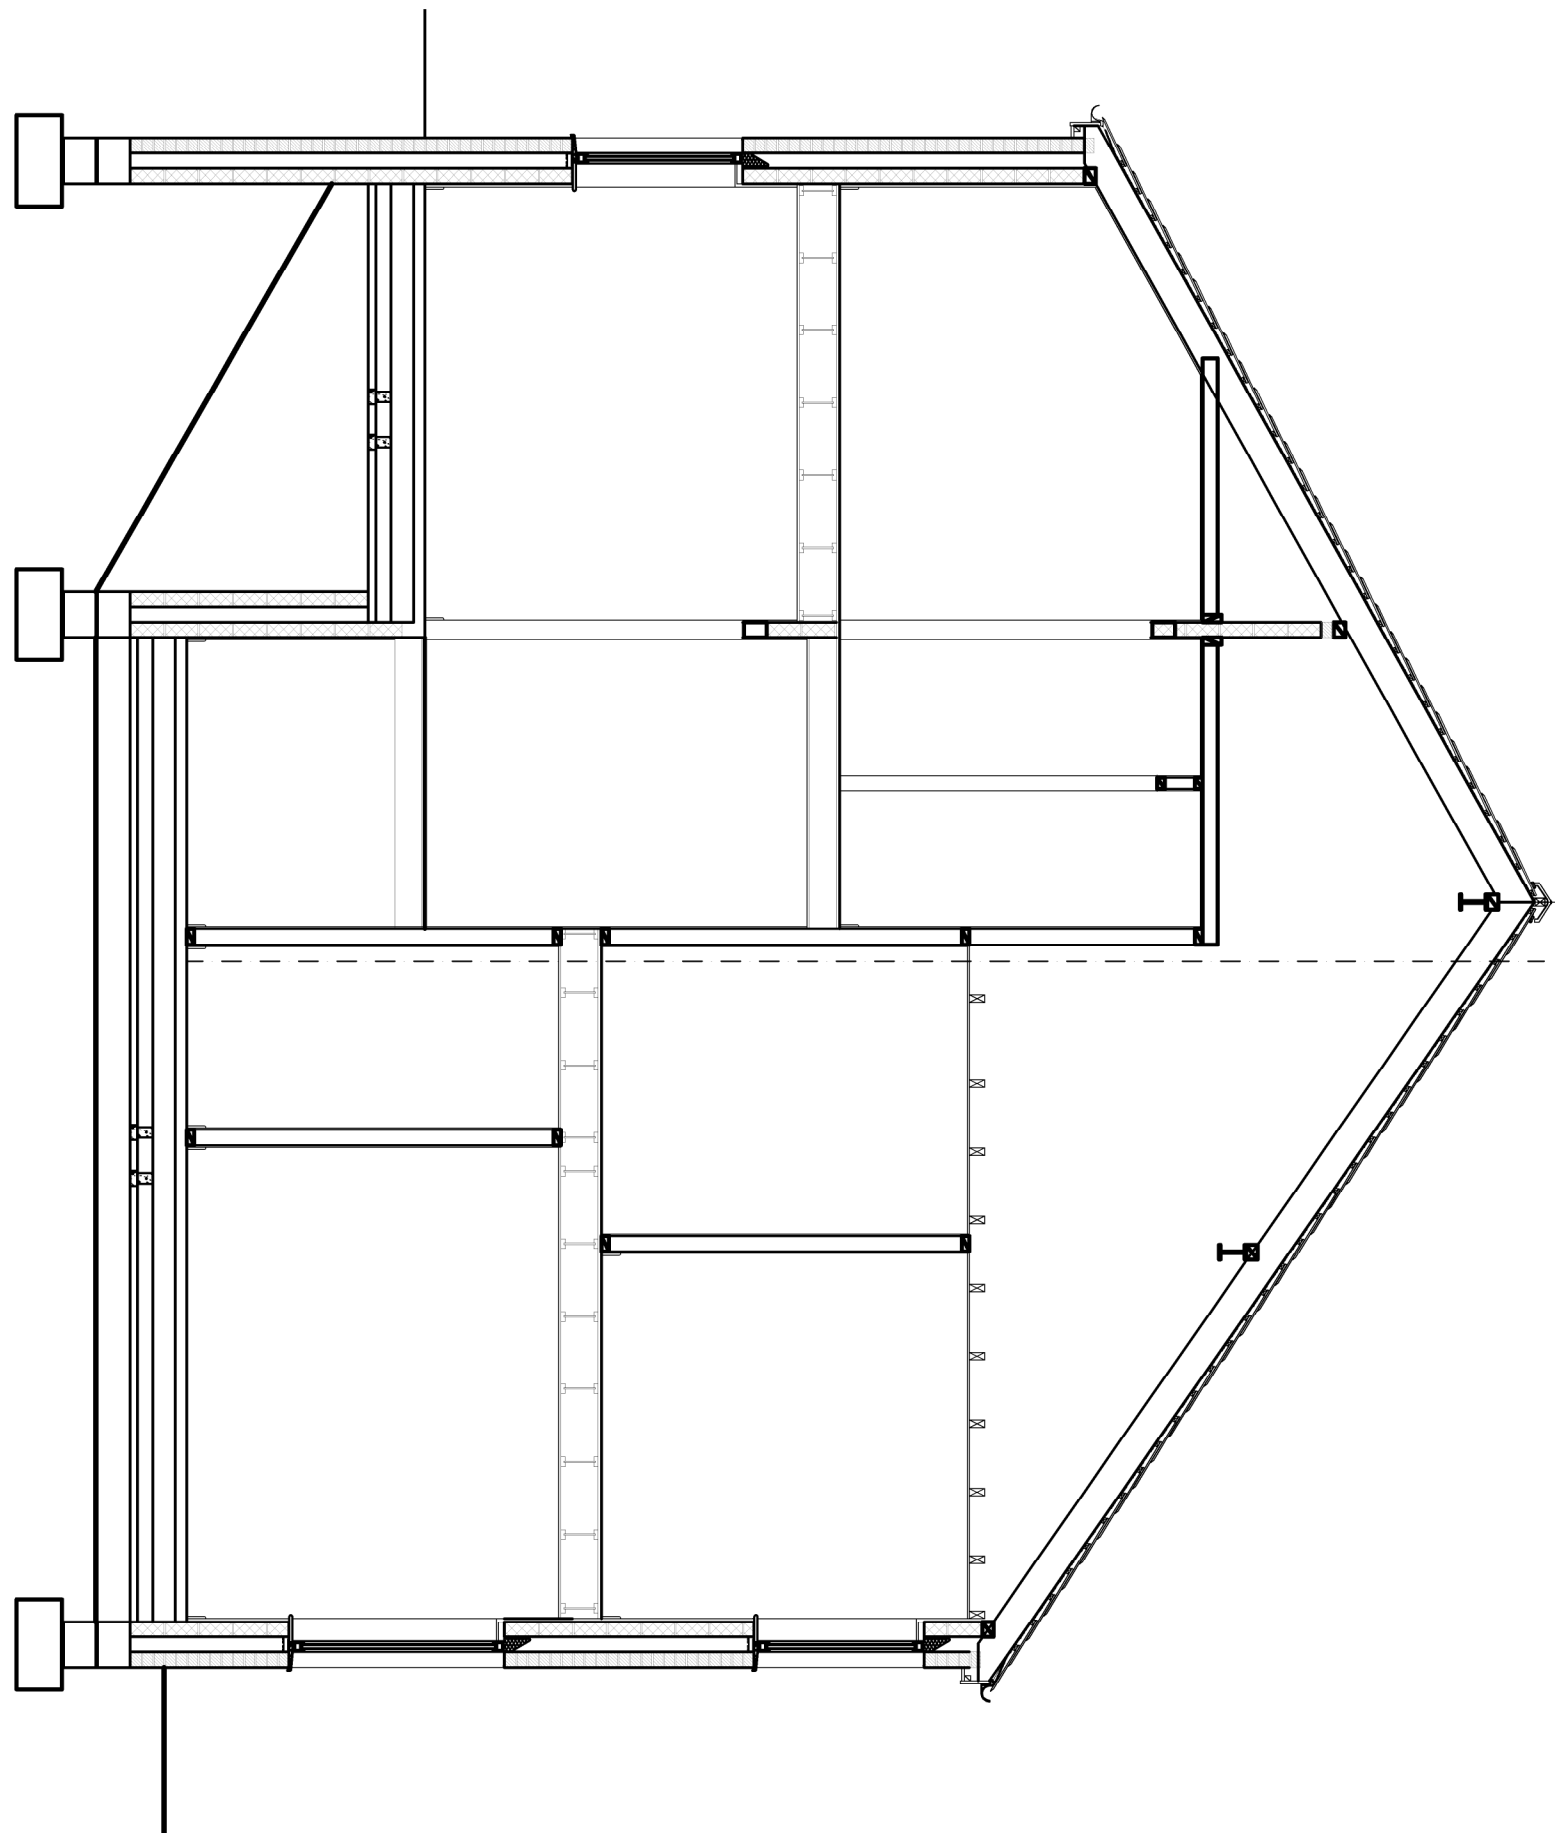

SECTION B-B 1:50 A1

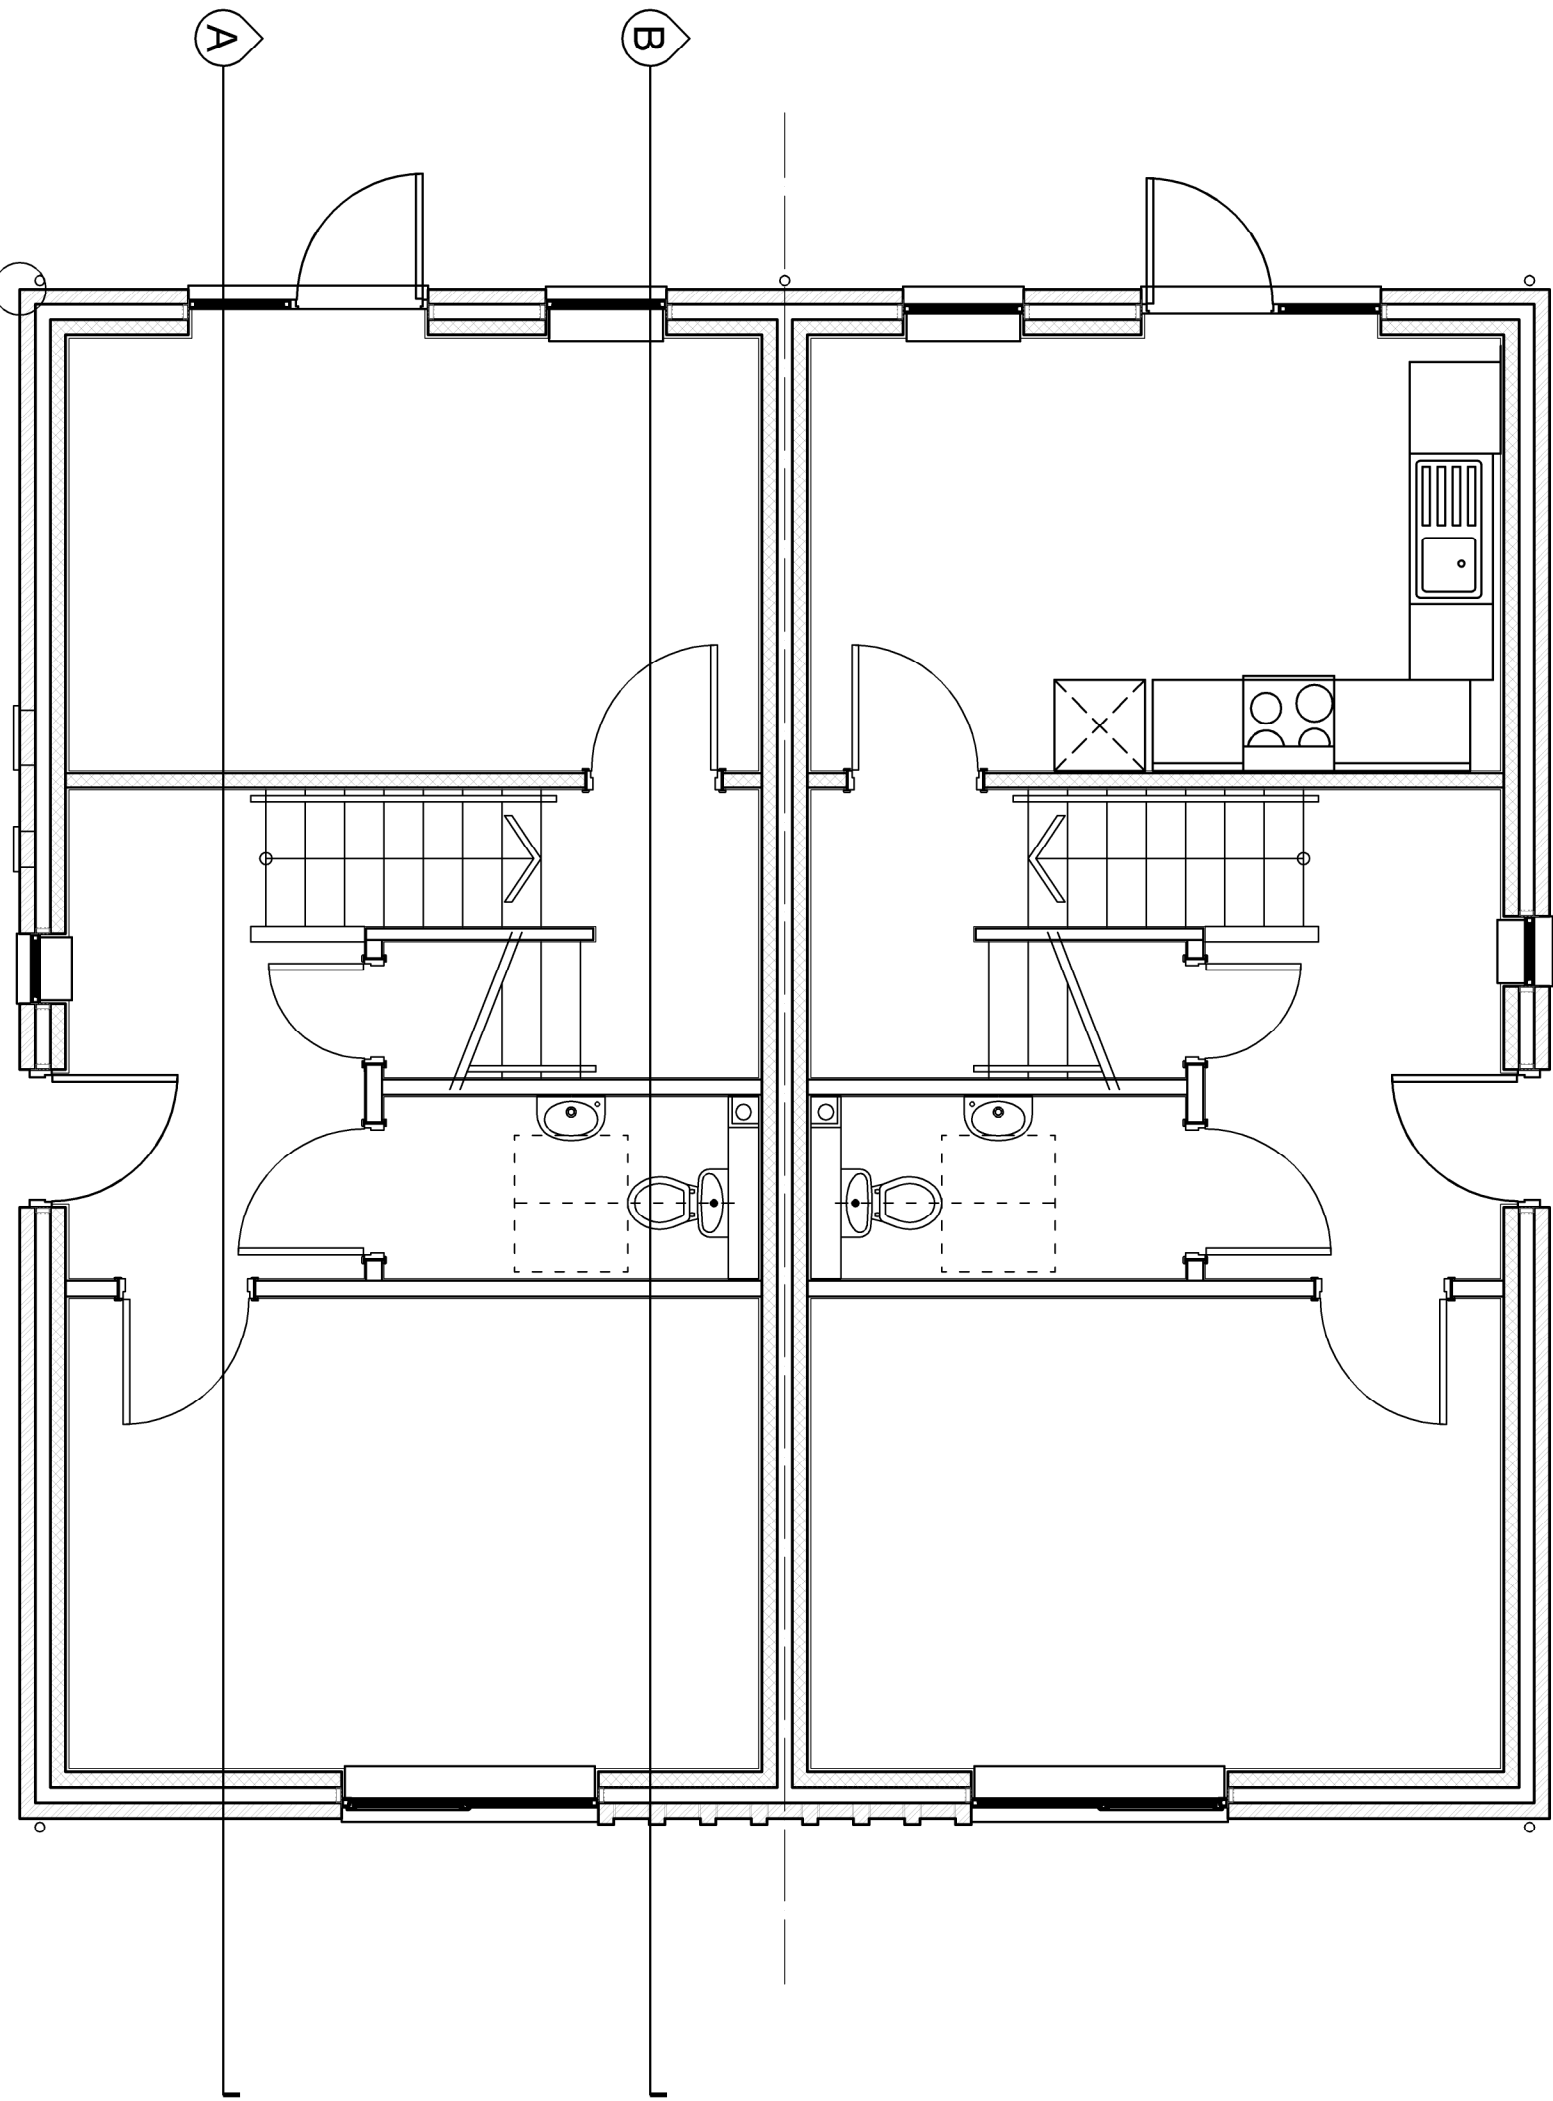

GROUND FLOOR PLAN 1:50 A1

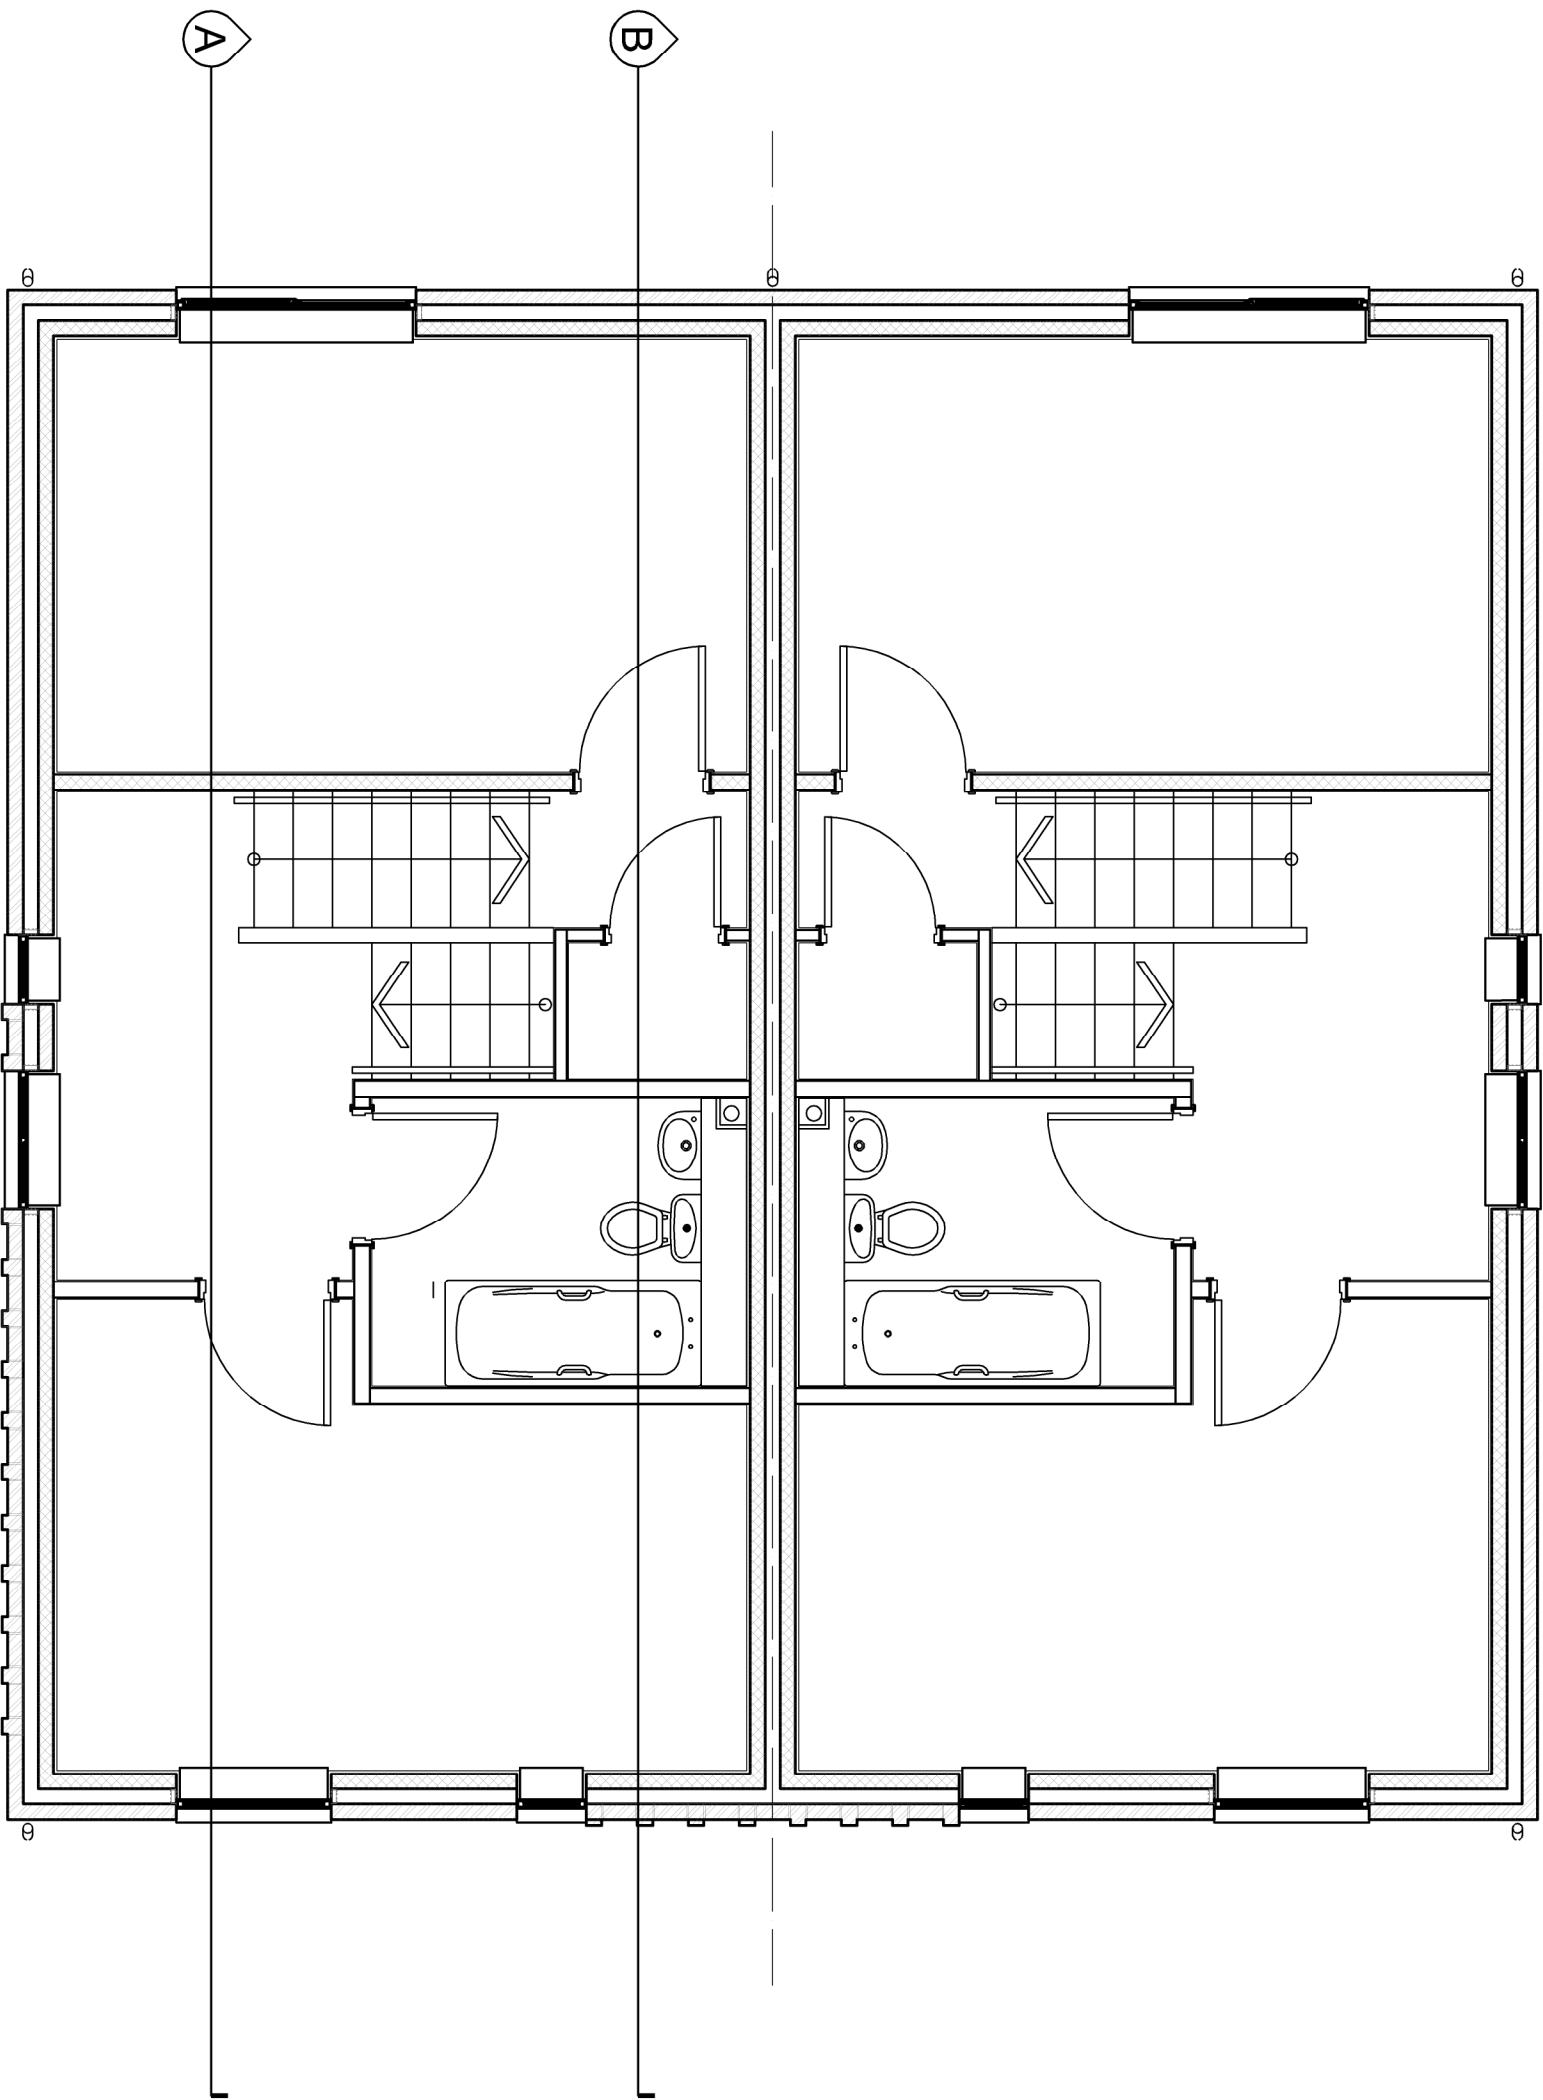

FIRST FLOOR PLAN 1:50 A1

PLANNING APPROVAL FIRST ISSUE									
PI									
COMMENT									
REV	DRAWN	DATE	CHECKED	DATE	APPROVED	DATE			



NPS Barnsley Ltd
Gateway Plaza, Scawthorpe, St. Barnsley, South Yorkshire, S70 2BD
Tel: 01225 774855 Email: sales@nps.co.uk www.nps.co.uk

CLIENT
BERNESLA HOMES

PROJECT
GREEN STREET, WORSBOROUGH,
BARNESLEY

TITLE

BUILDING SECTIONS

SCALES	DISCIPLINE	PROJECT NUMBER
1:50	ARCHITECT	15-1-1163
DRAWING NUMBER	REV CODE	
NPS-DR-A-(00) -140	P 1	
STATUS CODE	PURPOSE OF ISSUE	DRAWN BY
S2	PLANNING APPROVAL	LJK