


PROPOSED FIRST
FLOOR PLAN

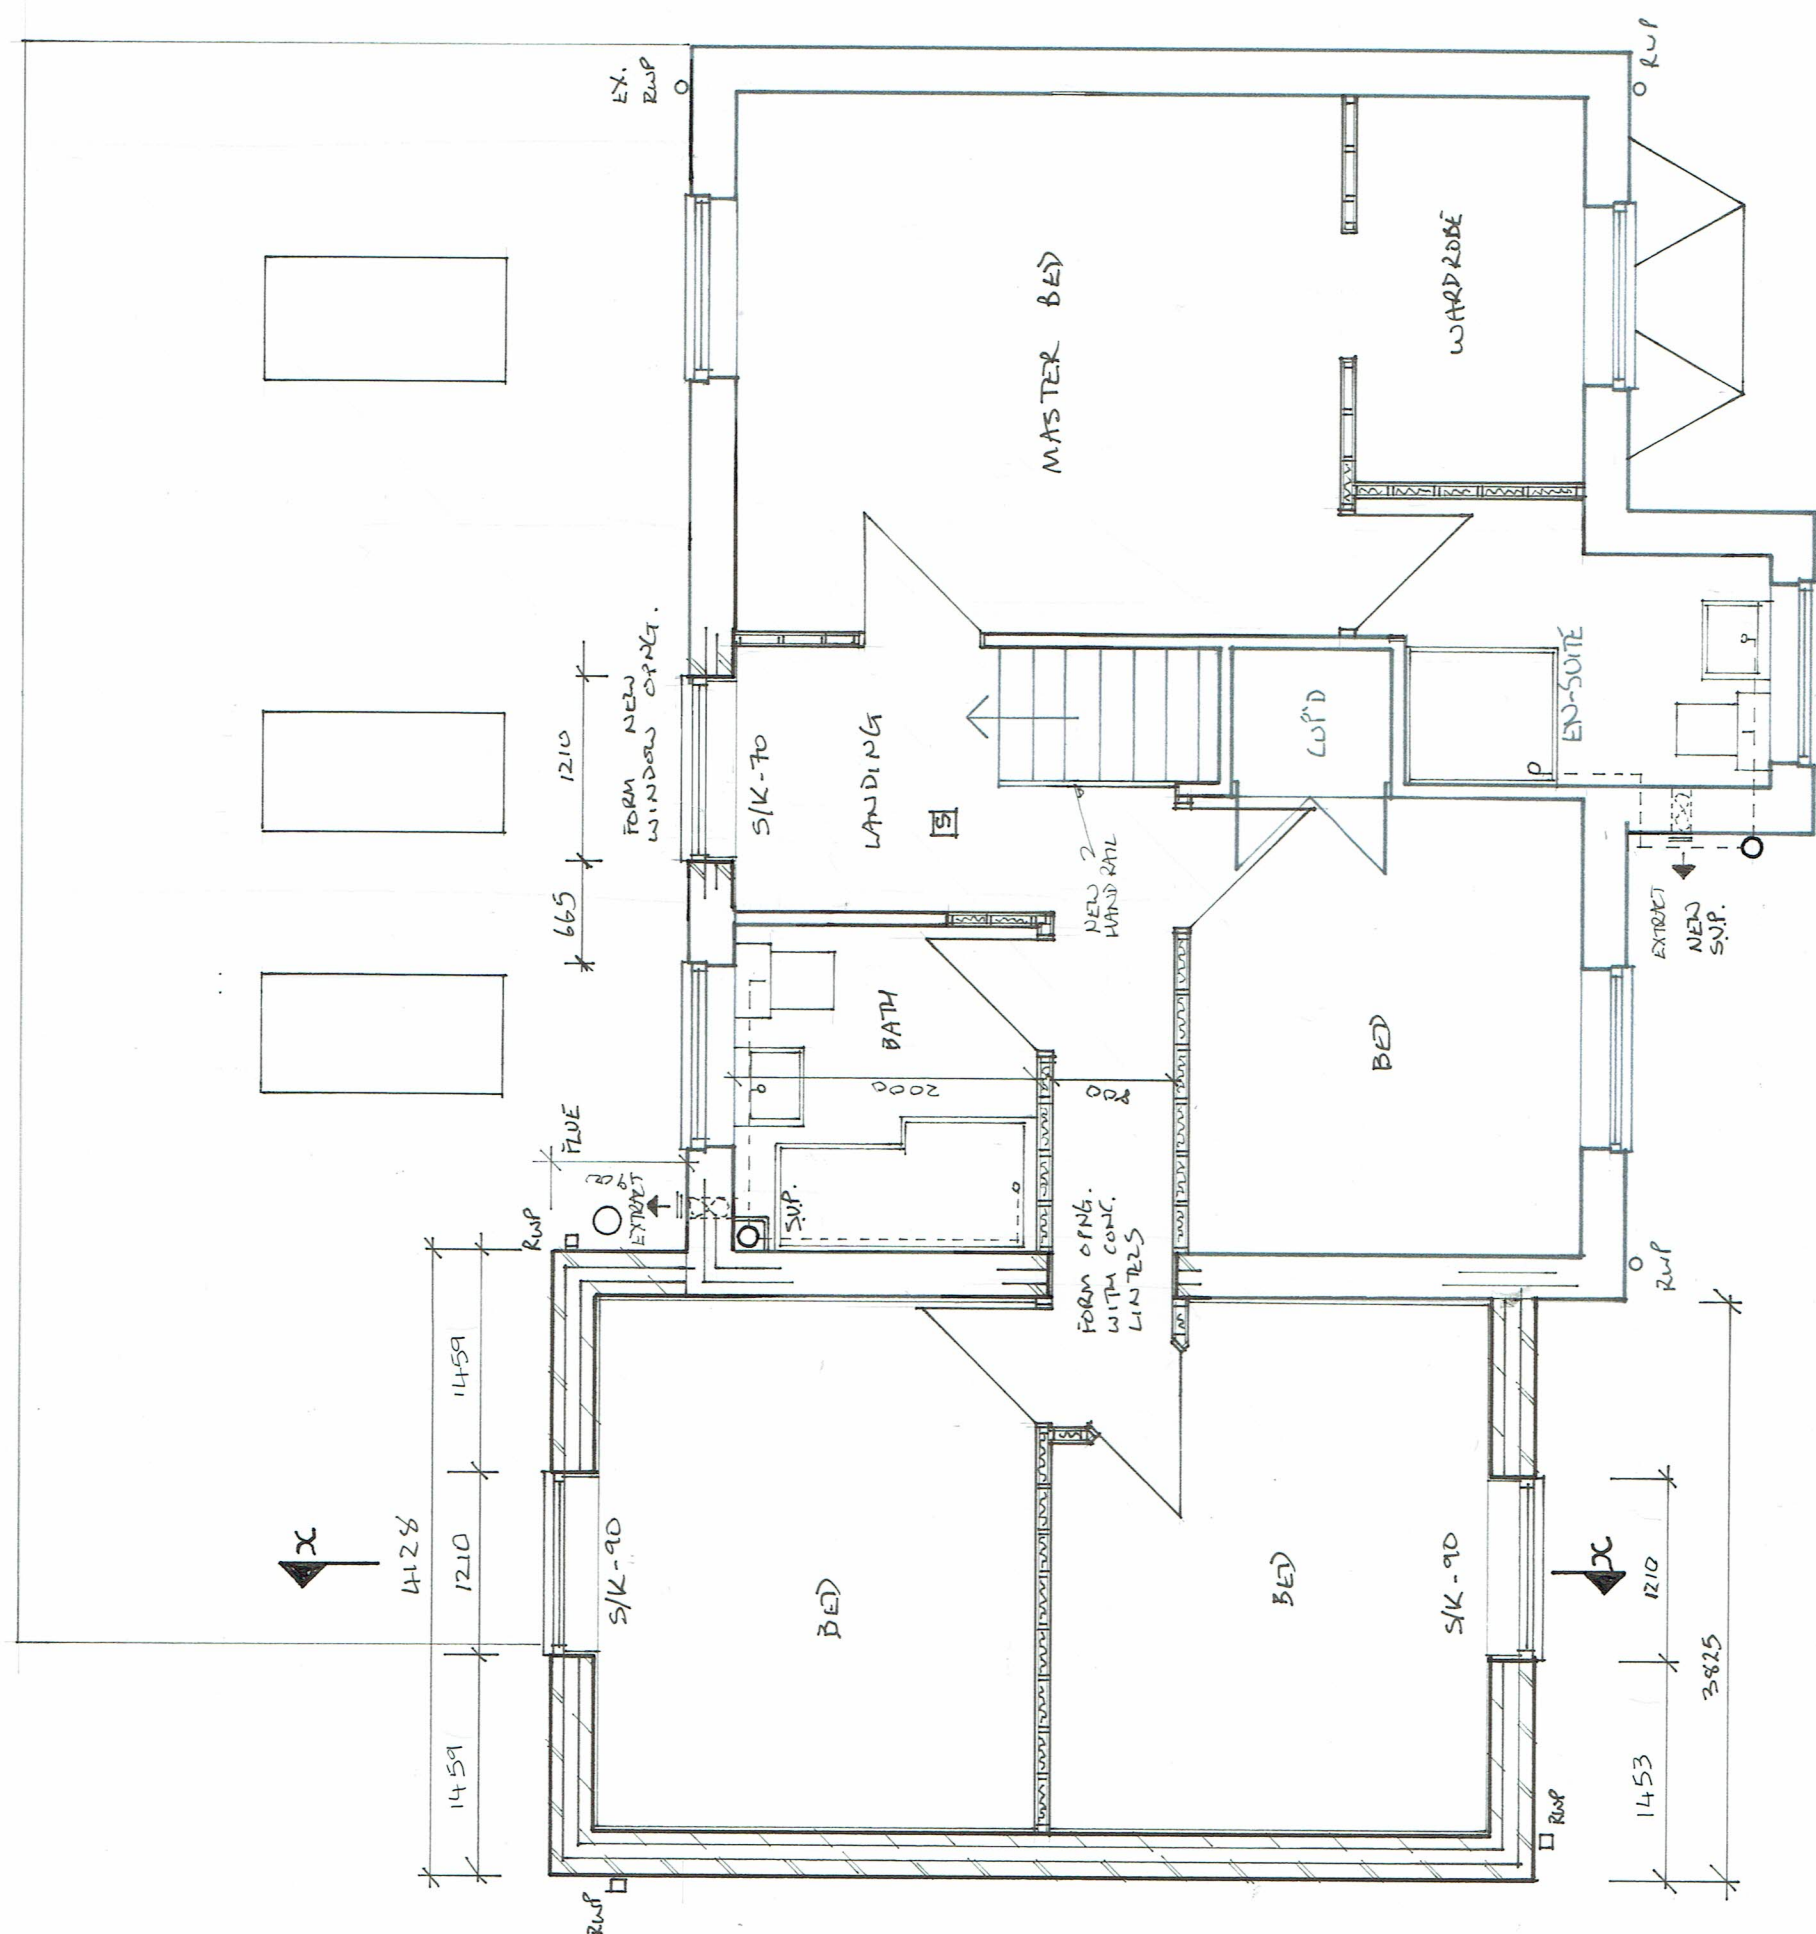



Home: 01482 888987
Mobile: 07802 041639
Email: kitbuildingdesign@gmail.com
16, Kenilworth Road, Stevenage, SG1 1JG

Client: C. HONEY
Address: 34 SALTERS WAY
PENYSTONE

Drawing Number: FL22 / 264

Scale 1: 50 @A3

Date: 6.3.23

Exclusion: Kit Building Design is not acting as the 'Principal Designer' as outlined in the CDM Regulations 2015, it is the client's responsibility to fulfil this role.
Note: Every effort has been made to ensure the accuracy of this plan, any doubt about dimensions/detail should be raised with Kit Building Design.