



Drawing No.	Rev No.
EMS001 -003	

DO NOT SCALE: Contractor to check all dimensions and report any omissions or errors


NOTES

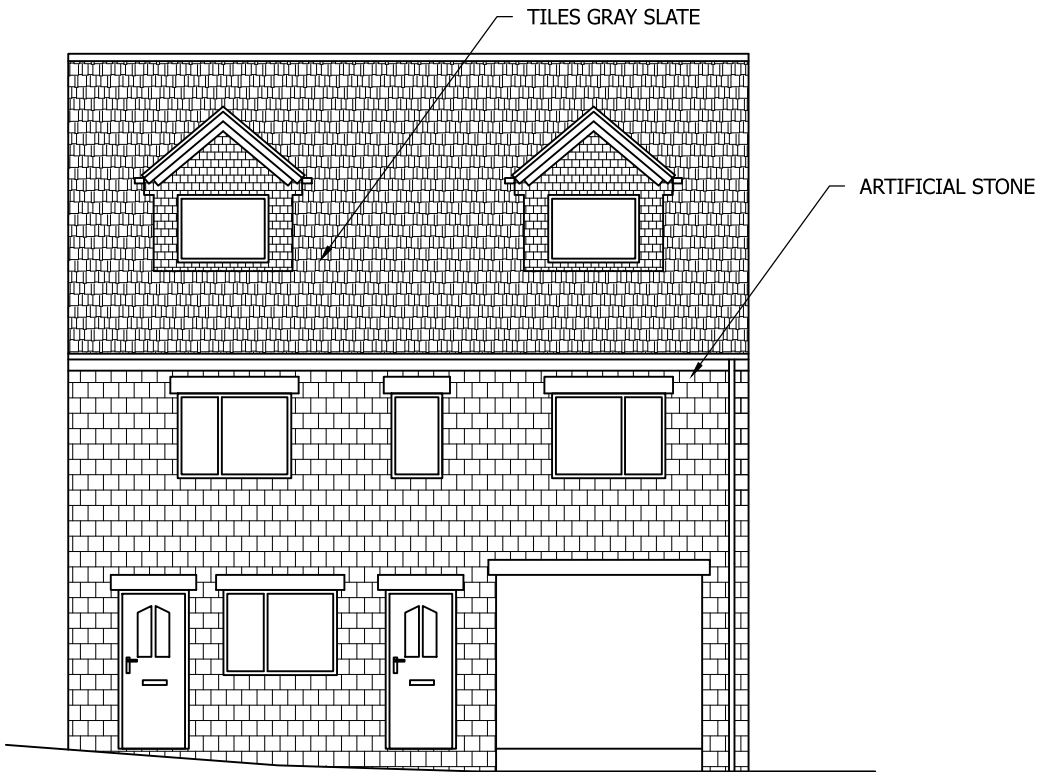


PROPOSED FRONT ELEVATION
SCALE 1:100 AT A3

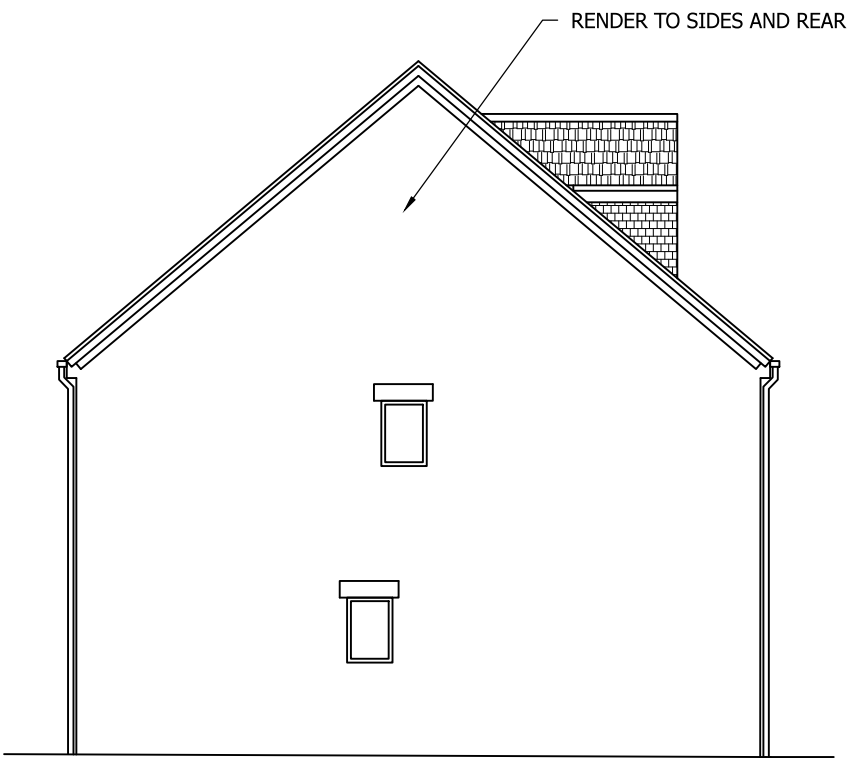

PROPOSED END ELEVATION
SCALE 1:100 AT A3

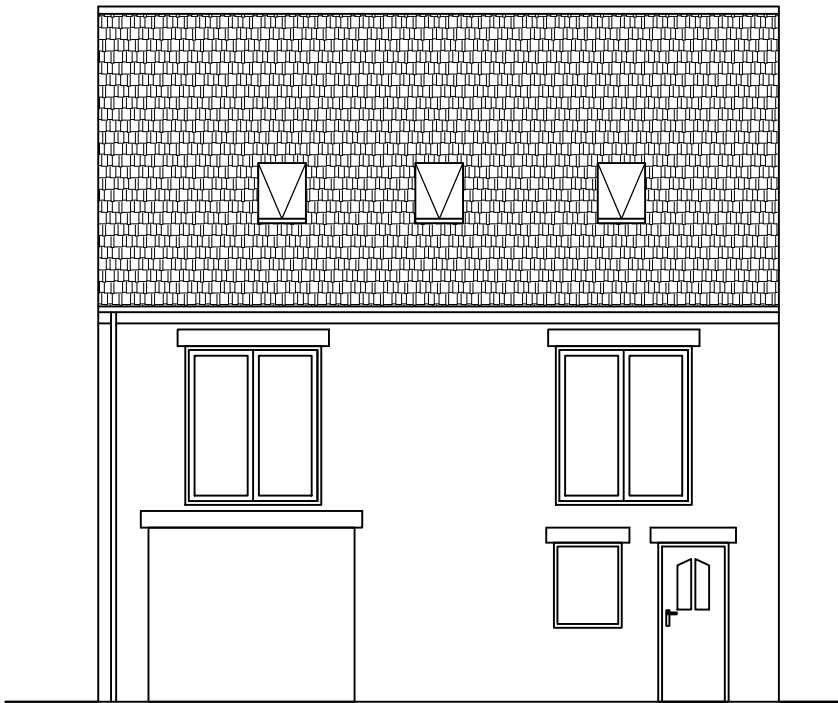

PROPOSED REAR ELEVATION
SCALE 1:100 AT A3

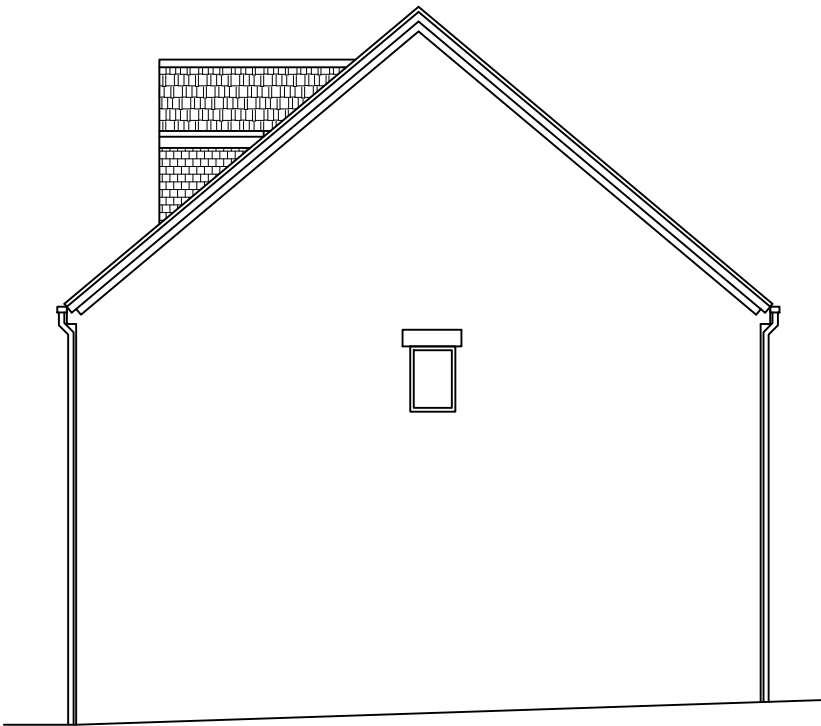

PROPOSED END ELEVATION
SCALE 1:100 AT A3

Rev	Description	By	Chk	App	Date
JRB DESIGNS Ltd 1 Saville Road Cudworth Barnsley S72 8LT Tel: 01226 383542 Fax: 01226 380078 Mob: 07970 541192 Email: john@jrbdesigns.co.uk This drawing is copyright. © jrbdesigns Ltd.					
Client EM SOLUTIONS LTD.					
Drawing Title PROPOSED ELEVATIONS					
Address LAND OF WILKINSON STREET BARNLEY S70 4HE					
Project Title: PROPOSED 2 No. 2 BED APARTMENTS					
Purpose of Issue: PLANNING					
Drawing Status FIRST ISSUE					
Scale at A3 AS SHOWN		Drawn By JRB		Date 03/05/2018	
Checked By		Date 03/05/2018		Approved By	
				Date 03/05/2018	
Project No. EMS001			Drawing No. 003		Revision -
APPROVAL ☒		INFORMATION ☐		TENDER ☐	
				CONTRACT ☐	
				CONSTRUCTION ☐	