



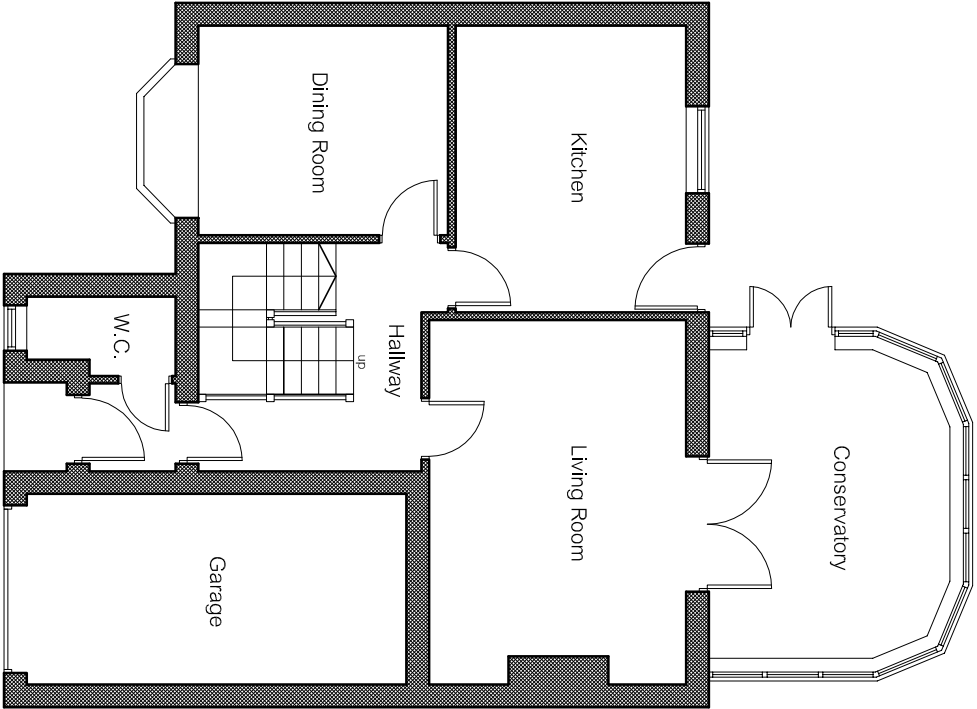


Existing Ground Floor Plan
Scale 1:100

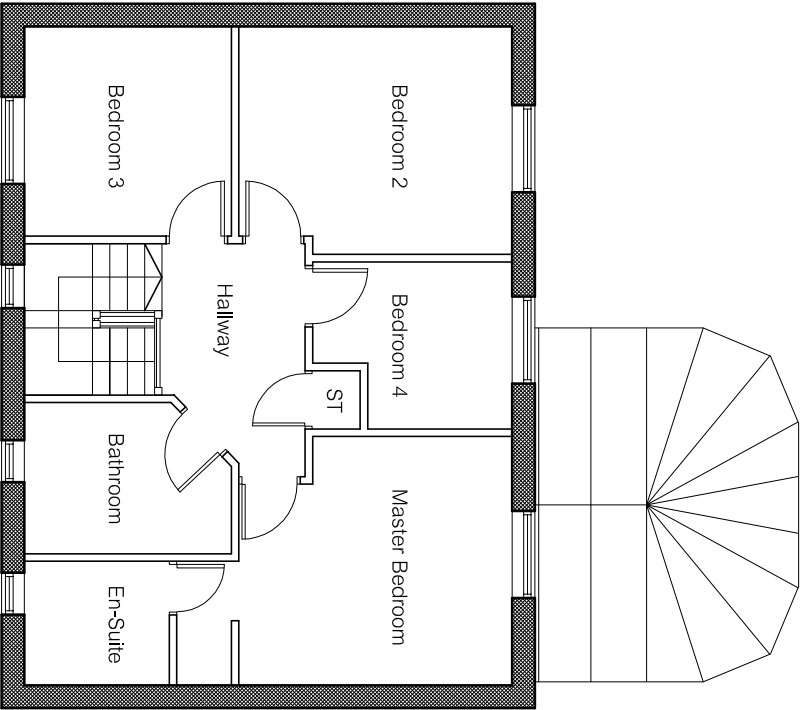


Existing First Floor Plan
Scale 1:100




Existing Second Floor Plan
Scale 1:100

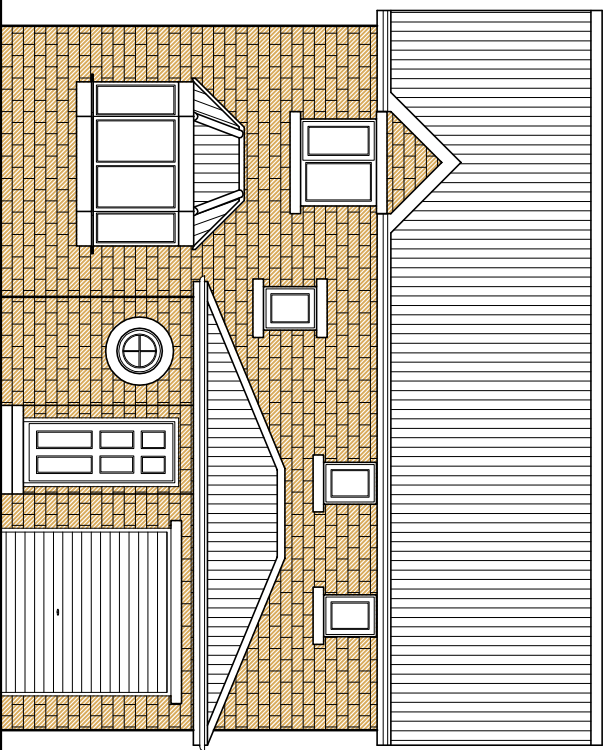


Existing South Elevation
Scale 1:100

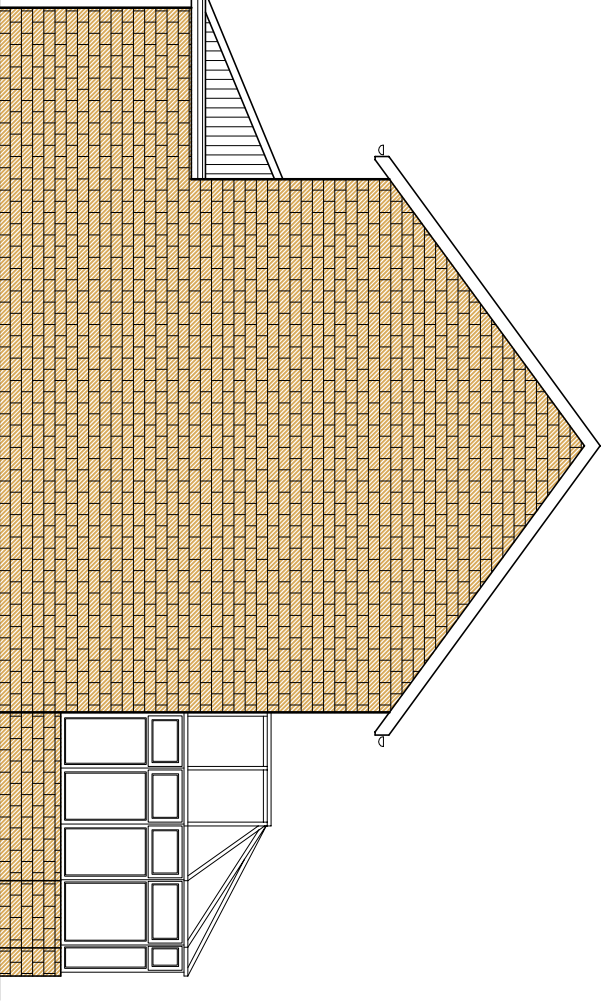

Existing East Elevation
Scale 1:100

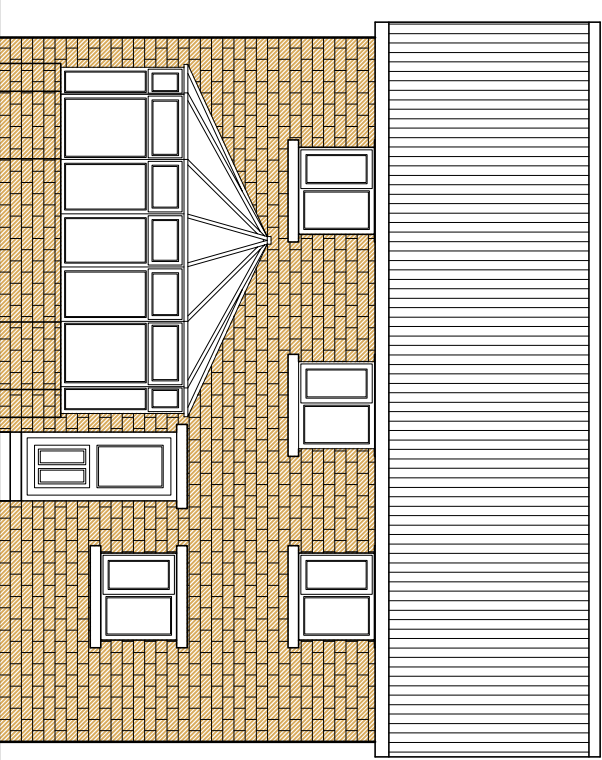

Existing North Elevation
Scale 1:100

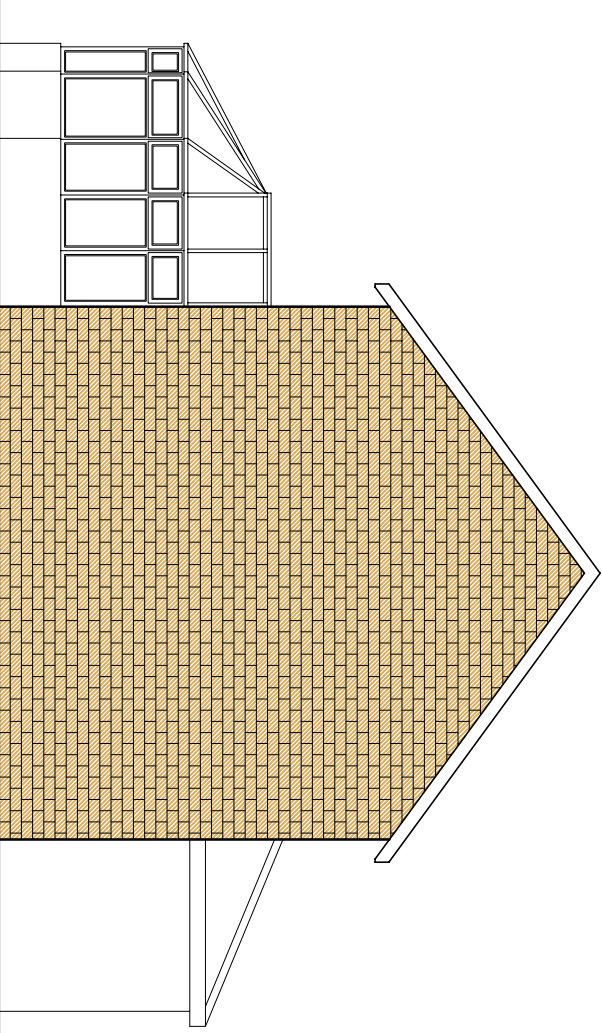

Existing West Elevation
Scale 1:100

APEX LOFT CONVERSIONS	Project	Mr & Mrs Eaden 104 Towngate Silkstone Barnsley S75 4SY		Date	04/03/2015	© COPYRIGHT EXISTS ON THE DESIGNS AND INFORMATION SHOWN ON THIS DRAWING. The Contractor must verify all dimensions on site before making shop drawings or commencing work of any kind. No dimensions to be scaled from this drawing. Architect to be notified of any discrepancies in dimensions immediately.
				Dwg No.	121-002	
				Scale	As Shown @ A3	
				Stage	Planning	