


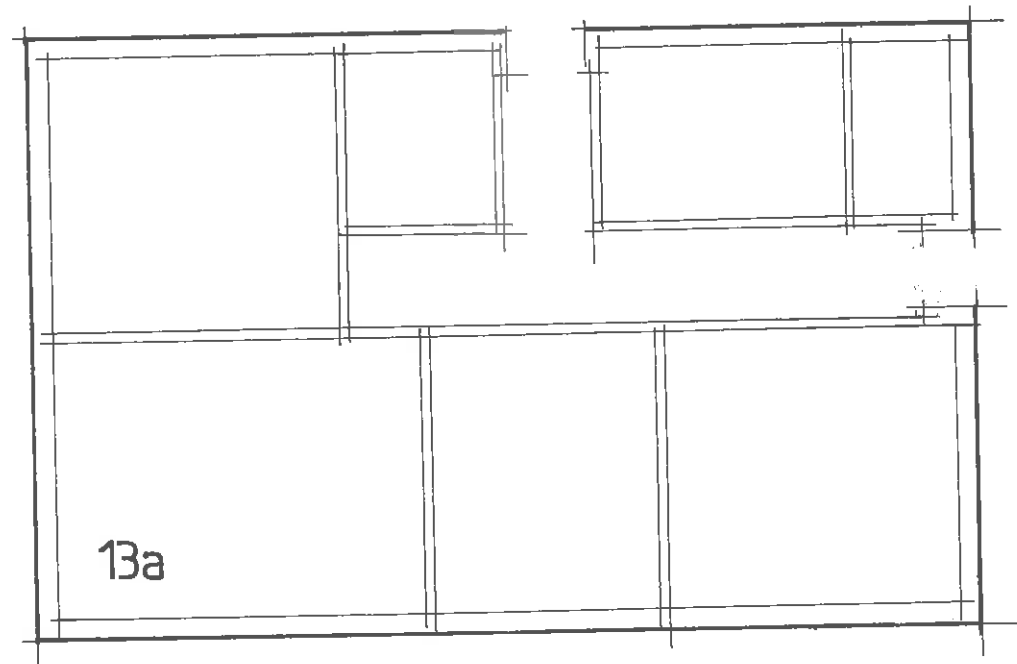

EXISTING SITE PLAN

BROADFIELD

13a WELLHOUSE LANE PENISTONE

DRG NO 1615.4 SCALE 1:100