


Extent of Land Ownership

Extent of Proposed Site

Boundary Legend


1 : 1000

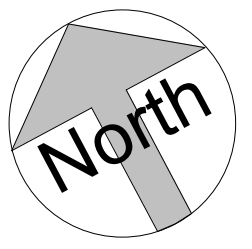

0m 5m 10m 20m

Scale Bar

1 : 200

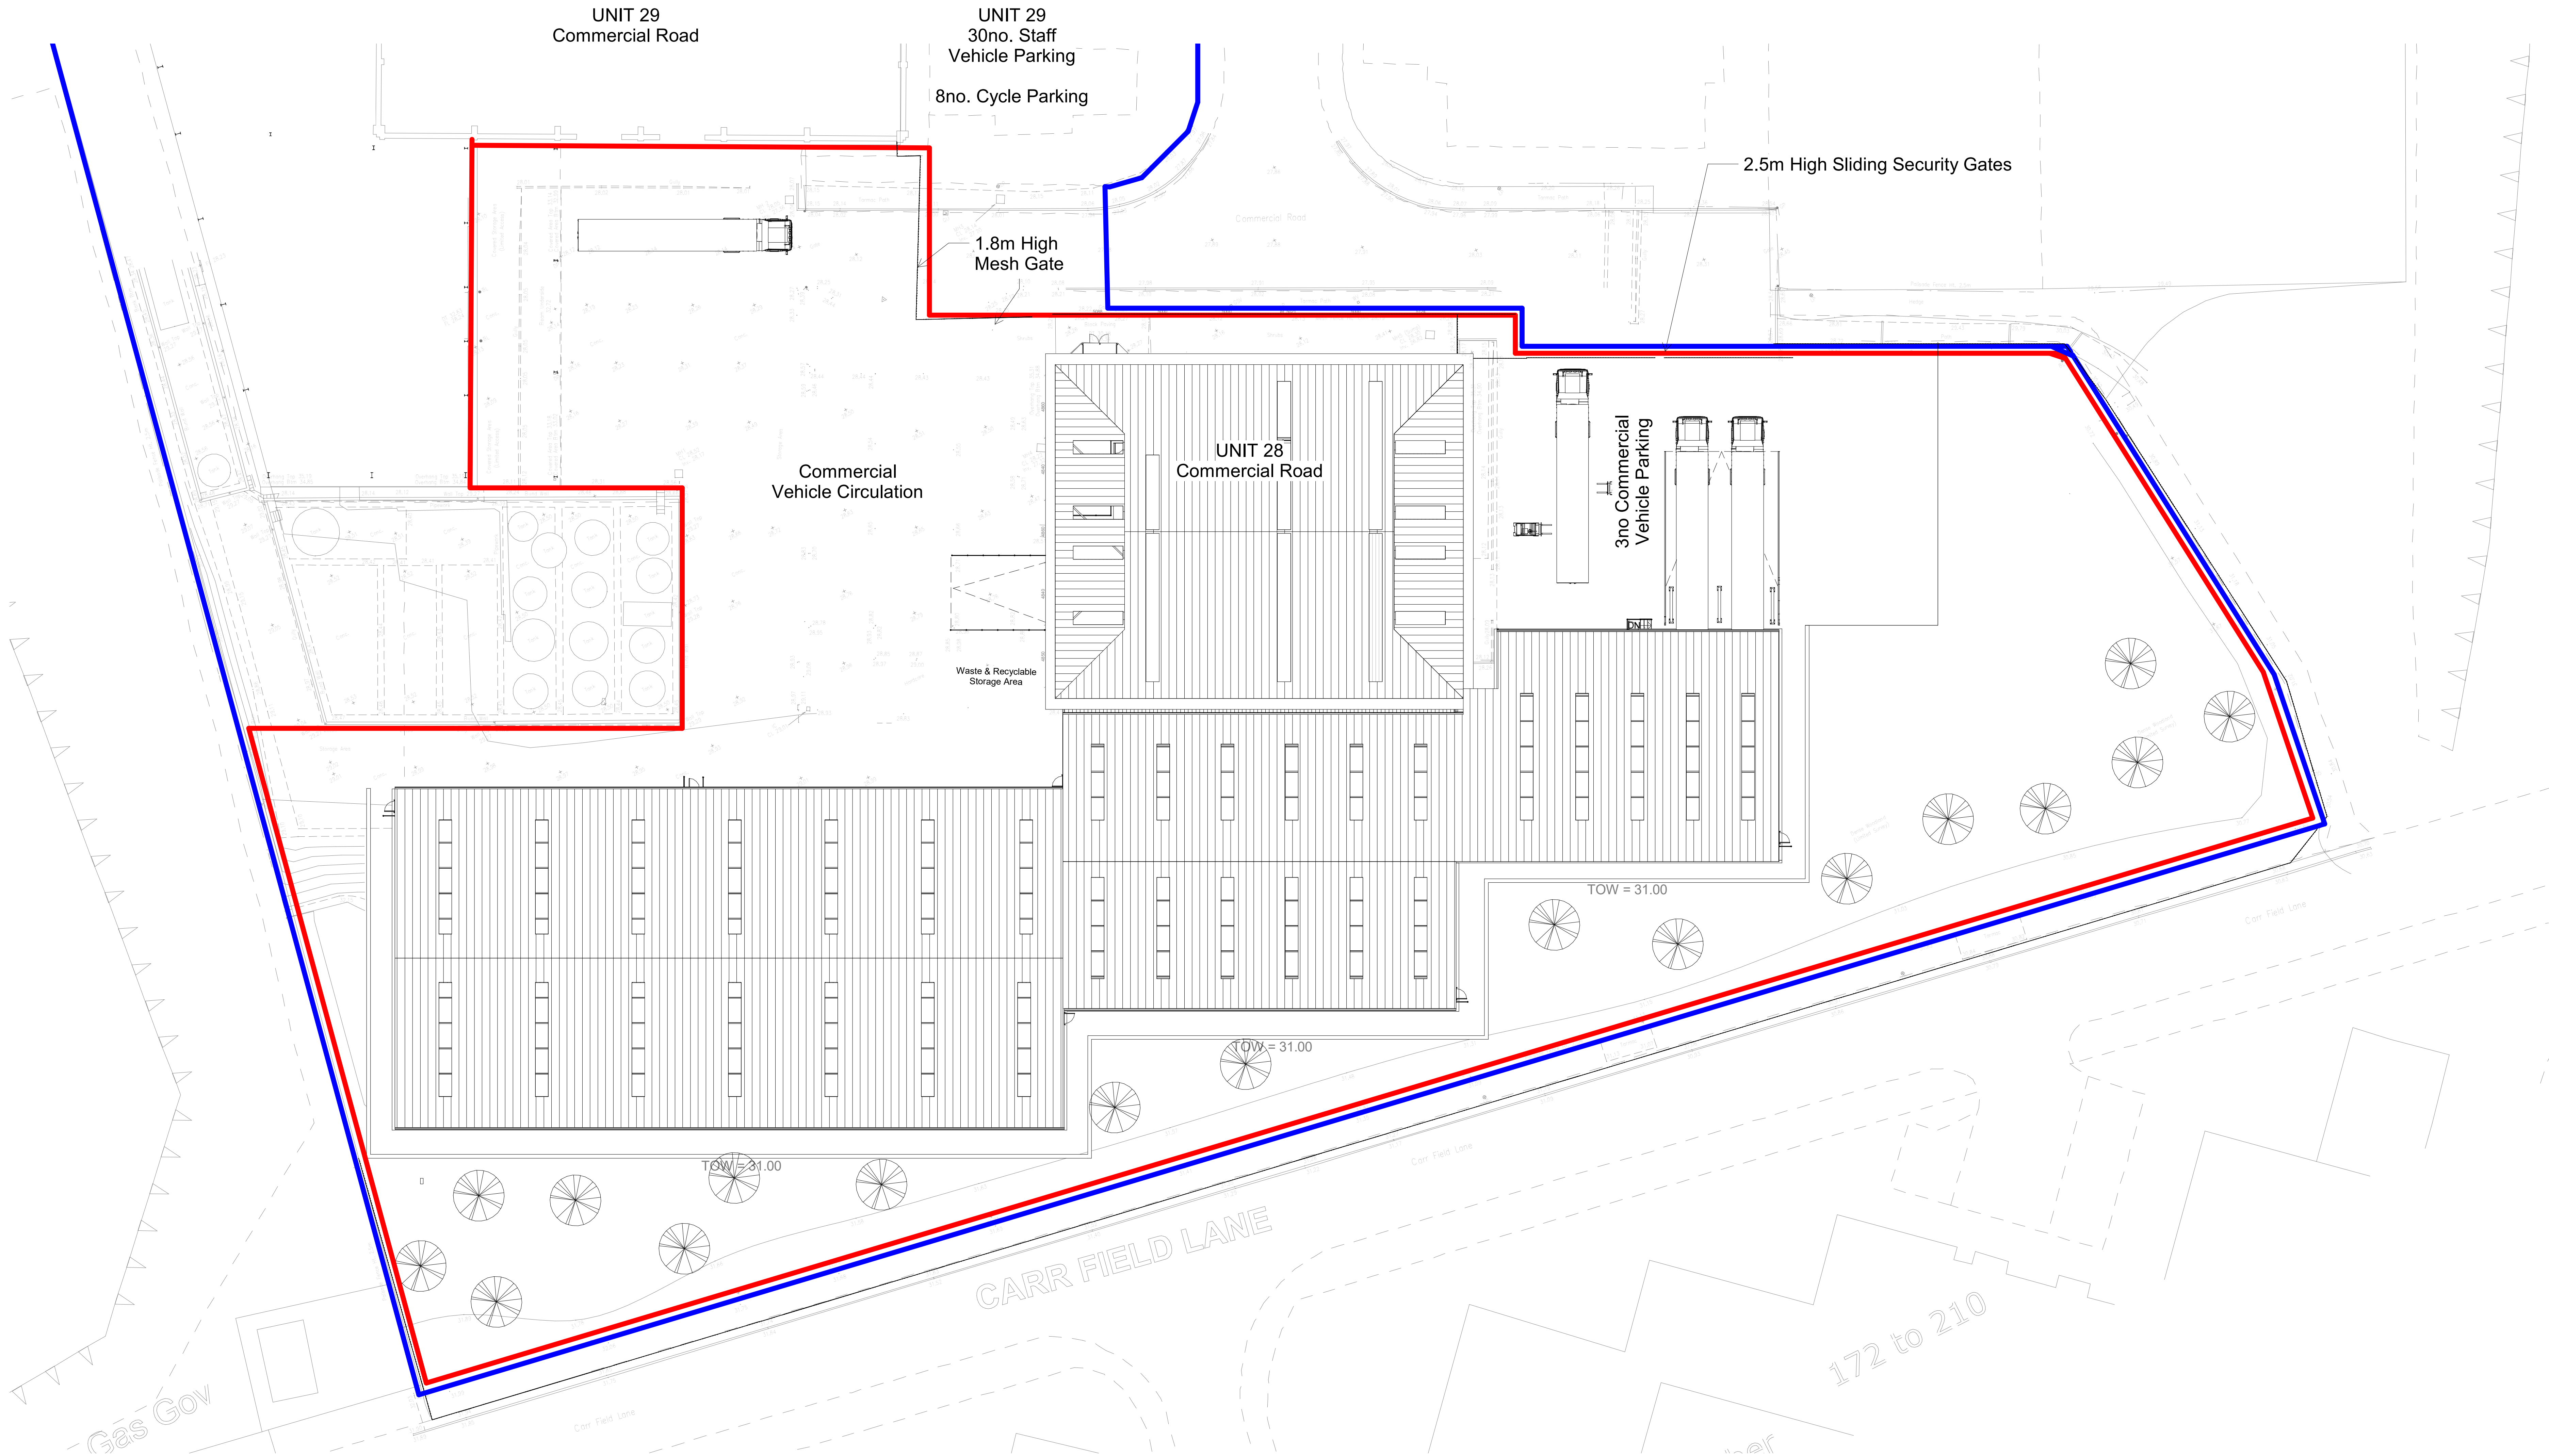

1 Site Plan As Proposed

1 : 200

NOTES

B	18.02.19	Boundary Lines amended	JHT	JH
A	21.01.19	Parking identified	JHT	JH
Rev	Date	Description	DR	CH

©copyright



GGP CONSULT

CONSULTING ENGINEERS
ARCHITECTS
PROJECT MANAGEMENT
2 Hallam Road
Priory Park East
HULL HU4 7DY
United Kingdom

Telephone (+44) 01482 627963
Fax (+44) 01482 641736
Email info@ggpcconsult.co.uk

Client: Granville Oil & Chemicals Ltd.

Job Title: Proposed Extension Unit 28
Goldthorpe Industrial Estate
Rotherham

Drawing Title: Site Plan As Proposed

Status: PLANNING

Scale: As indicated Date: 02/01/2019

Drawn By: JHT Checked: JC Approved: AT

Dwg No: 27988 AA_(100)_10 Rev: B

A0 - ORIGINAL SHEET SIZE