
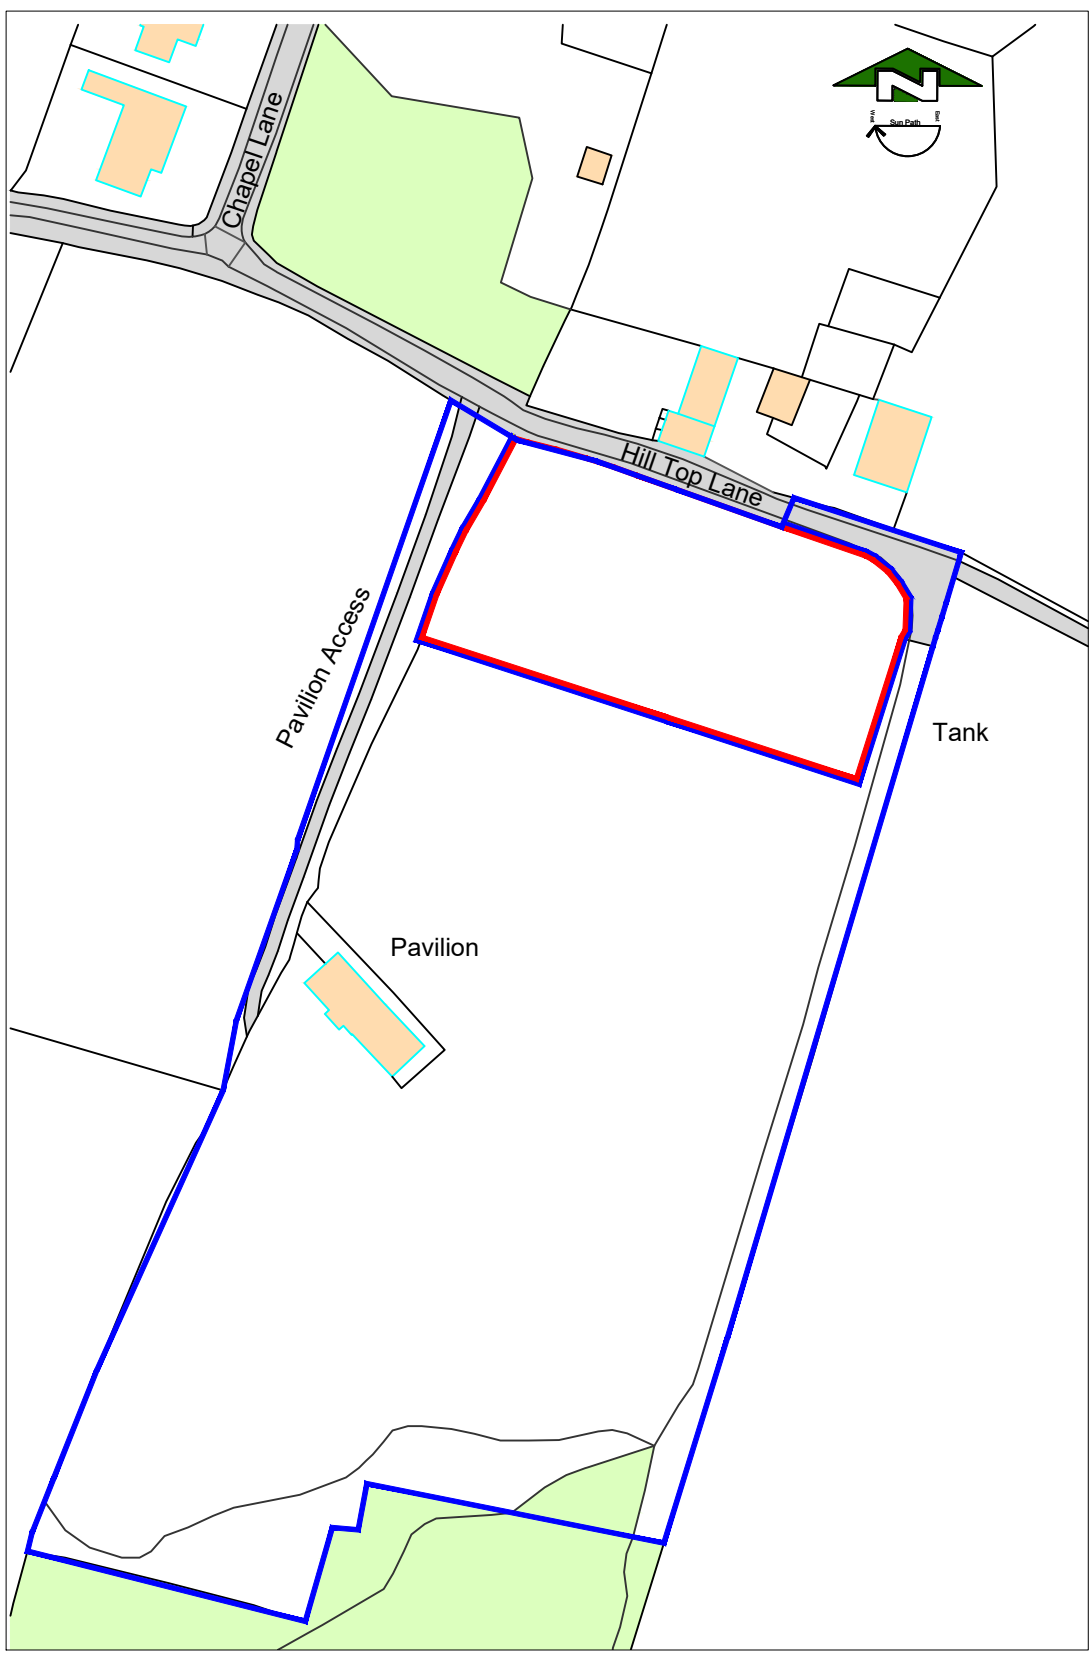


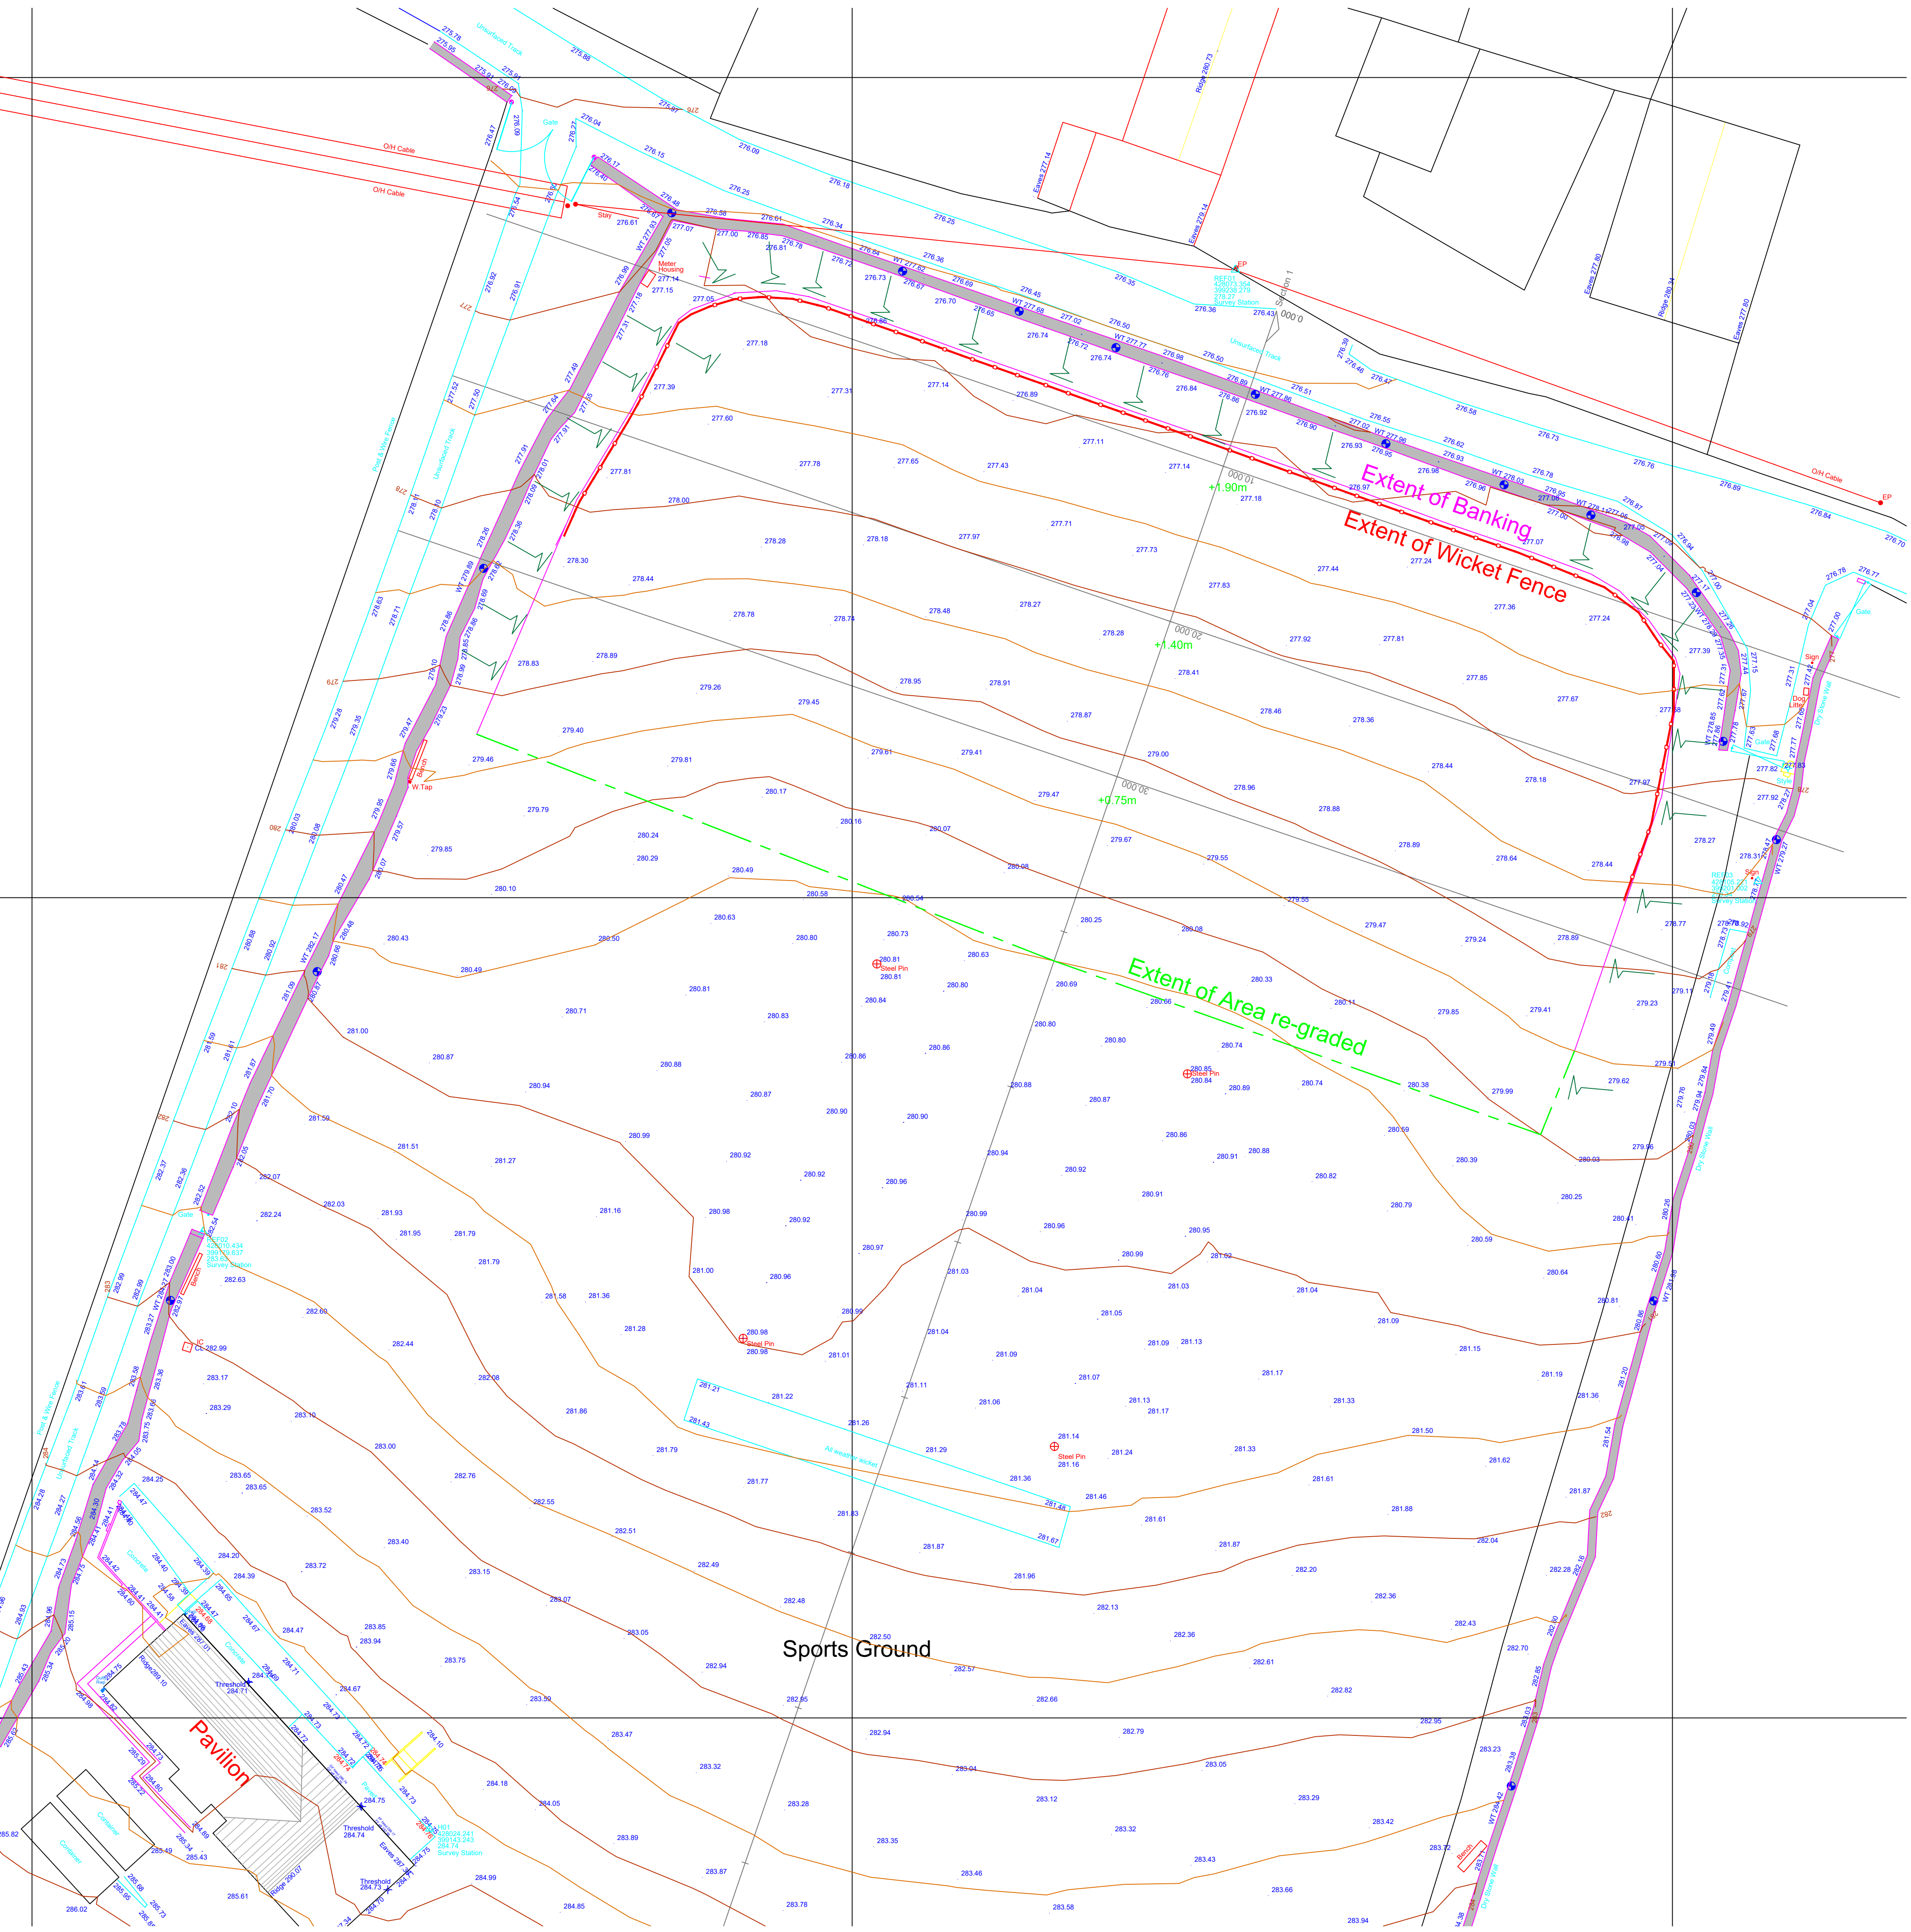

Location Plan Scale; 1:1250

CIOB
THE CHARTERED INSTITUTE OF BUILDING

Chartered Building Consultancy

Professionalism and Integrity in Construction
All work to be carried out in accordance with the requirements of the Building Regulations, Water Authority and the Construction (Design and Management) Regulations currently in force.

Do not scale from this drawing. Architect to be notified of any discrepancies.

Verify relevant dimensions on site before commencing work or preparing shop drawings.

Rev: (PA) Submitted for planning pre app (IC) Issued for initial comments from client	09/01/20 11/12/19
Rev: ISSUES Description:	By: Date:
Rev A-Z: ISSUES Description: Rev A-Z: (PA) - Planning Application (BC) - Building Control Application (P) - Preliminary (IC) - For Information/Comments (A) - For Approval (C) - For Construction	(T) - For Tender
 Website: www.kudosarchitecture.co.uk Email: info@kudosarchitecture.co.uk Mob: 07890 515 857 - Tel: 01709 380 947	
Project: Proposed Land Regrading at: Green Moor CC, Chapel Lane, Sheffield S35 7DX	
Drawing: Proposed Site Plan and Levels	
Client: Green Moor Cricket Club	
COPYRIGHT - This drawing is subject to copyright and cannot be reproduced without the permission of the producer.	
Scales: 1:200 @ A1	Date: November 2019
Drawing Number: GMCC-02	Revision: -
	Drawn by: CAG