



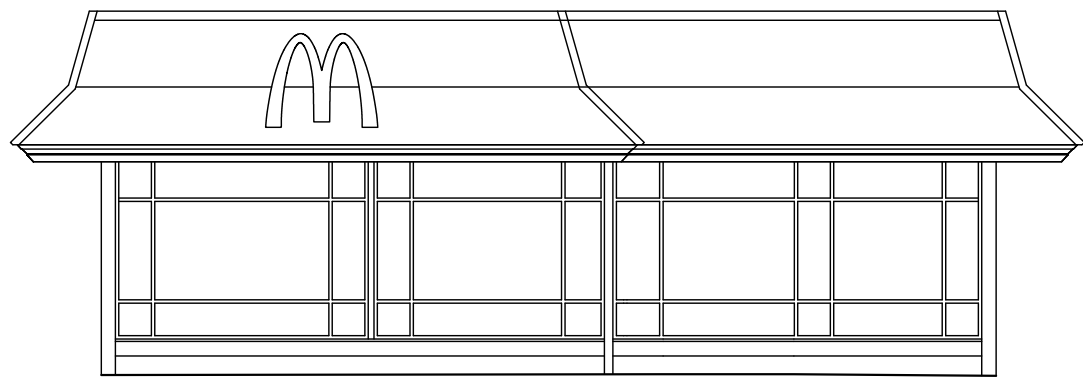


01 EXISTING WEST ELEVATION
Scale: 1/100

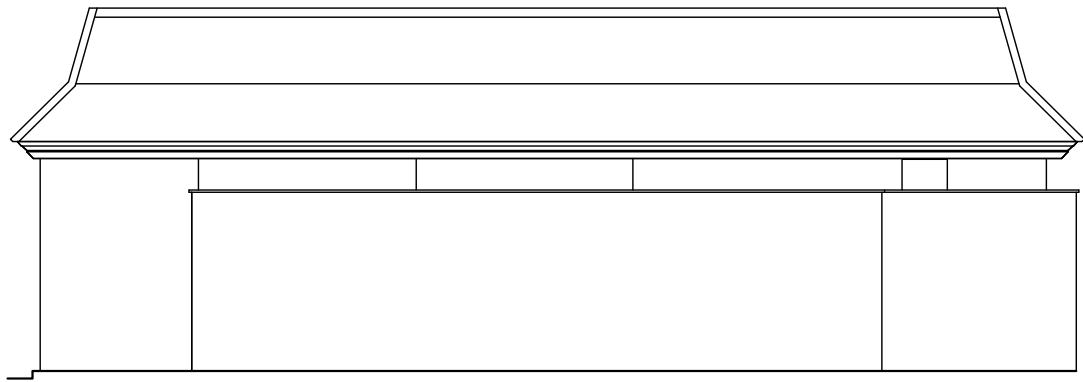


03 EXISTING EAST ELEVATION
Scale: 1/100



05 PROPOSED WEST ELEVATION
Scale: 1/100

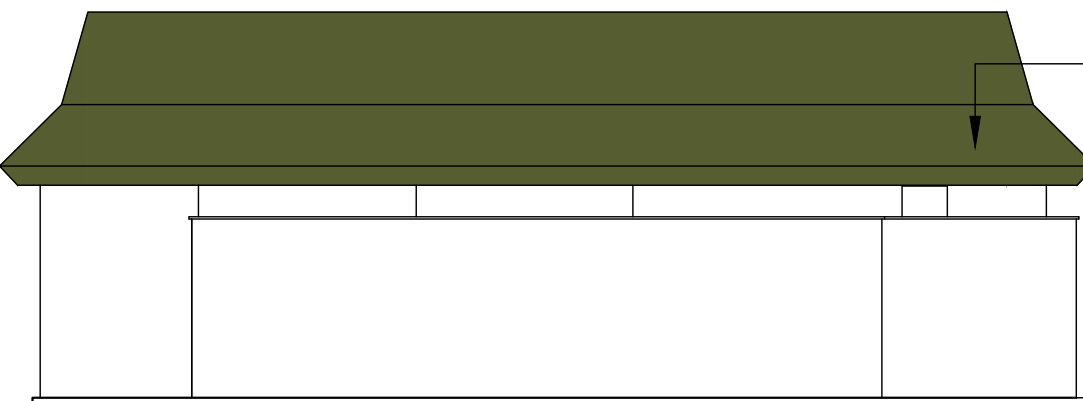

07 PROPOSED EAST ELEVATION
Scale: 1/100

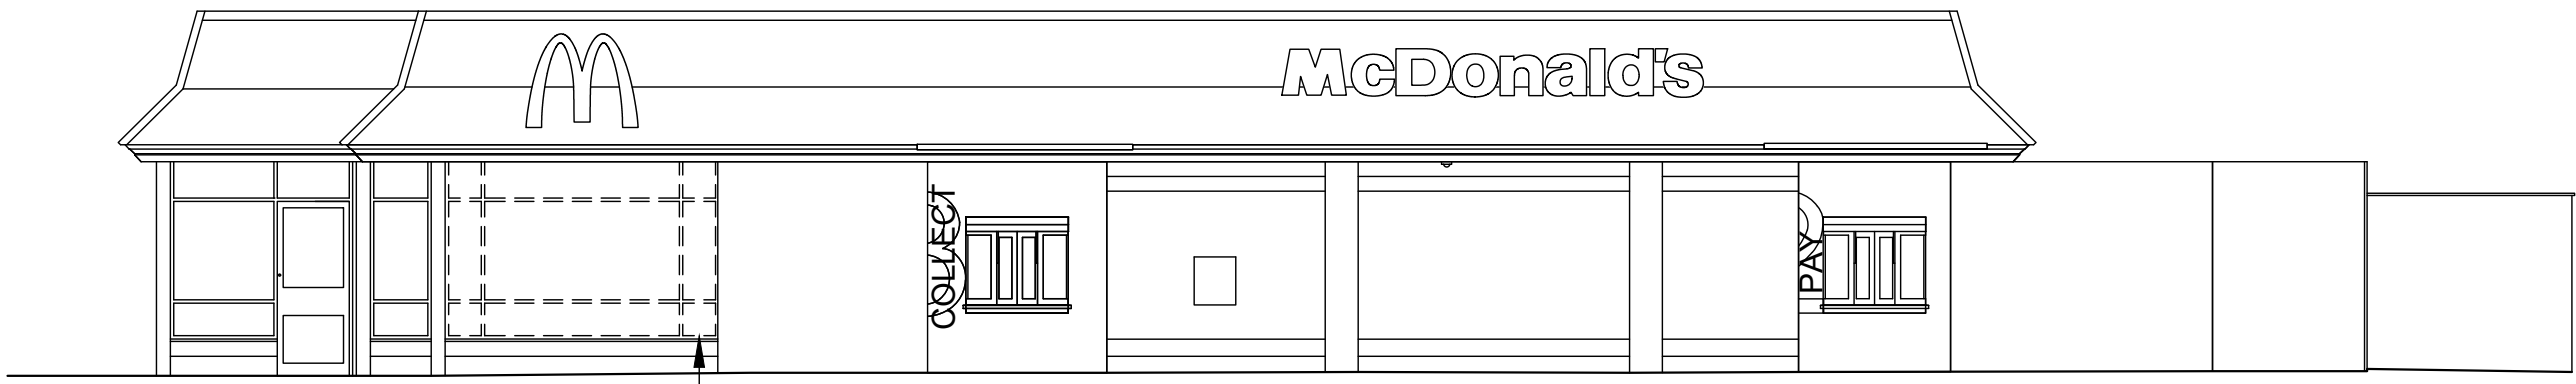

02 EXISTING SOUTH ELEVATION
Scale: 1/100

Existing window to be removed
shown in dashed line




04 EXISTING NORTH ELEVATION
Scale: 1/100




06 PROPOSED SOUTH ELEVATION
Scale: 1/100

Existing space for window to be partially blocked off.
Brick finish to match existing

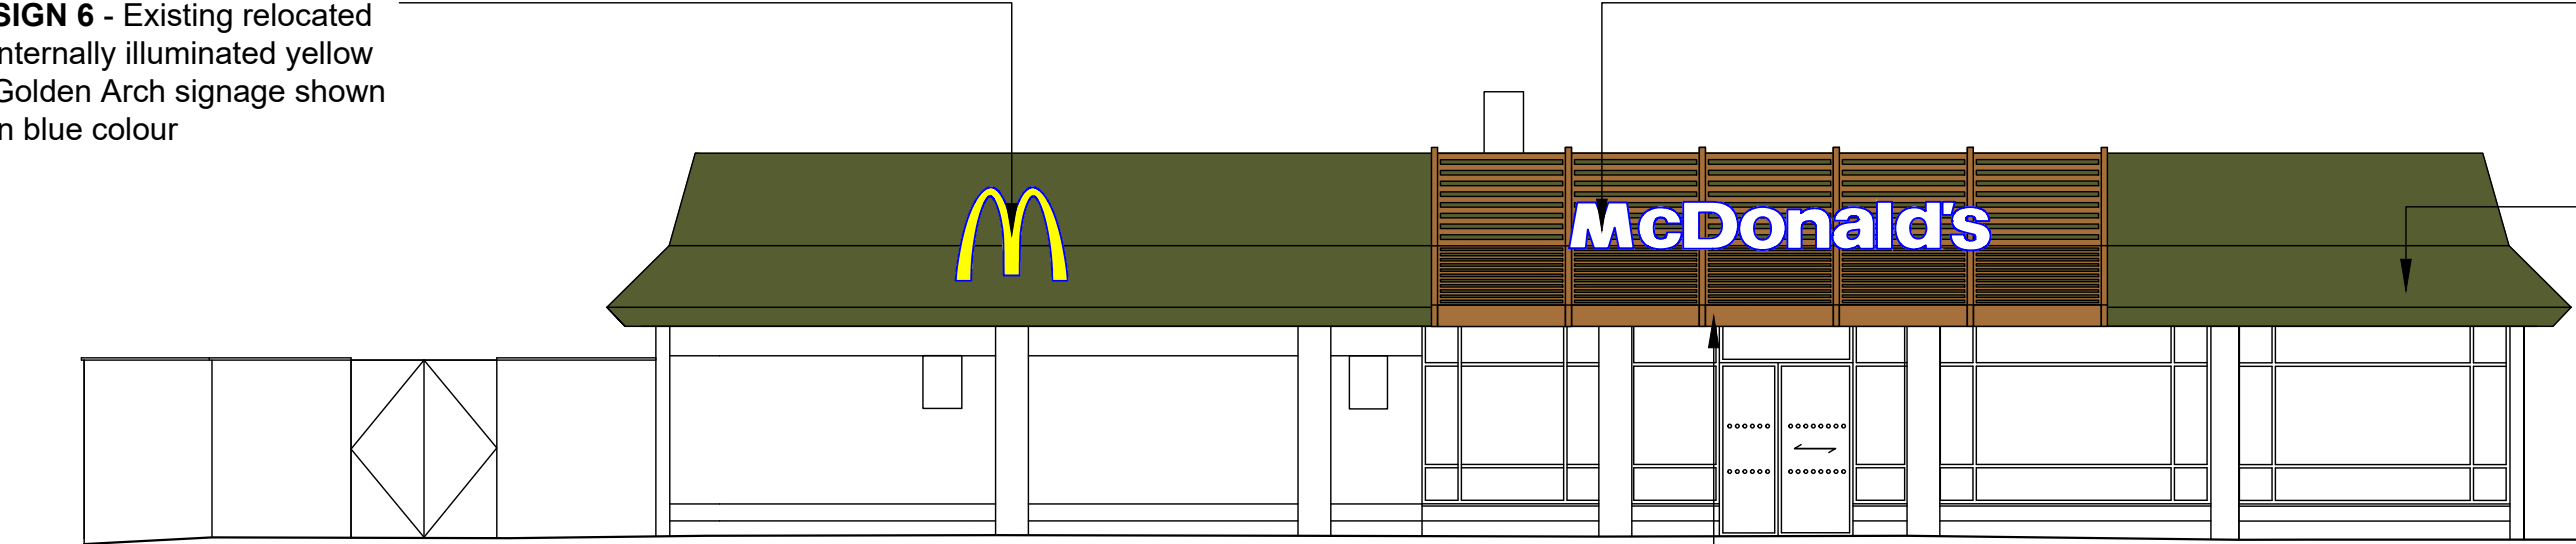

08 PROPOSED NORTH ELEVATION
Scale: 1/100

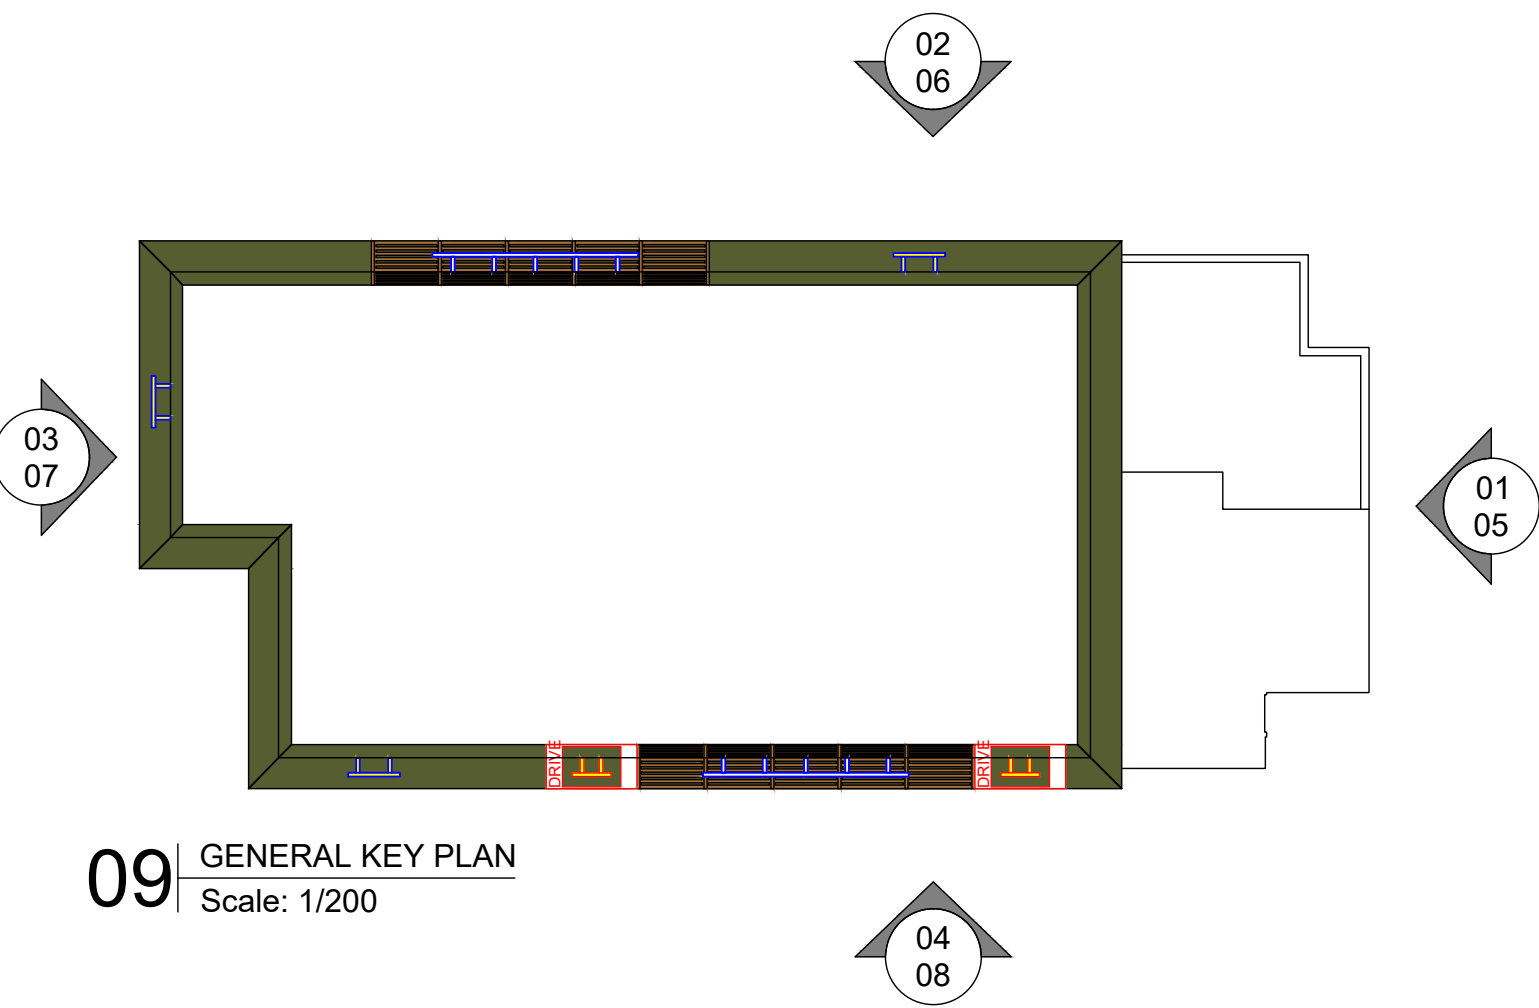

09 GENERAL KEY PLAN
Scale: 1/200



ISSUED FOR DESIGN WORKING
GROUP APPROVAL

BUILDING FINISHES SCHEDULE		
Description	Existing	Proposed
WALLS	BRICK AND CLADDING	AS EXISTING
ROOF	TILES	GREEN ALUMINIUM AND TIMBER EFFECT SLATS
WINDOW FRAMES	KHAKI GREEN ALUMINIUM	AS EXISTING
SOFFIT & FASCIAS	KHAKI GREEN ALUMINIUM	AS EXISTING
DOORS	KHAKI GREEN ALUMINIUM	AS EXISTING
BOOTH WINDOWS (inc.surrounds)	GRAY ALUMINIUM CLADDING AND GRAPHICS	AS EXISTING

Note: This drawing is the property of Four-by-Two Consultants Limited. Copyright is reserved by them and the drawing is issued on the condition that it is not copied, reproduced or disclosed to any unauthorised person, wholly or in part, without the written consent of Four-by-Two Consultants Limited. Four-by-Two Consultants Limited will not accept responsibility for errors made by others in scaling from this drawing. All construction information should be taken from figured dimensions only.

Revision	Date
----------	------



Four-by-Two Consultants Limited
De Beauvoir Block | Unit 4 |
92-96 De Beauvoir Road
London N1 4EN
T: UK (0)20 7253 9898
E: info@four-by-two.com
www.four-by-two.com

Client
MCDONALD'S
RESTAURANT LTD

Project TANKERSLEY, WENTWORTH RETAIL PARK, BARNSELY, S75 3DL	Store no. 0584
---	-------------------

Existing concept
LIM FOOD

New concept
N/A

Drawing title
EXISTING & PROPOSED
EXTERNAL ELEVATIONS OPT.5

Drawing stage
STAGE 1

Issue date 24.08.18	Drawing number 18041_0584_05.5	Rev -
------------------------	-----------------------------------	----------

Scale 1/100 @A1	Drawn by AT	Checked by BdF
-----------------------	----------------	-------------------

© copyright of Four-by-Two Consultants Limited

McCAFE BARISTA TEST - N/A