




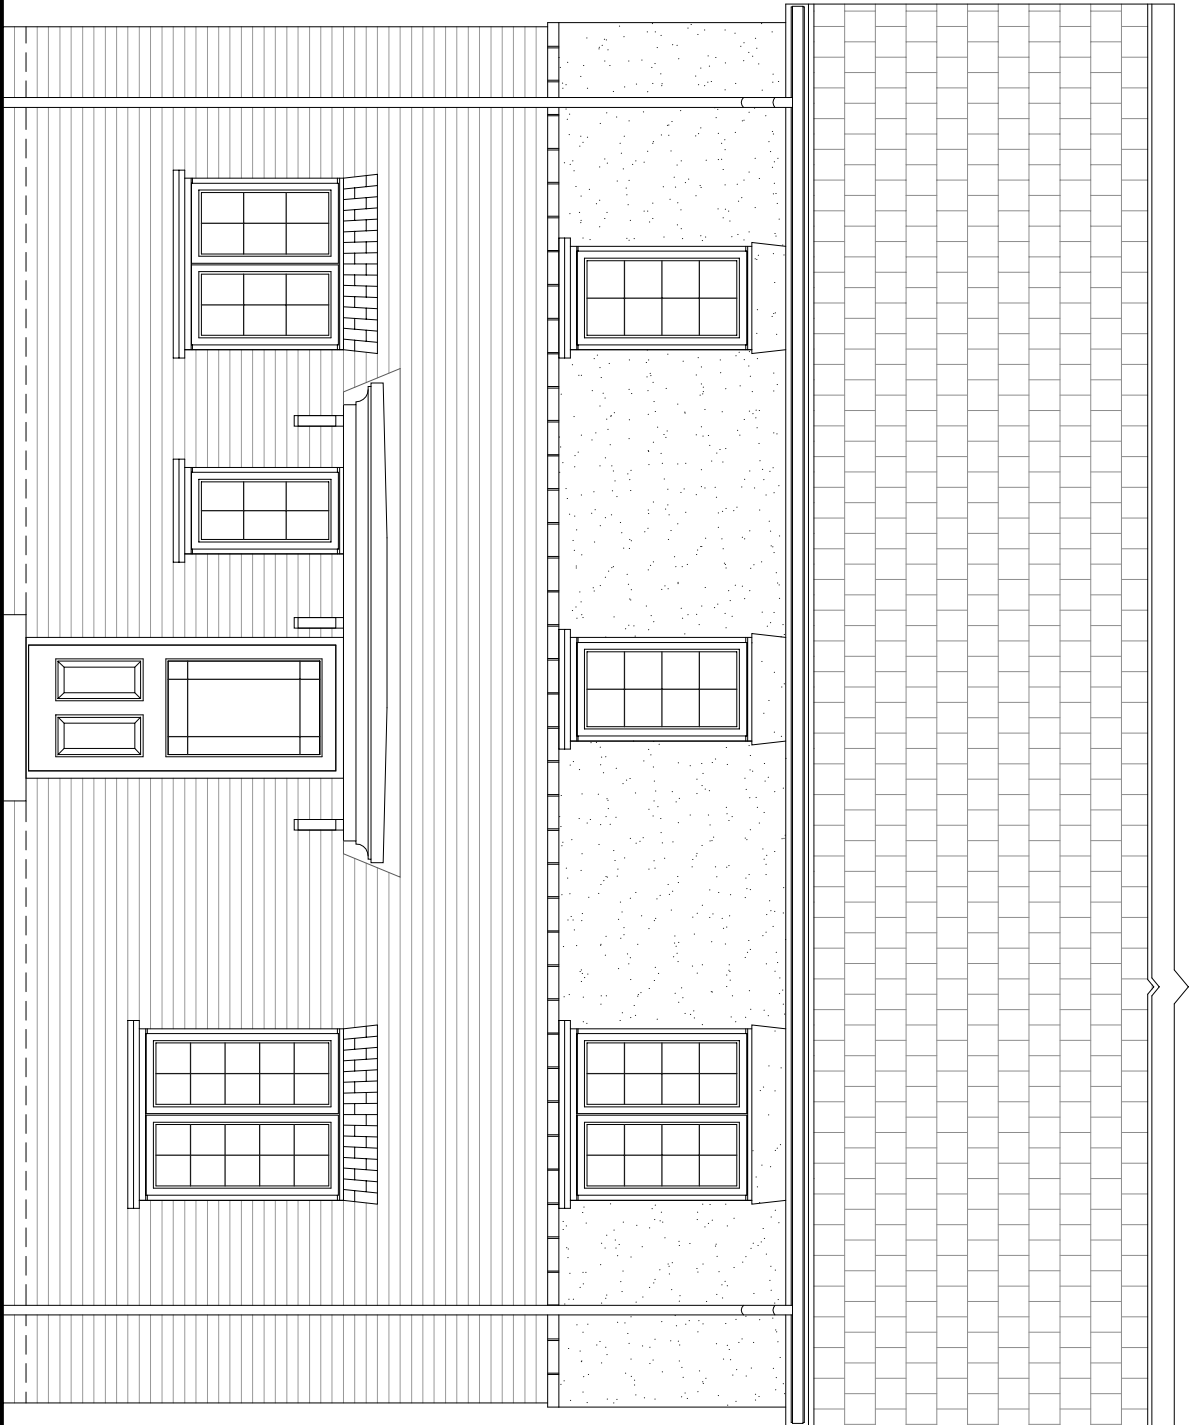


FRONT ELEVATION

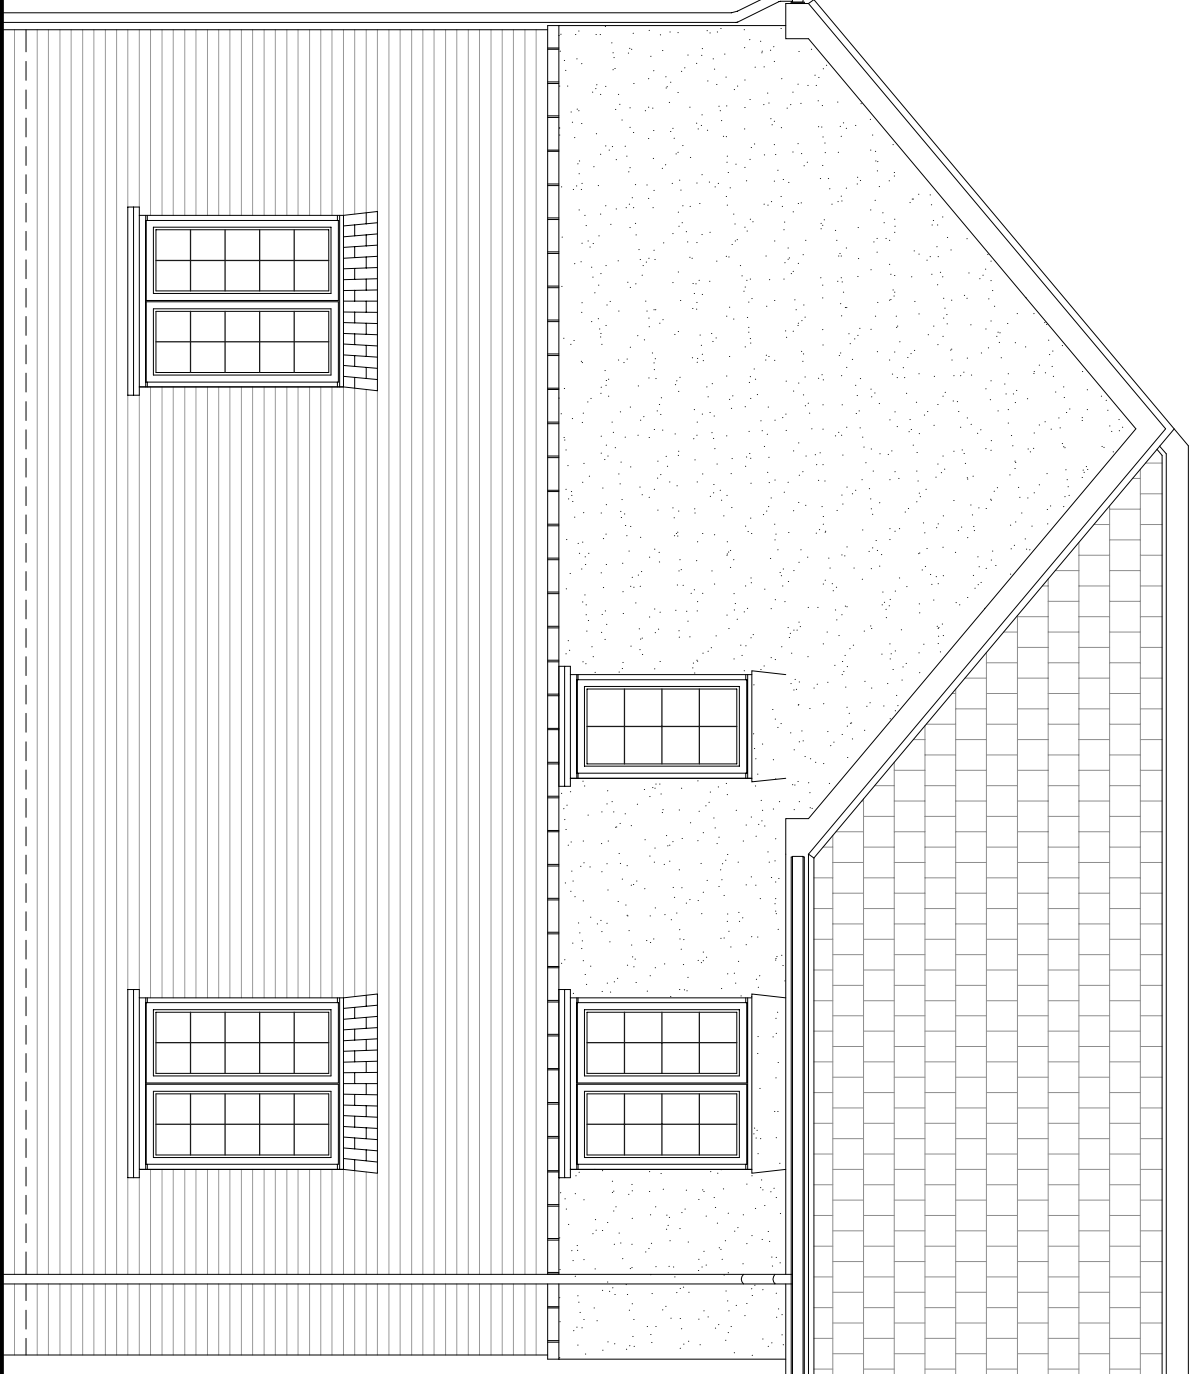


SIDE ELEVATION

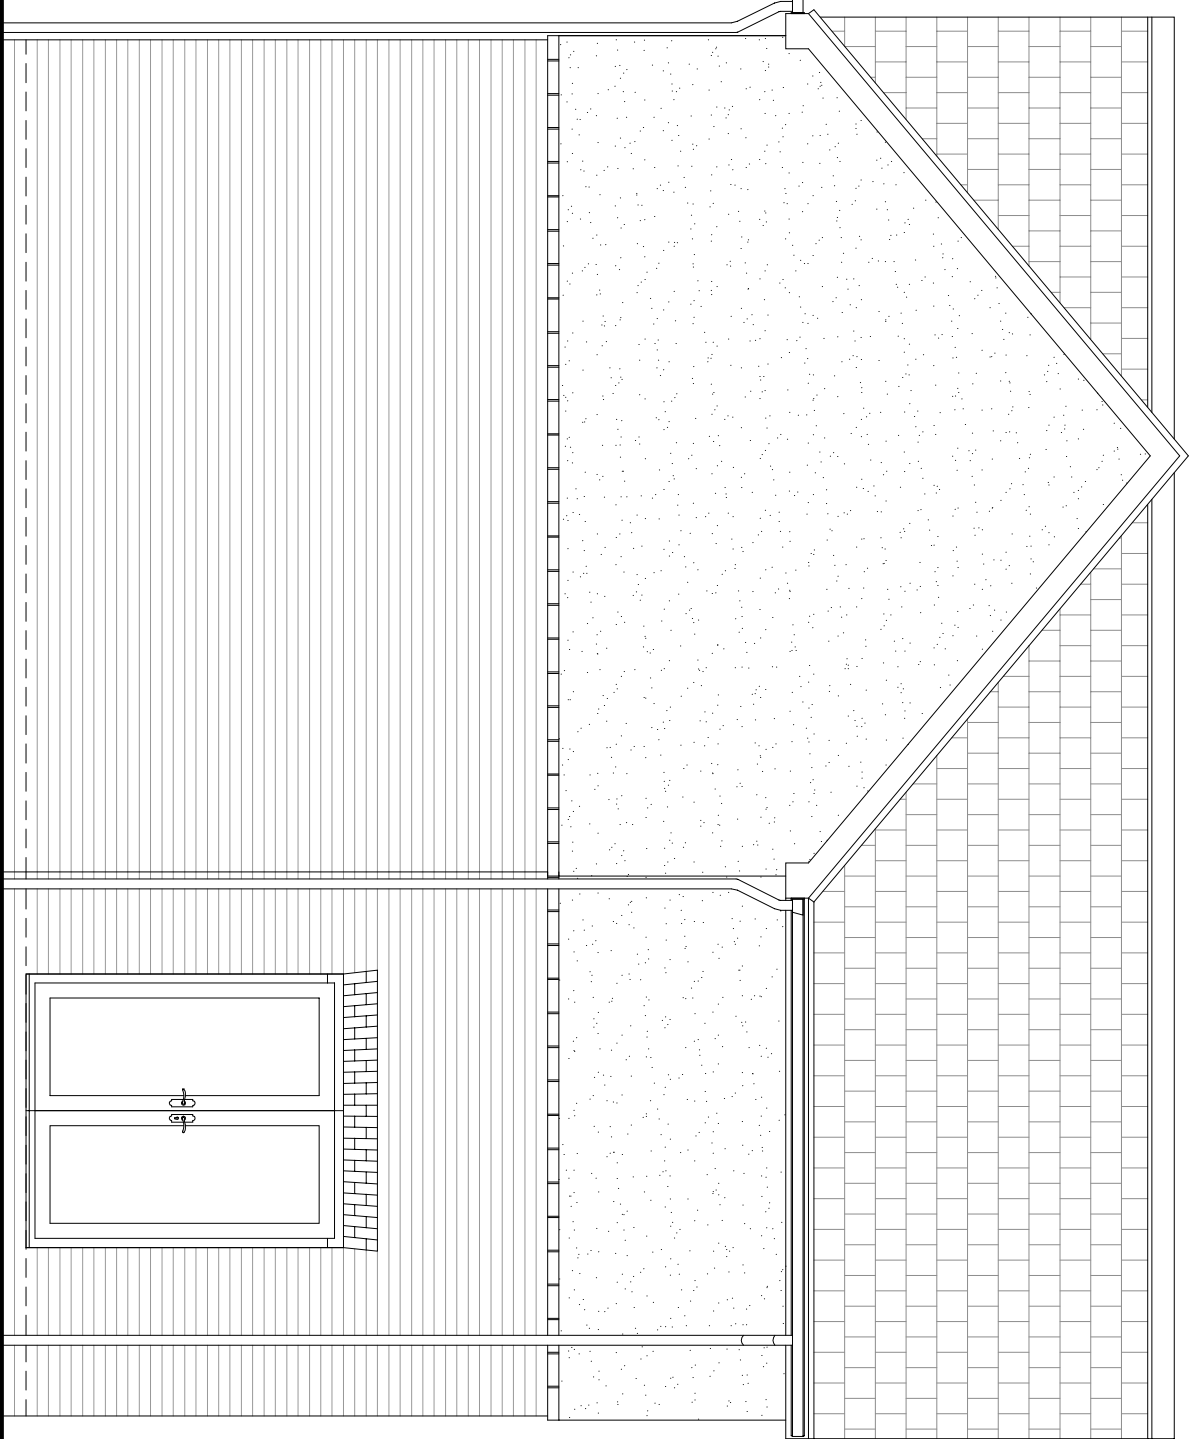

REAR ELEVATION

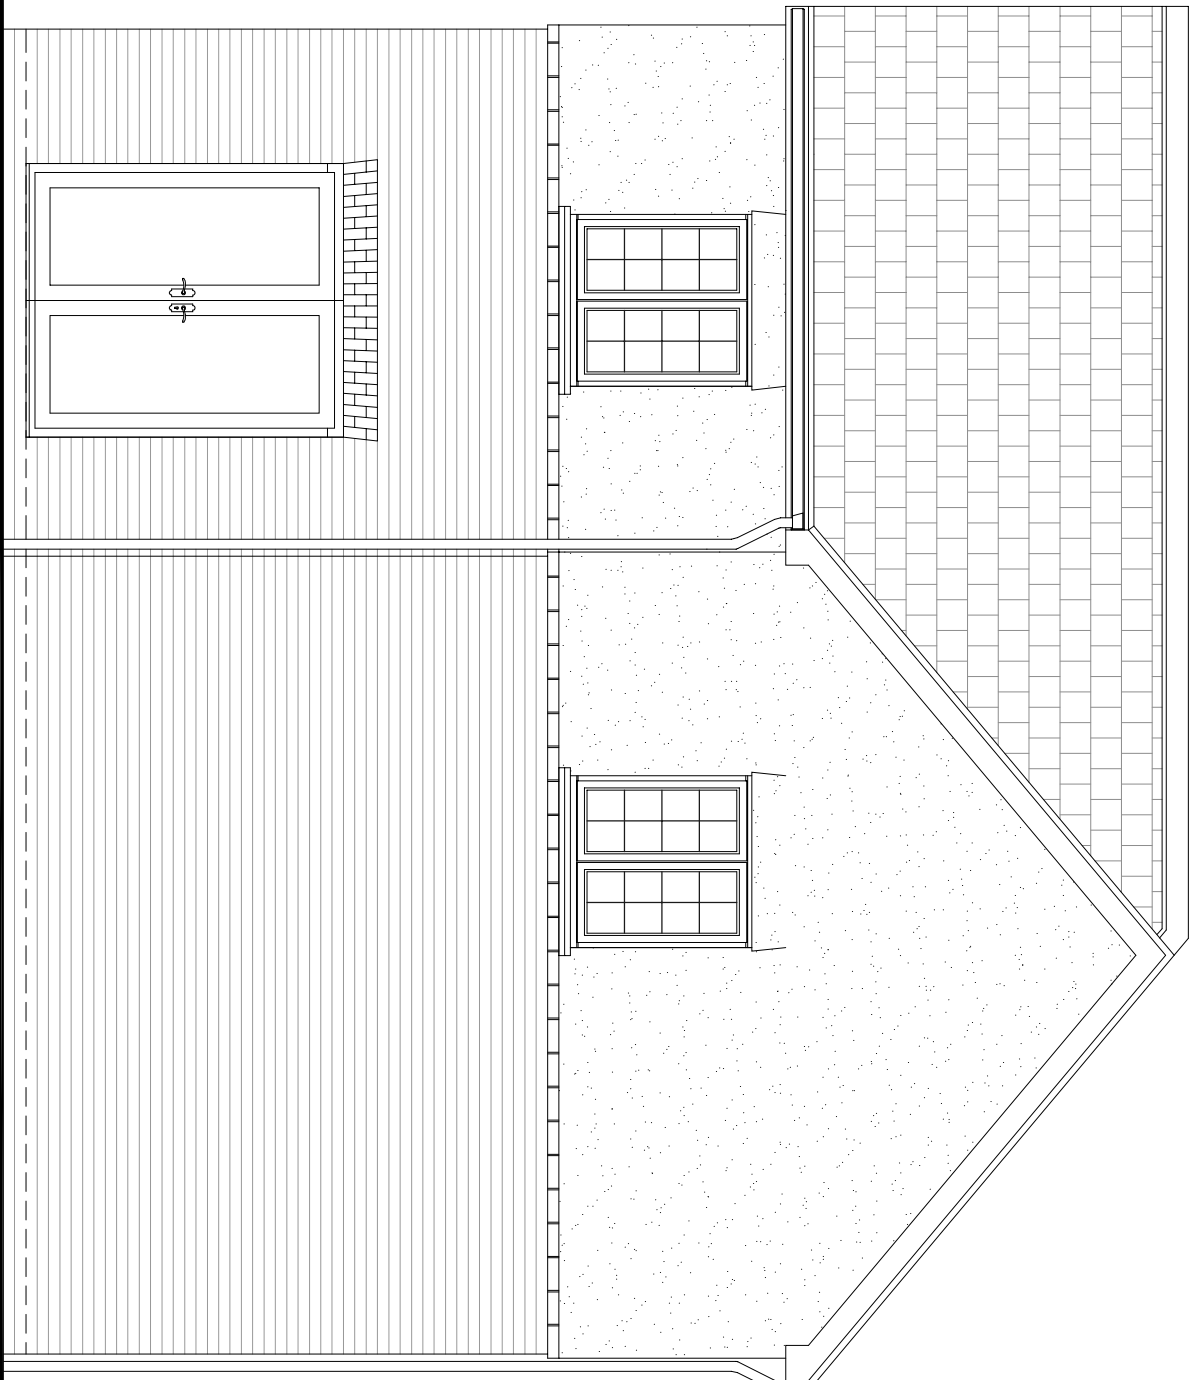


SIDE ELEVATION

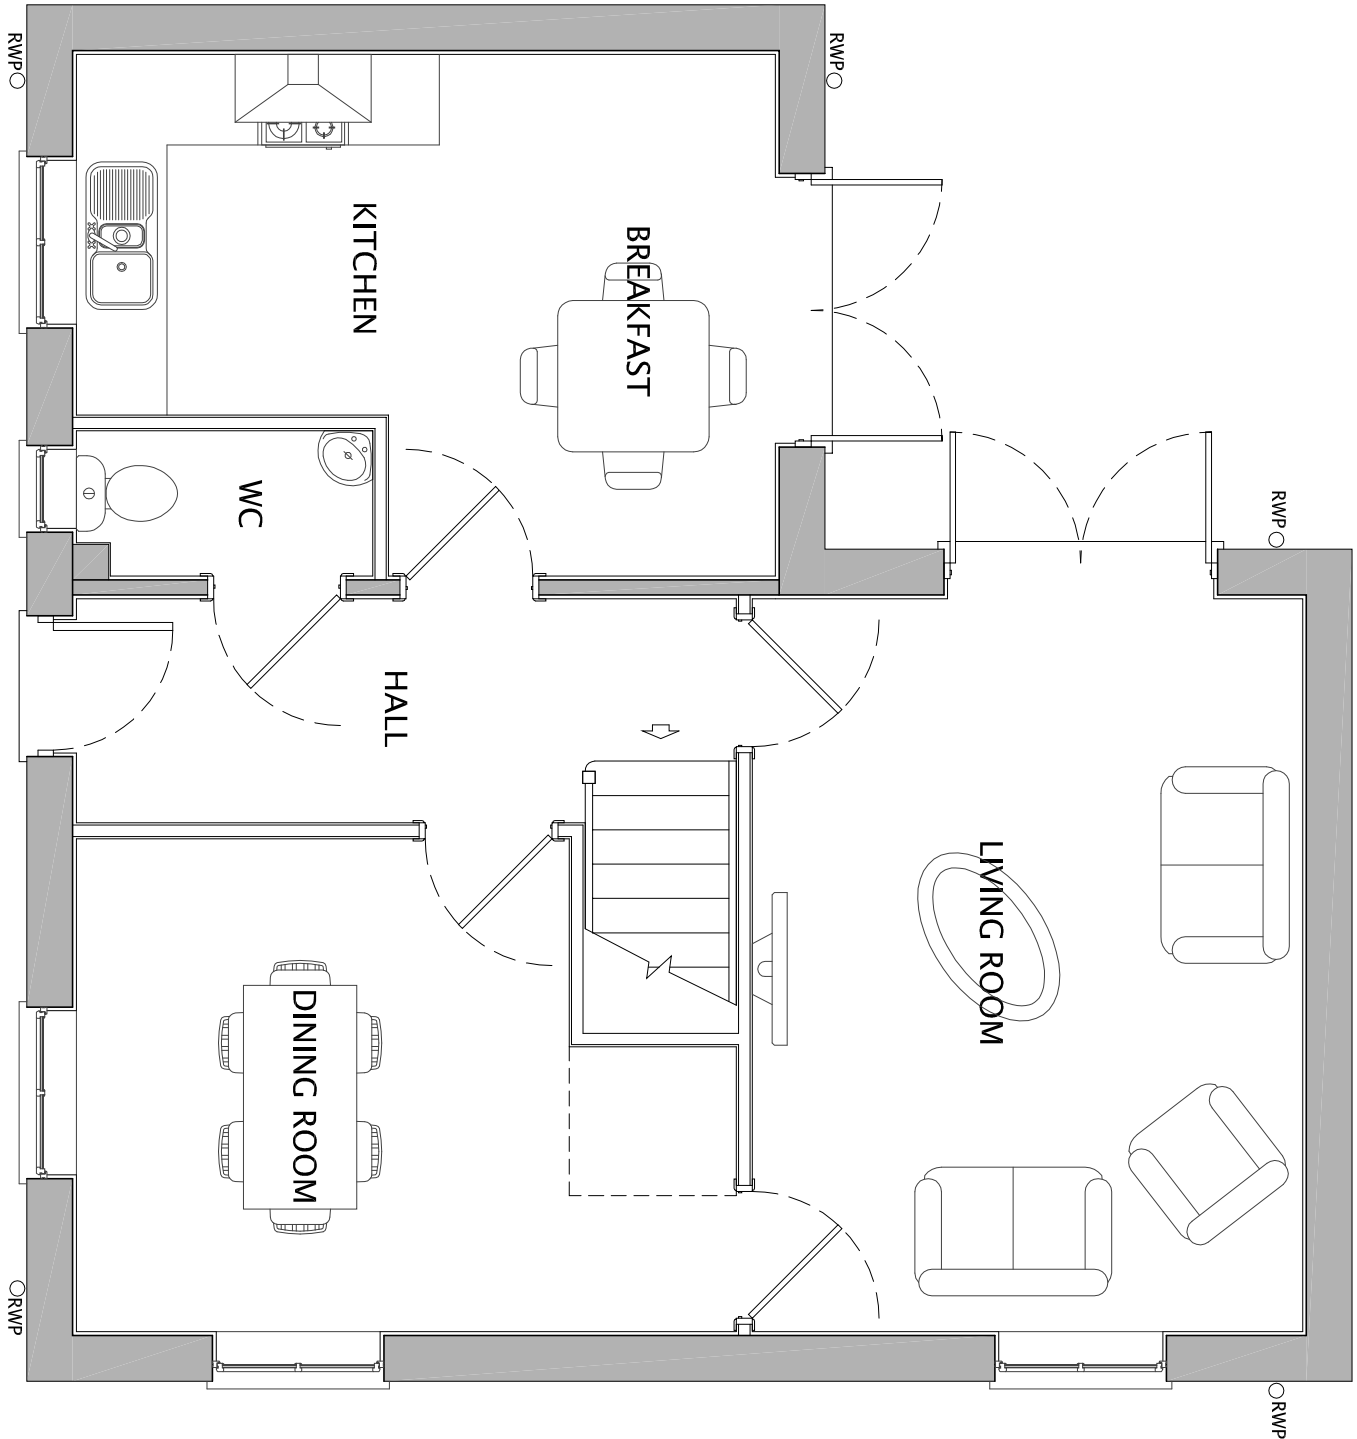

GROUND FLOOR



FIRST FLOOR

 

Do not scale or this drawing - Only figure dimensions to be taken from this drawing. Drawings based on Ordnance Survey and/or existing record drawings. Designer and Drawing content subject to Site Survey, Structural Survey, Site Investigations, Planning and Statutory Requirements and Approval. Authorised reproduction from Ordnance Survey Maps with permission of the Controller of Her Majesty's Stationary Office. Crown Copyright reserved.



CLIENT:	NETHERTON HOMES	DRAWING NUMBER:	P14.4905:22
PROJECT:	PROPOSED RESIDENTIAL DEVELOPMENT, WEST OF WAKEFIELD ROAD, MAPLEWELL	SCALE @ A1:	1:50
DRAWING:	LEEDALE HOUSETYPE (OP) PLANNING DRAWINGS	DATE:	OCT 15
CHECKED:	RAN	DATE:	OCT 15
14 MARIBER COURT / CALDER PARK / WAKEFIELD / WF4 3FL			
01924 383322 / www.jpssoc.co.uk / info@jpssoc.co.uk			