


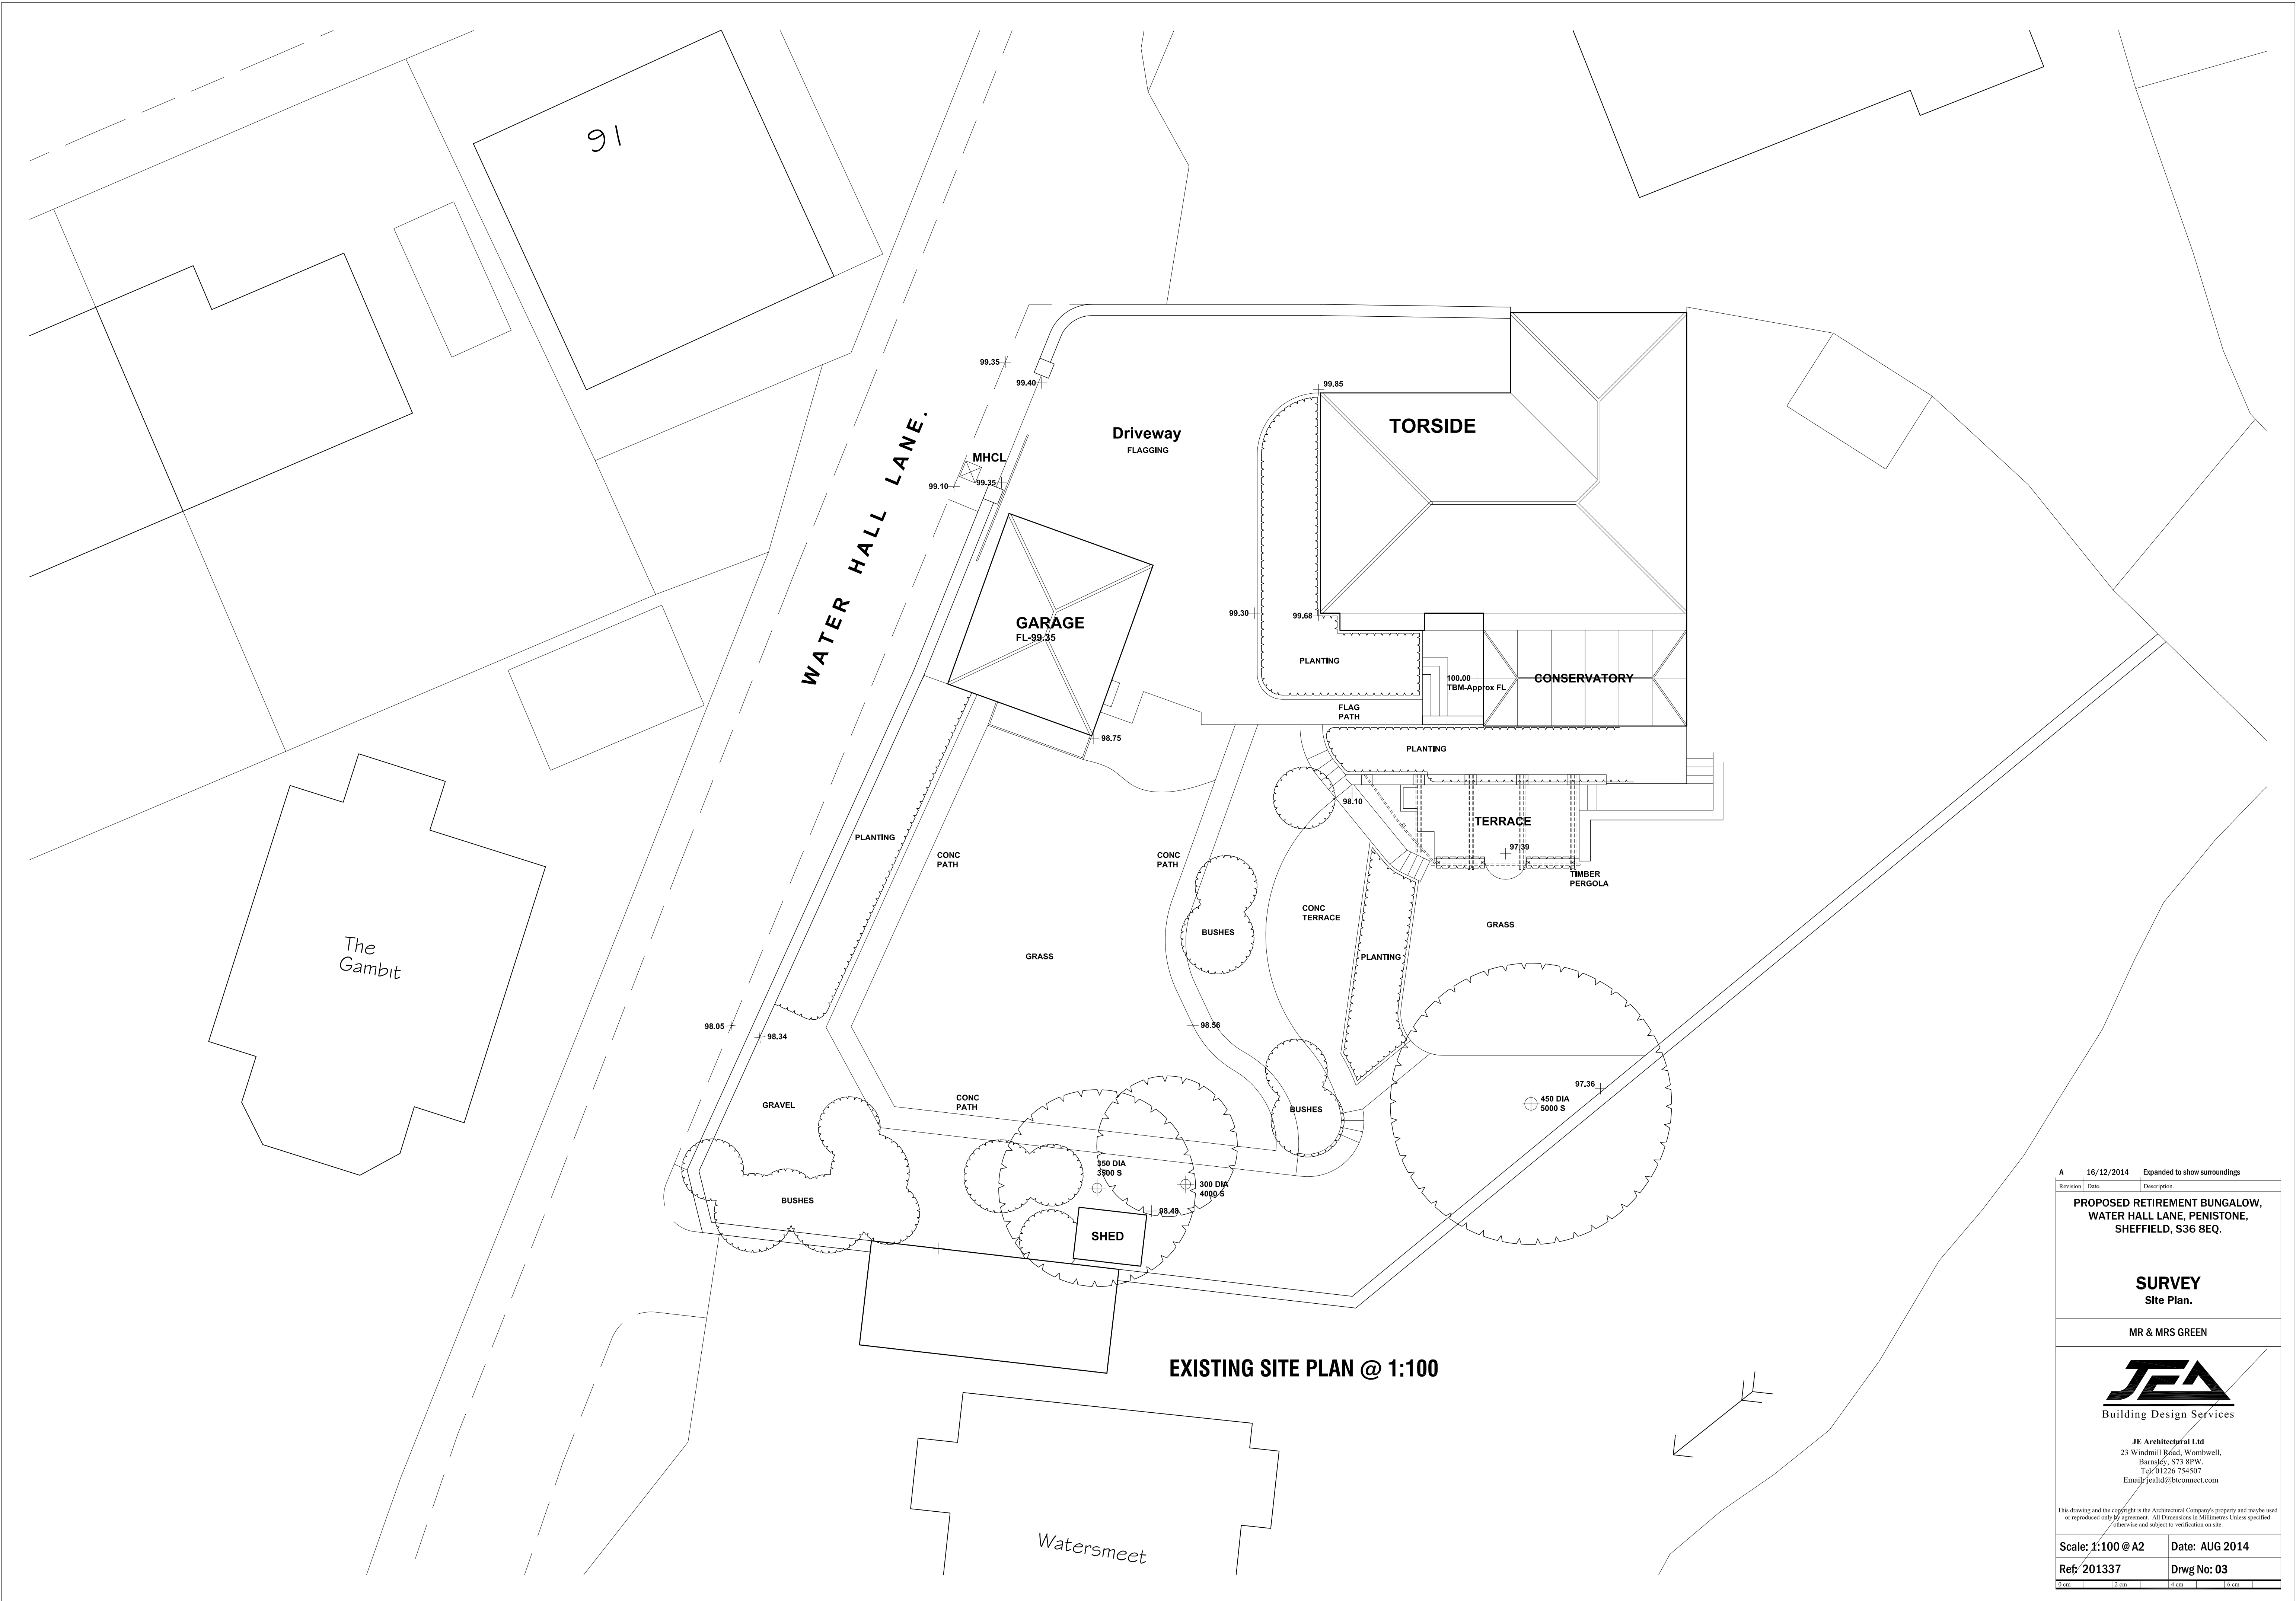

EXISTING SITE PLAN @ 1:100

A 16/12/2014 Expanded to show surroundings		
Revision	Date	Description
PROPOSED RETIREMENT BUNGALOW, WATER HALL LANE, PENISTONE, SHEFFIELD, S36 8EQ.		
SURVEY Site Plan.		
MR & MRS GREEN		
 JEA Building Design Services		
JE Architectural Ltd 23 Windmill Road, Wombwell, Barnsley, S73 8PW. Tel: 01226 754507 Email: jeald@btconnect.com		
This drawing and the copyright is the Architectural Company's property and maybe used or reproduced only by agreement. All Dimensions in Millimetres Unless specified otherwise and subject to verification on site.		
Scale: 1:100 @ A2		Date: AUG 2014
Ref: 201337		Drwg No: 03
0 cm 2 cm 4 cm 6 cm		