


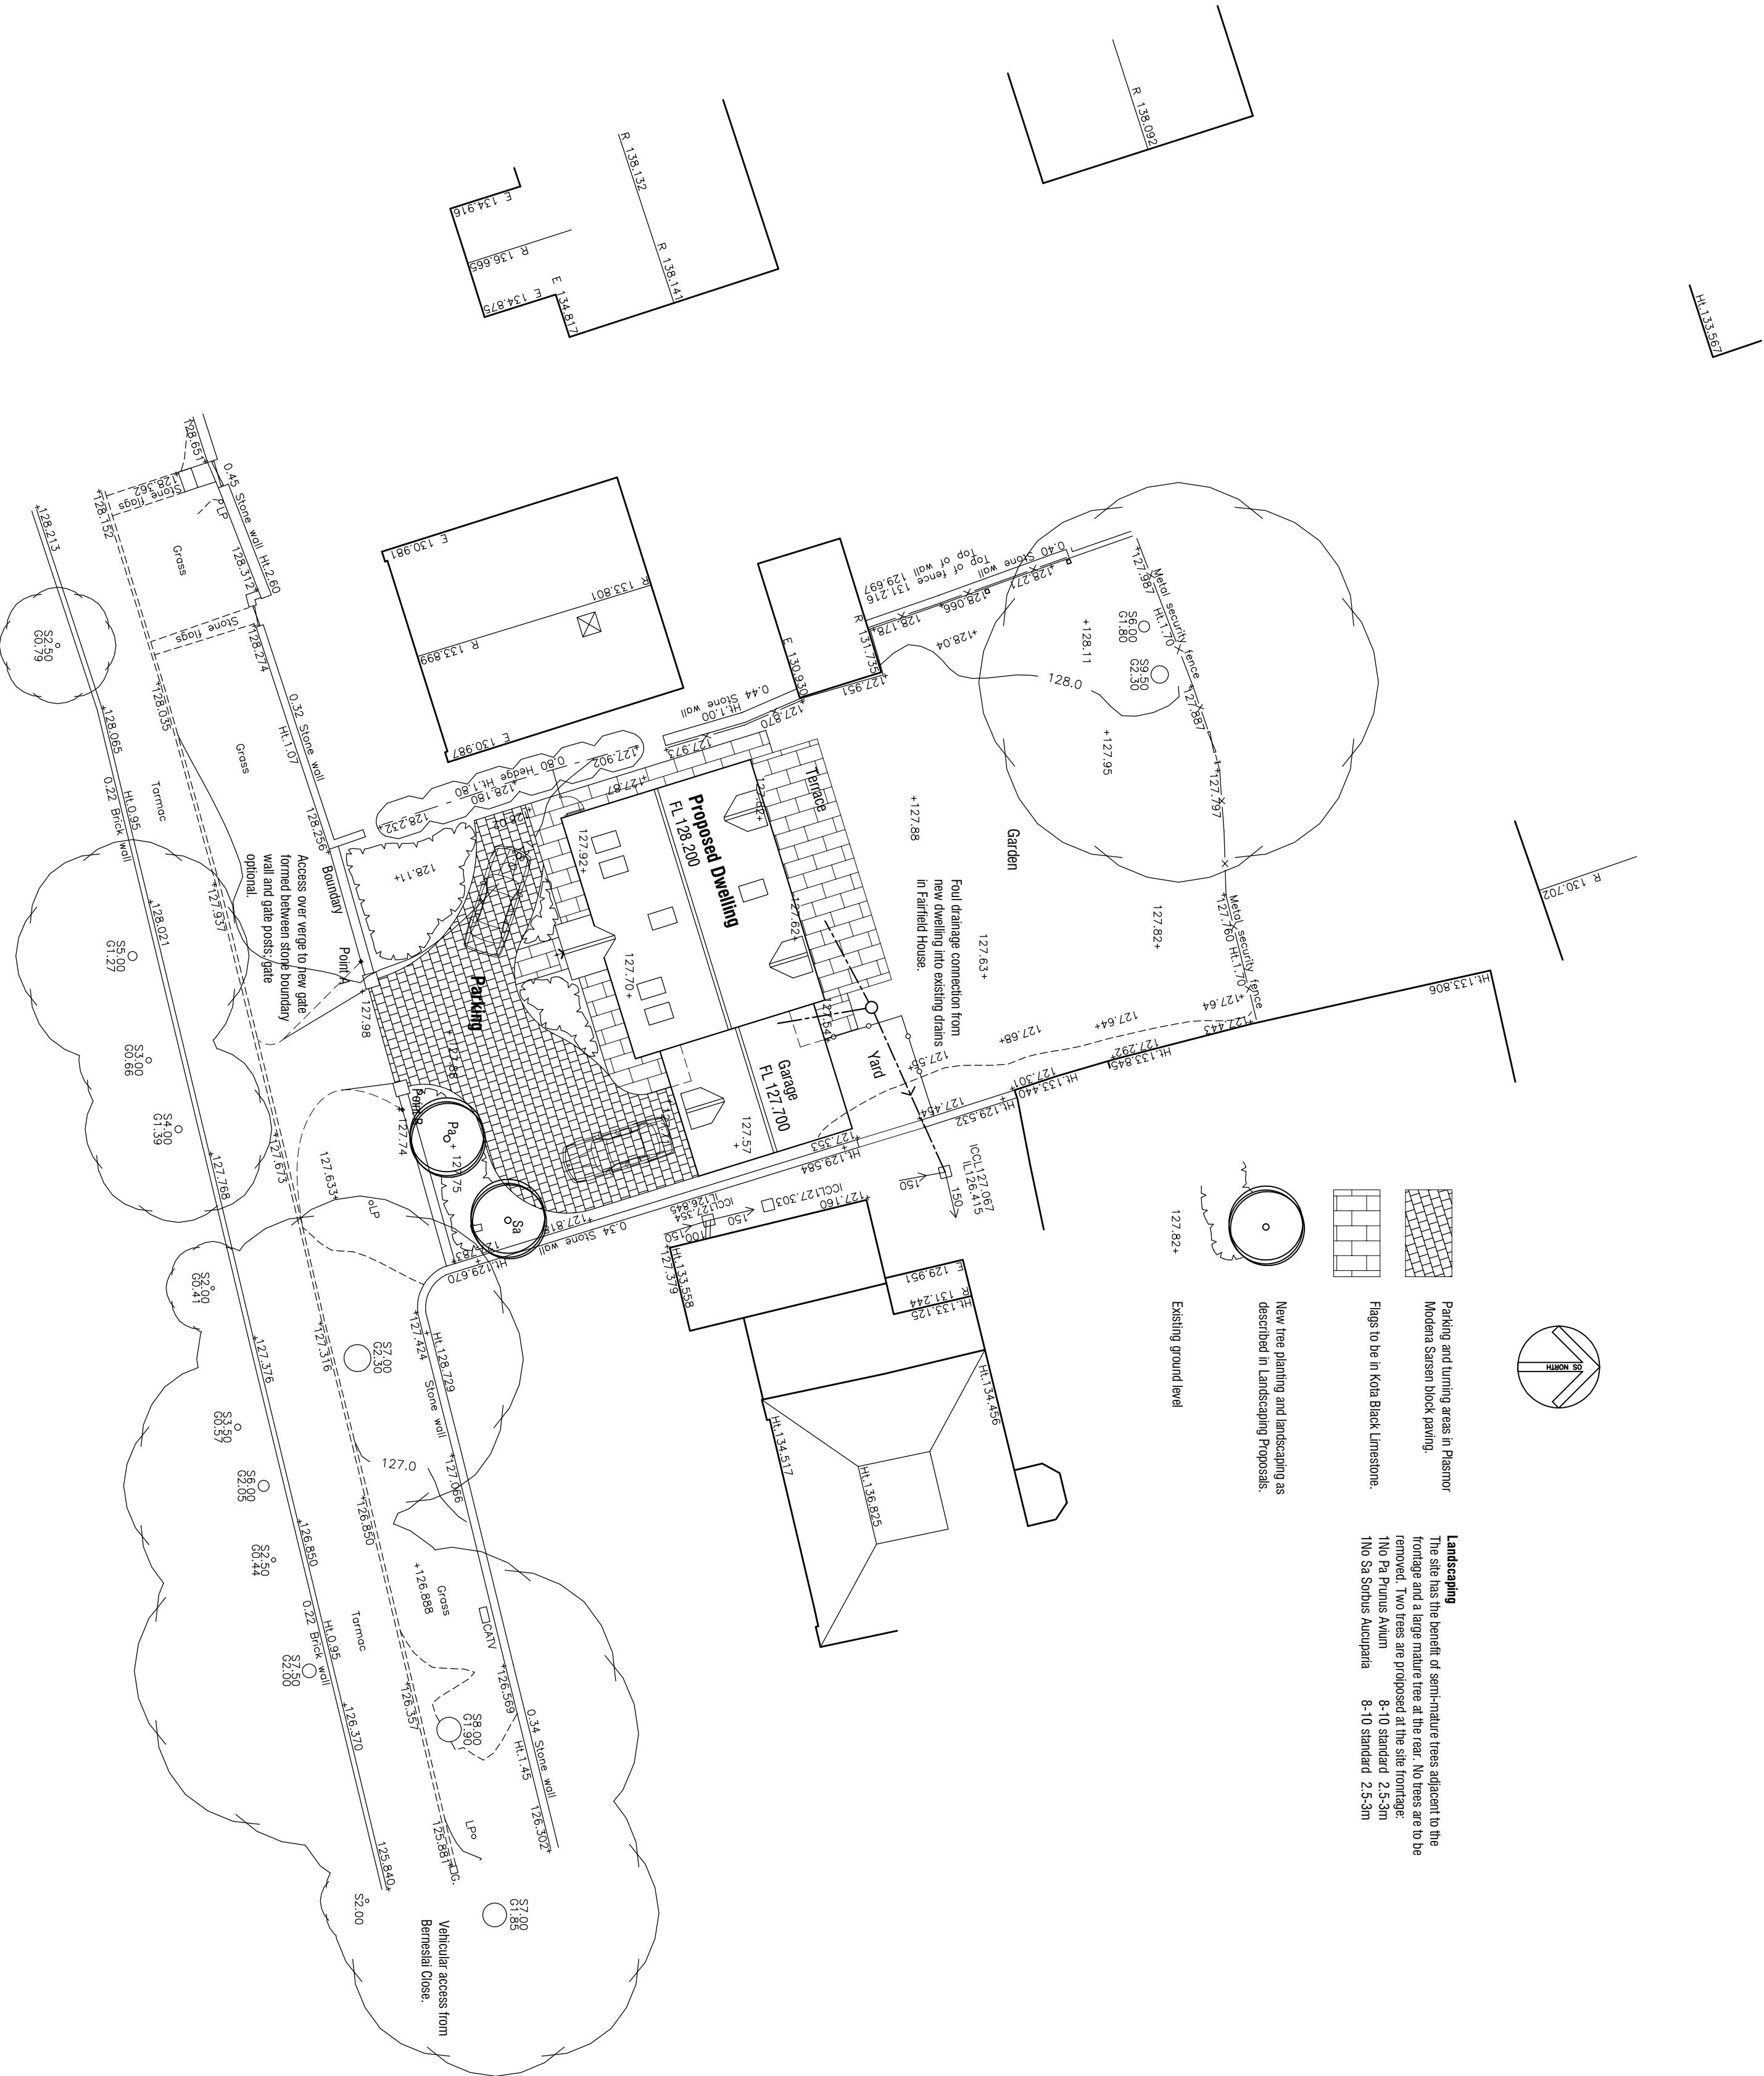

Rev E 10.12.2018 - Update materials and landscaping details.
Rev D 13.13.2018 - Add tree planting and landscaping details.
Rev C 03.01.2018 - Omit trees planting to south east corner of site frontage adjacent to boundary with Fairfield Bungalow.
Rev B 13.11.2017 - Show drainage connection into Fairfield House.
Rev A 25.10.2017 - Amendments to roof over garage.

LAND ADJ FAIRFIELD HOUSE
BERNESLAI CLOSE
BARNSELEY

PROPOSALS

SITE PLAN

☐ ☐ mboothdesign
architectural design and building consultants
Fairfield House Berneslai Close
Barnsley S75 2LU
T: 01226 286296
M: 07881 898300
E: mboothdesign@btconnect.com

Scale 1:200 @ A2 Drawn MJB
Date Oct 2017 Ref. 17.11

Dwg No. P02 Rev. E

Copyright mboothdesign. All dimensions in millimetres unless otherwise stated.
Dimensions for setting out in existing buildings are to be checked and verified on site.