


# NOTES:

DO NOT SCALE. IF IN DOUBT, ASK.

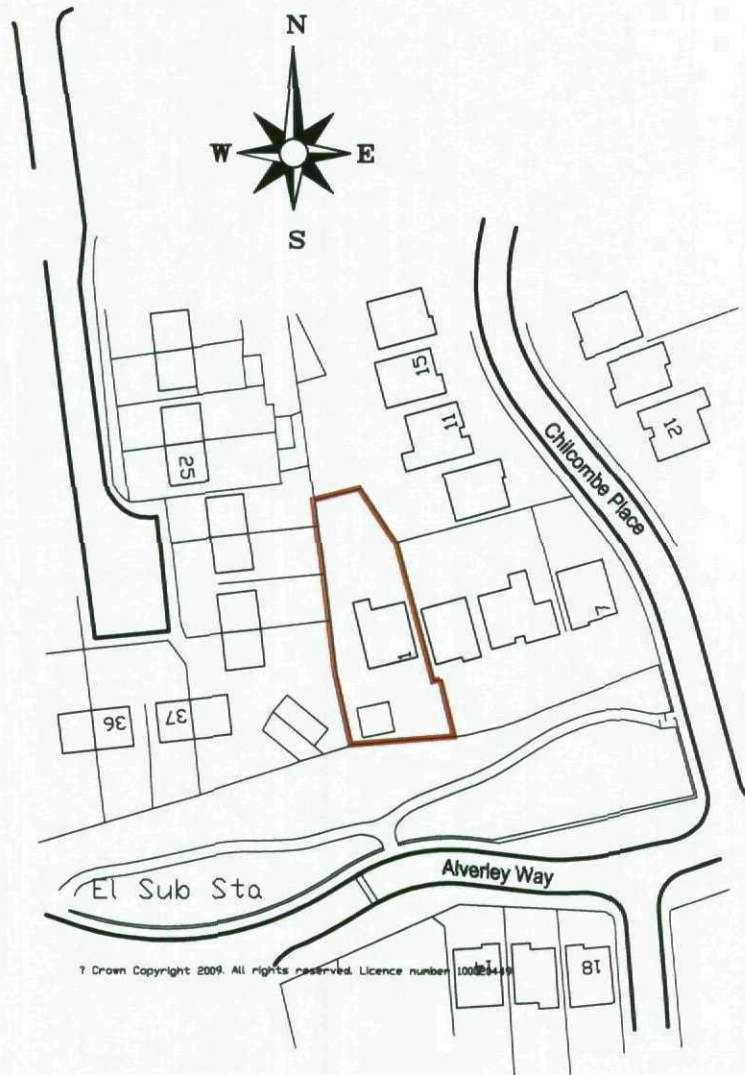

## Site Location

© This drawing is the property of Self Architects - Copyright reserved

Mr & Mrs Travis

Alterations to 1 Chilcombe Place,  
Birdwell, Barnsley, S70 5SX.

|            |      |         |       |           |
|------------|------|---------|-------|-----------|
| Drawn by   | Date | Dec '09 | Scale | 1:1250@A4 |
| Checked by | No.  | 3787-00 | Rev.  |           |




1 Haywood House,  
Hydra Business Park, Nether Lane,  
Ecclesfield, Sheffield, S35 9ZX

E-mail: [design@selfarchitects.co.uk](mailto:design@selfarchitects.co.uk)  
Web: [www.selfarchitects.co.uk](http://www.selfarchitects.co.uk)

tel. 0114 246 0500  
fax. 0114 246 0880

## NOTES

This drawing is a feasibility sketch only and no design assessment has been undertaken at this stage for a CDM Co-ordinator.  
It is based on O.S. Plan information, Licence No. 100020449 and is subject to survey, ground investigation, confirmation of all boundaries (ownership) and all Statutory approvals

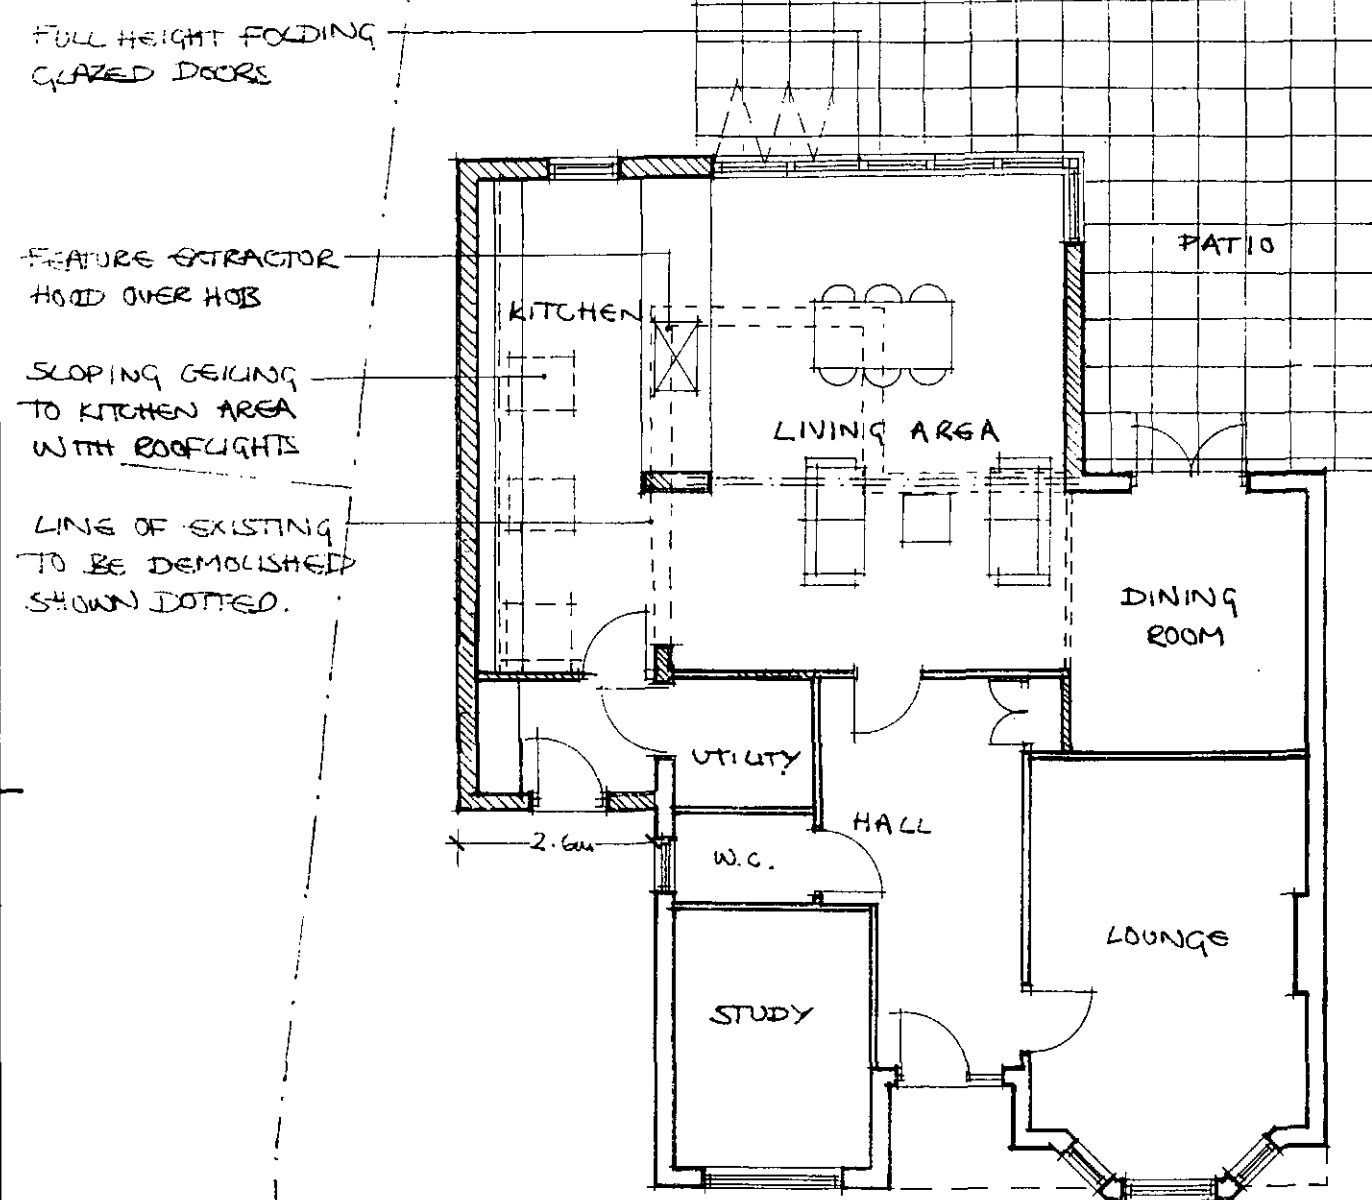

Ground Floor Plan

# Extension to No.1 Chilcombe Place, Birdwell, Barnsley

Client  
Mr & Mrs Travis

Project

Extension to No.1 Chilcombe Place,  
Birdwell, Barnsley, S70 5SX.



No. 1 Haywood House,  
Hydra Business Park,  
Nether Lane, Ecclesfield,  
Sheffield, S35 9ZX

tel. 0114 246 0500  
fax. 0114 246 0880  
email: [design@selfarchitects.co.uk](mailto:design@selfarchitects.co.uk)  
web: [www.selfarchitects.co.uk](http://www.selfarchitects.co.uk)

Drawn by

Date

Scale

dh

June '10

1:100@A3


Checked by

No.

Rev.

3787-SK01

A

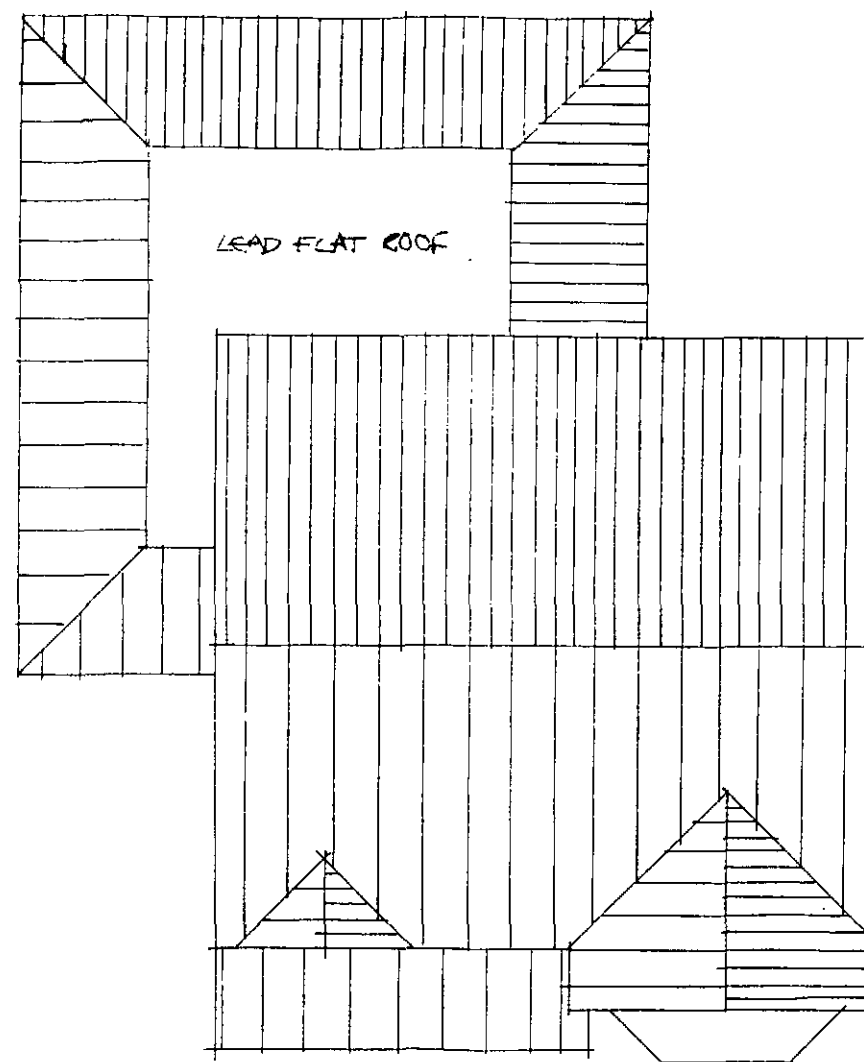


Roof Plan

REV A : 14/10/10 : MINOR AMENDMENTS  
IN LINE WITH CLIENT REQUIREMENTS


## NOTES

This drawing is a feasibility sketch only and no design assessment has been undertaken at this stage for a CDM Co-ordinator  
It is based on O.S. Plan information Licence No. 100020449 and is subject to survey, ground investigation, confirmation of all boundaries (ownership) and all Statutory approvals.

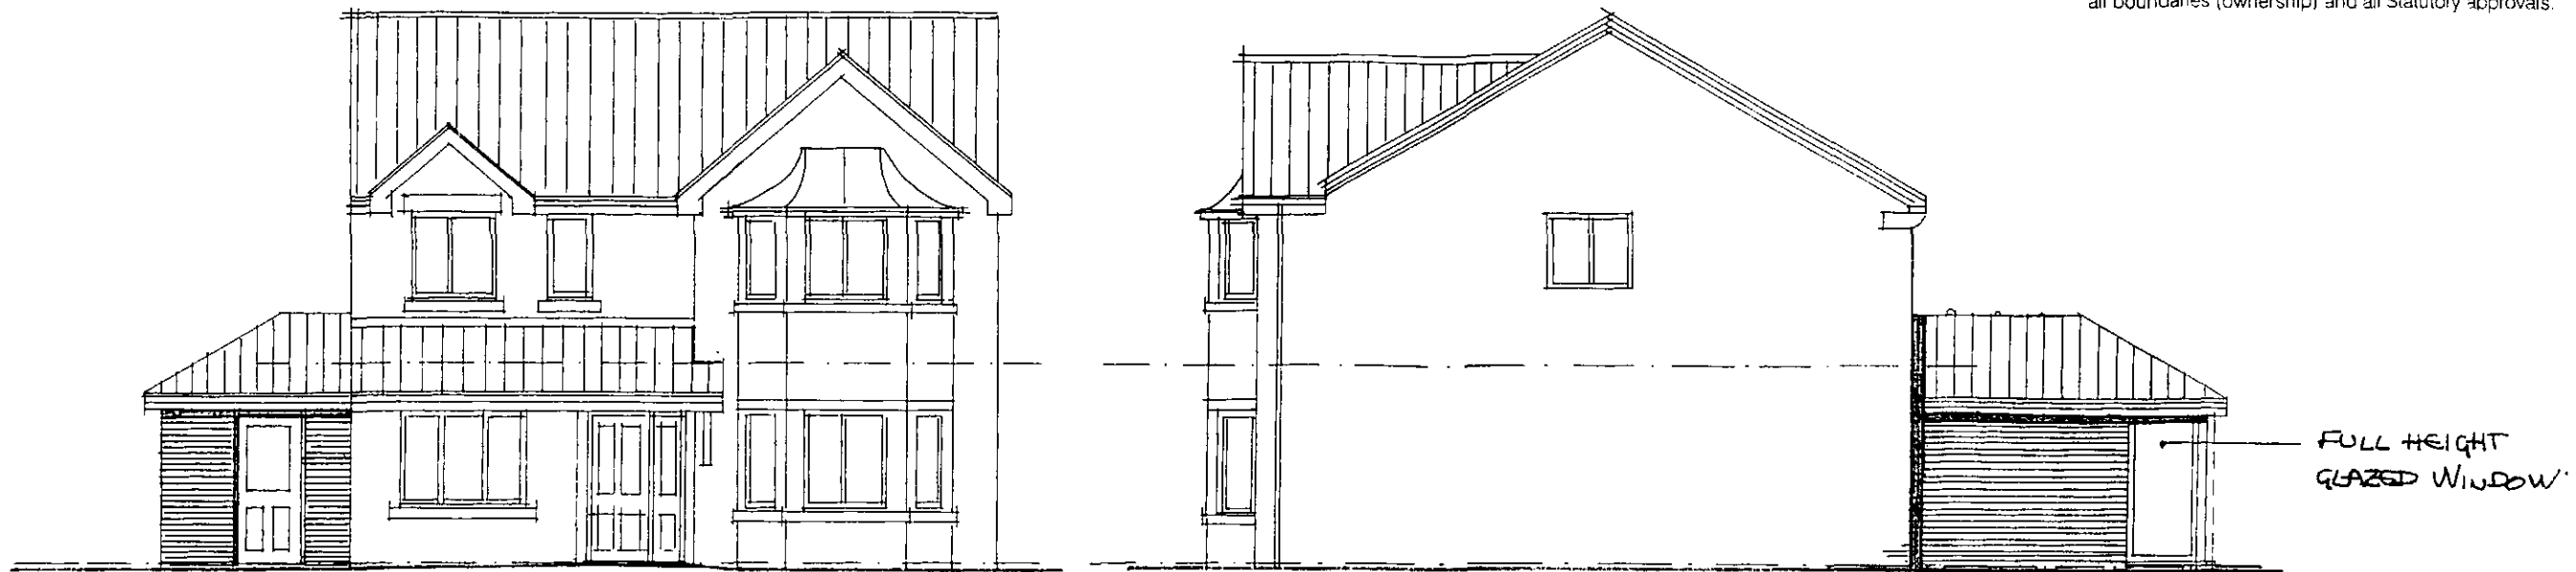

South Elevation

East Elevation

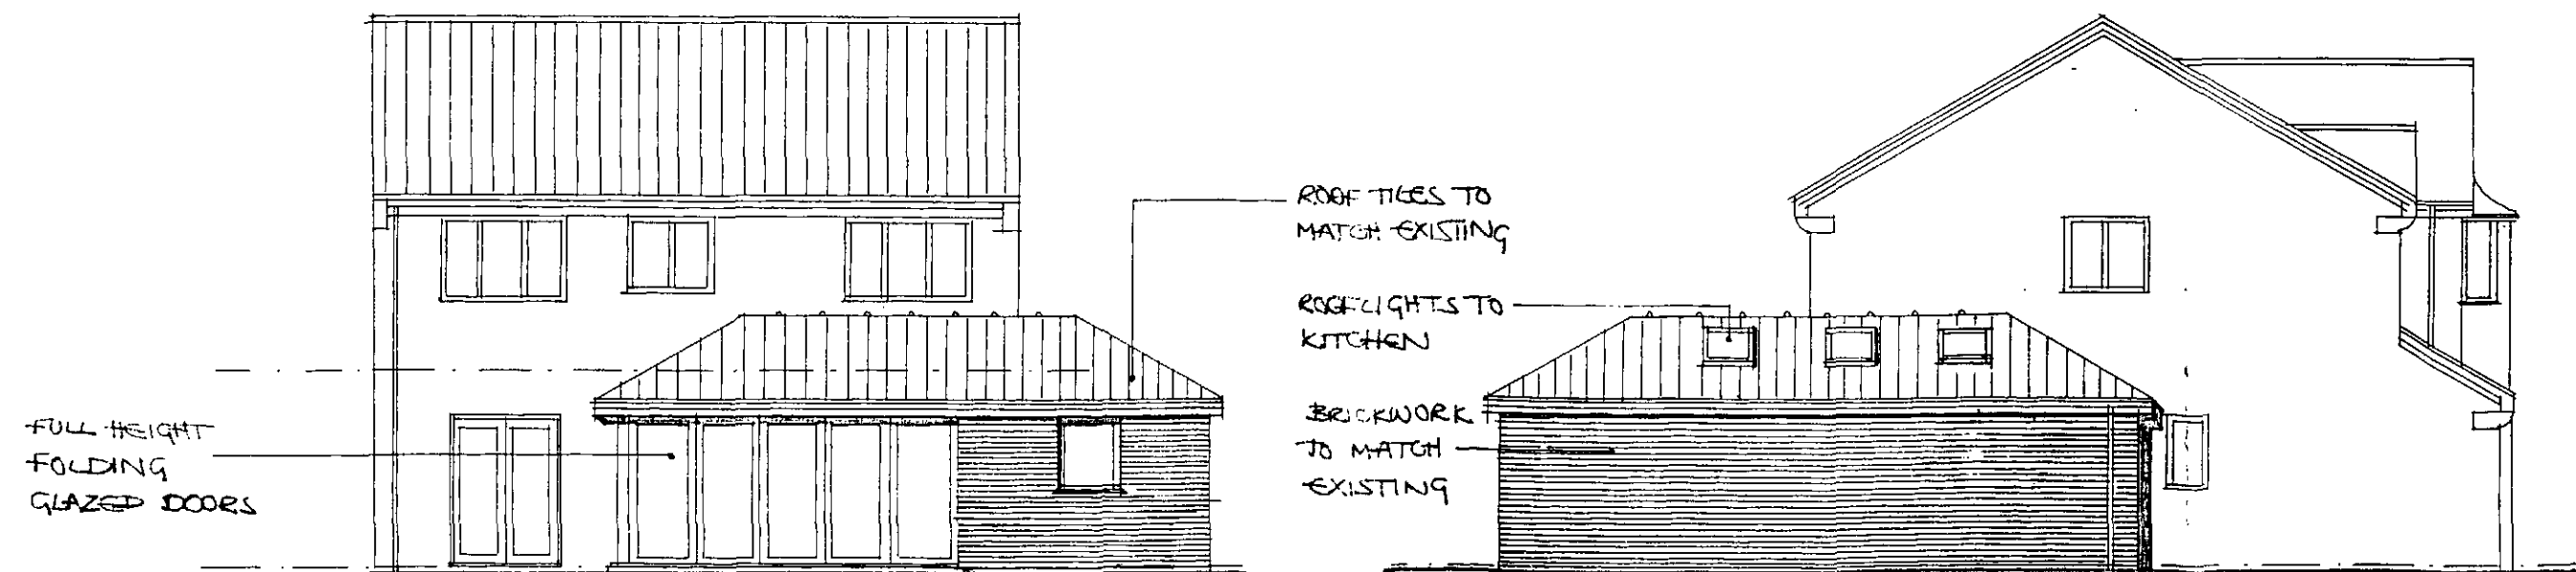

North Elevation

West Elevation

# Extension to No.1 Chilcombe Place, Birdwell, Barnsley

REV A : 14/10/10 : MINOR  
AMENDMENTS IN LINE WITH  
CLIENT REQUIREMENTS.

Client  
Mr & Mrs Travis

Project

Extension to No.1 Chilcombe Place,  
Birdwell, Barnsley, S70 5SX.



No. 1 Haywood House,  
Hydra Business Park,  
Nether Lane, Ecclesfield,  
Sheffield, S35 9ZX

tel. 0114 246 0500  
fax. 0114 246 0880  
email: design@selfarchitects.co.uk  
web: www.selfarchitects.co.uk

Drawn by

dh

Checked by

Date

June '10

No.

3787-SK02

Scale





1:100@A3

Rev.

A

## NOTES

This drawing is a feasibility sketch only and no design assessment has been undertaken at this stage for a CDM Co-ordinator.  
It is based on O.S. Plan information. Licence No. 100020449 and is subject to survey, ground investigation, confirmation of all boundaries (ownership) and all Statutory approvals.

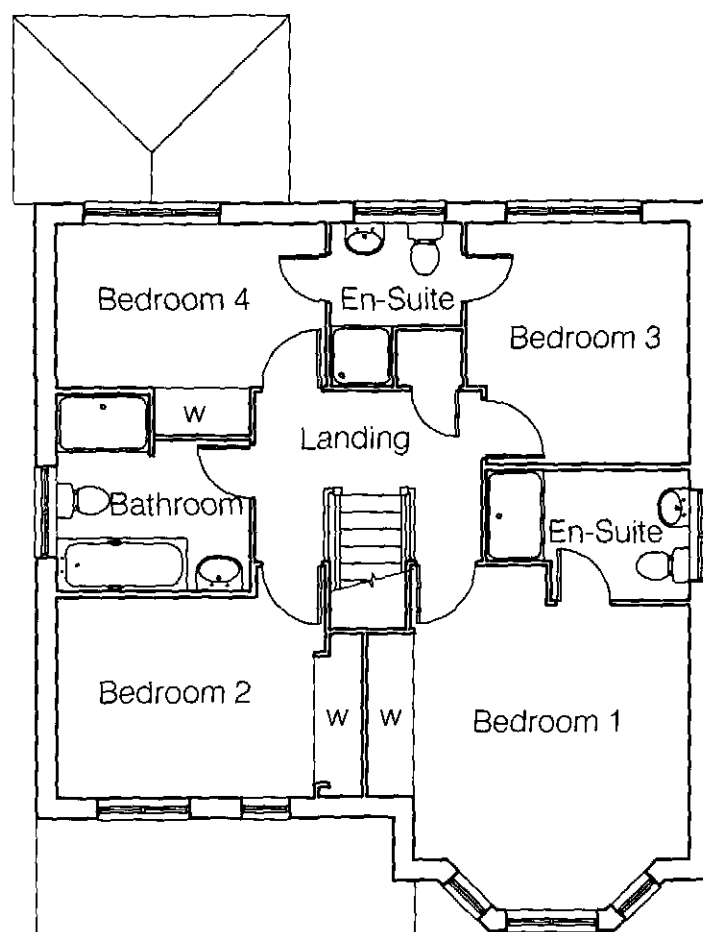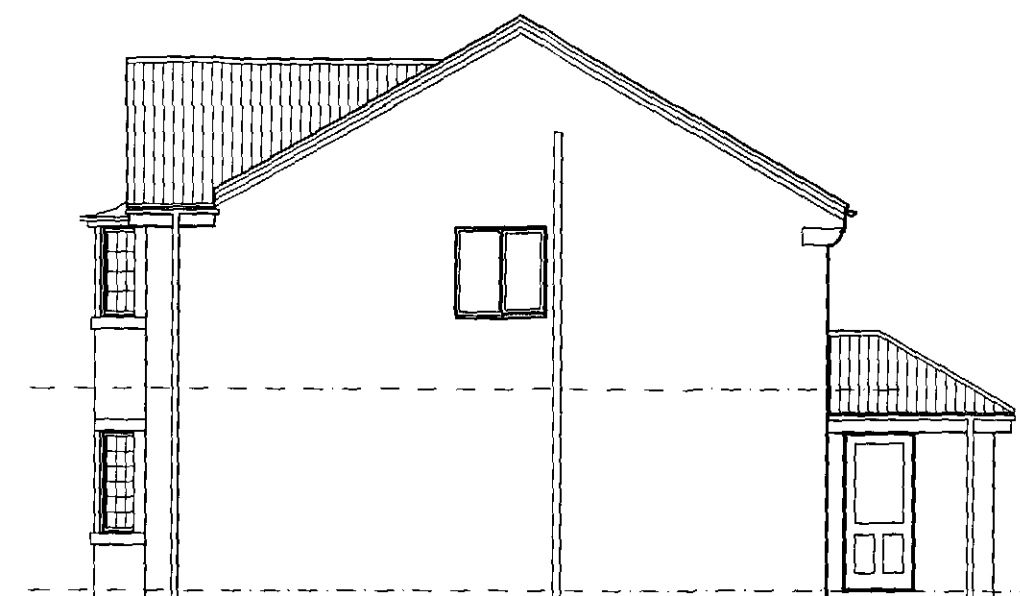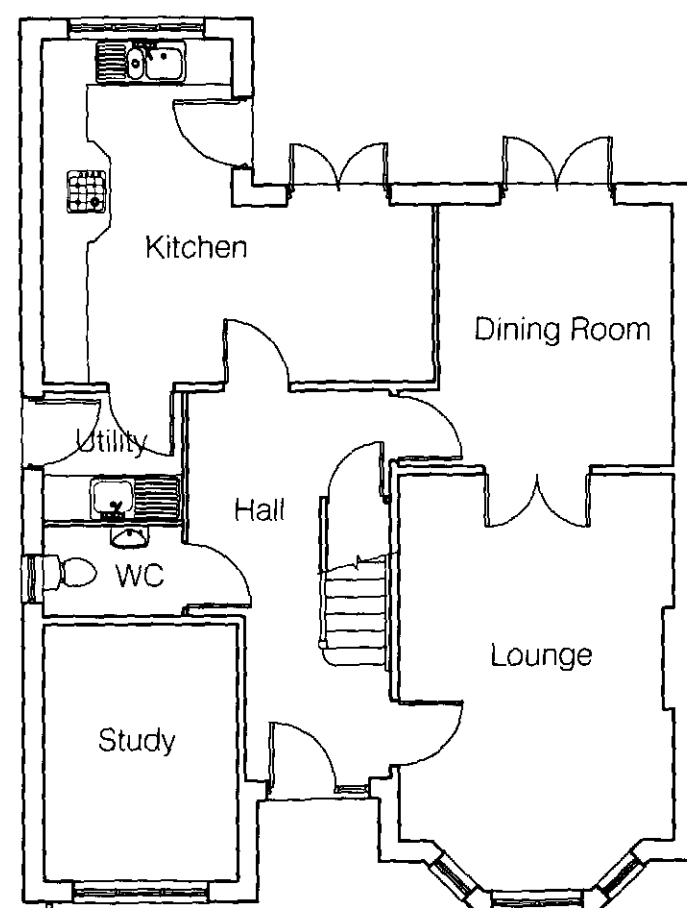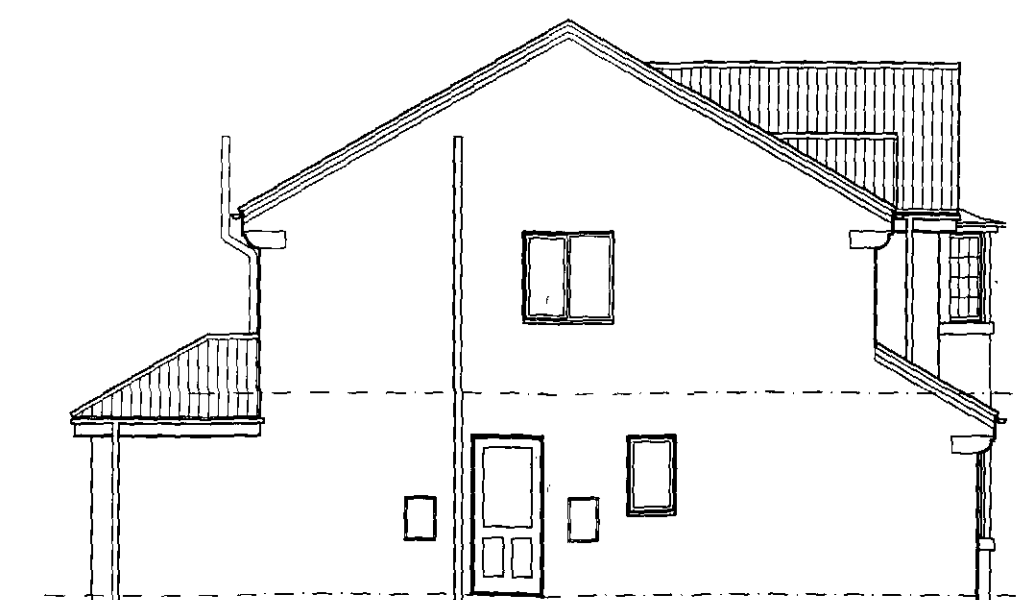

Client  
Mr & Mrs Travis

Project  
Extension to No.1 Chilcombe Place,  
Birdwell, Barnsley, S70 5SX



No. 1 Haywood House,  
Hydra Business Park,  
Nether Lane, Ecclesfield,  
Sheffield, S35 9ZX

tel. 0114 246 0500  
fax. 0114 246 0880  
email: design@selfarchitects.co.uk  
web: www.selfarchitects.co.uk

Drawn by  
SJ  
Date  
Oct. 2010

Checked by  
No.

Scale  
1:100  
Rev.

3787-02