



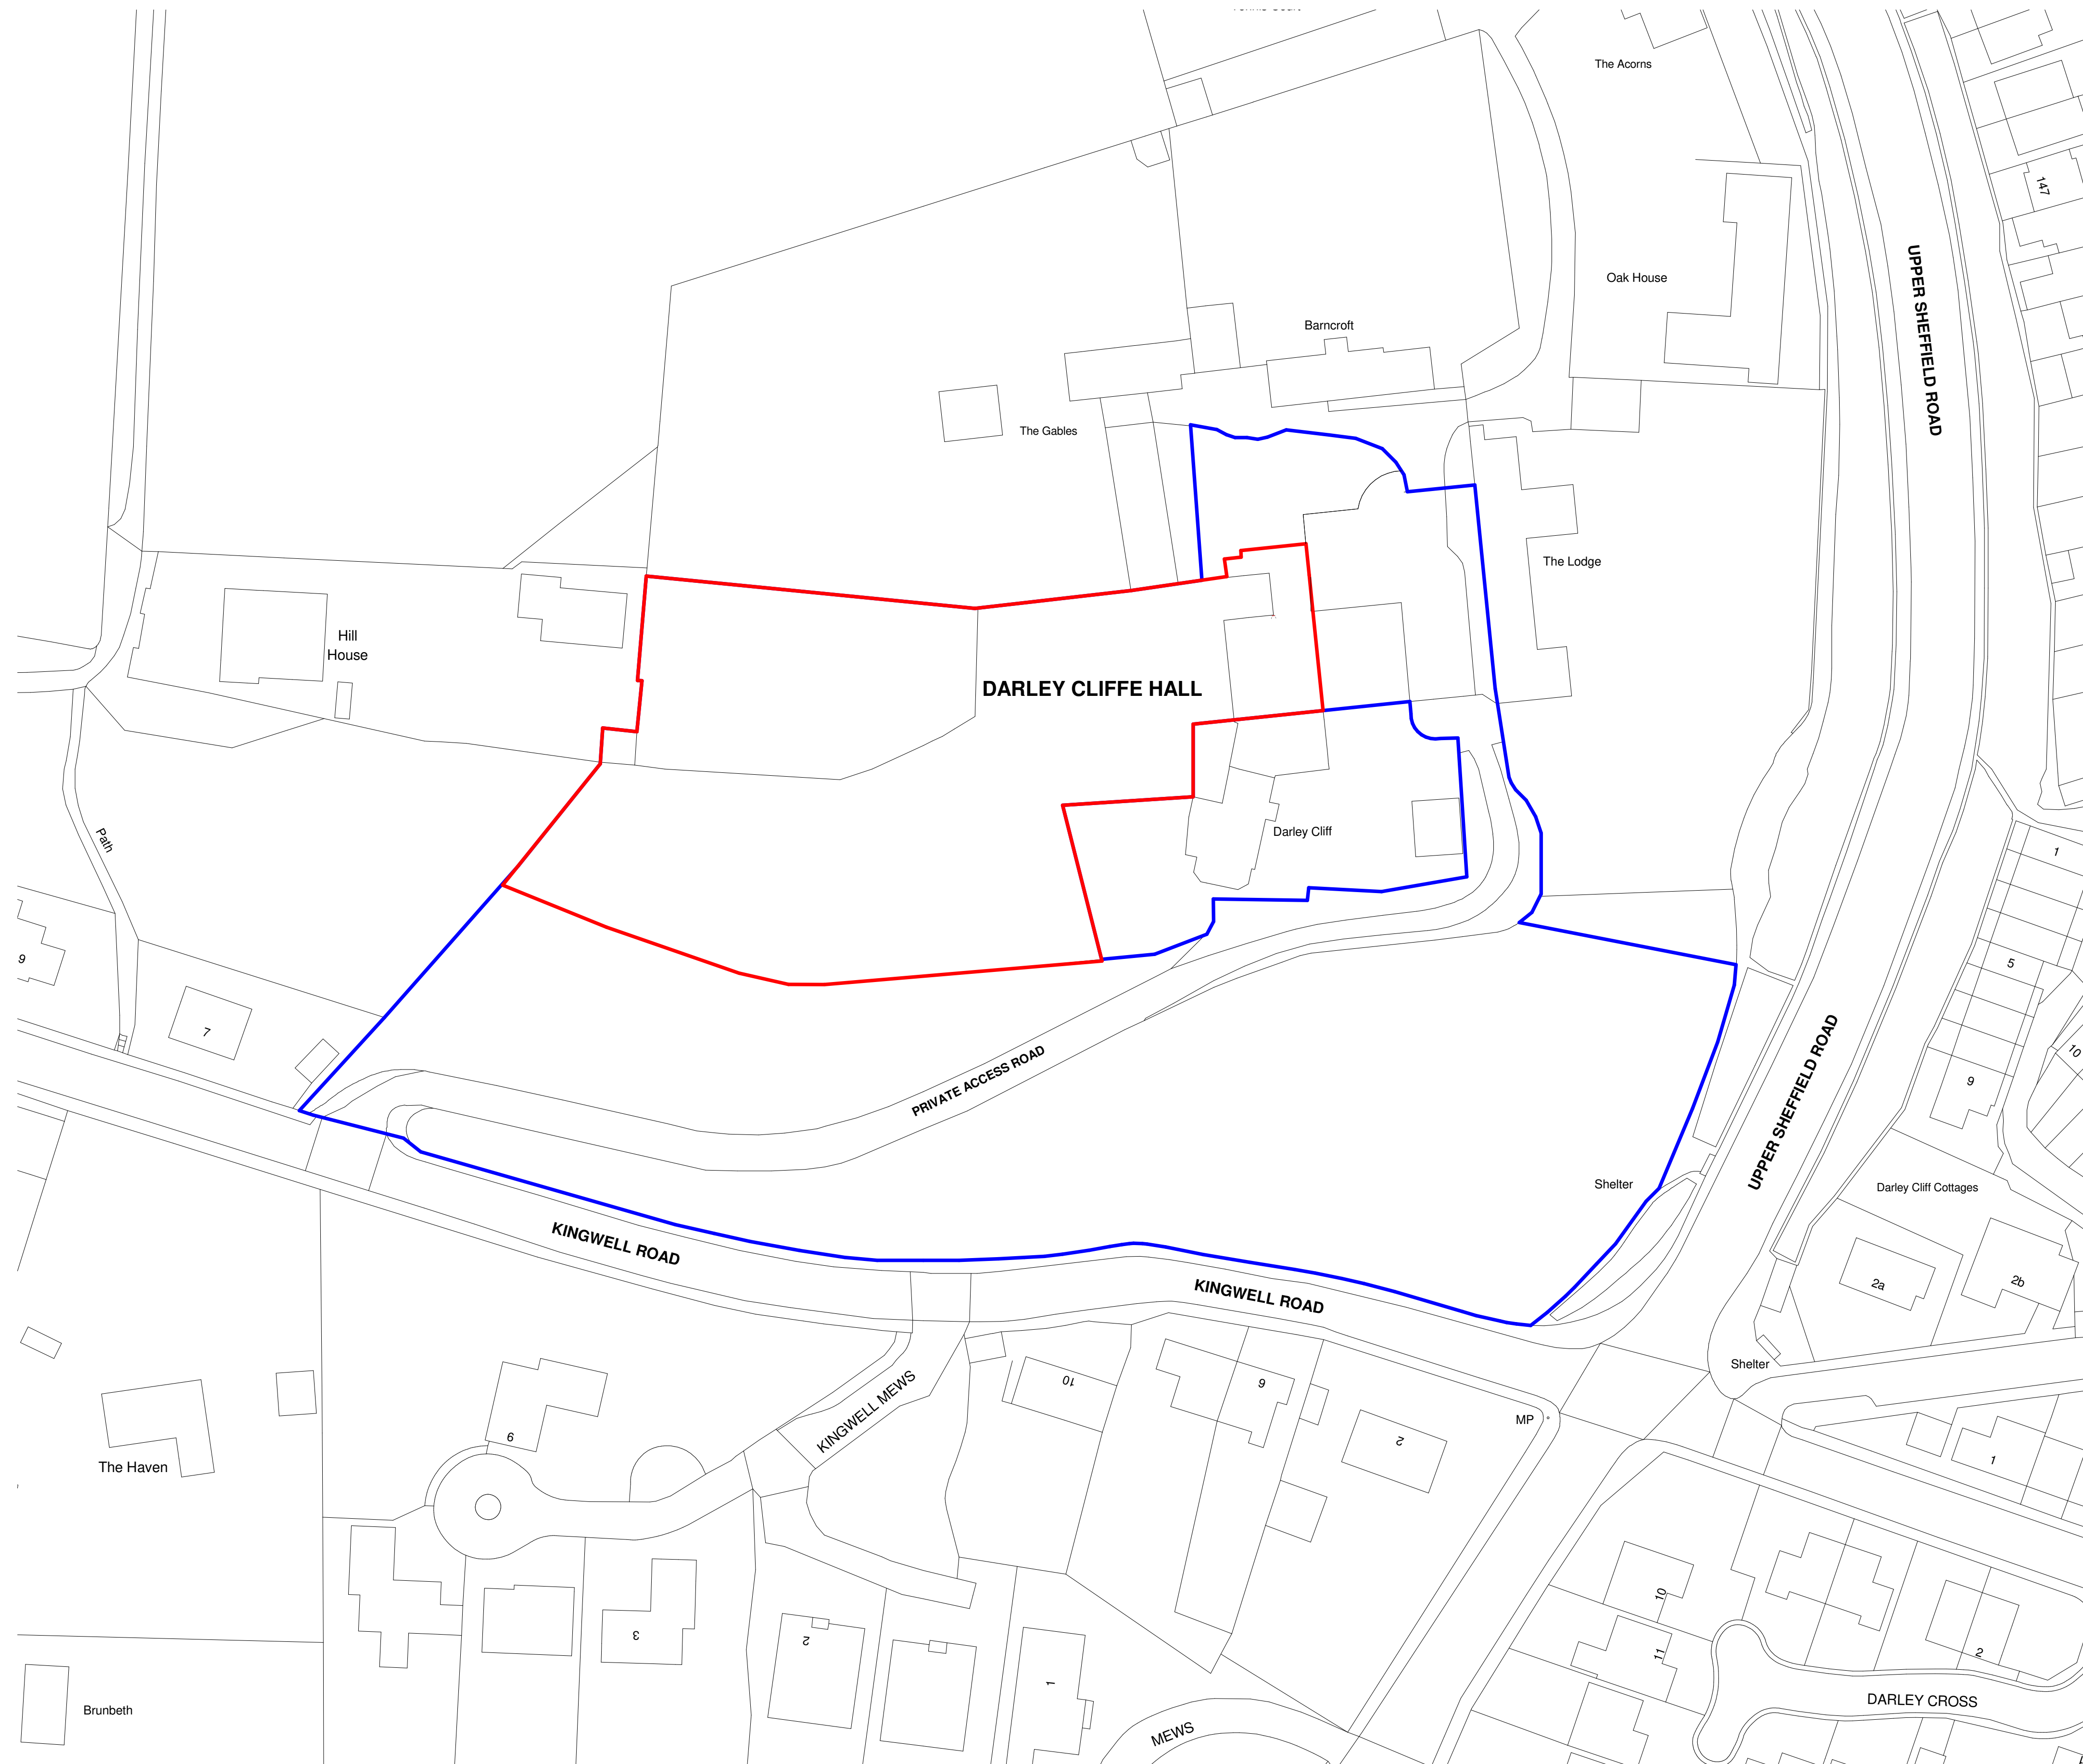

KELSALL. ARCHITECTS

w: www.kelsallarchitects.com
e: mail@kelsallarchitects.com
t: +44 (0) 7814 721 819

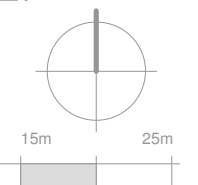

Scale 1:500 @A1

0m 5m 15m 25m

PROJECT

Darley Cliffe Hall

CLIENT
Mark Ludlam

PROJECT ADDRESS
Darley Cliffe Hall
Kingwell Road
Worsbrough
Barnsley
S70 4AG

DRAWING TITLE

**Existing
Site Plan**

STATUS
PLANNING

DRAWN CHEM
SAA NE

DRAWING NO.
0075-A-0

Kelsall Architects Limited and no license or assignment of any kind has been, or is, granted or otherwise unless agreed in writing. DO NOT SCALE FROM THIS DRAWING. The and report discrepancies in writing to Kelsall Architects before proceeding work. FOR are issued as "read only" and should not be interrogated for measurement. All dimensions are in millimeters.