
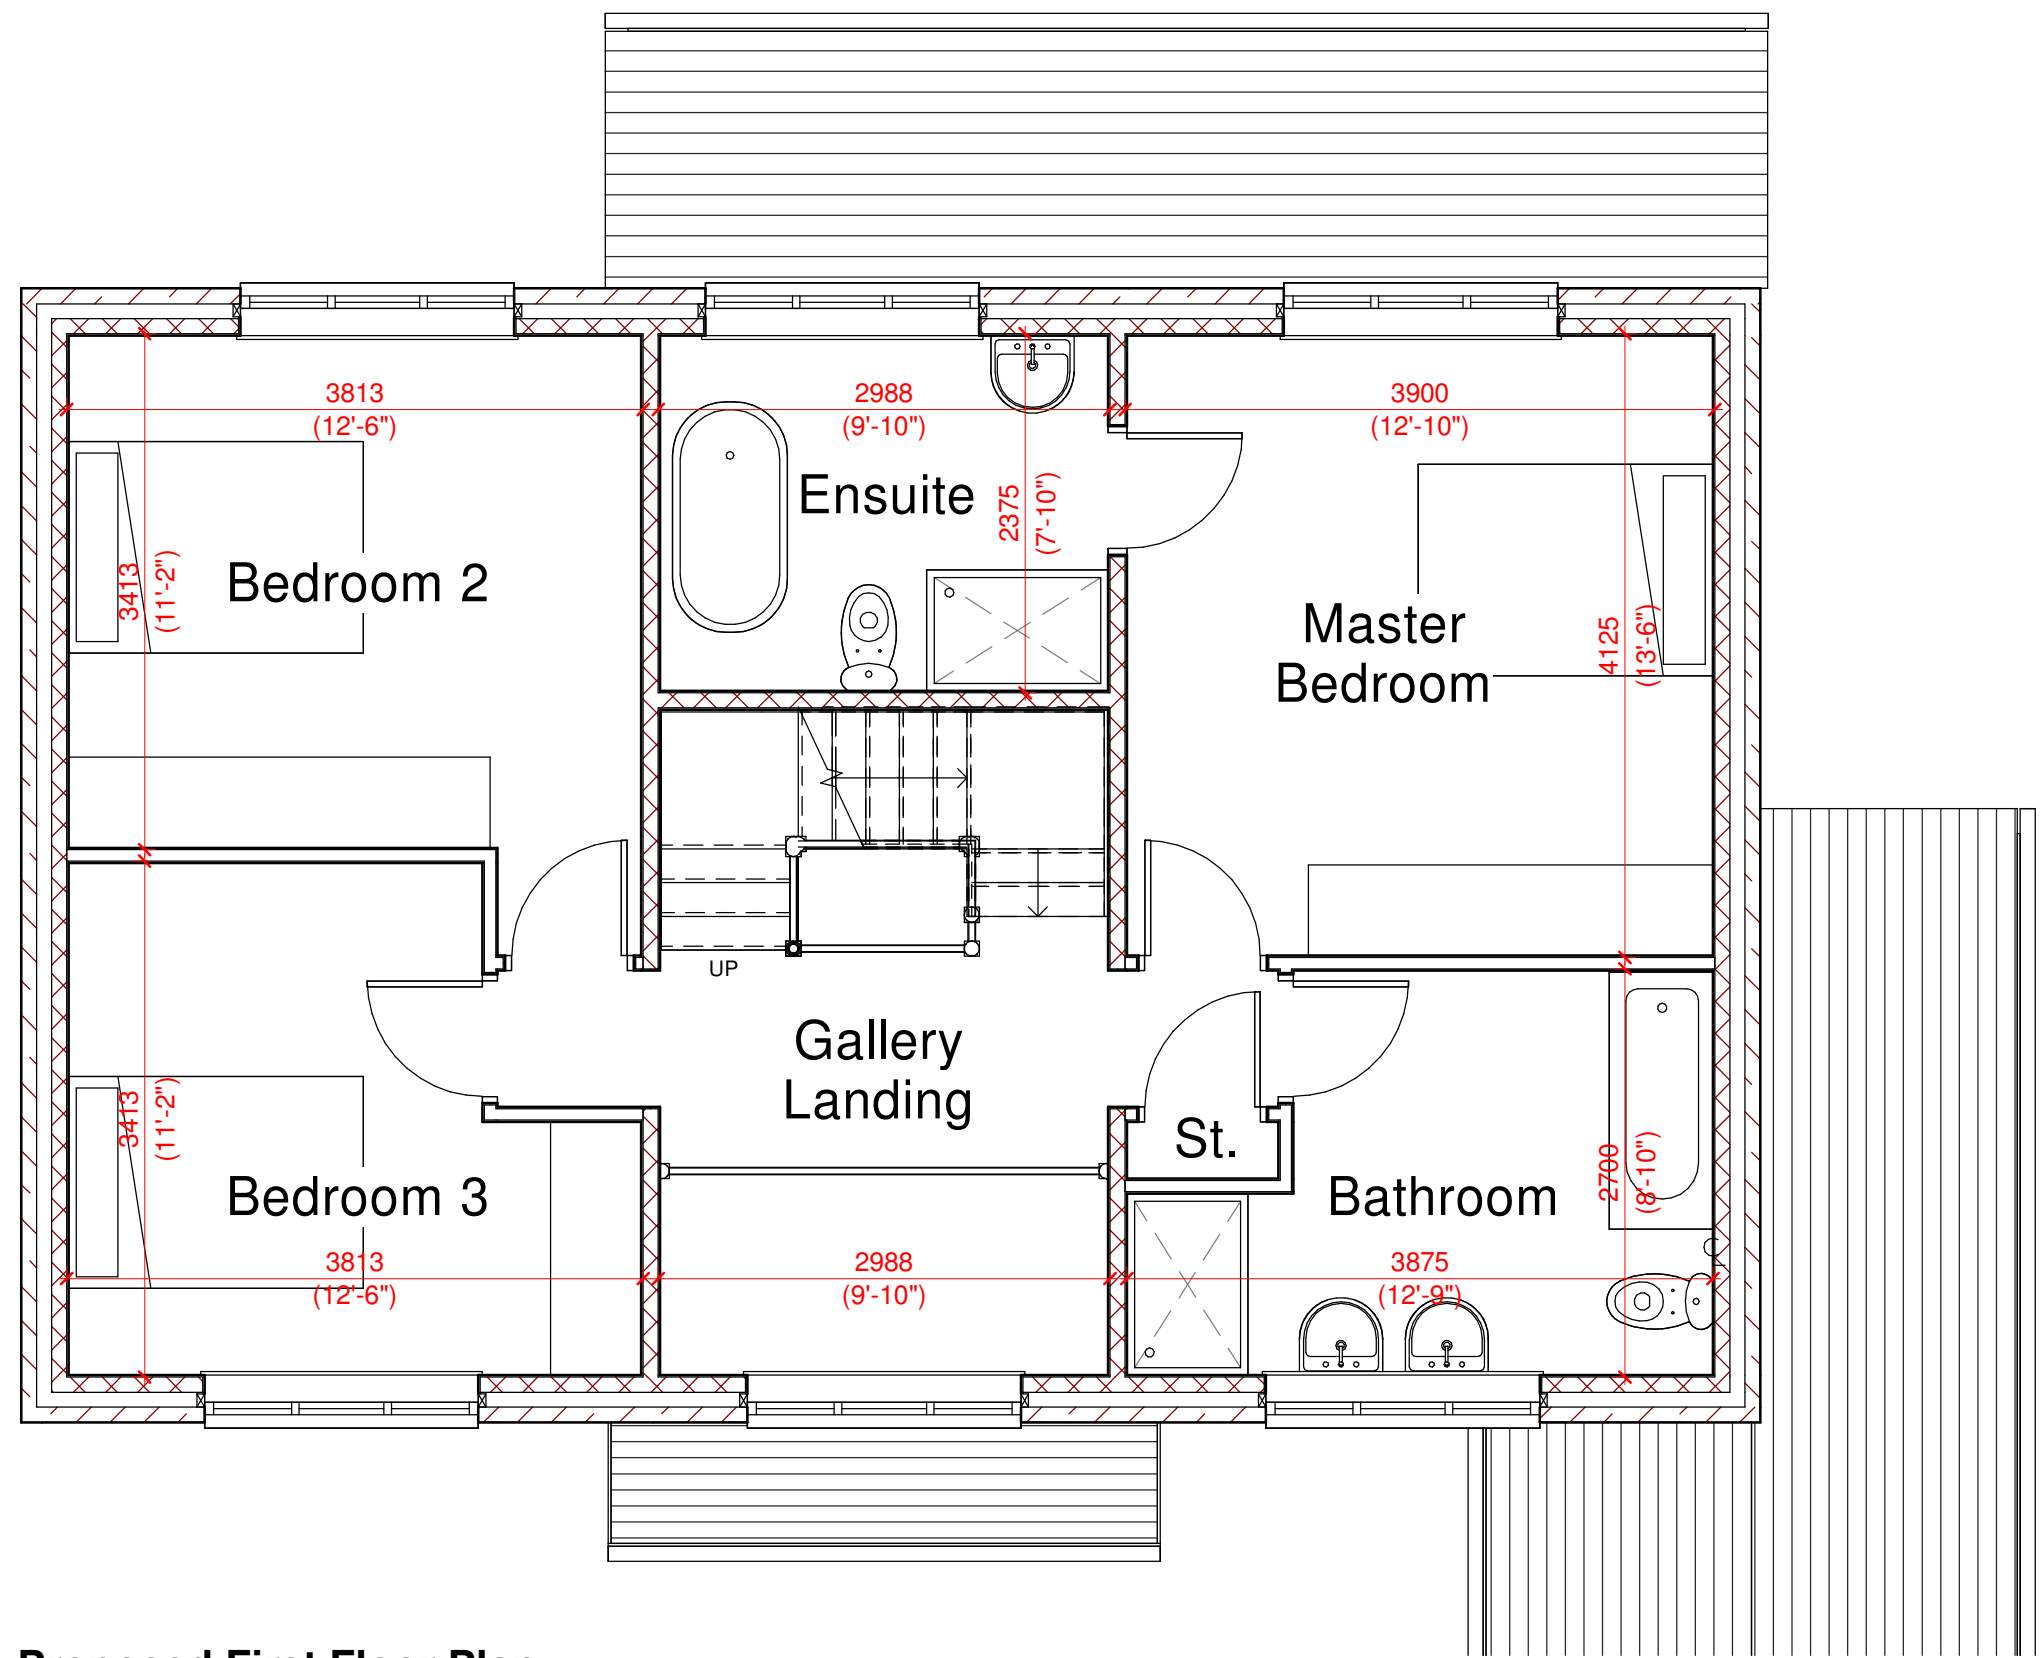
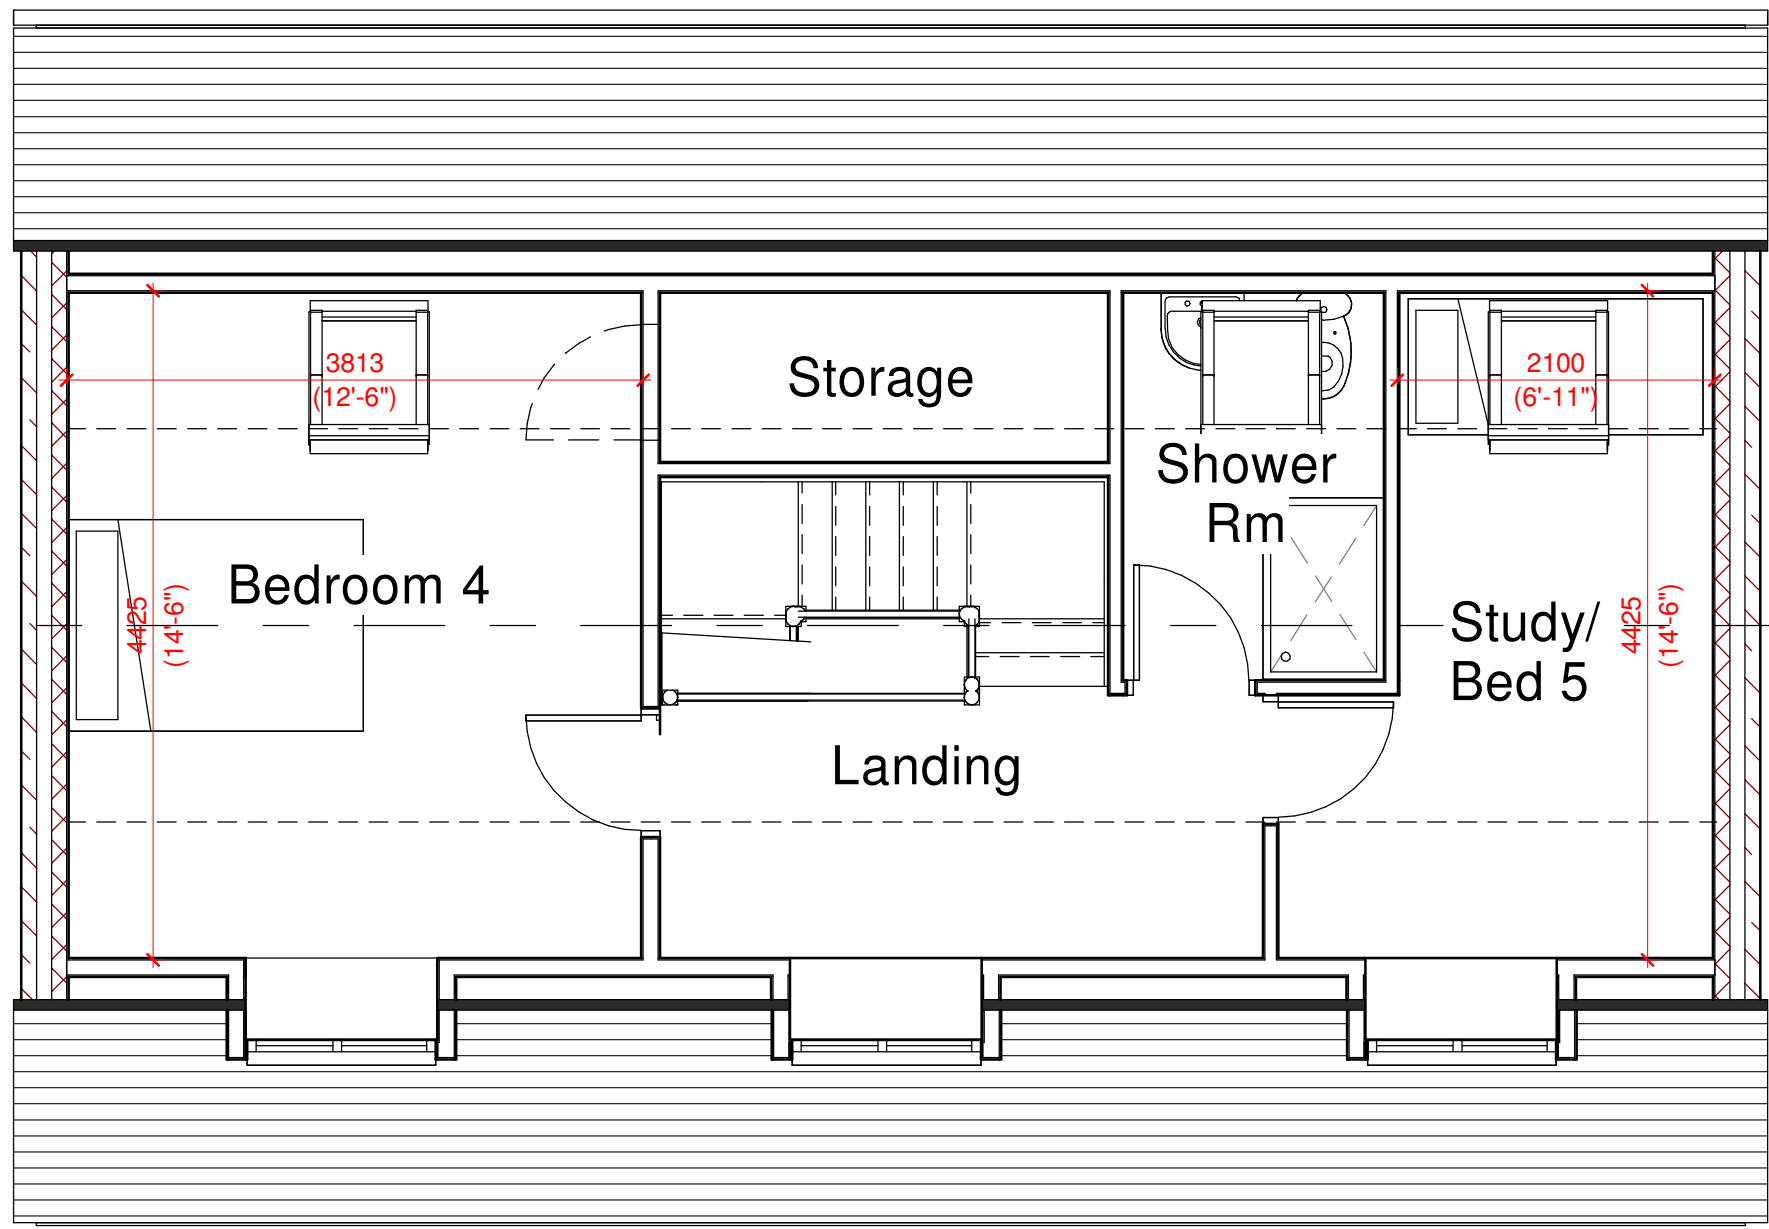


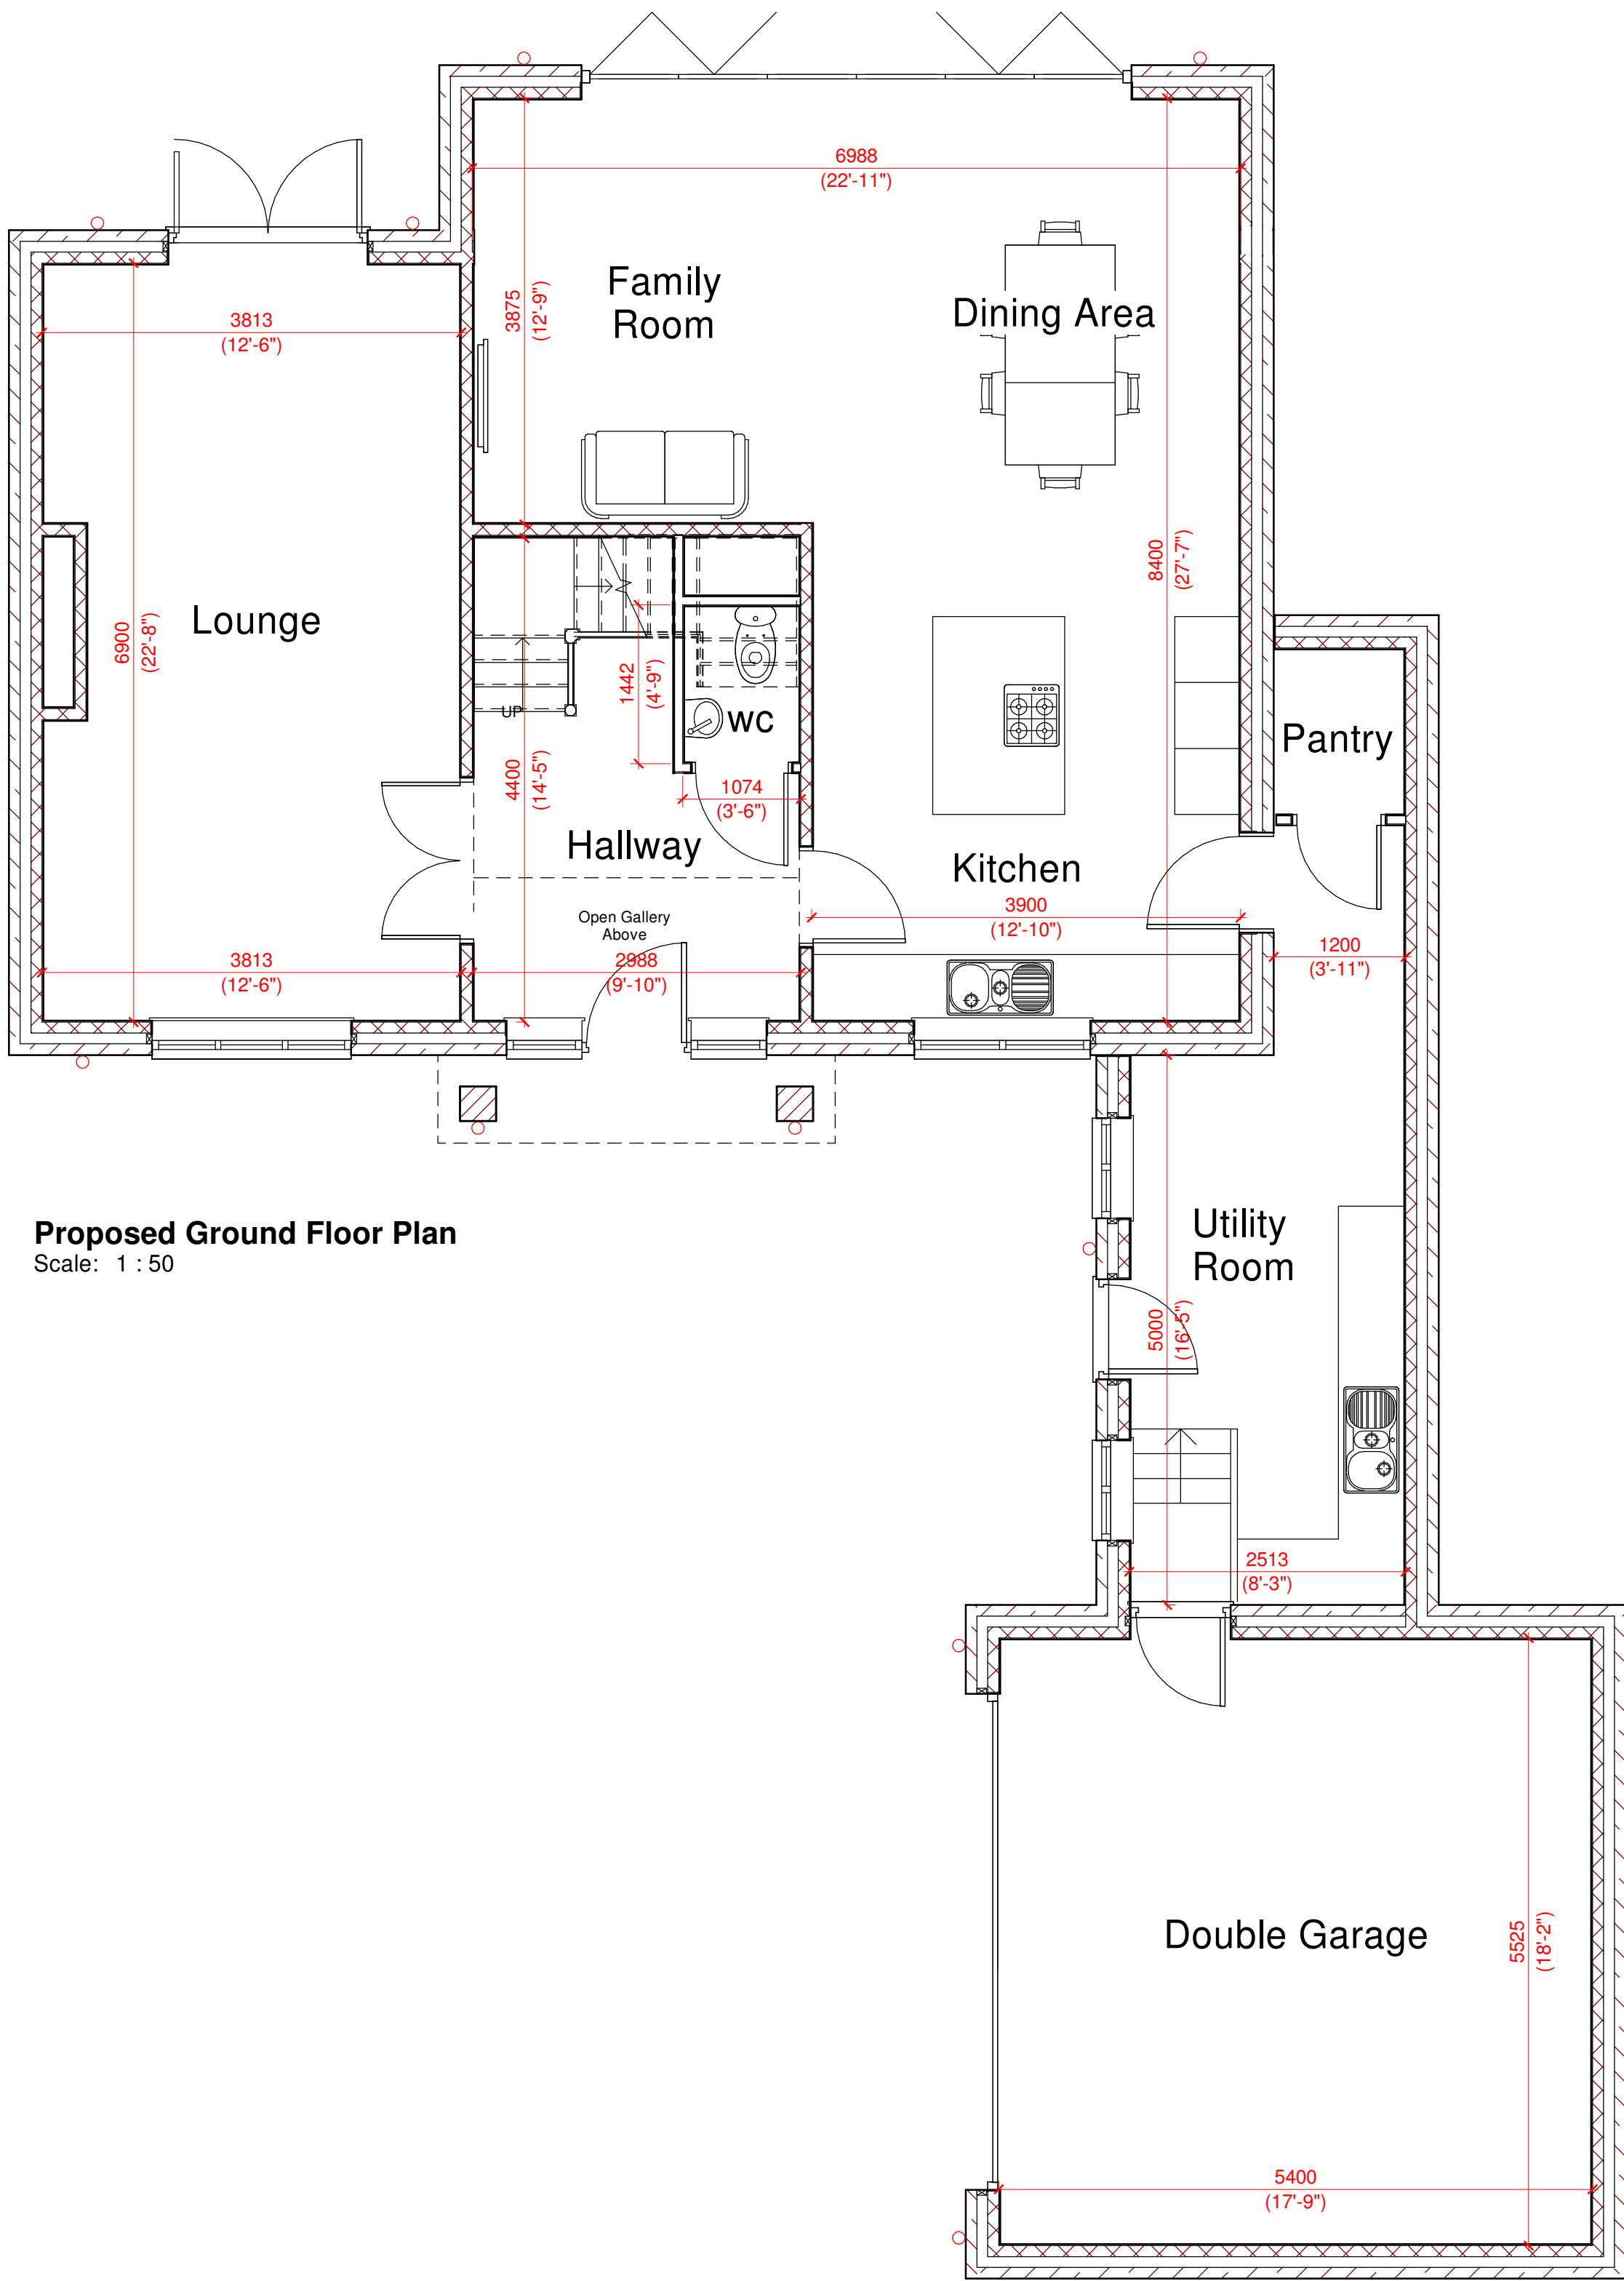

Rev	Description	Date
A	Dormers added, master bedroom swapped and windows to dining/study revised	8/3/18
B	Rear lean-to added.	9/3/18

Issue Status: Project Status

This drawing and any design there on is the copyright of RJ Design (Architectural Services) Ltd and must not be reproduced in any way without their written consent.

No dimensions to be scaled from this drawing either in paper or electronic form. All dimensions to be checked on site prior to manufacture, setting out, or construction. Any discrepancies to be notified to RJD (AS) Ltd for clarification.

All work to be carried out strictly in accordance with current Approved Documents, British Standards, Codes of Practice and statutory regulations, whether specifically referred to or not.

All references to RJ Design, RJ Design (AS) Ltd or other abbreviation, shall be taken to mean "RJ Design (Architectural Services) Limited" Registered in England & Wales No: 4338235.



Project:
Plot 2 House Type
Doncaster Road, Ardsley

Client:
A. Hall & M. Farrell

Sheet Title:
Proposed Floor Plans

Date: Feb 18	Scale: As Shown	Sheet Size: A1
Project No: 18/	Dwg No: A201	Rev: B