




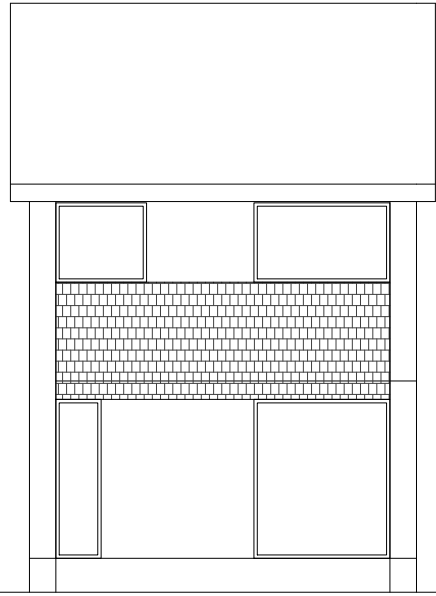


Existing Front Elevation

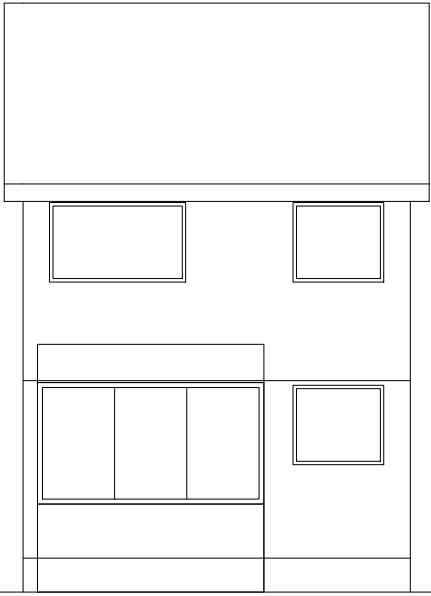


Proposed Rear Elevation

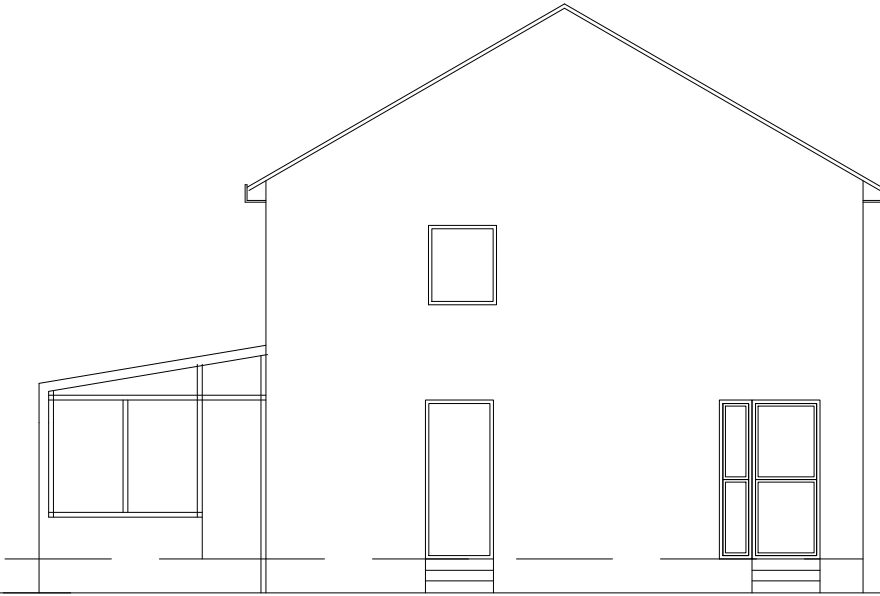


Existing Side Elevation

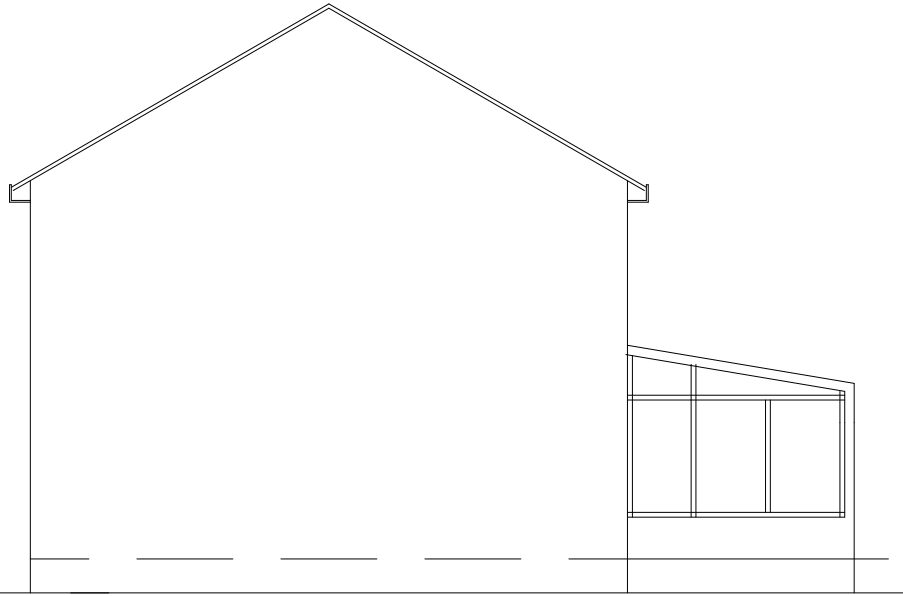

Existing Side Elevation

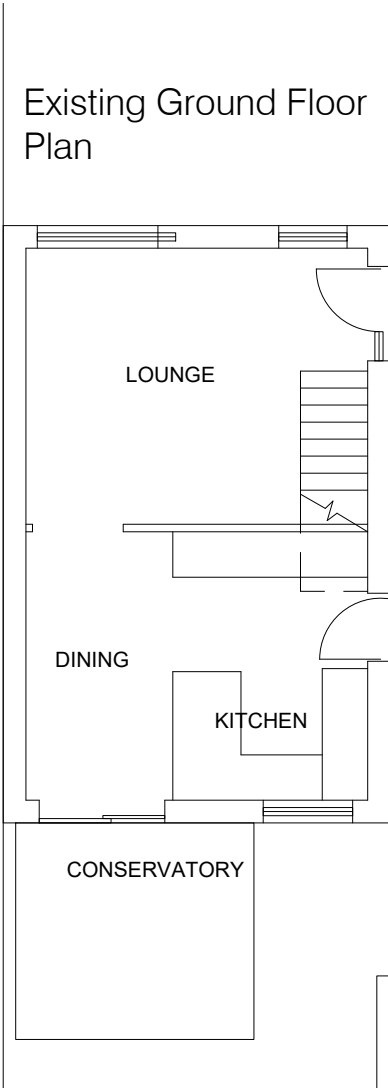


Existing Ground Floor Plan

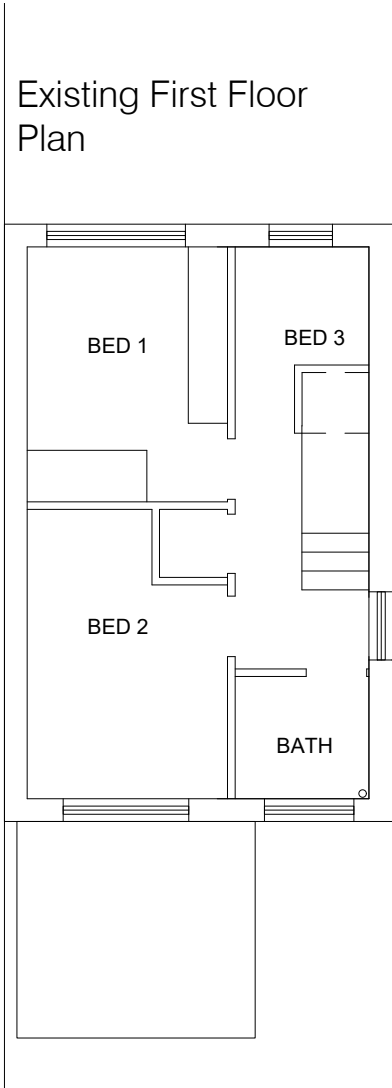

Existing First Floor Plan



Existing Site Plan

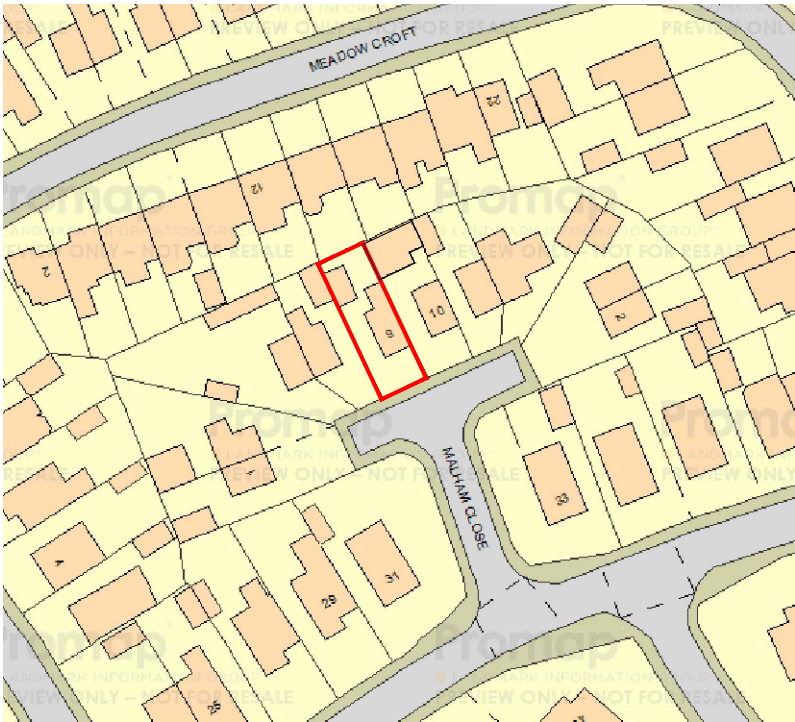

Location Plan 1:1250

Scale: 1:100/1:250
1:1250

Drawn by: IKC

Date: 12.18

Project: Proposed 2 Storey Extension
Mr & Mrs Corner
9 Malham Close, Shafton

Drawing: Existing Plans Elevations
and Location Plan

Drawing
Number: 01/12/01

Revision -