




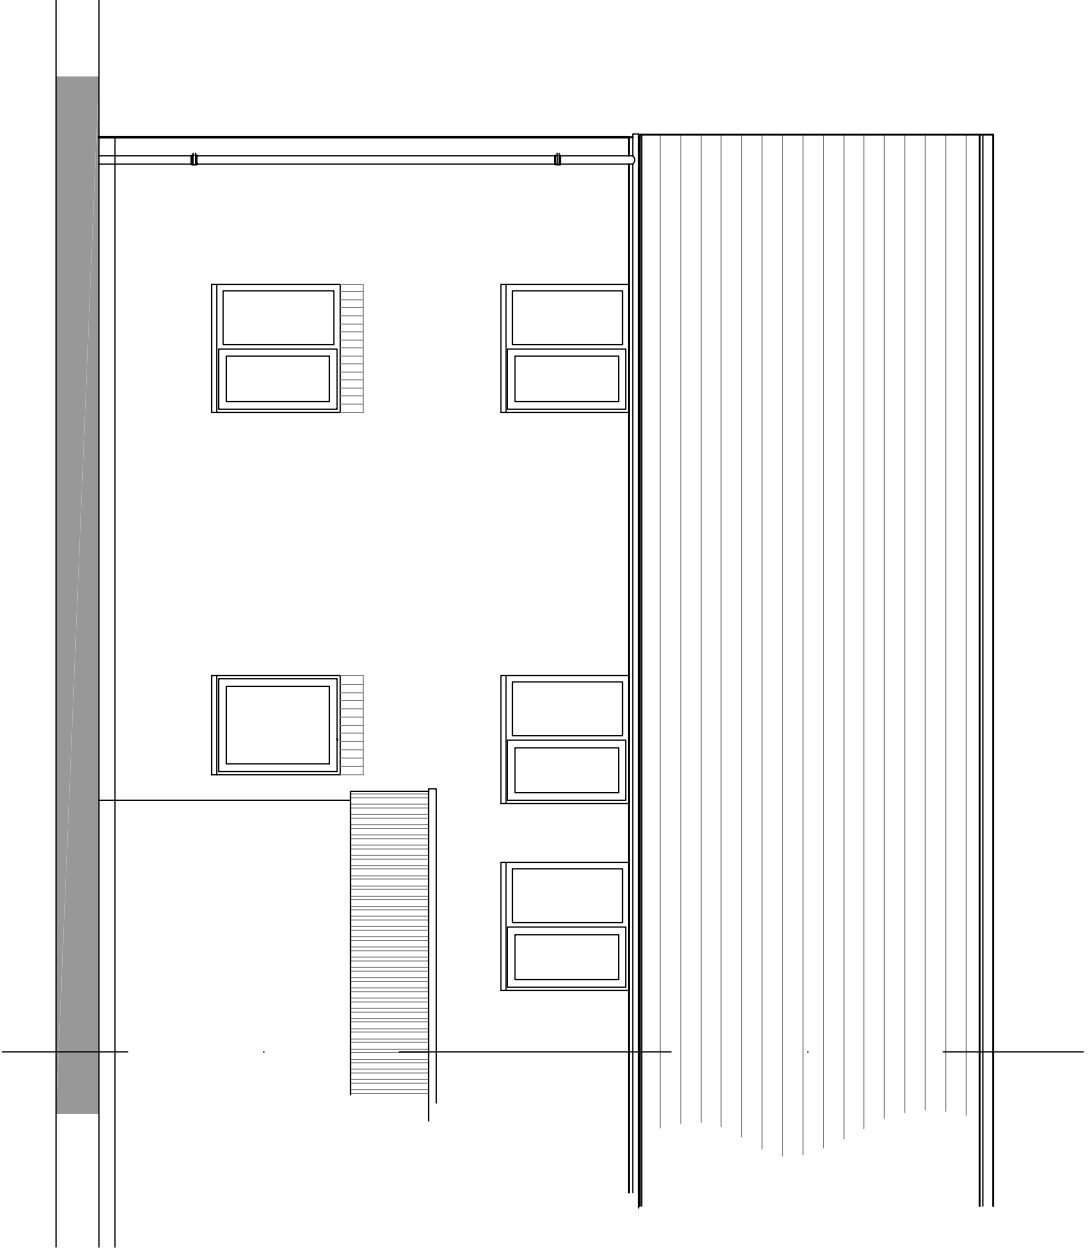


existing rear elevation

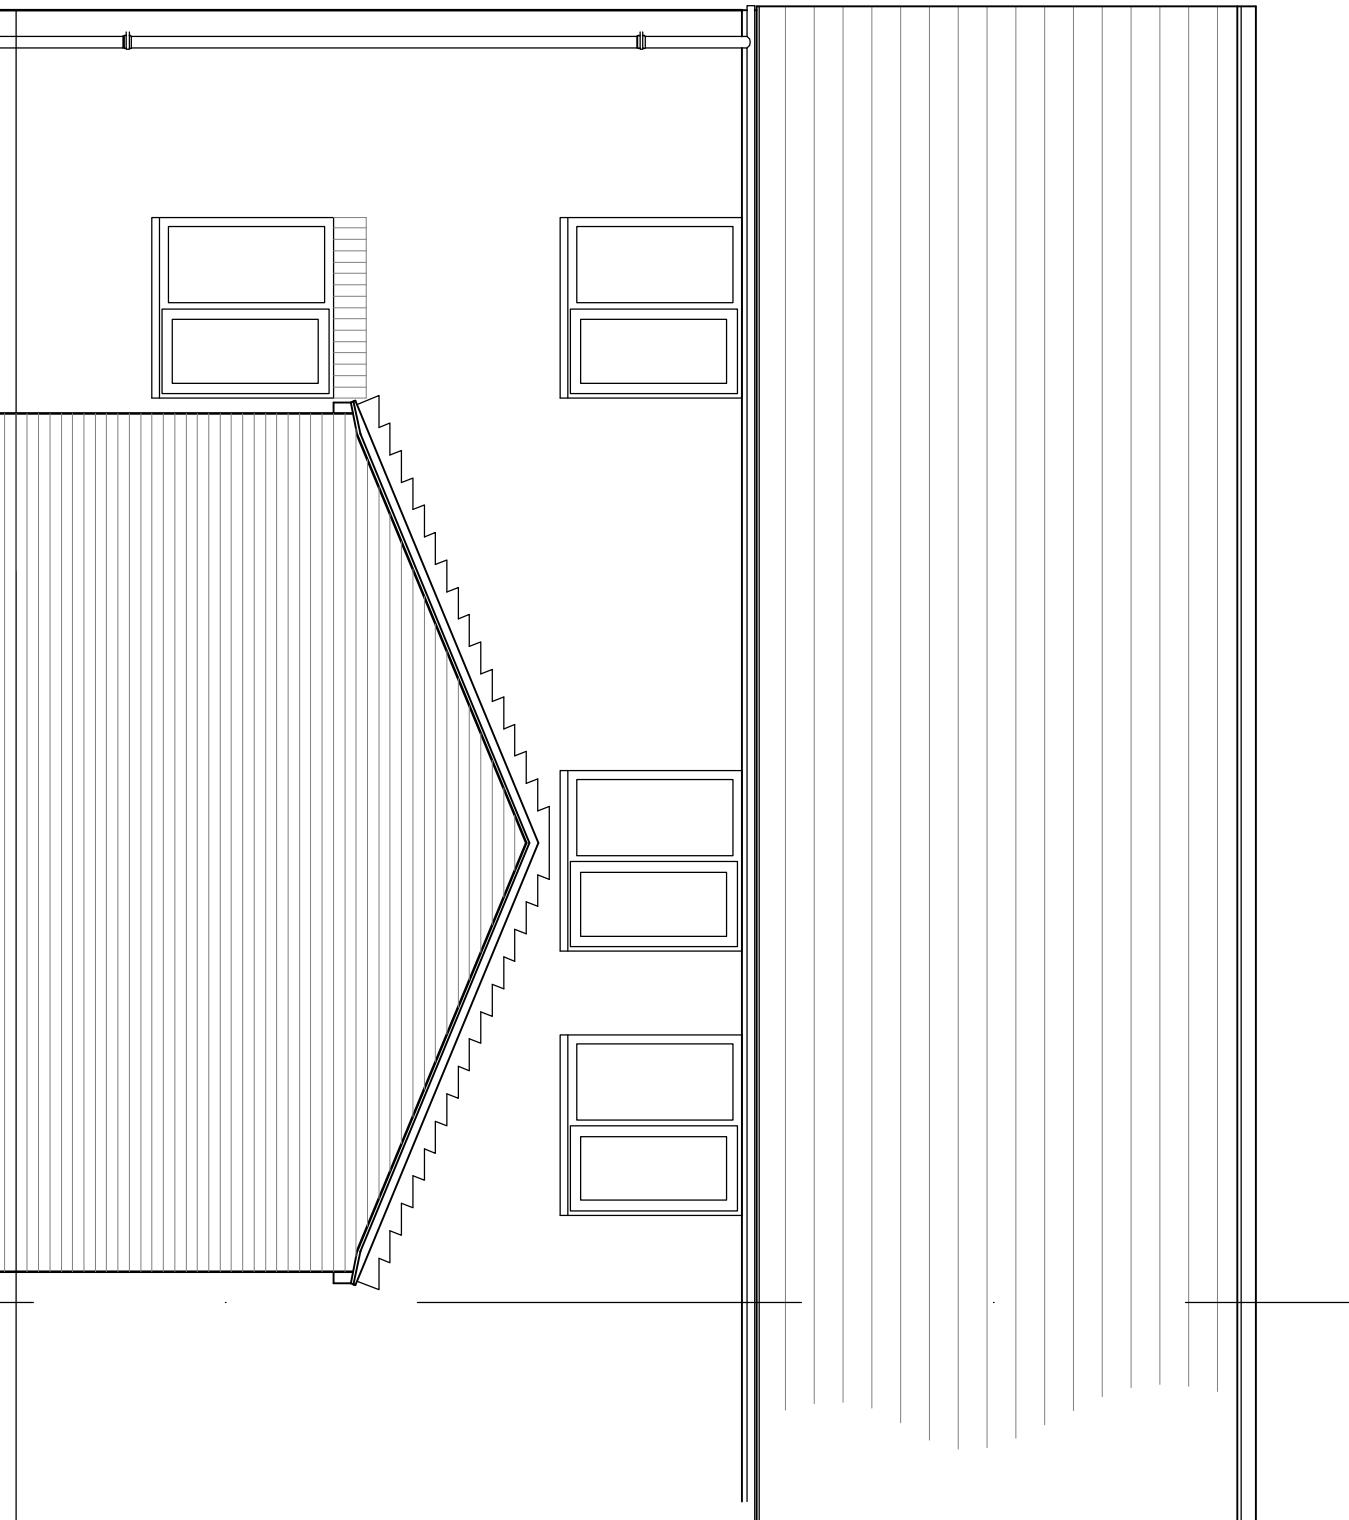


proposed rear elevation

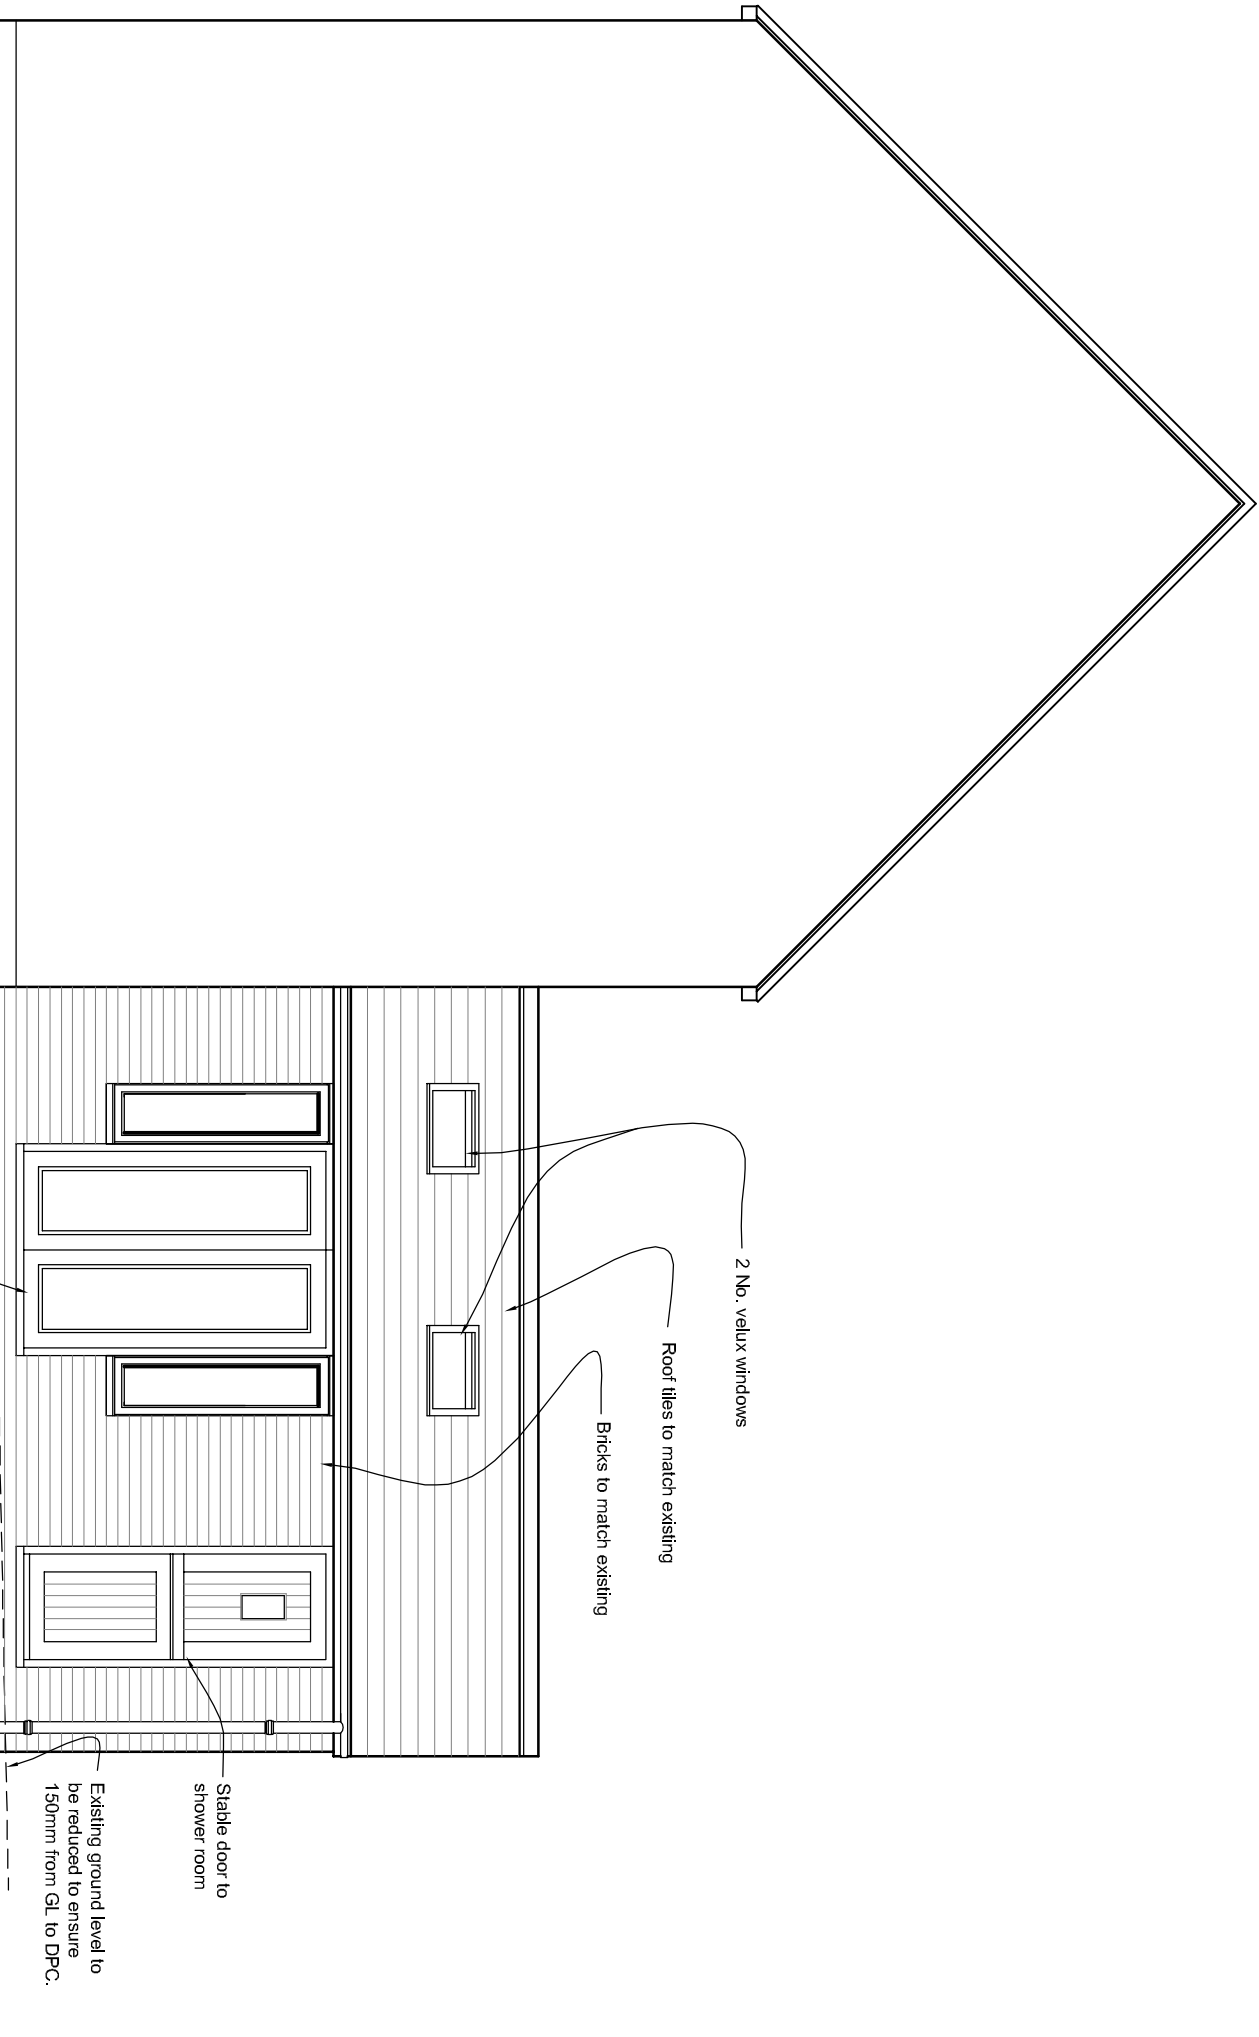


proposed side elevation

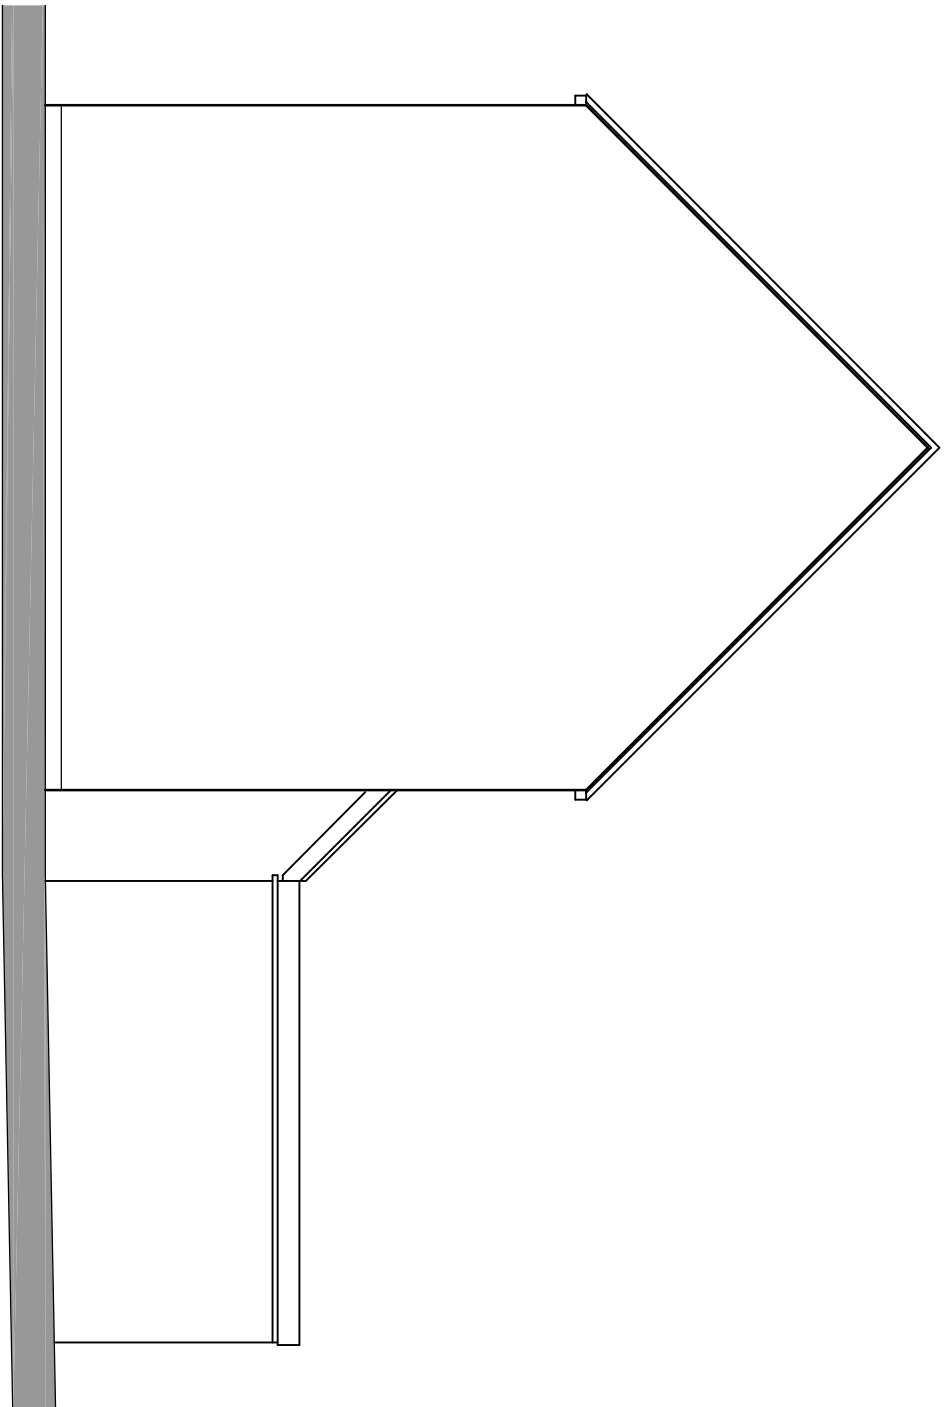


existing side elevation

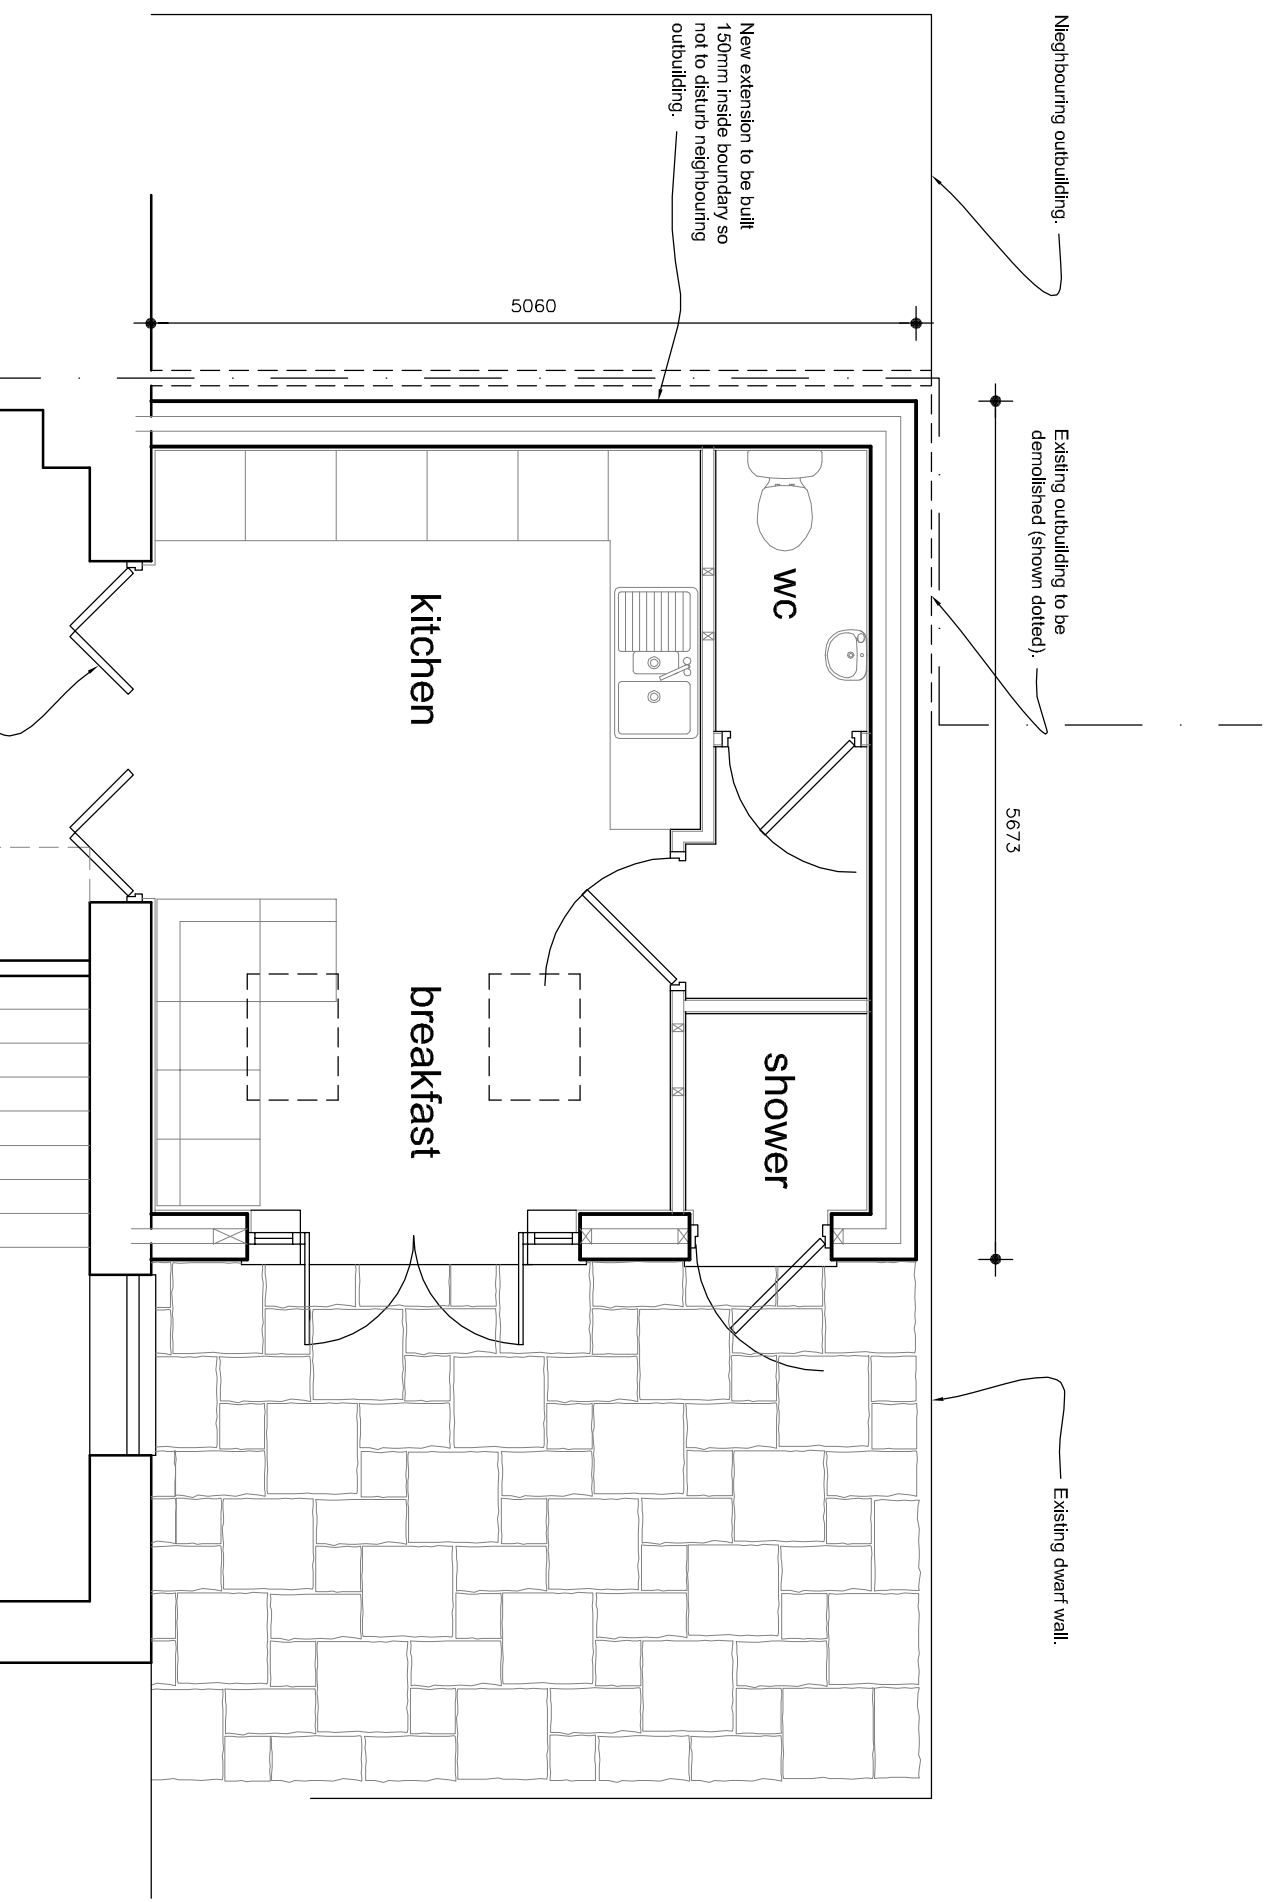


proposed side elevation

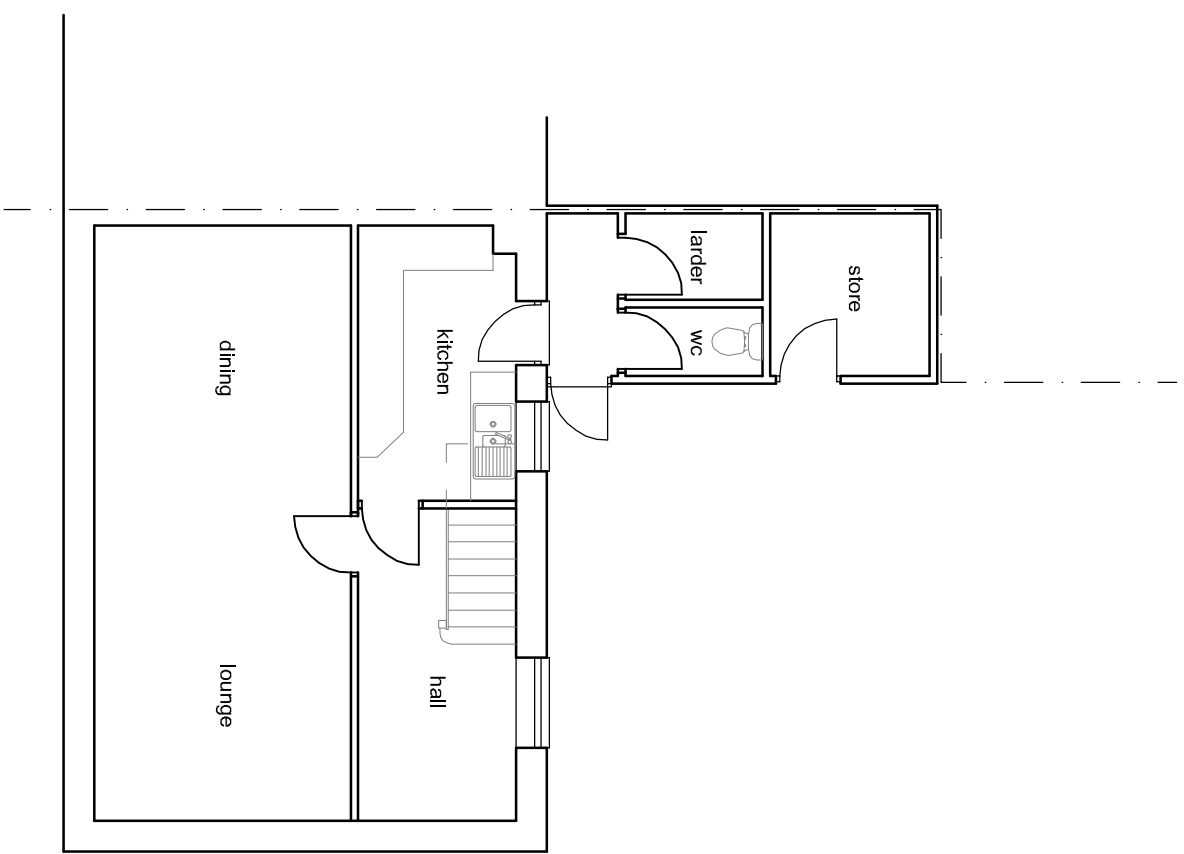


existing floor plan

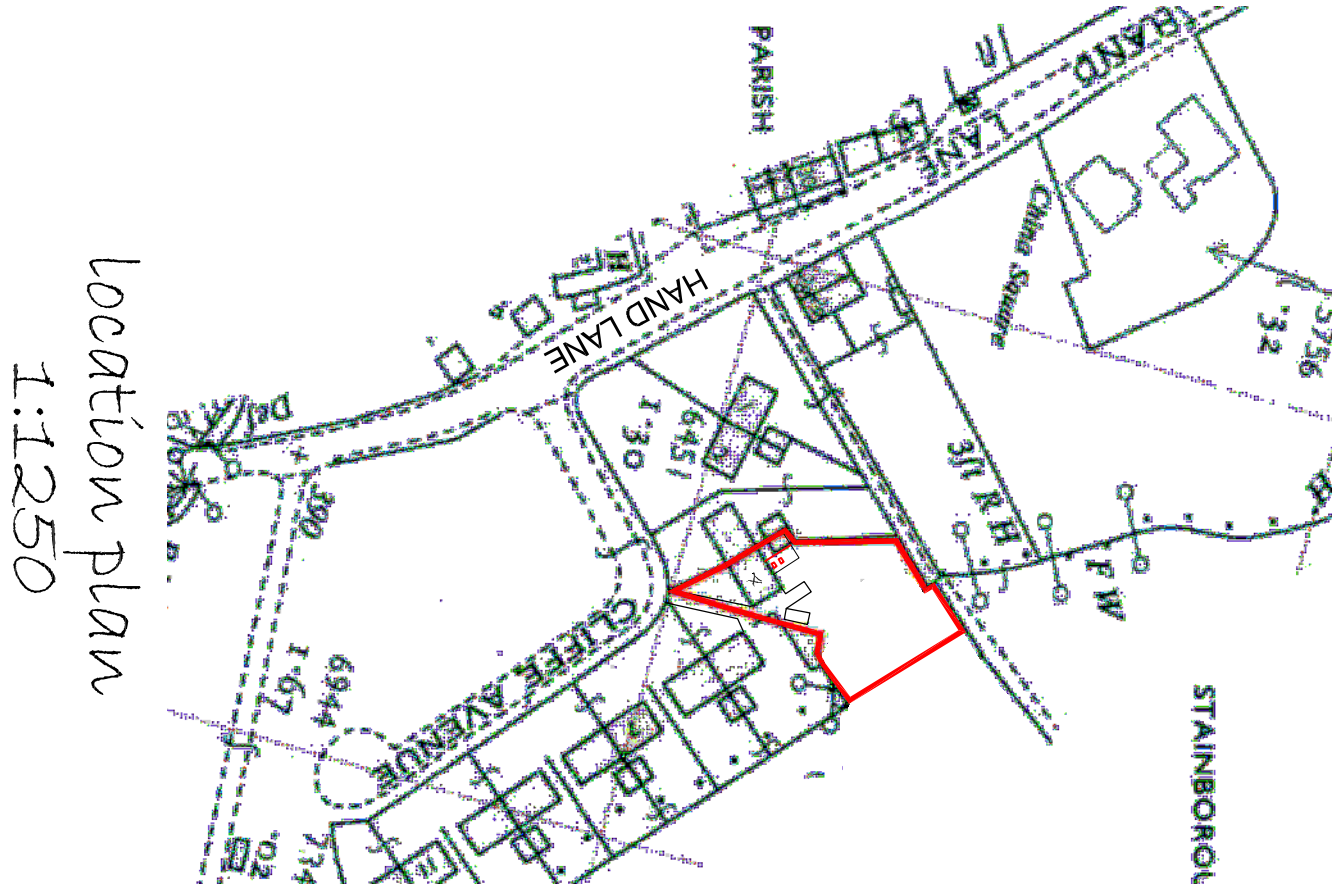

location plan  
1:1250

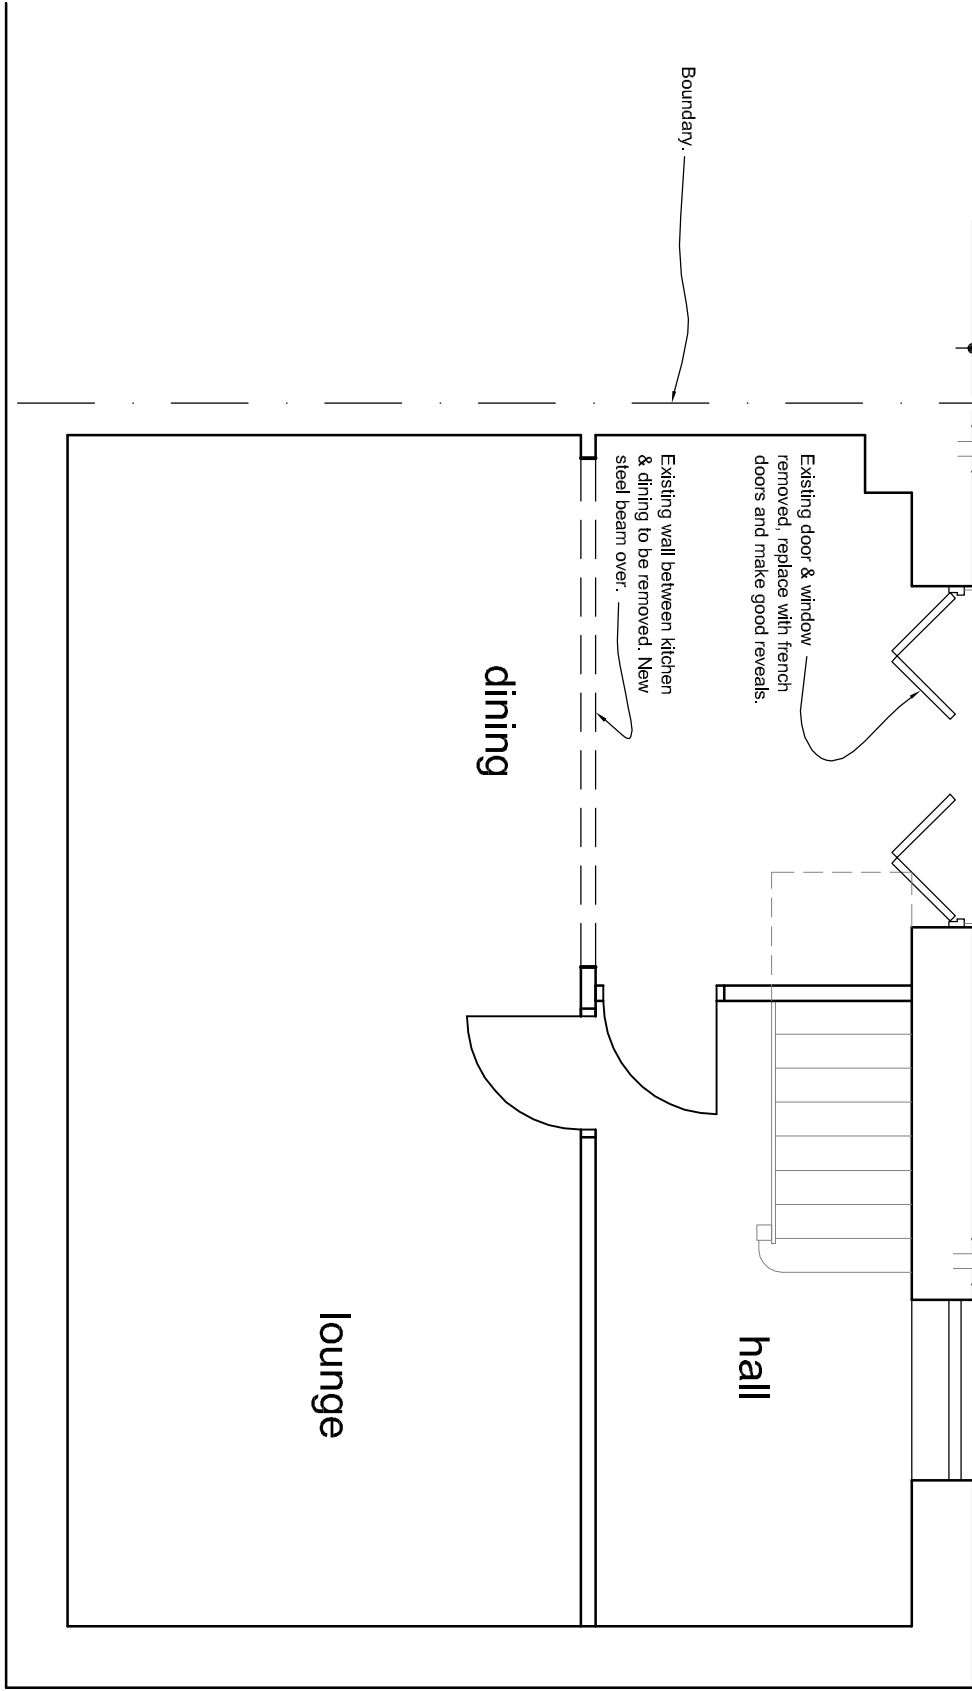

proposed floor plan

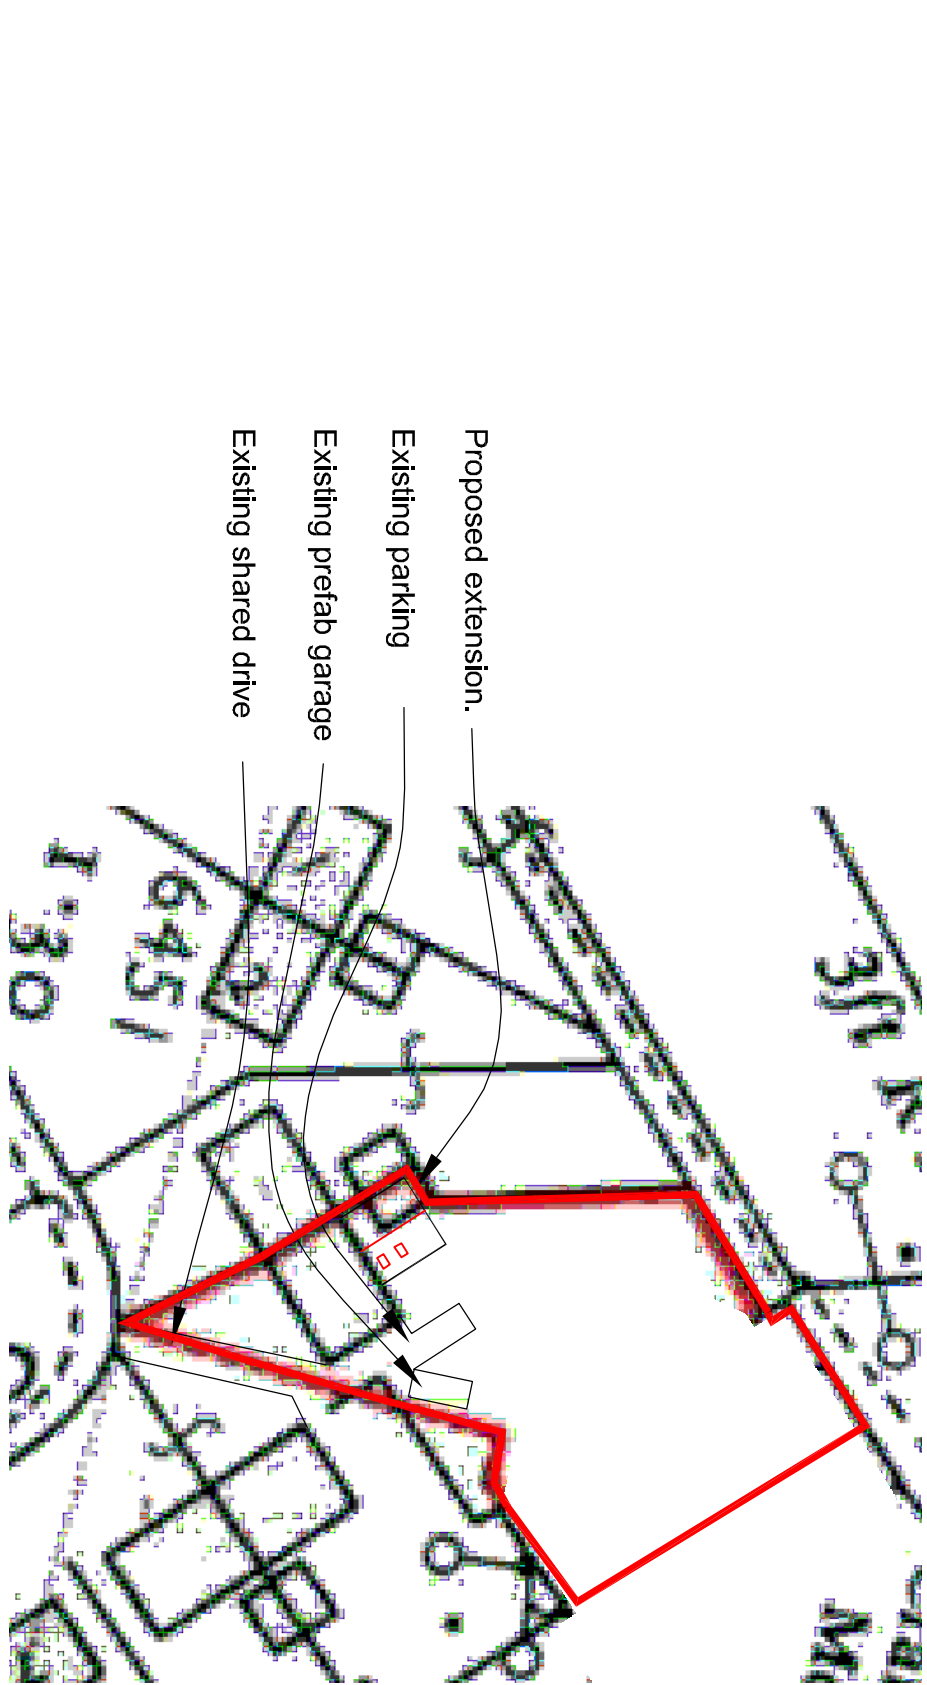

site plan  
1:500

Proposed Extension at 4 Cliffe Avenue, Crane Moor for Mrs C. Chamberlain Scale - 1:50-1:100 dwg. no. CC/01