

**Notes**

All external materials to match existing property as close as possible.



66 Low Grange Road  
Thurnscoe  
Rotherham  
S63 0LE  
Tel: 07966 488928  
email:  
info@abdesignandbuild.co.uk

**Project**

Proposed single storey extension to rear of :-  
51 Stoney Royd  
Athersley North  
Barnsley  
S71 3NU


**Title**

Proposed Plan

**Scale @A3 size**  
1:50

|                                 |                        |
|---------------------------------|------------------------|
| <b>Drawn By</b><br>Stuart Allen | <b>Date</b><br>21/6/21 |
|---------------------------------|------------------------|

|                                         |
|-----------------------------------------|
| <b>Drwg No</b><br>AB/LHPA2021Brunton/02 |
|-----------------------------------------|

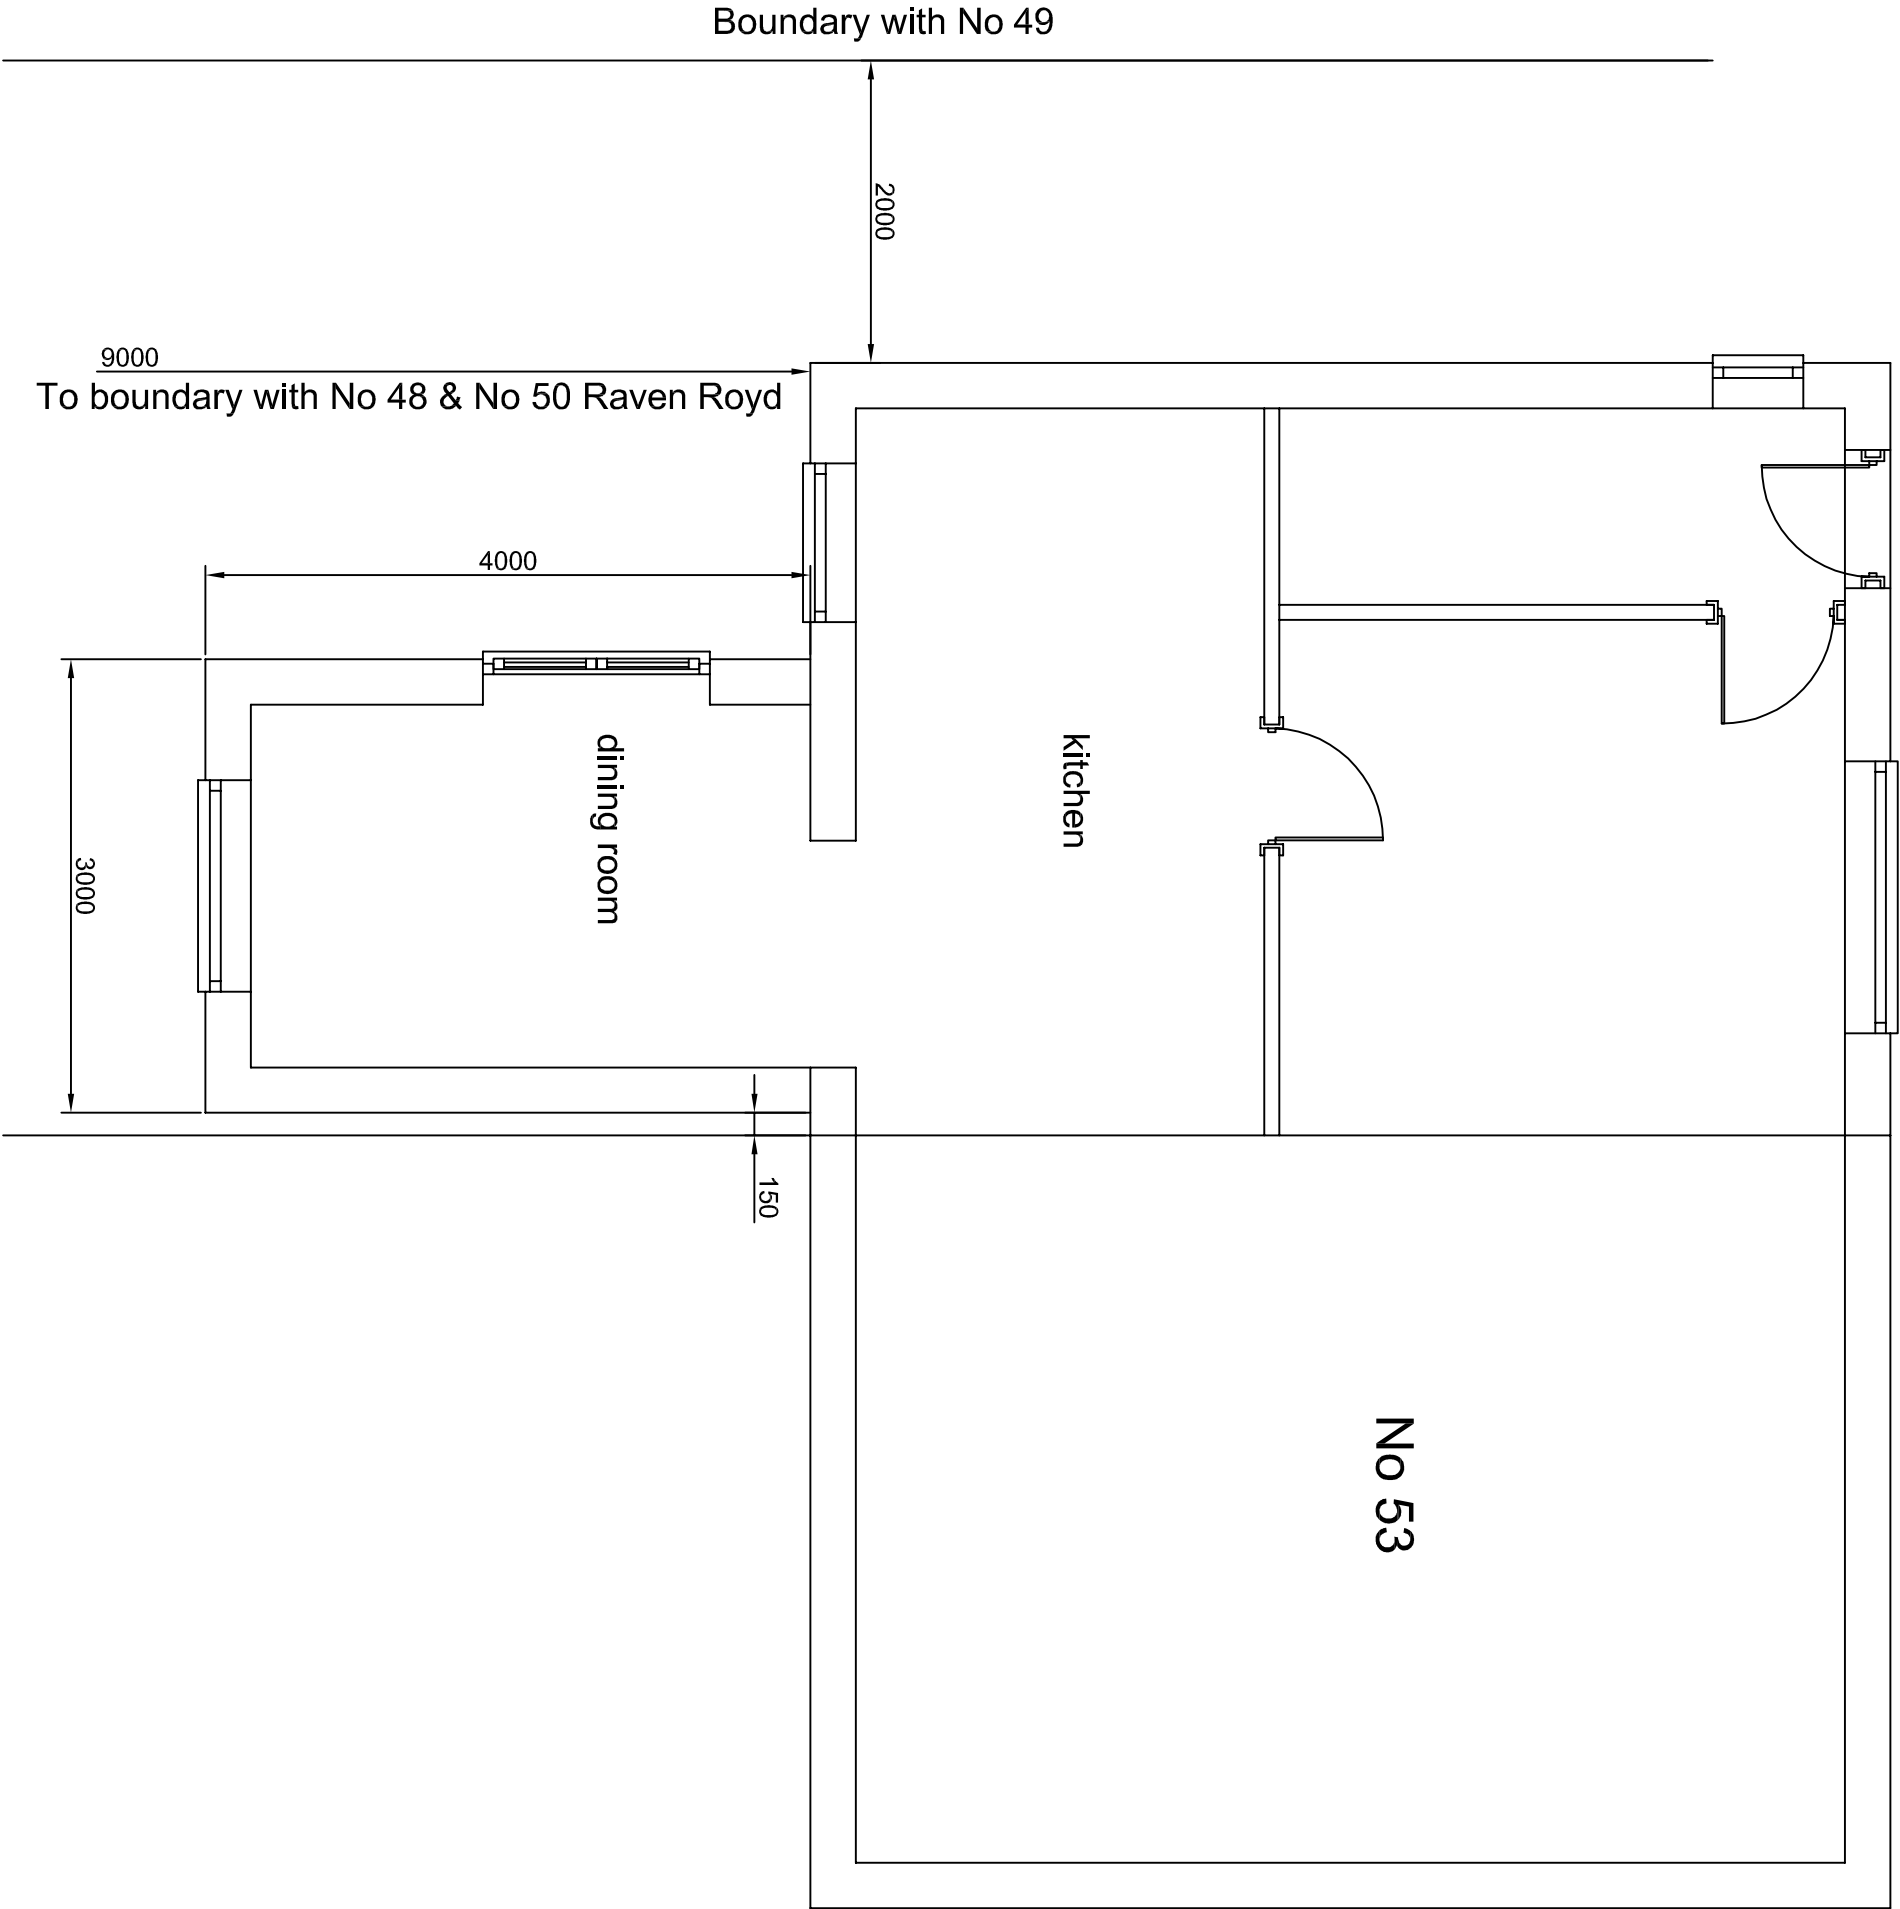

Proposed Ground Floor Plan