




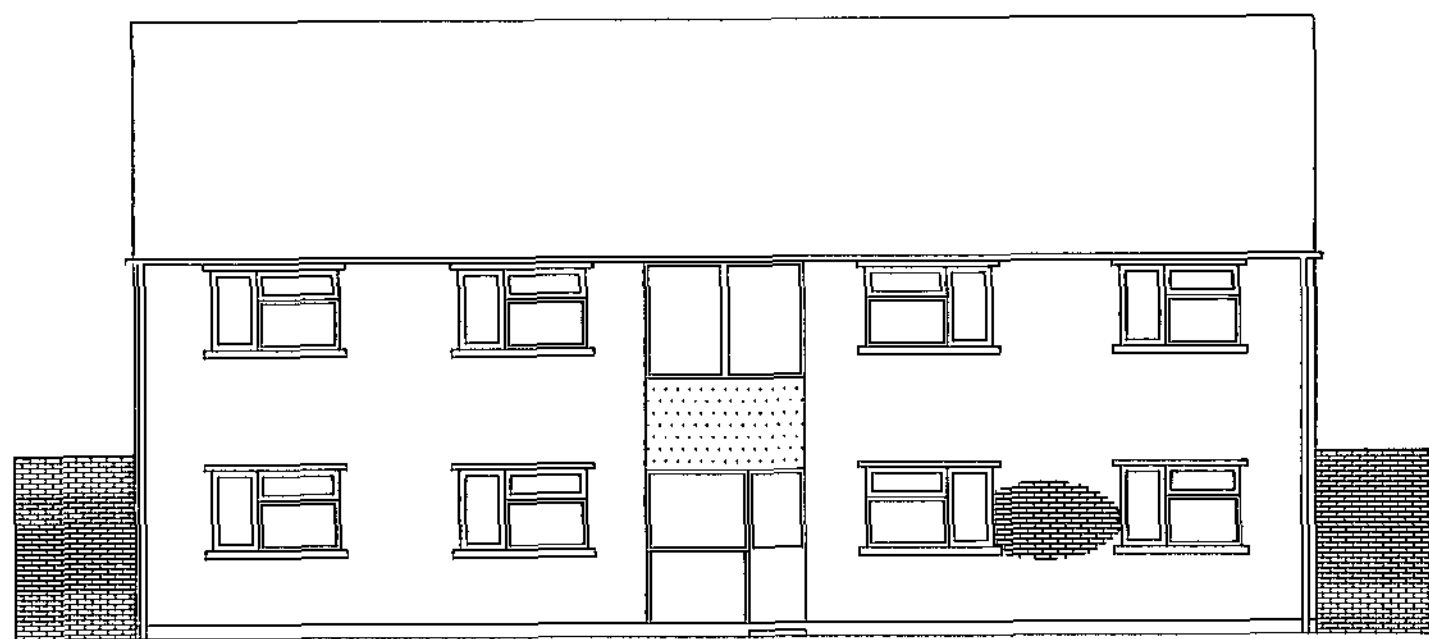


NORTH ELEVATION - Scale 1:100

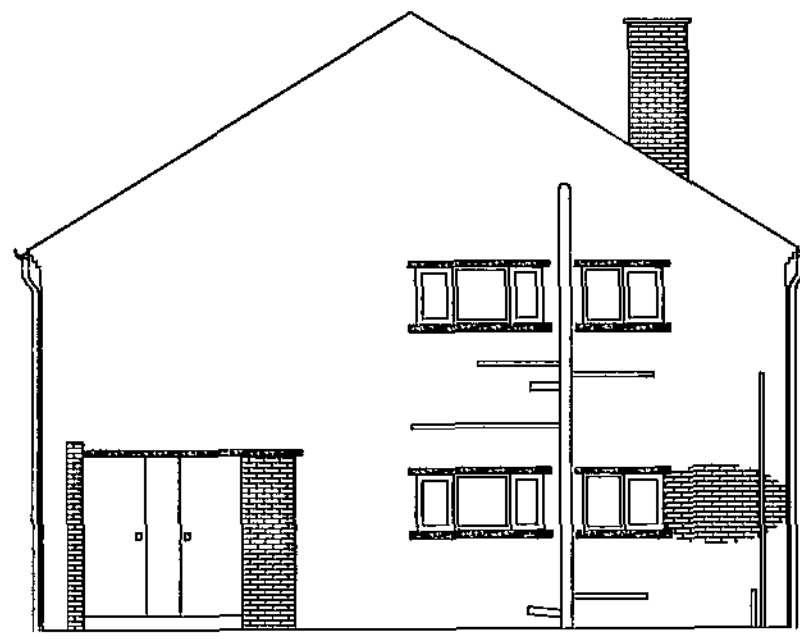


EAST ELEVATION - Scale 1:100

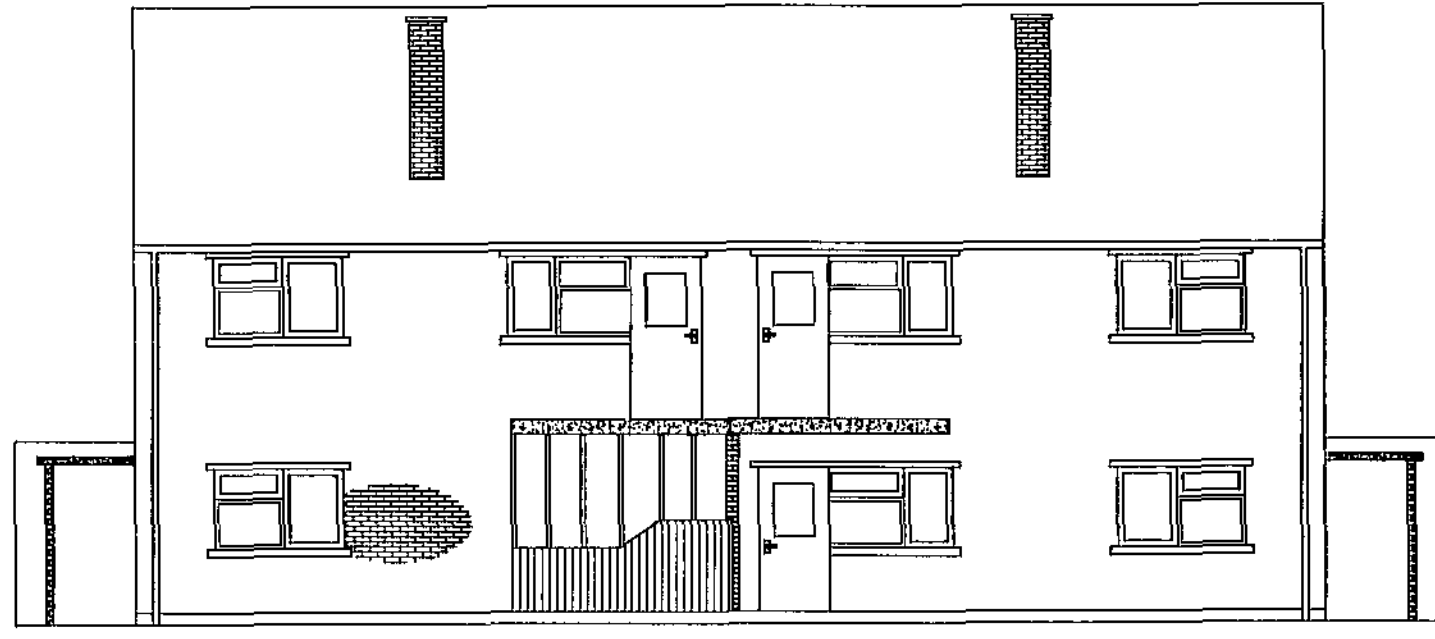

SOUTH ELEVATION - Scale 1:100

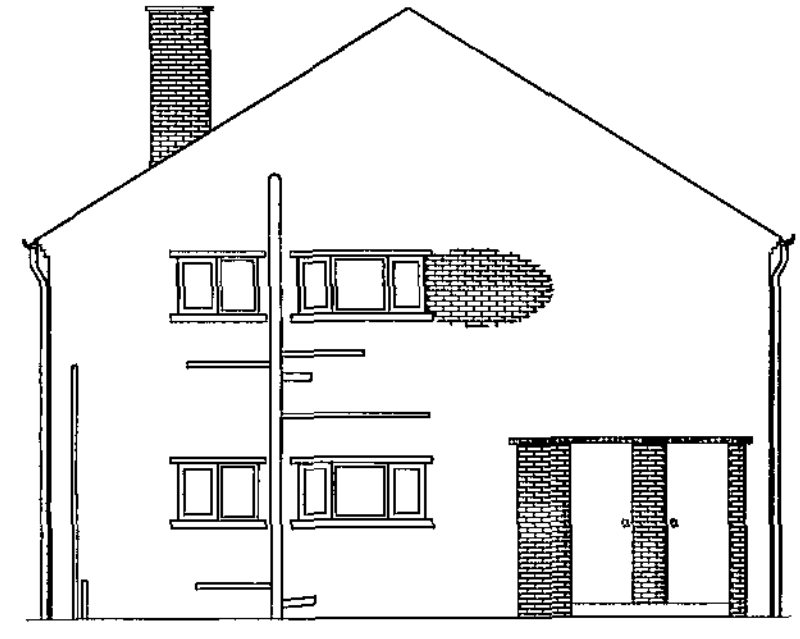

WEST ELEVATION - Scale 1:100

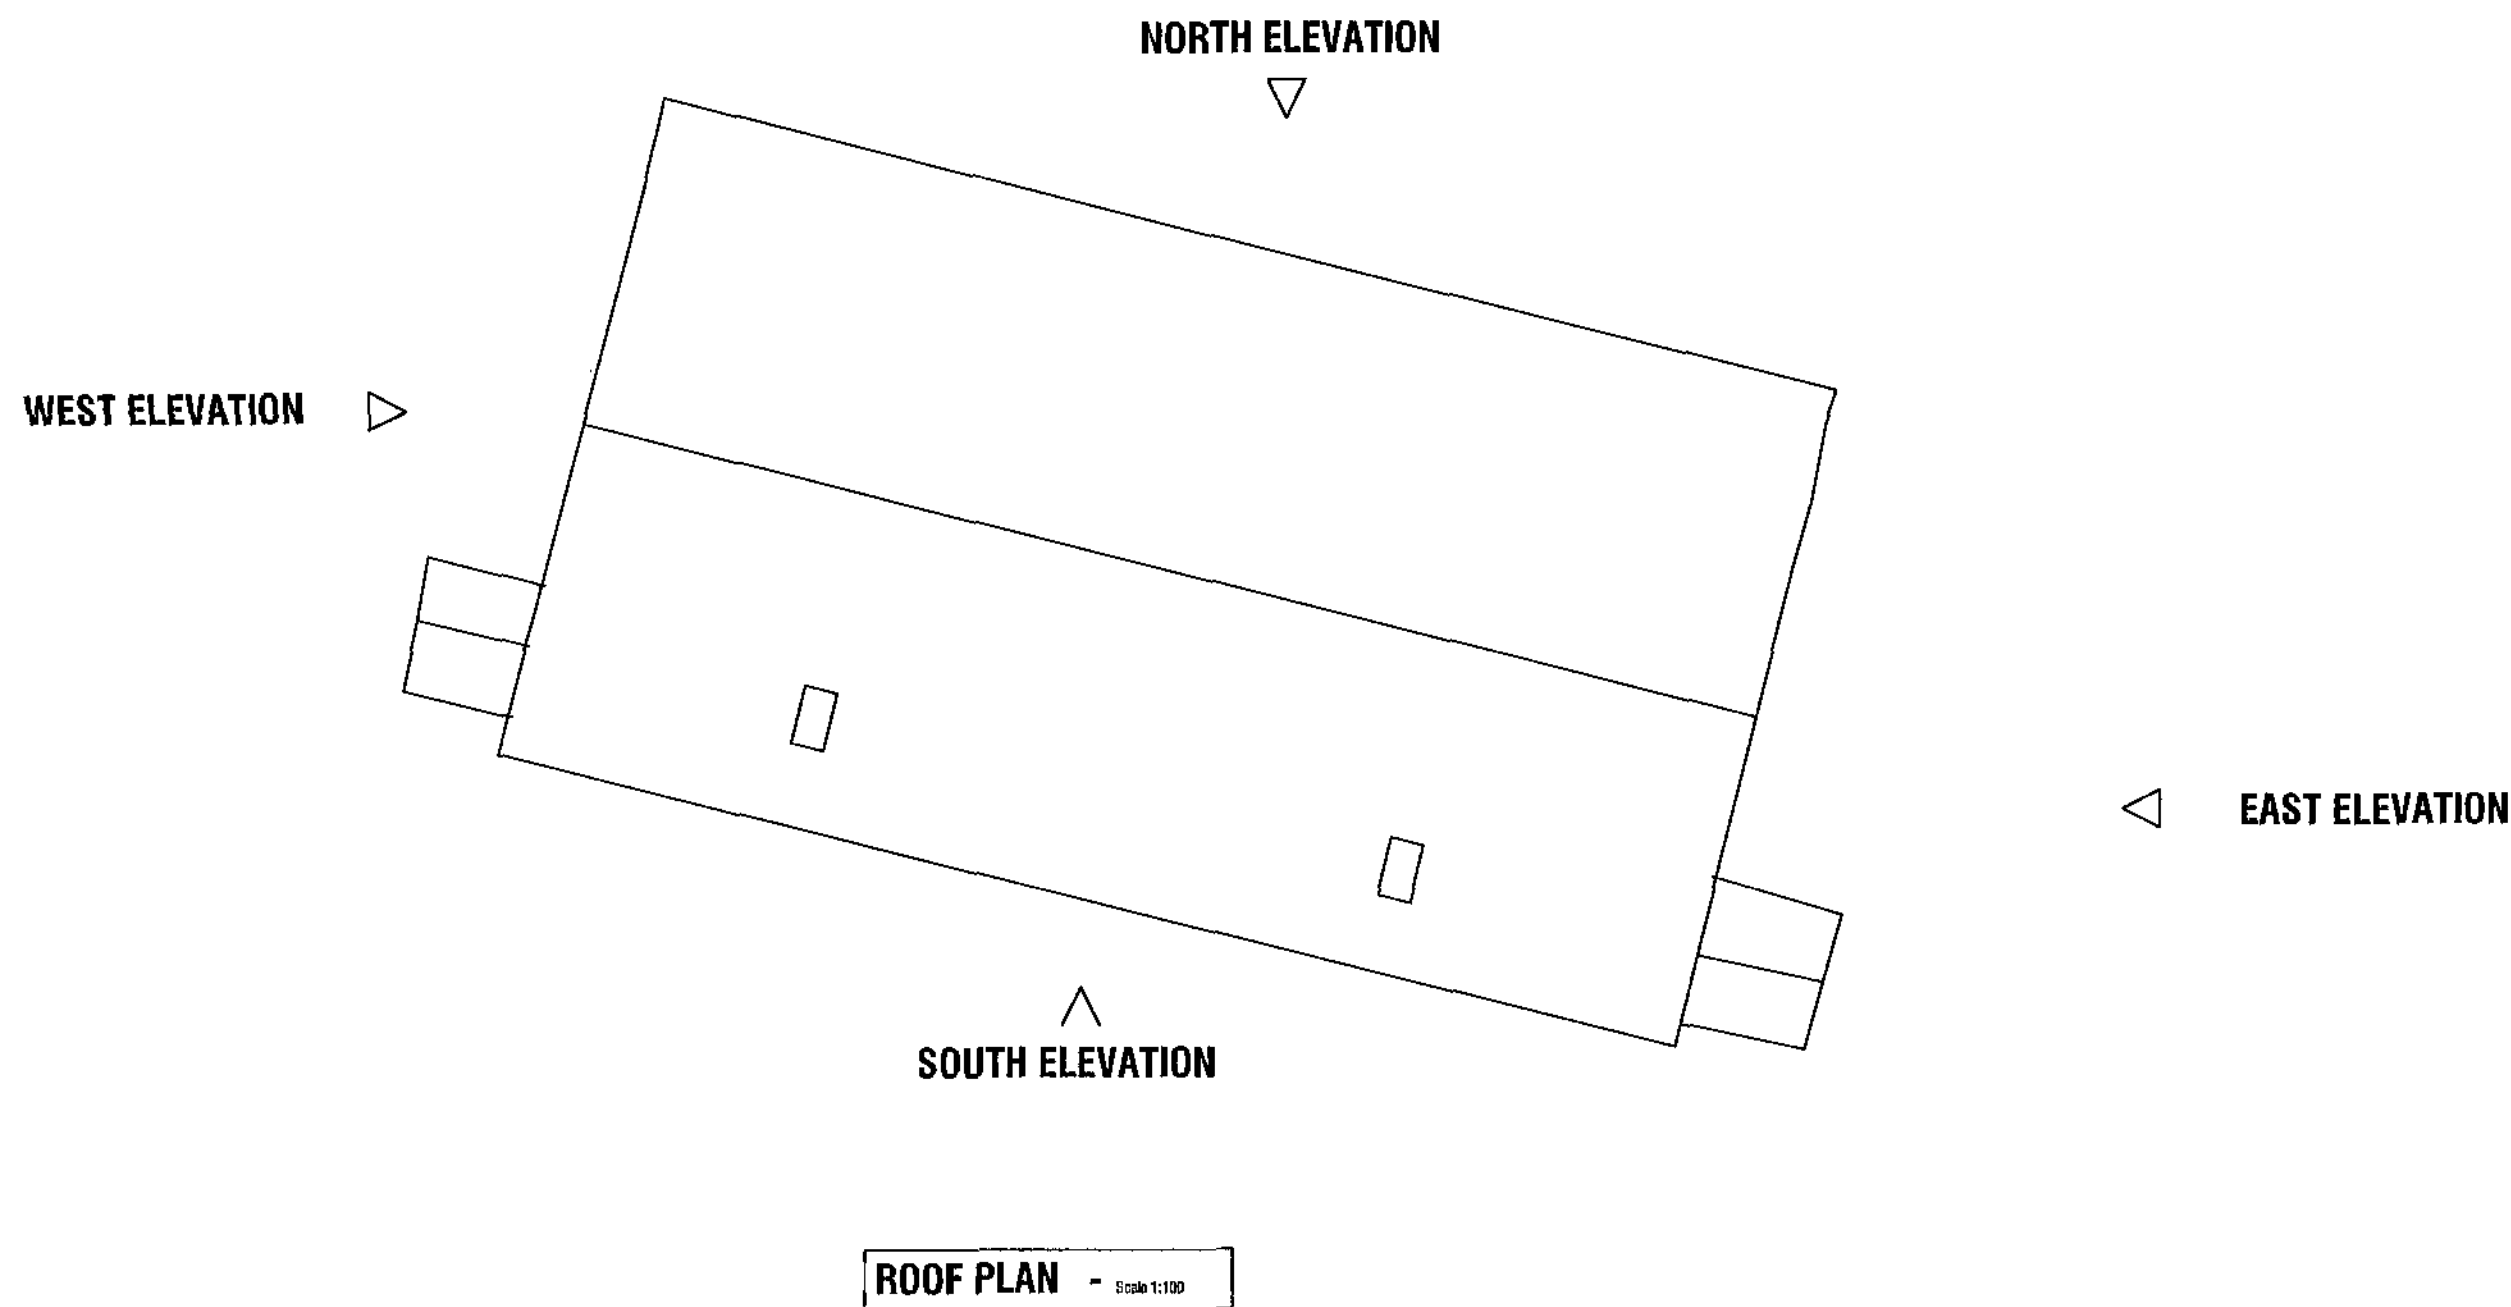


ROOF PLAN - Scale 1:100

REV	DATE	DESCRIPTION																		
<small>The contractor is to comply in all respects with the current Building Regulations and is to check all site dimensions and levels. Do not scale from the drawing, use written dimensions. To be read in conjunction with The-Tender Health & Safety Plan / Preliminary Section (Section A34 etc). Ordnance Survey mapping reproduced by permission of WMDC & Controller of HM Stationery Office Crown Copyright. WMDC OS licence No LA076408</small>																				
<div><div>NPS NORTH EAST LTD NAVIGATION HOUSE WHITTLER DRIVE, CASTLEFORD WEST YORKSHIRE, WF10 5JG TEL: 01977 623308 FAX: 01977 623301 EMAIL: enquiries@nps-northeast.co.uk</div></div> <div><small>Head Office: Langley House, 18 General Avenue, St Andrews Business Park, Huddersfield, West Yorkshire, WF10 5JG Other Office locations can be found on website: www.nps.co.uk</small></div>																				
PROJECT Photo Voltaic Scheme Various Properties		CLIENT Bernestai Homes																		
SUBJECT 17-23 Turner Close, Jump Existing Roof Plan Existing Elevations		<table><tr><td>CAD FILE REF</td><td>DATE</td><td>SCALE</td></tr><tr><td></td><td>Aug 11</td><td>1:100@A1</td></tr><tr><td>REV</td><td>DRAWN</td><td>CHECKED</td></tr><tr><td></td><td>EE</td><td>JM</td></tr><tr><td>PROJECT NR</td><td>DRAWING NR</td><td></td></tr><tr><td>AG10.113</td><td>03</td><td></td></tr></table>	CAD FILE REF	DATE	SCALE		Aug 11	1:100@A1	REV	DRAWN	CHECKED		EE	JM	PROJECT NR	DRAWING NR		AG10.113	03	
CAD FILE REF	DATE	SCALE																		
	Aug 11	1:100@A1																		
REV	DRAWN	CHECKED																		
	EE	JM																		
PROJECT NR	DRAWING NR																			
AG10.113	03																			




NORTH ELEVATION - Scale 1:100

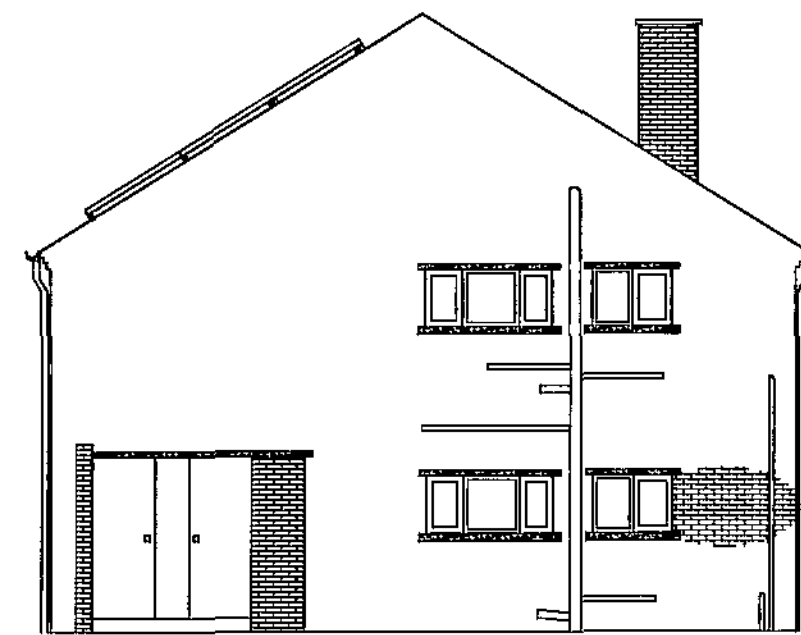


EAST ELEVATION - Scale 1:100


Proposed PV panels

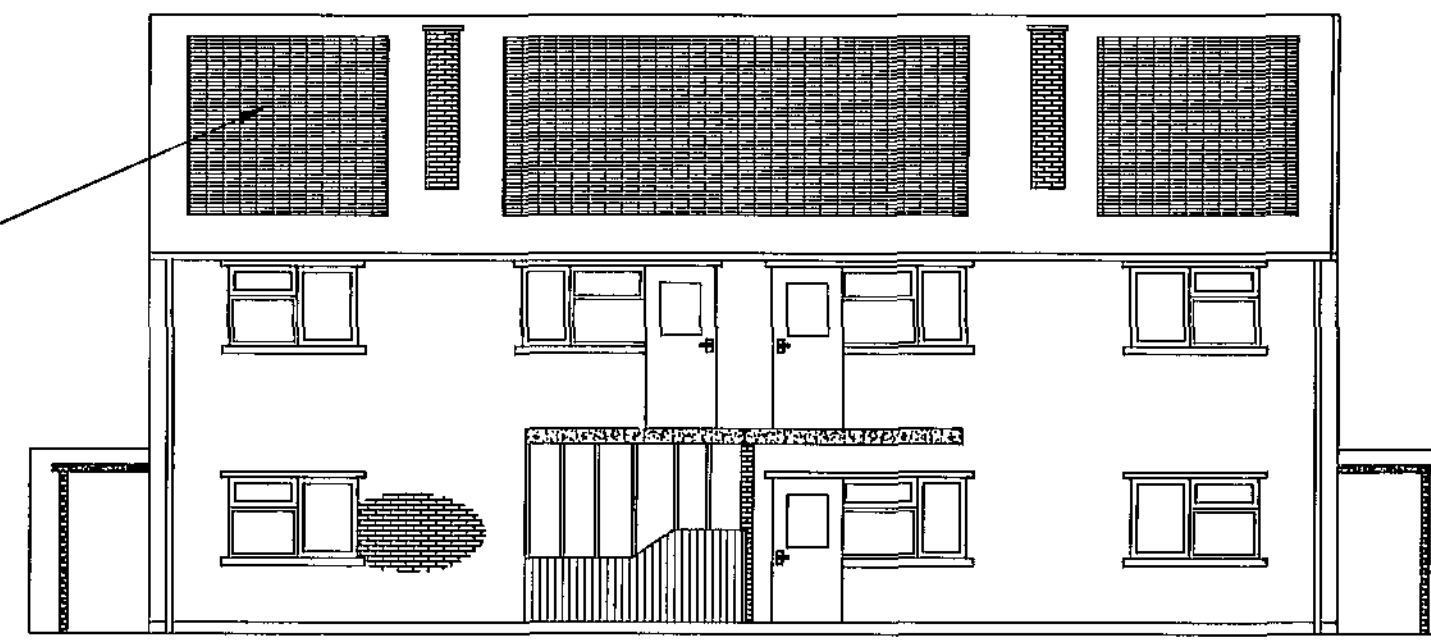

SOUTH ELEVATION - Scale 1:100

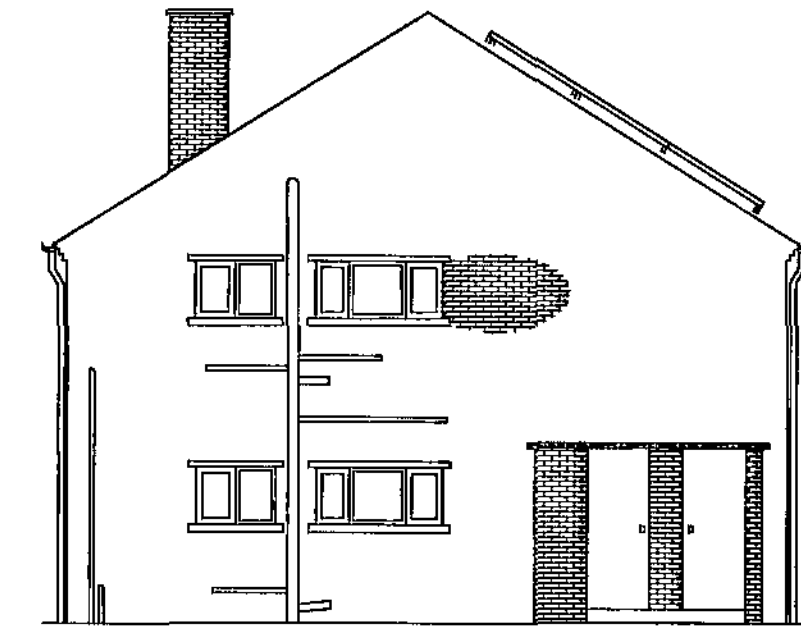

WEST ELEVATION - Scale 1:100

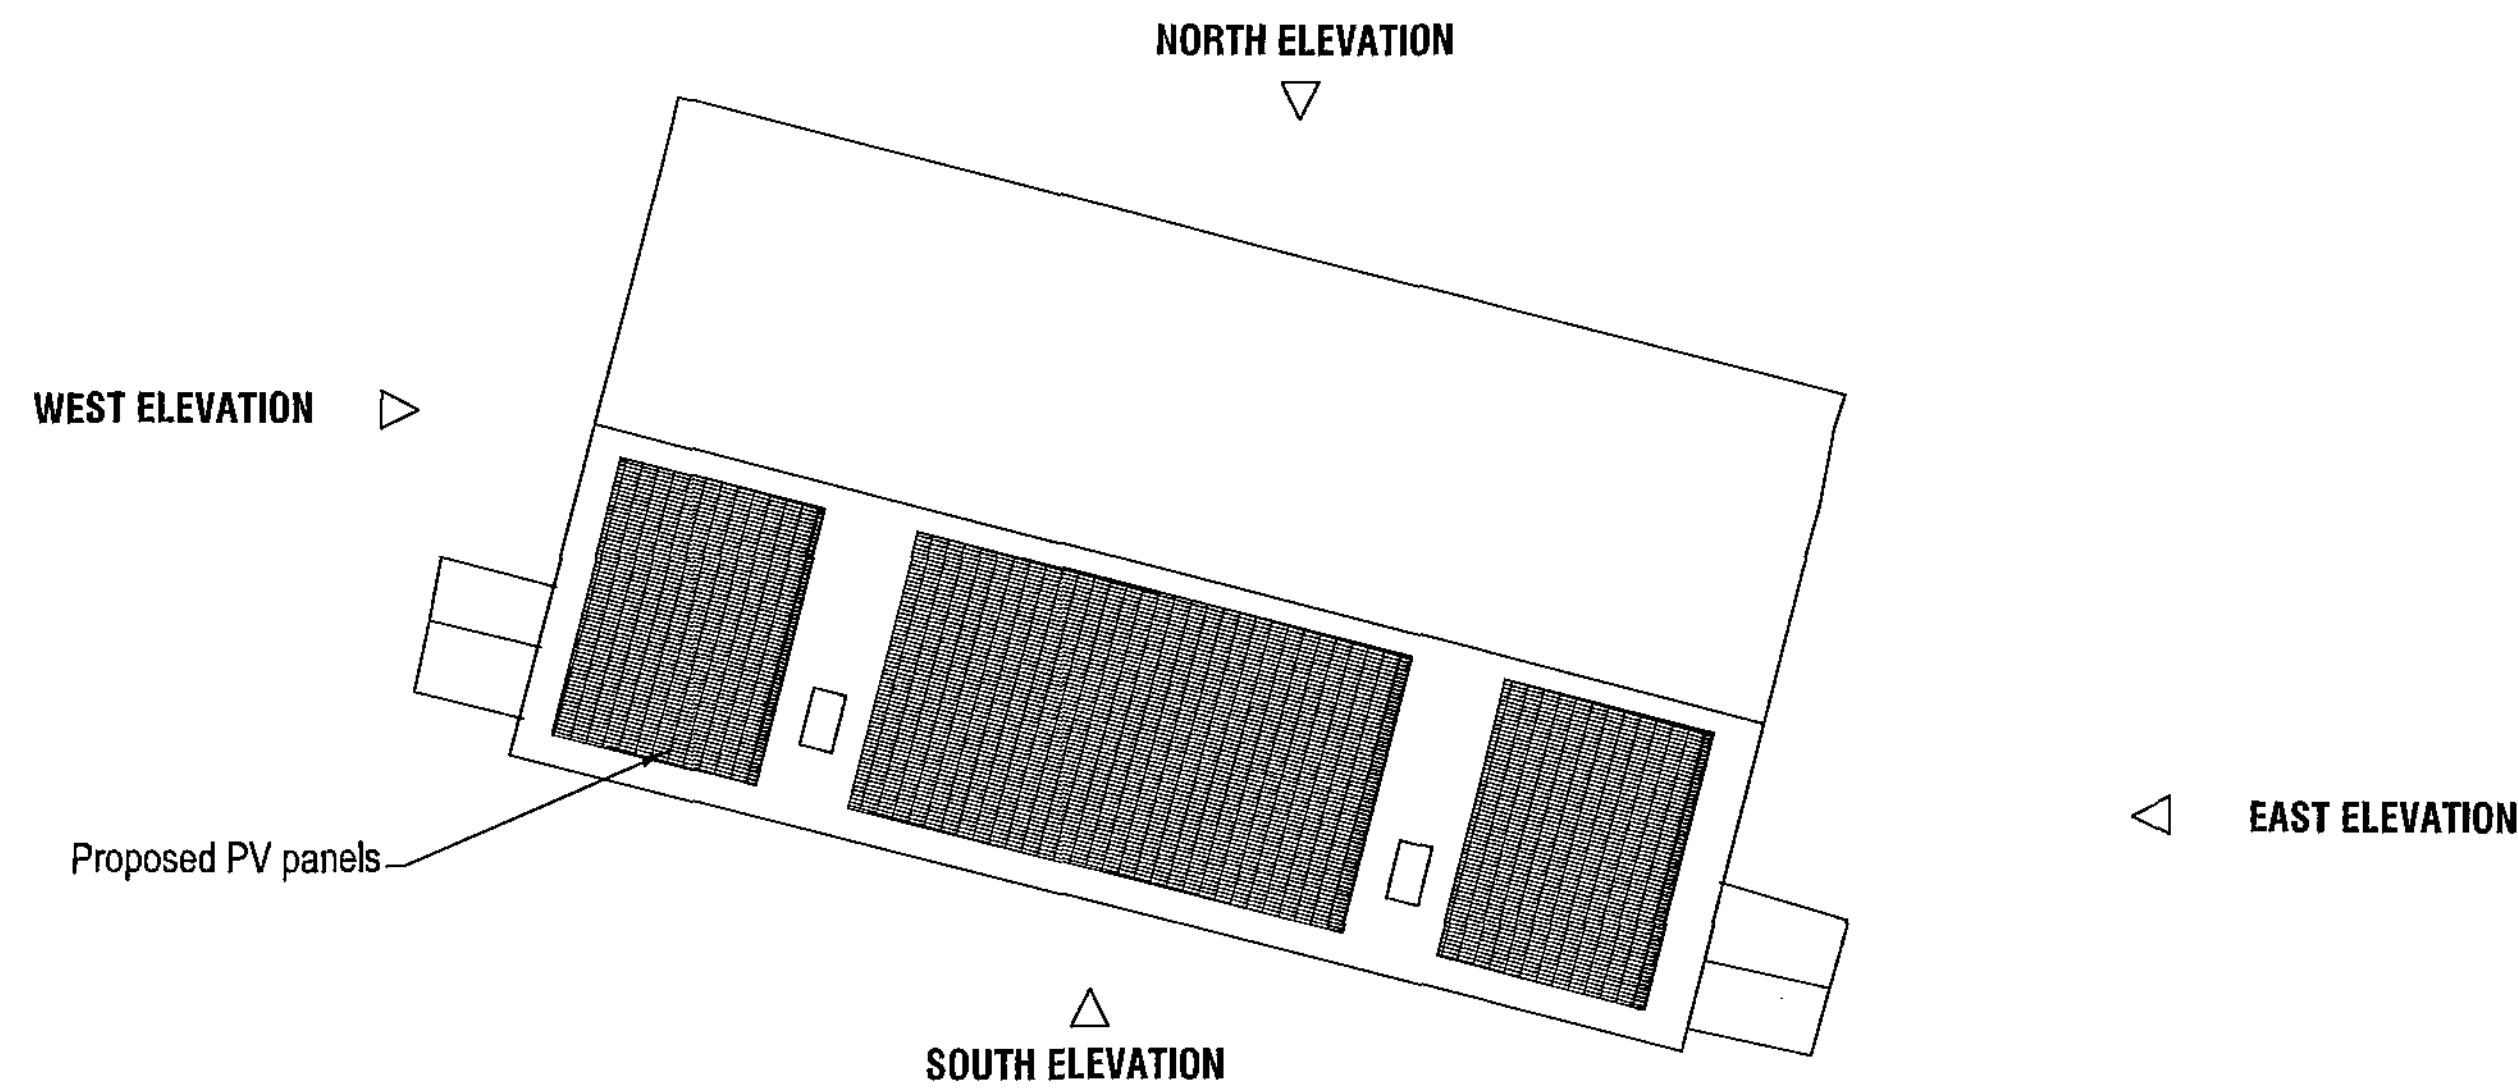

ROOF PLAN - Scale 1:100

REV	DATE	DESCRIPTION
<small>The contractor is to comply in all respects with the current Building Regulations and is to check all site dimensions and levels. Do not scale from the drawing, use written dimensions. To be read in conjunction with Fire-Tender Health & Safety Plan / Preliminary Section (Section A34 etc). Ordnance Survey mapping reproduced by permission of HMDC & Controller of HM Stationery Office Crown Copyright. HMDC OS license No LA075408</small>		
<div><div></div><div>NPS NORTH EAST LTD NAVIGATION HOUSE WHISTLER DRIVE, CASTLEFORD WEST YORKSHIRE, WF10 5DN TEL: 01977 623300 FAX: 01977 623301 EMAIL: enquiries@nps-nea.co.uk</div></div> <div><small>Head Office: Lancaster House, 16 Central Avenue, 16 Acres Business Park, Richmond, W9 1HR. Tel: 01873 756070 Fax: 01873 756081 Other Office locations can be found on website: www.nps.co.uk</small></div>		
PROJECT Photo Voltaic Scheme Various Properties		CLIENT Berneslai Homes
SUBJECT 17-23 Turner Close, Jump Proposed Roof Plan Proposed Elevations		CAD FILE REF DATE Aug 11 SCALE 1:100@A1
		REV DRAWN EE CHECKED JM
		PROJECT NR AG10.113 DRAWING NR 04