


Contractor must verify all dimensions on site before commencing any work or shop drawings. If this drawing exceeds the quantities taken in any way, the building designers are to be informed before the work is initiated. Only figured dimensions to be taken from this drawing. Do not scale off this drawing. Drawing based on Ordnance Survey and/or existing record drawings - design and drawing content subject to Site Survey, Structural Survey, Site Investigations, Planning and Statutory Requirements and Approvals. All drainage layouts are schematic and invert levels must be established prior to construction.

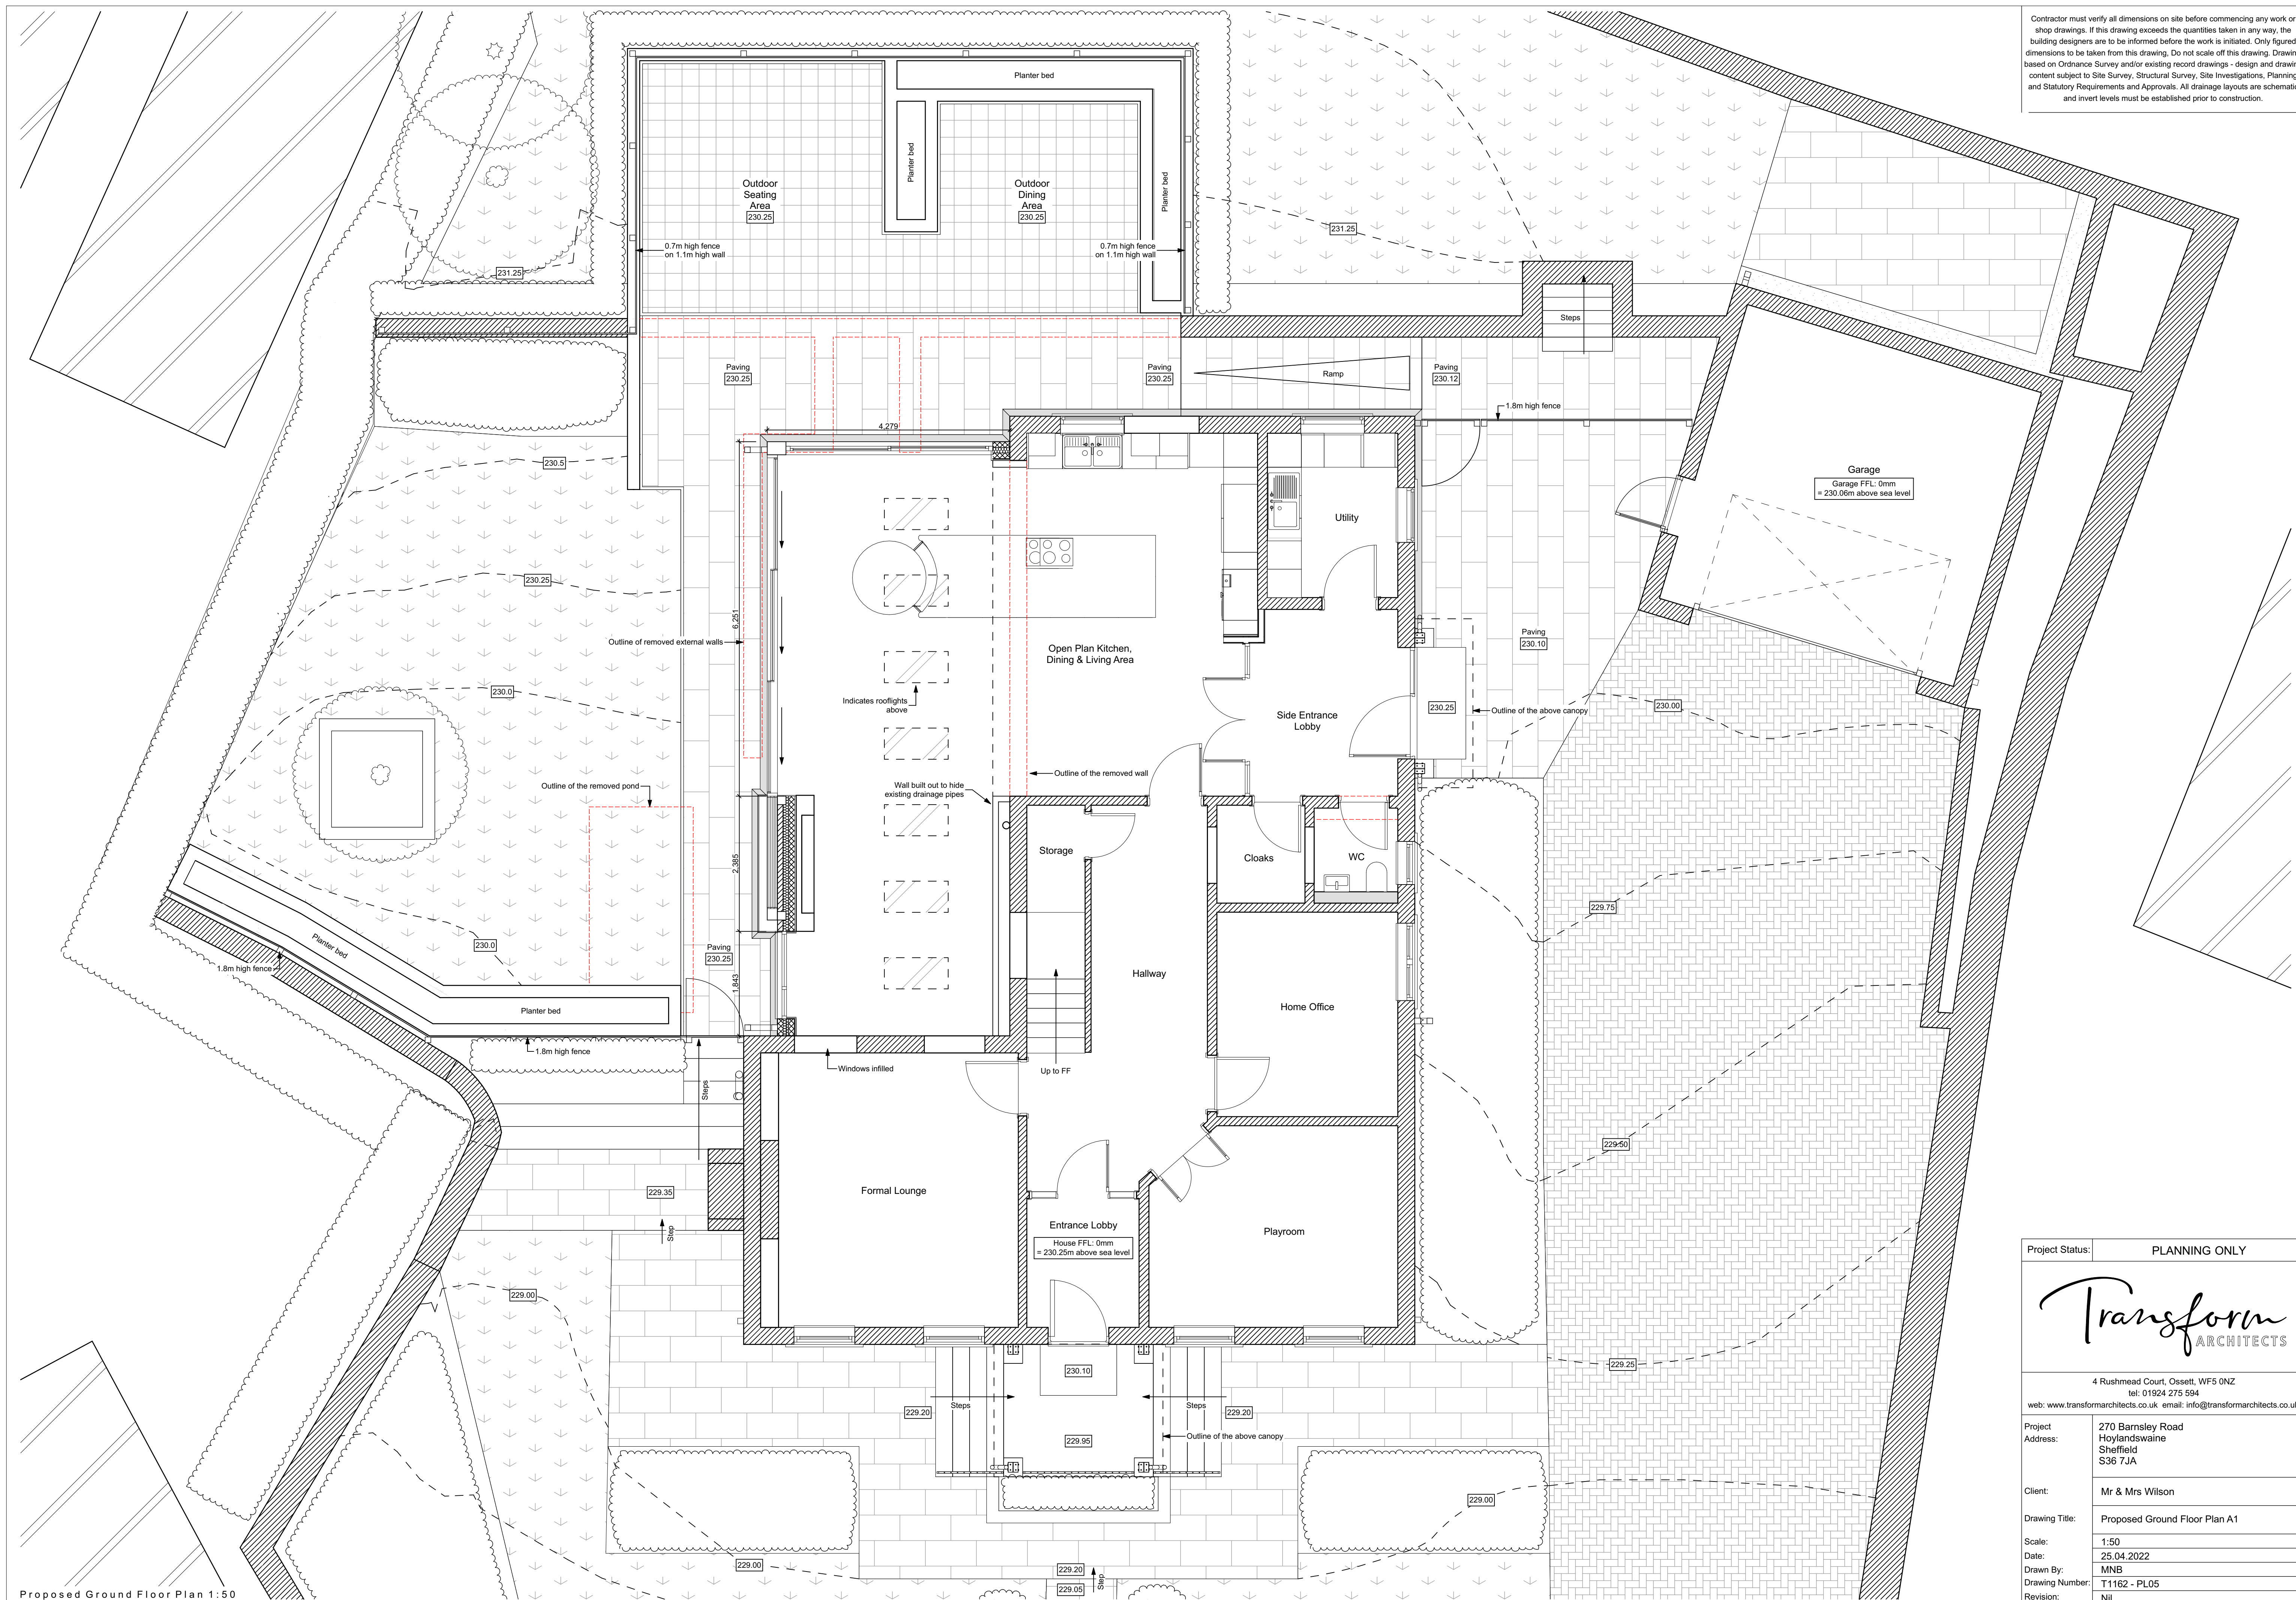

Project Status:	PLANNING ONLY		
			
4 Rushmead Court, Osselt, WF5 0NZ tel: 01924 275 594 web: www.transformarchitects.co.uk email: info@transformarchitects.co.uk			
Project Address:	270 Barnsley Road Hoylandswaine Sheffield S36 7JA		
Client:	Mr & Mrs Wilson		
Drawing Title:	Proposed Ground Floor Plan A1		
Scale:	1:50		
Date:	25.04.2022		
Drawn By:	MNB		
Drawing Number:	T1162 - PL05		
Revision:	Nil		