




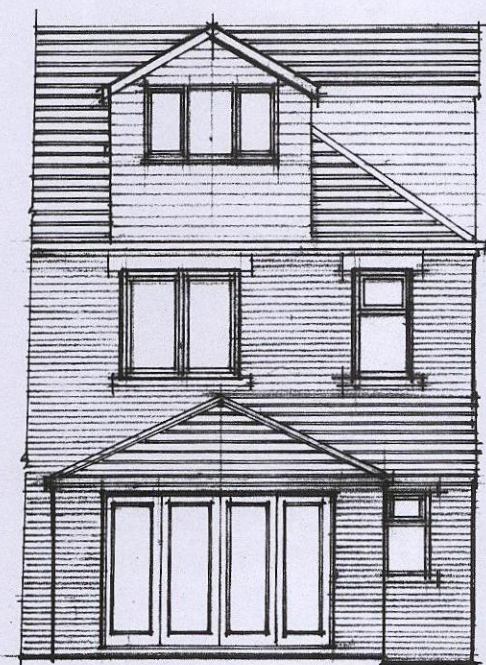


REAR ELEVATION

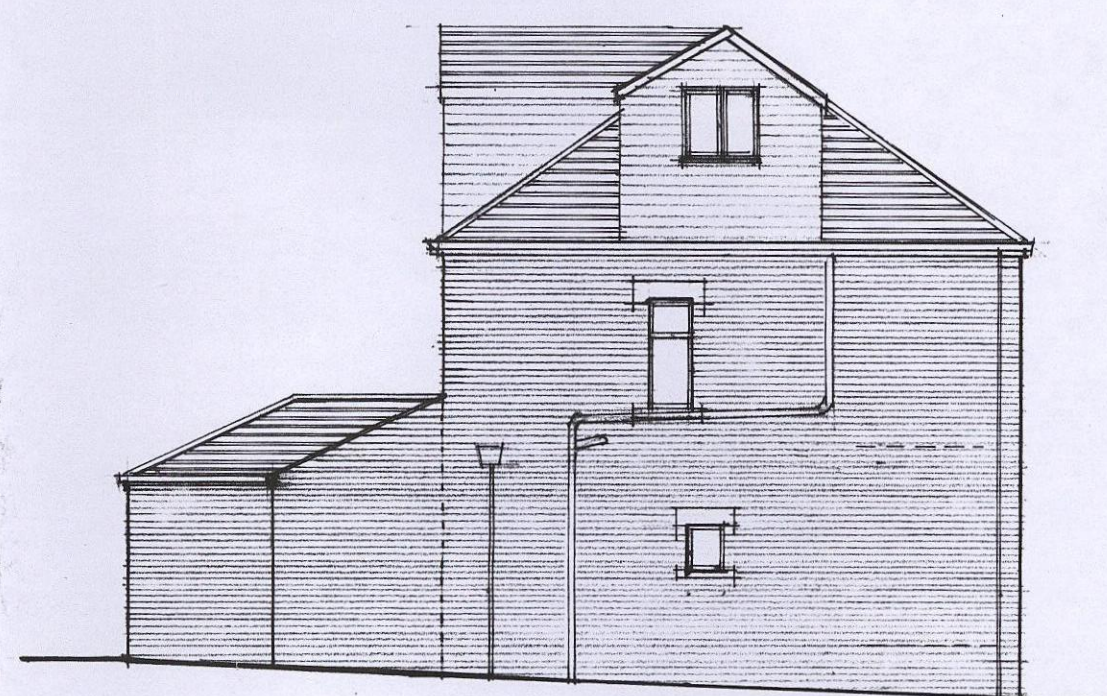


SIDE ELEVATION

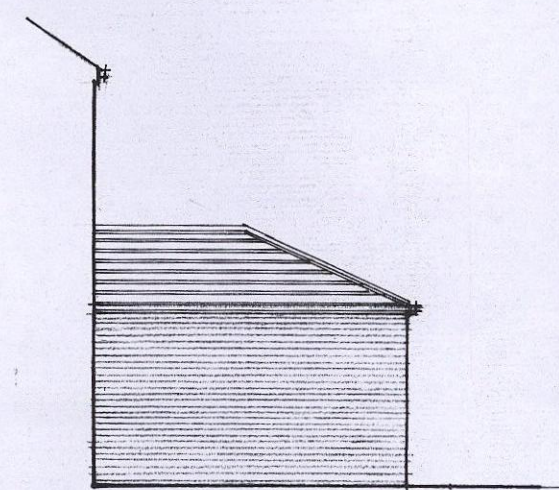


SIDE ELEVATION

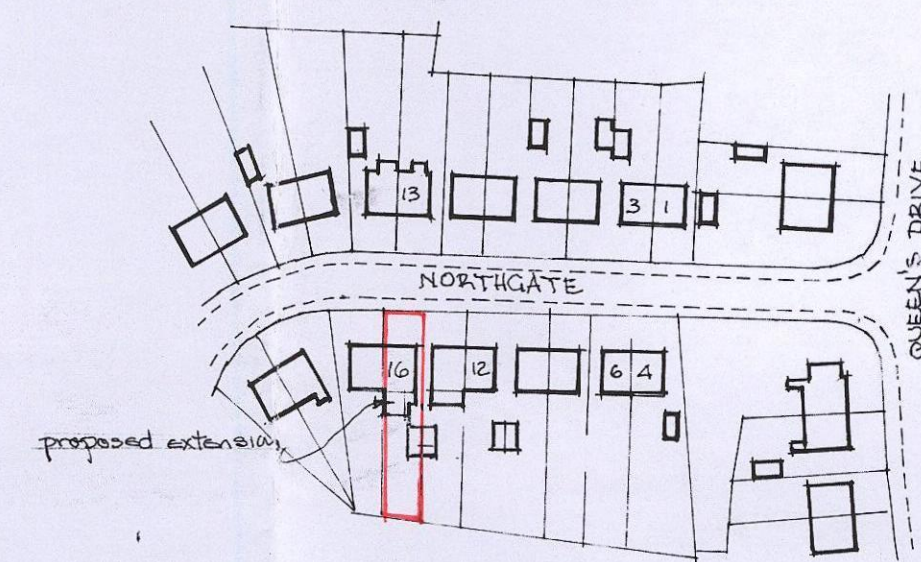


LOCATION PLAN
Scale 1:1250

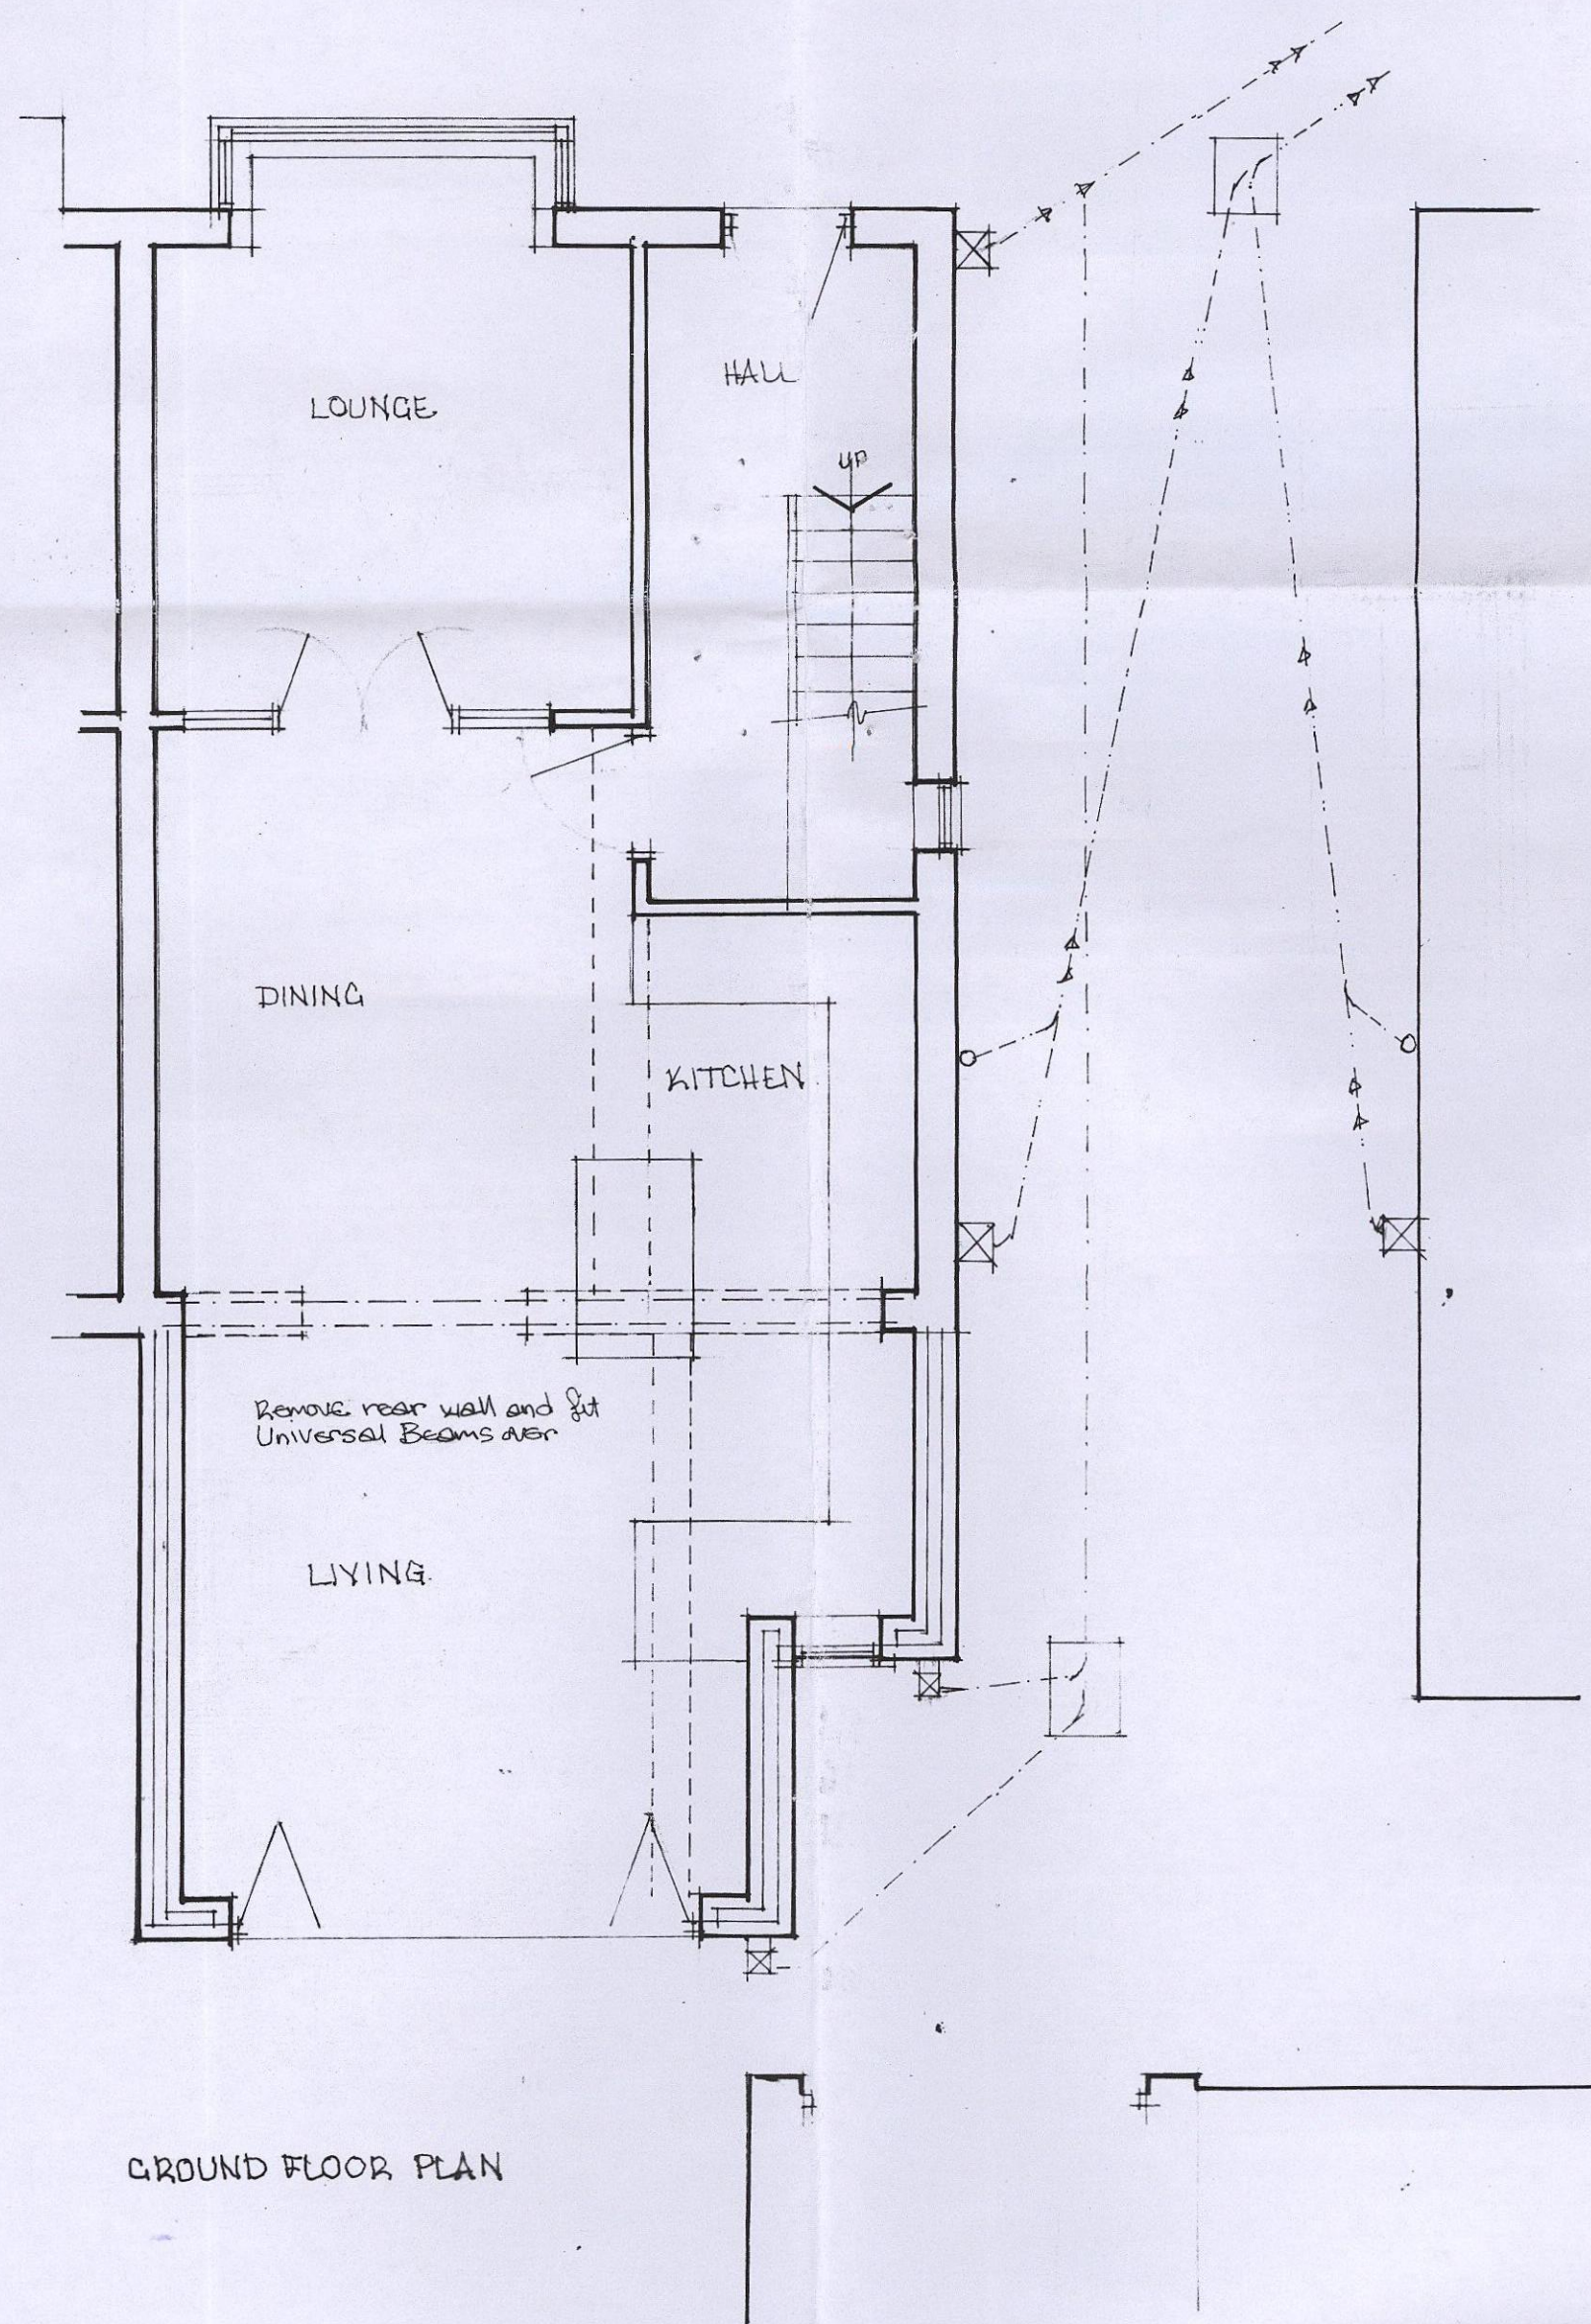

GROUND FLOOR PLAN

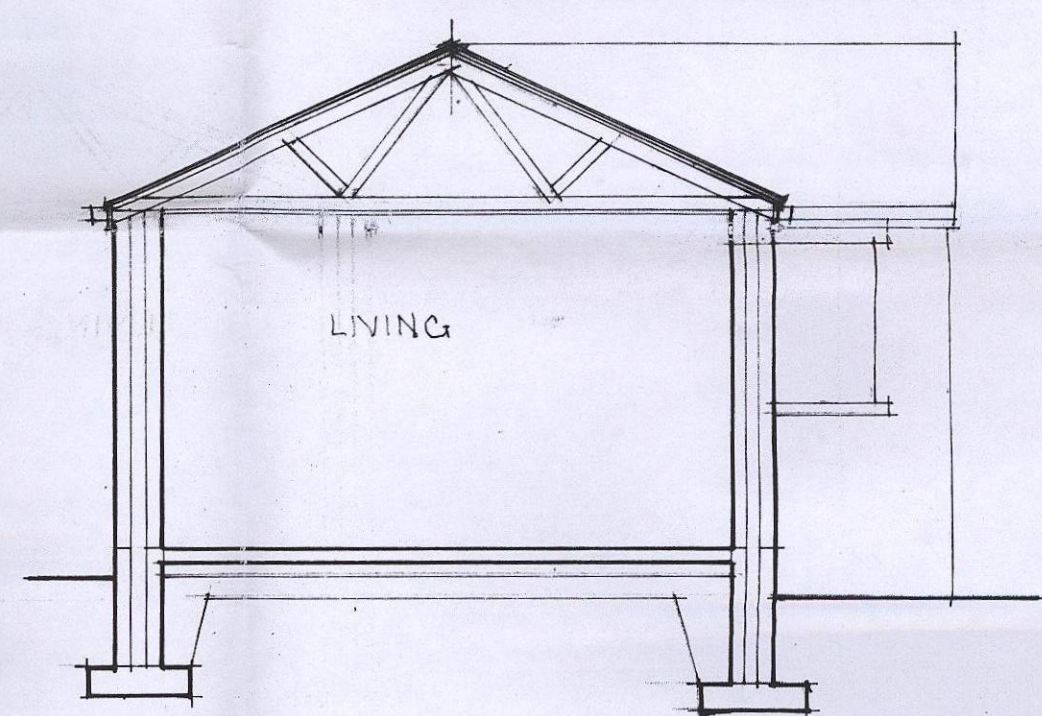

SECTION

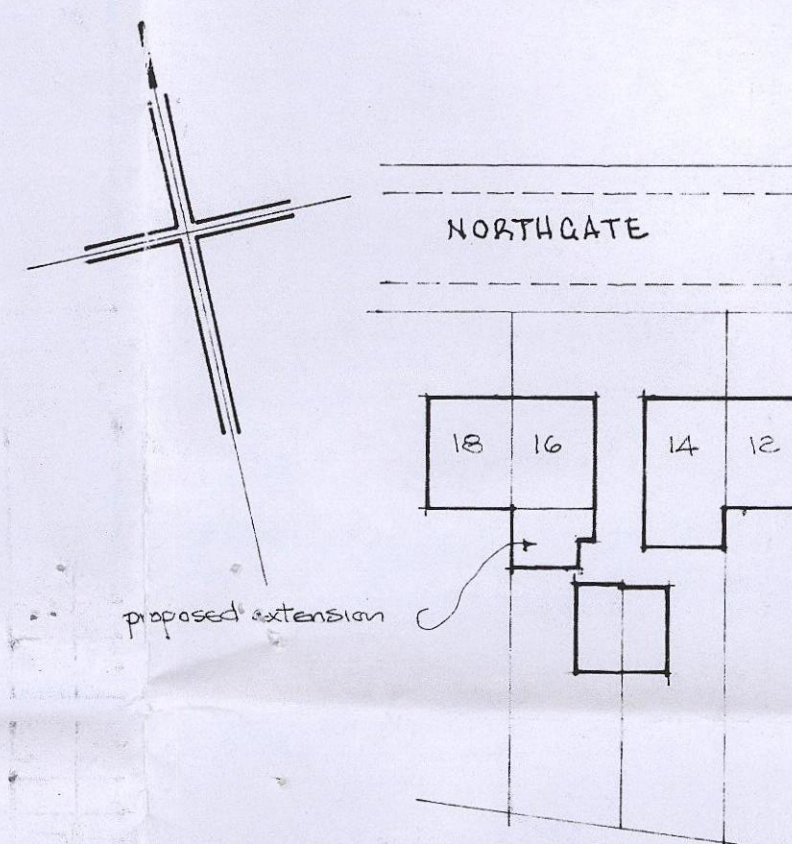

BLOCK PLAN
Scale 1:500

MR & MRS. T. MASON,
16 NORTHGATE, BARNSELY S75 2QH
PROPOSED REPLACEMENT EXTENSION

SCALE 1:50 & 1:100

APRIL 2015