


Front Elevation.
as Existing and Proposed.

Side Elevation.
as Existing.

Rear Elevation.
as Existing.


Side Elevation.
as Existing.

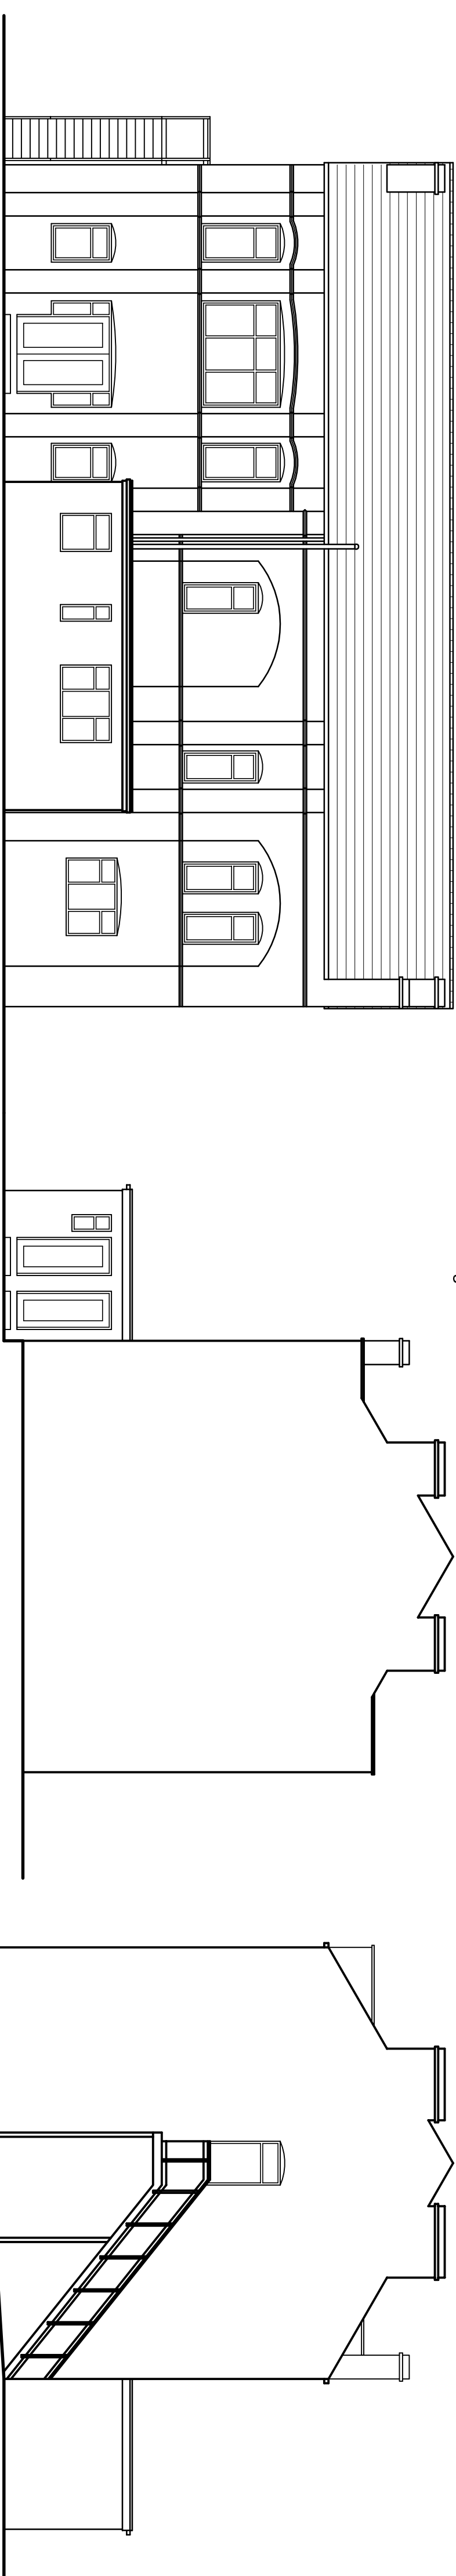


Rear Elevation.
as Proposed.

Side Elevation.
as Proposed.


Side Elevation.
as Proposed.

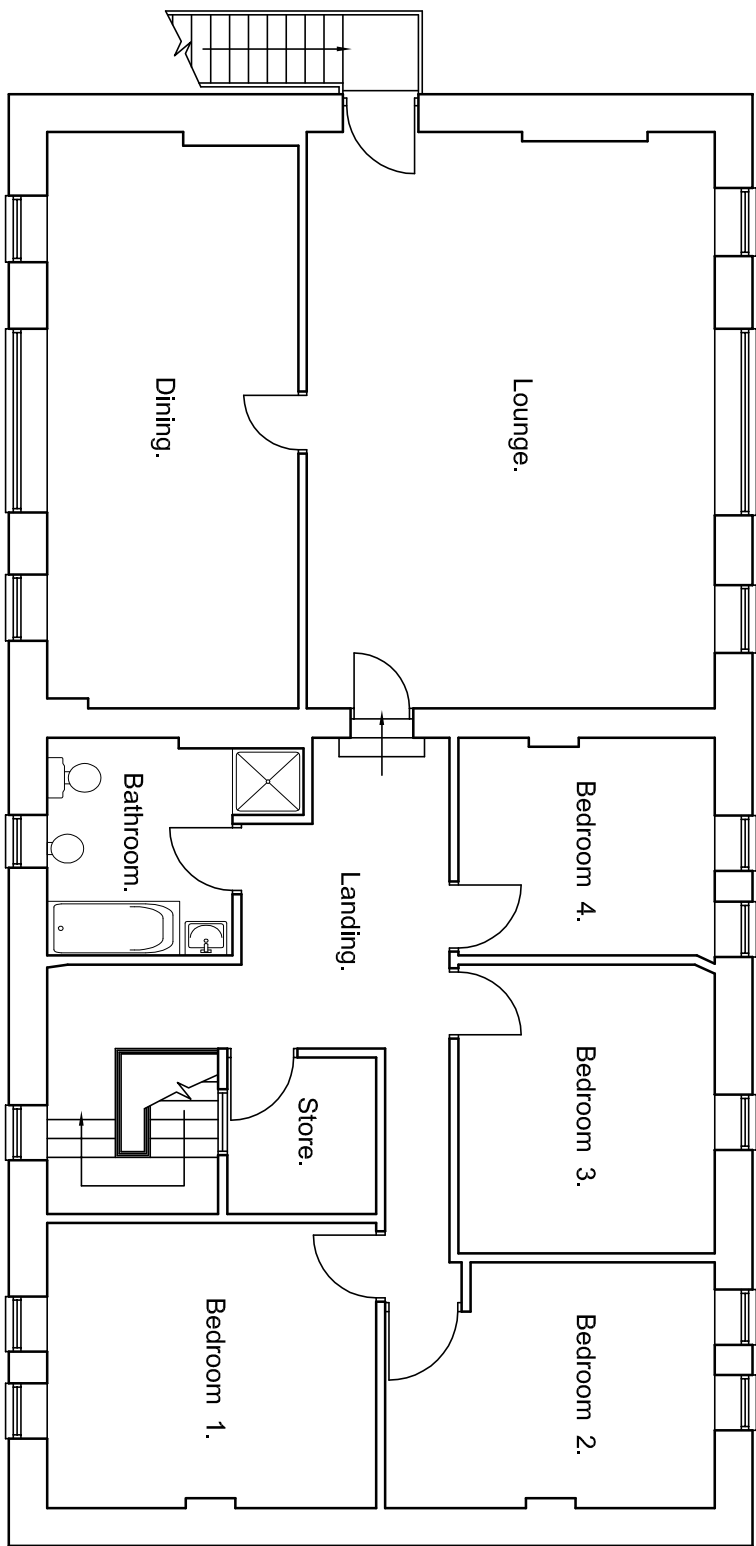


First Floor Plan.
as Existing.

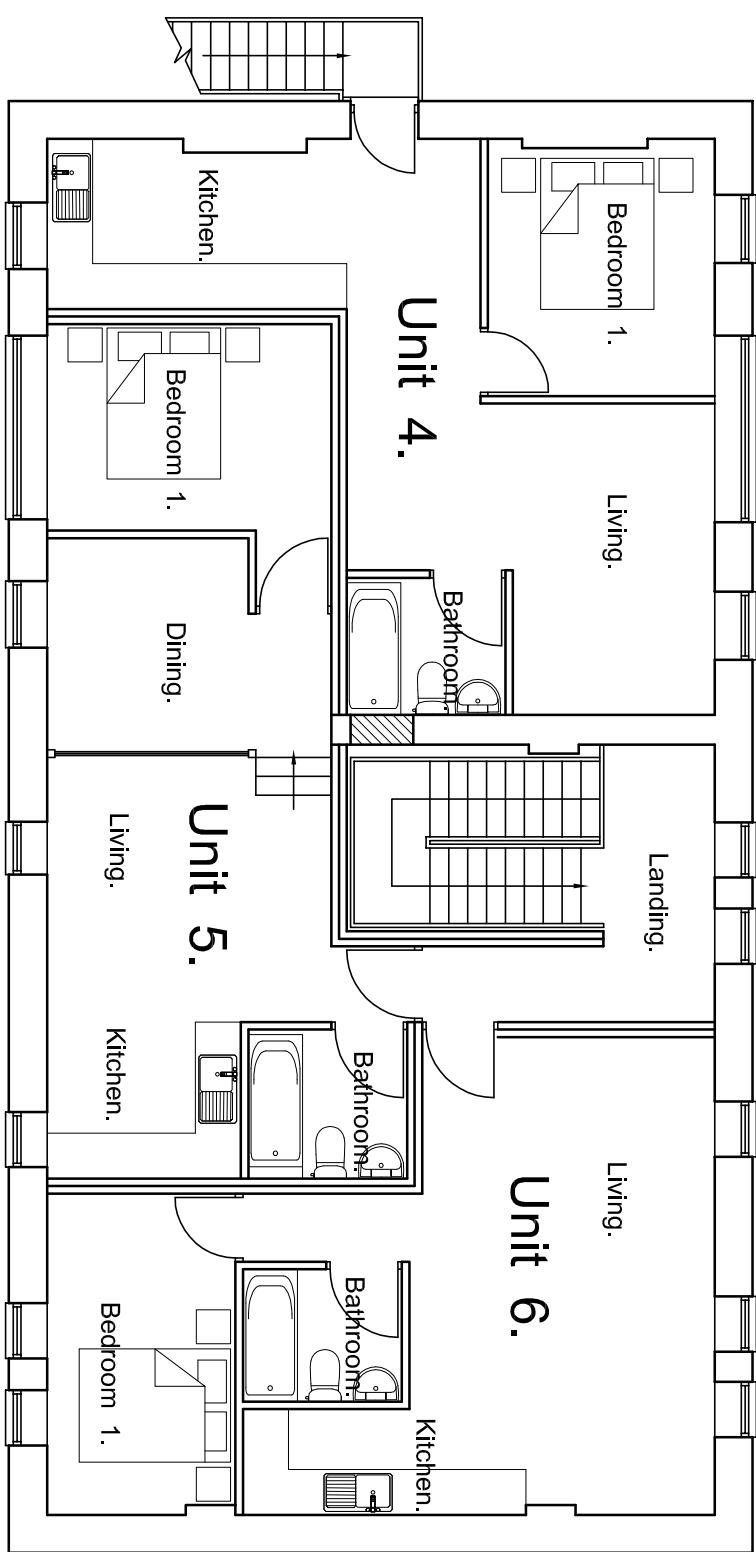


First Floor Plan.
as Proposed.

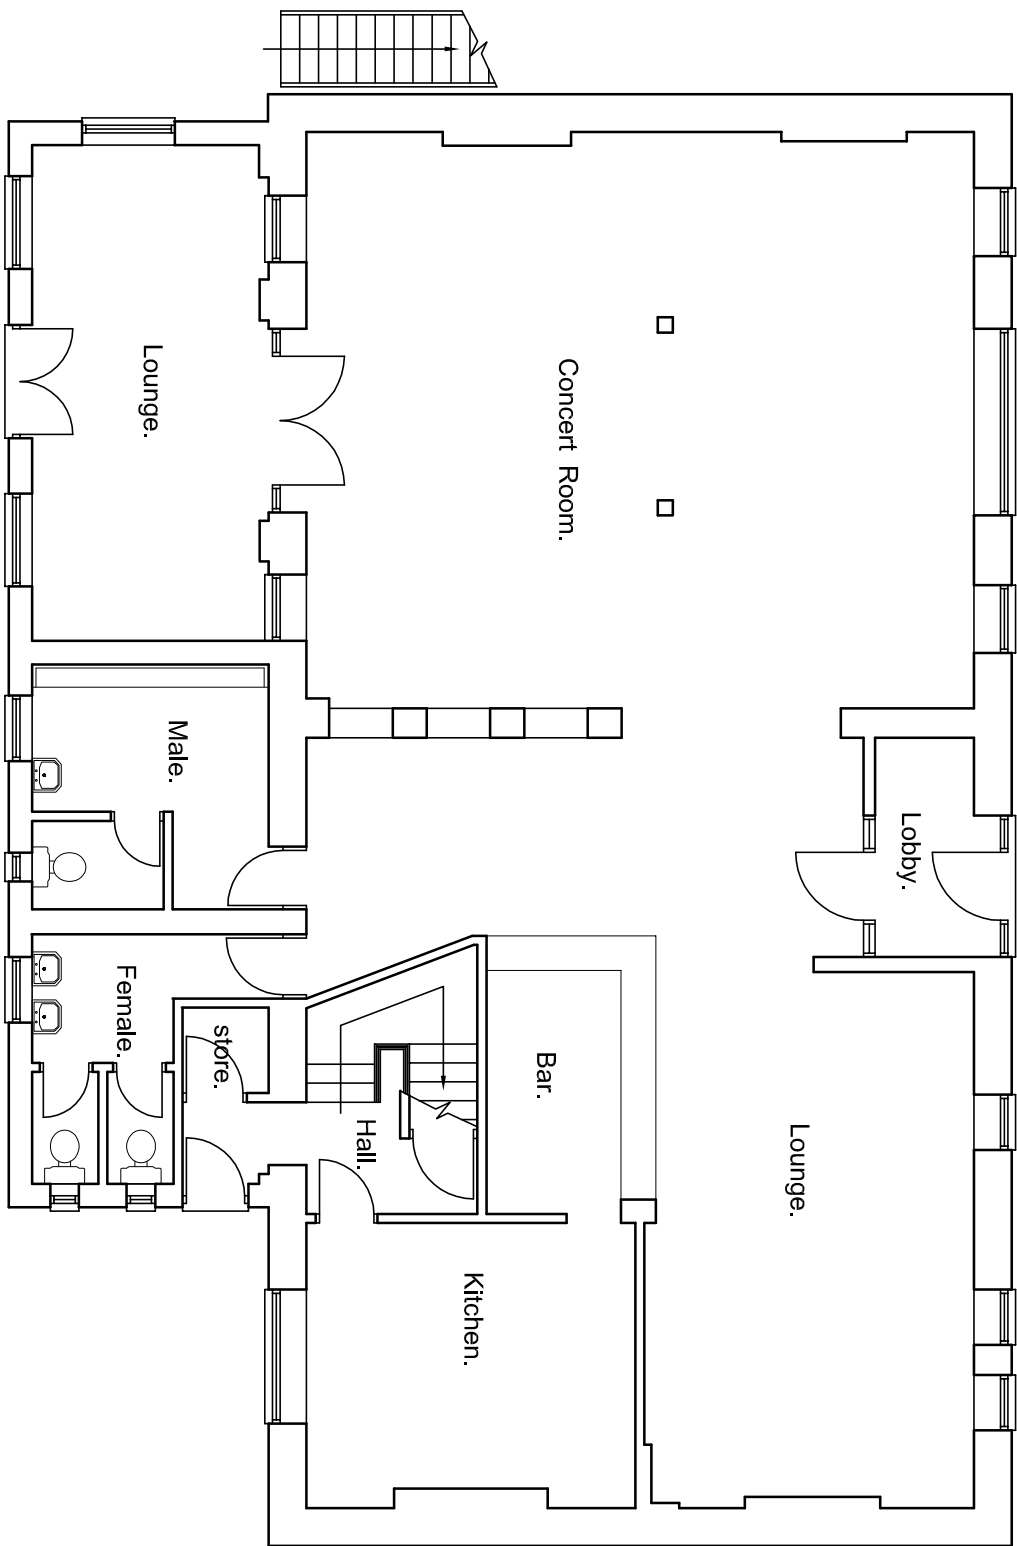

Ground Floor Plan.
as Existing.

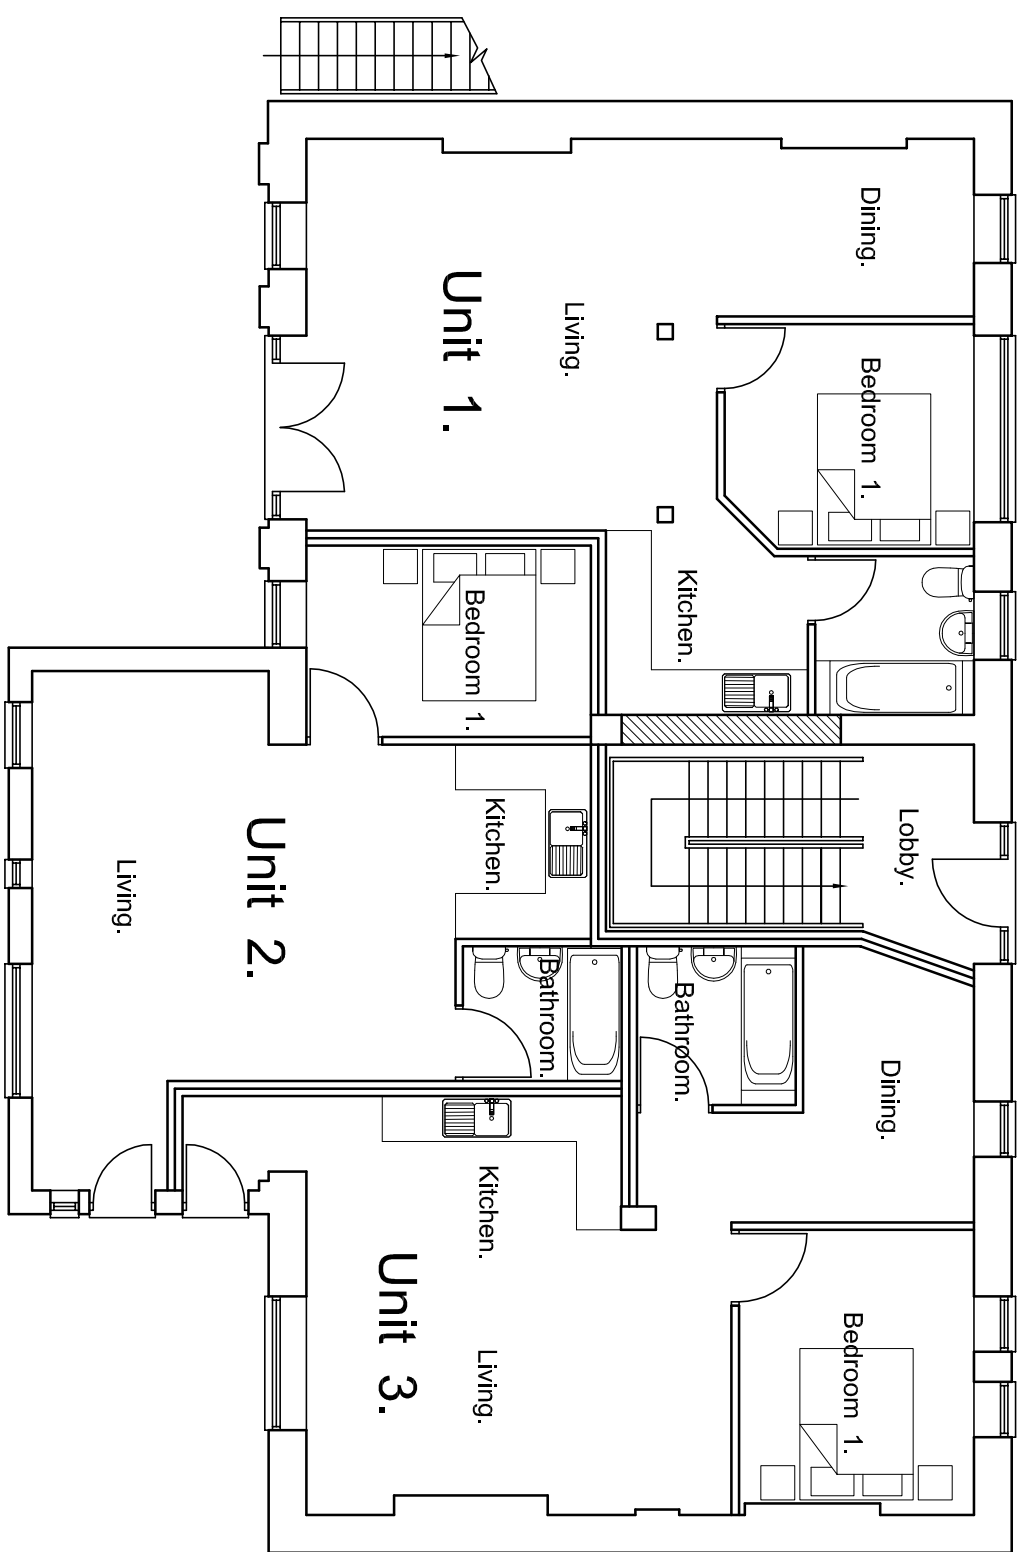

Ground Floor Plan.
as Proposed.

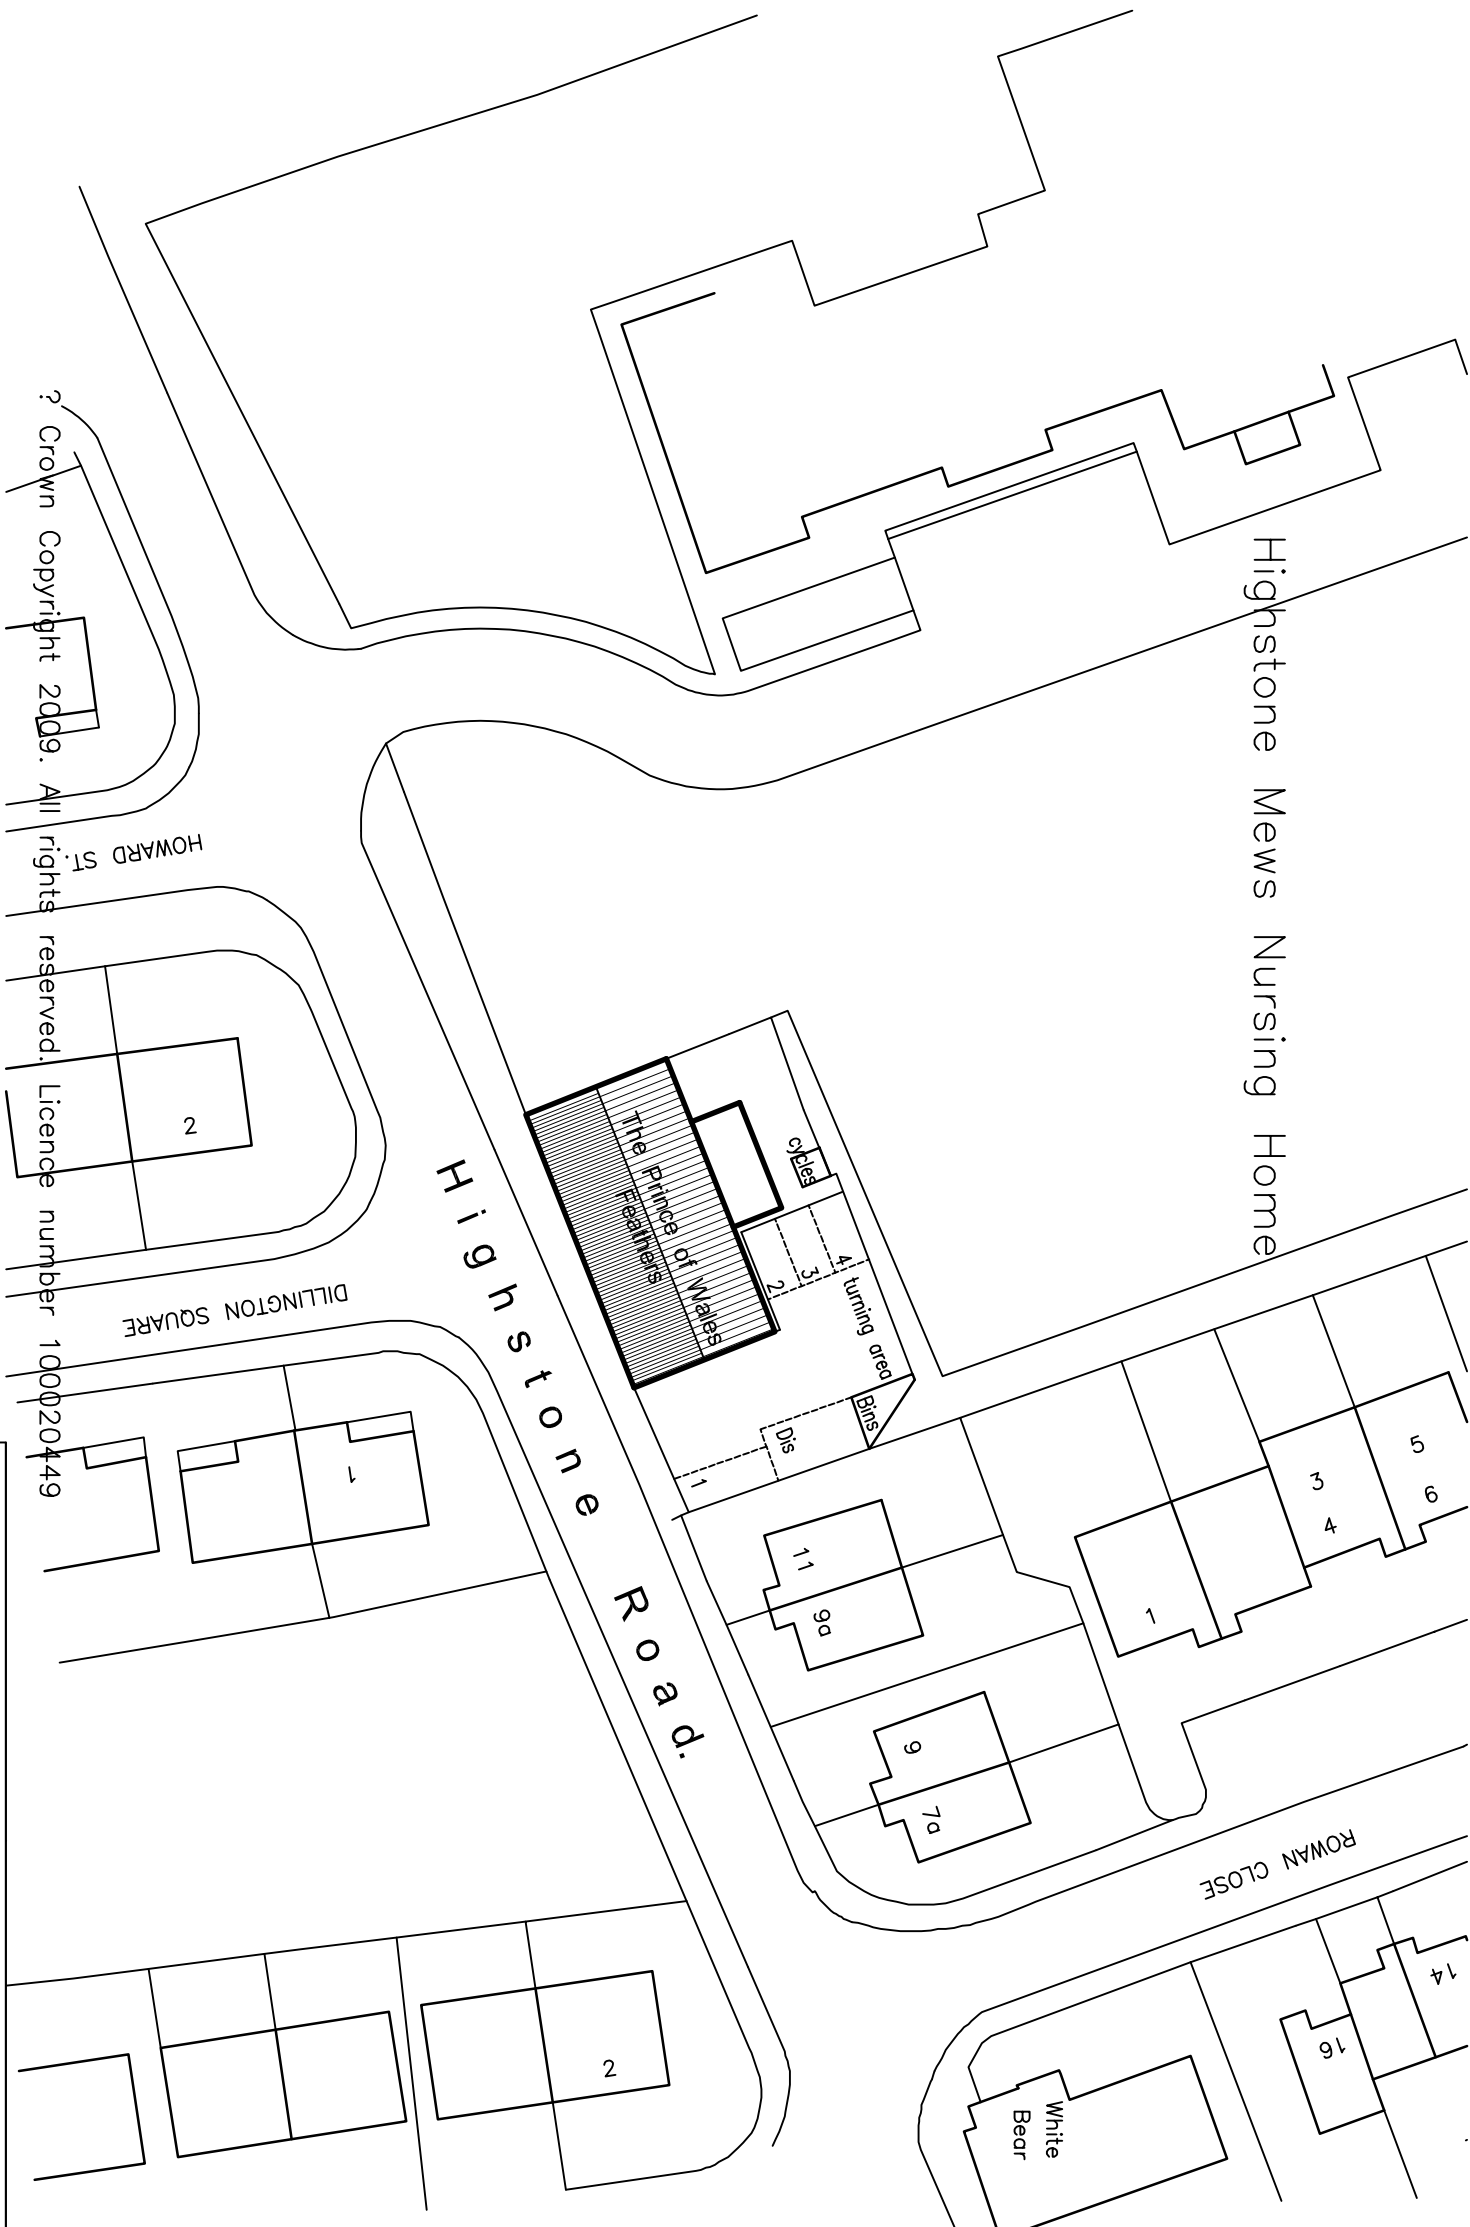

Site Layout as Proposed.
1:500.

Note to Client : These works will be subject to CDM Legislation

Rev A 16/03/2009 Minor amendments as client request.

Unit 2, The Office Campus, Paragon
Business Park, Red Hall Court,
Wokefield, WF1 2UY

Project Proposed Alterations
at The Prince Of Wales Feathers
Business Park, Red Hall Court,
Wokefield, WF1 2UY

01924 380873

Date 27/02/2009

Dwg No

A1	F1298	Scale
R	A	1:100
	1	1:500

