

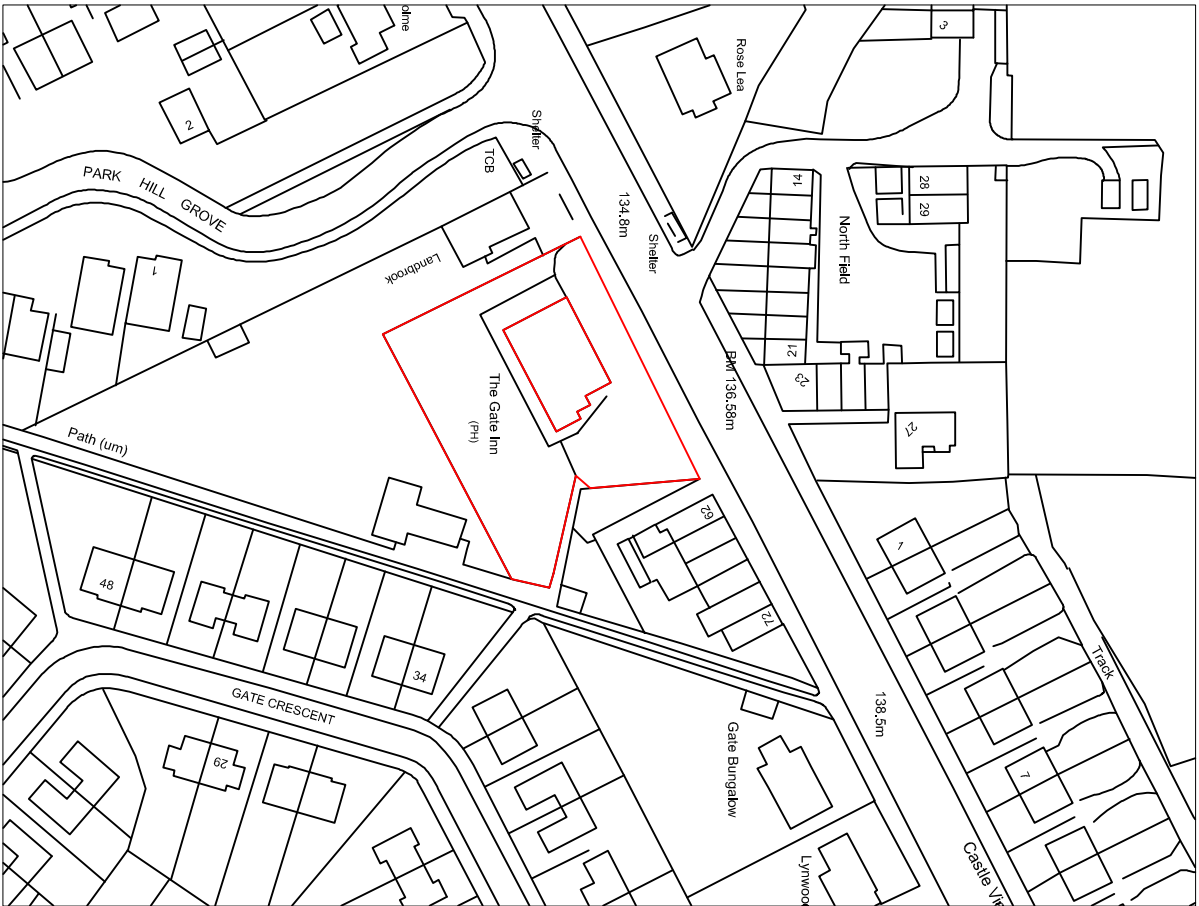


DO NOT SCALE: Contractor to check all dimensions and report any omissions or errors

NOTES

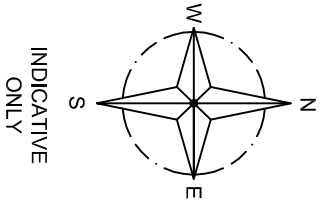

LOCATION PLAN
SCALE 1:1250 AT A3

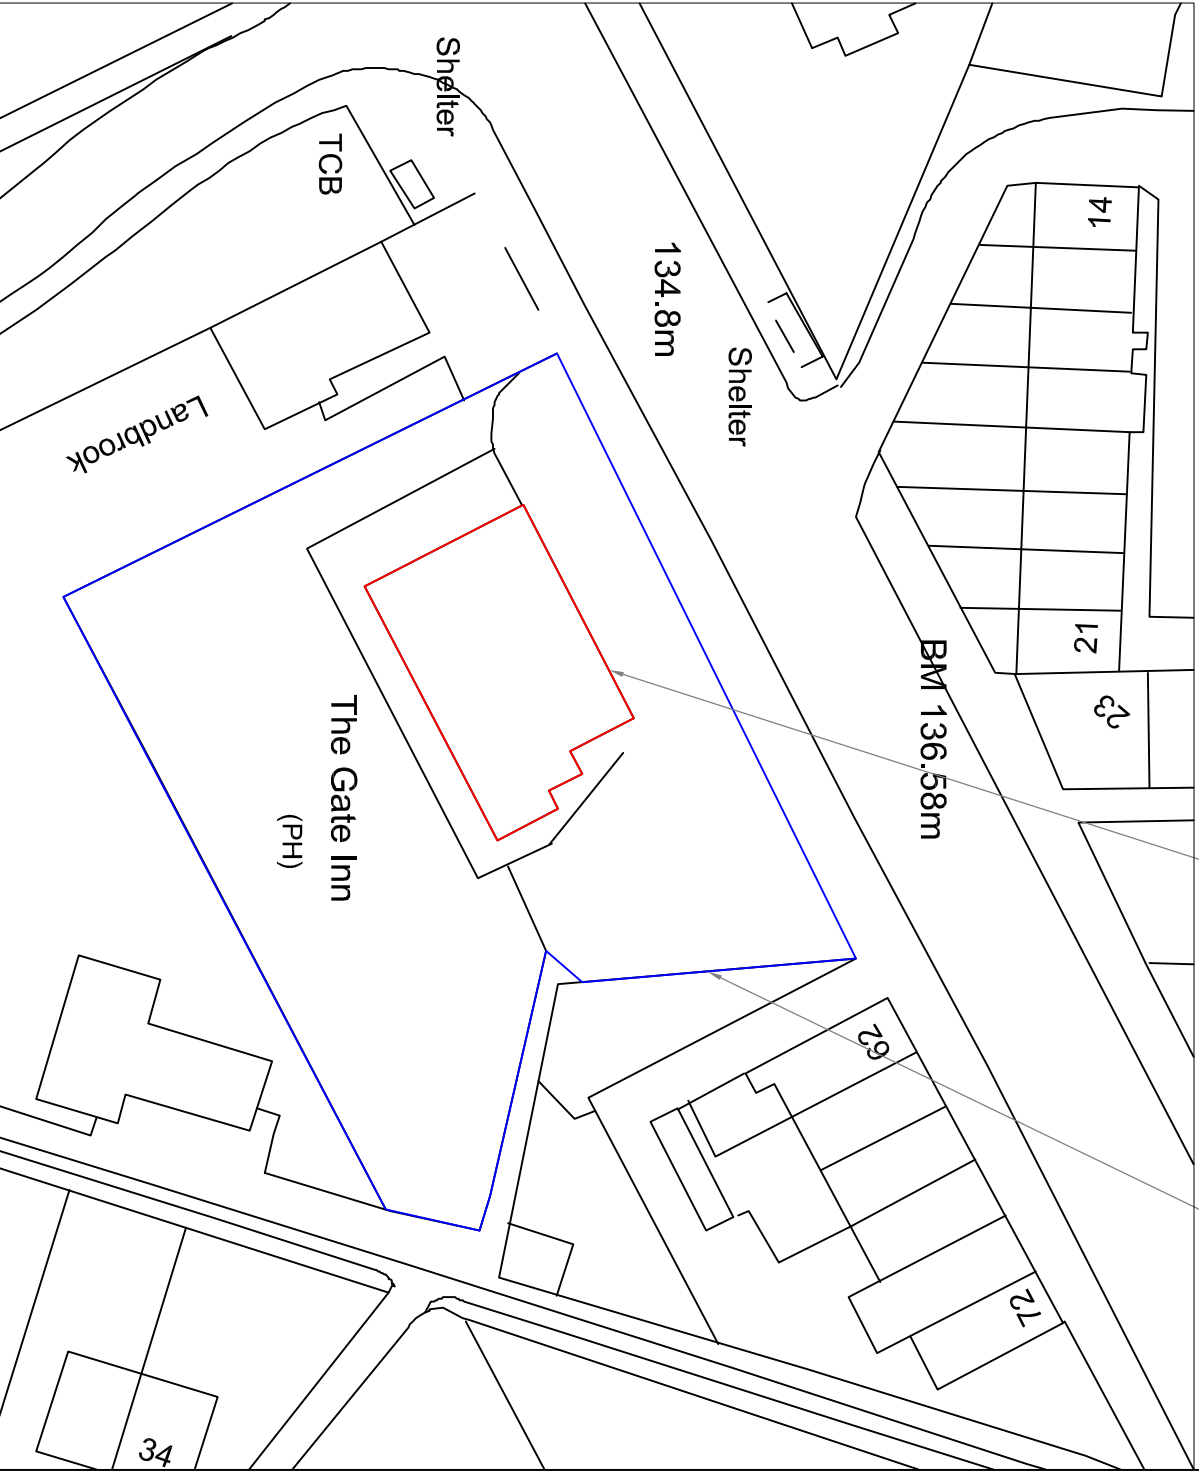

SITE PLAN
SCALE 1:500 AT A3

Rev	Description	By	CHK	App	Date
-----	-------------	----	-----	-----	------

JRB DESIGNS Ltd
1 Saville Road
Cudworth
Barnsley
S72 8LT
Tel: 01226 383542
Fax: 01226 380078
Mob: 07970 541192
Email: jrb@jrbdesigns.co.uk
This drawing is copyright. © Jrbdesigns Ltd.

Client	ASPIRE IN THE COMMUNITY 15 STATION ROAD LUNDWOOD BARNSELEY
Drawing Title	SITE PLANS

Project Title:	THE GATE INN BARNSELEY ROAD DODWORTH BARNSELEY
Purpose of Issue:	CHANGE OF USE TO A DAYCARE & RESPITE CENTRE

PLANNING				
Drawing Status				
FIRST ISSUE				
Scale at A3	Drawn By	Date		
AS SHOWN	JRB	24/05/2012		
Checked By	Date	Approved By	Date	
	24/05/2012		24/05/2012	
Project No.	MDC001	Drawing No.	001	Revision
				-
APPROVAL ☒	INFORMATION ☐	TENDER ☐	CONTRACT ☐	CONSTRUCTION ☐