




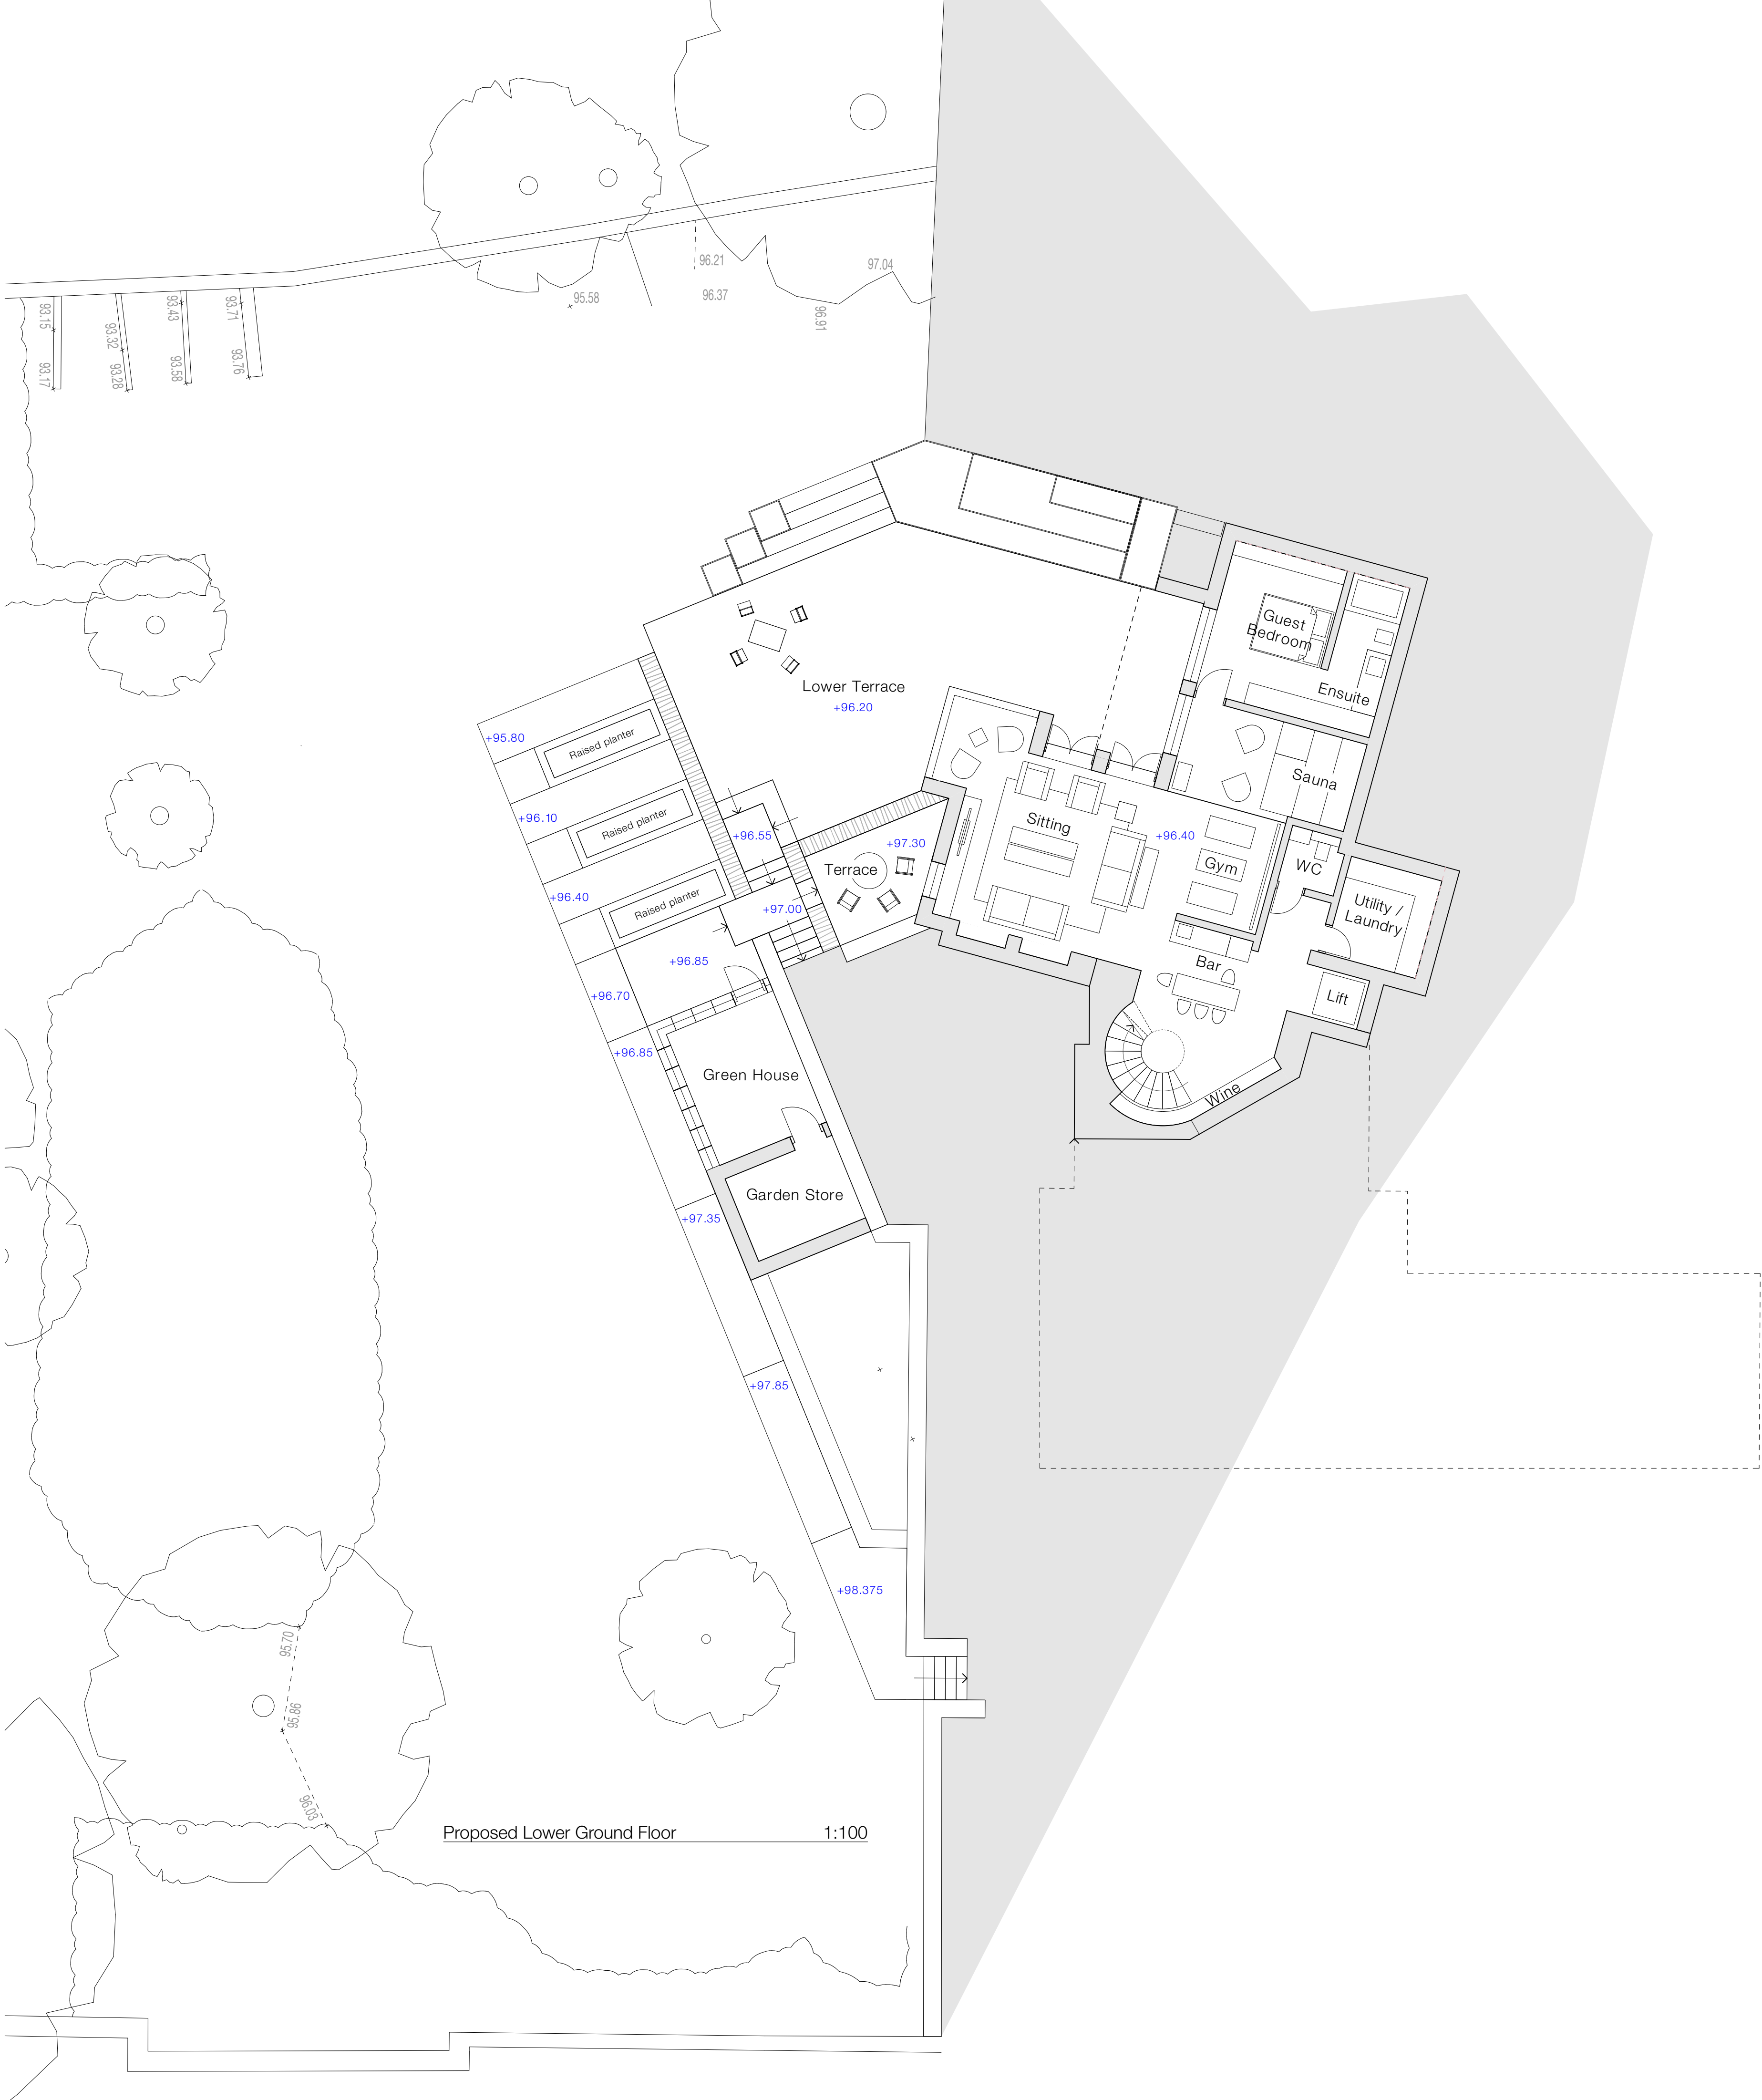

Proposed Lower Ground Floor 1:100

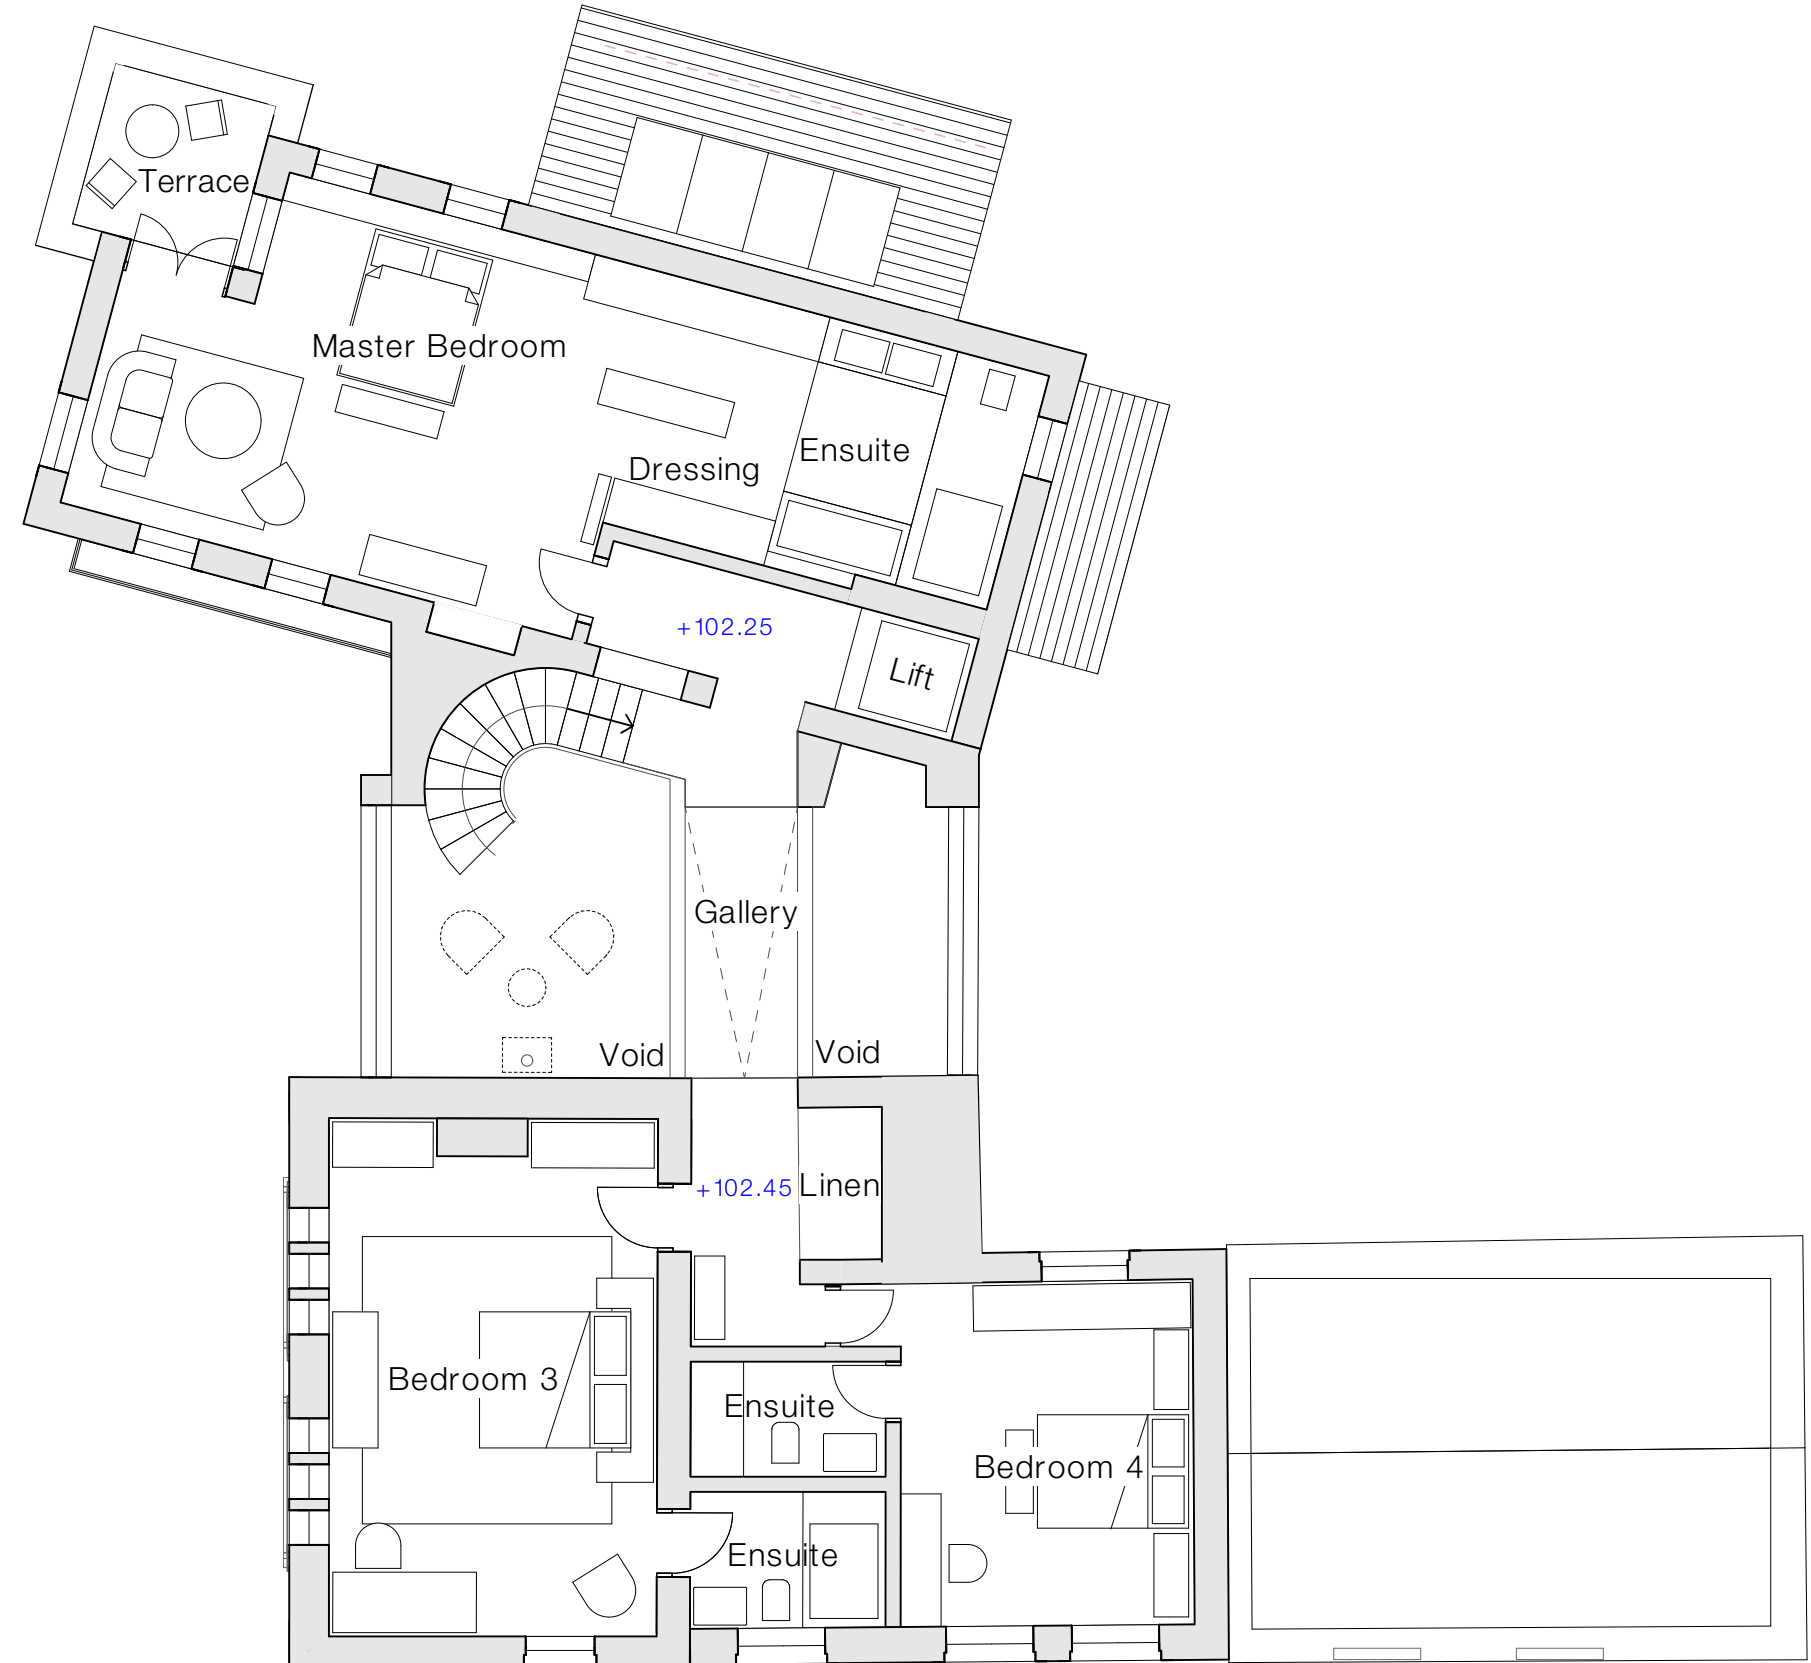

Proposed First Floor 1:100

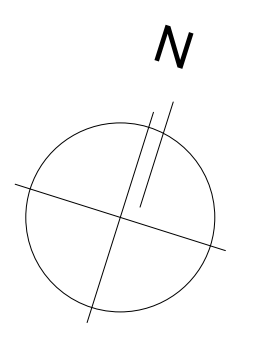

Notes

Do not scale from drawing, use figured dimensions only.

All dimensions must be checked and verified on site prior to commencement of work and architect to be notified of any discrepancies.

This drawing is intended to permit overall scheme proposals only and cannot be used for construction purposes without further information.

Rev	Drawn	Checked	Date

Job Title 2 Hill Top, Cawthorne, Barnsley.	
Client Mr & Mrs McLean	
Status Planning	Company AD
Drawing Proposed Lower Ground and First Floor Plan	
Scale & A1 1:100	
Date June 18	Drawn MJN
Drawing No. 3222 (0-) 18	
Revision	

ONE17
ARCHITECTS & INTERIOR DESIGNERS

The Dyehouse, Armitage Bridge
Huddersfield, West Yorkshire HD4 7PD
T 01484 668 000 F 01484 668 001
E solutions@one17design.com

ONE17DESIGN.COM