

All dimensions are approximate. In the event of a discrepancy between the drawn dimensions and written dimensions, the written dimension shall prevail. Due to local differences in building codes and regulations, and specific site conditions, these drawings may need to be altered by the builder to comply with such local codes and regulations, or site conditions.

Copyright By DeckBuilders Limited
All Rights Reserved.
Unauthorised Duplication Is A Violation
Of All Applicable Laws.

Project Details
Name : Mr Mrs Rollinson
Address : The Old Mill
Old Mill Lane
Thurgoland
Sheffield S35 7EG
Designer : Ian Evans
Contract No. : 7007

Drawing Title:
7007 - Existing Elevations

Scale : 1:100 at A3
Date : 29-04-10

General Notes:

 Denotes levels

Deckbuilders Smooth North European Redwood deck boards face screwed to North European Redwood frame throughout project.

Deckbuilders standard 1100mm high handrail with 10mm toughened glass panels in place of pickets to all main deck areas and bridge.


Deckbuilders single picket handrail to all stairs.

1 No. 1460 x 900 walkway to include 2 hatches next to generator for maintenance purposes.


All timber North European Redwood treated with Tanalith E to Hazard Class 4.

Drafted By : HB


DeckBuilders (UK) Limited
The Firs, Hill
Pershore, Worcs. WR10 2JZ
T - +44 (0) 0845 370 7790
M - www.deckbuildersltd.co.uk

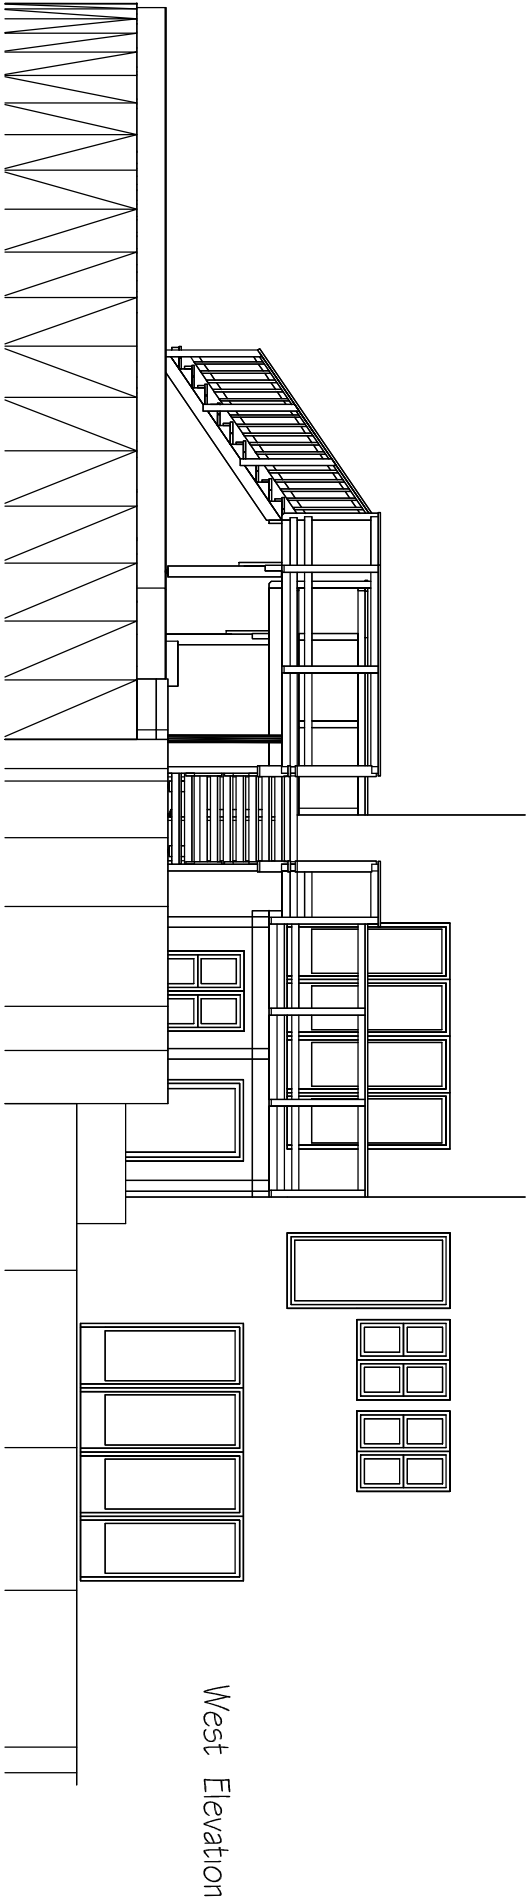


West Elevation

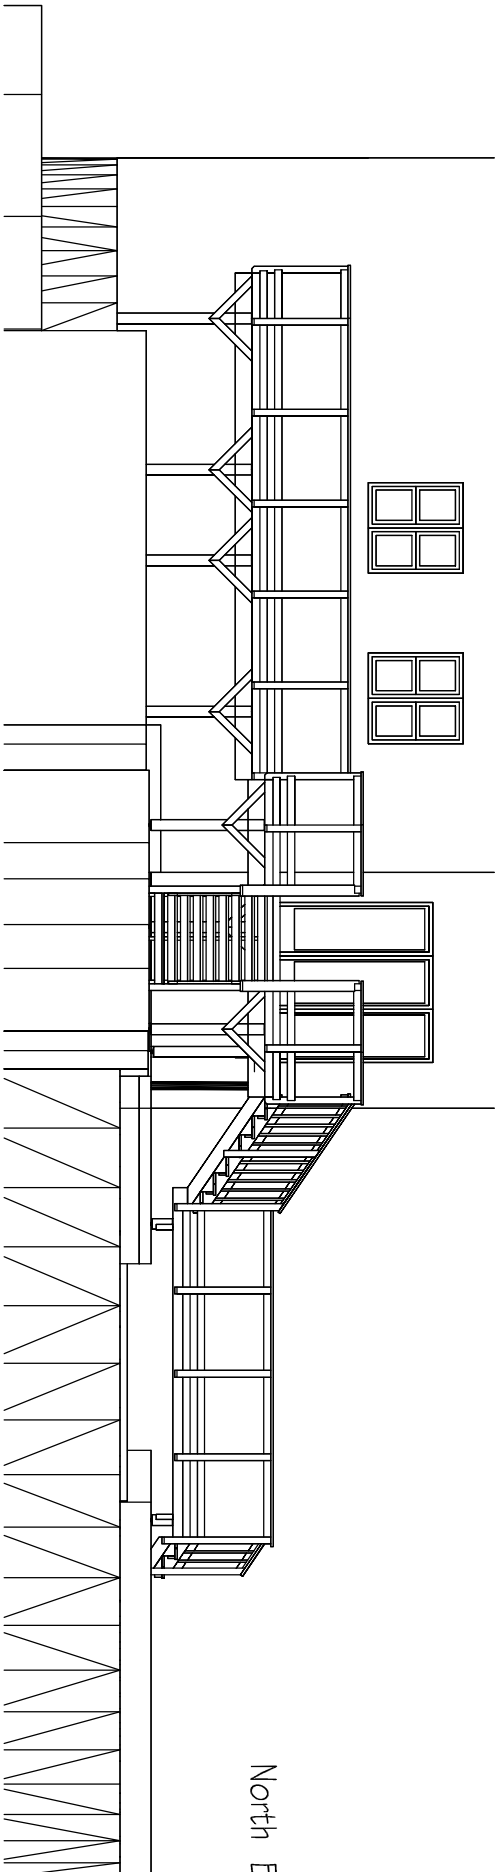

North Elevation

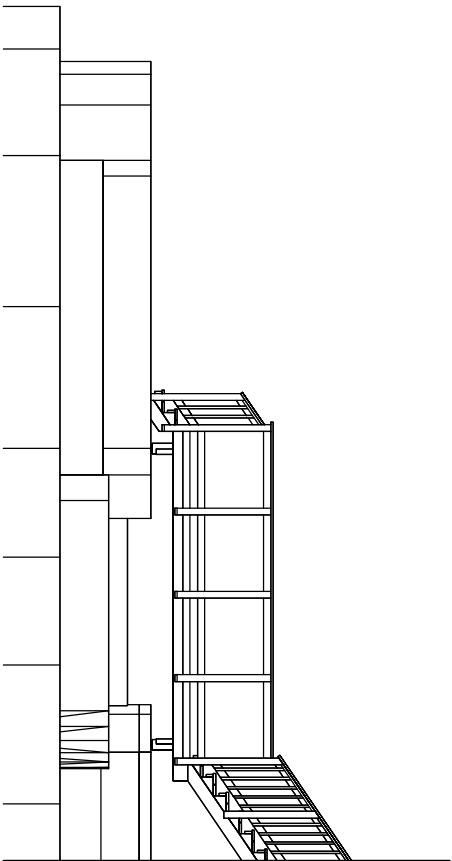

South Elevation

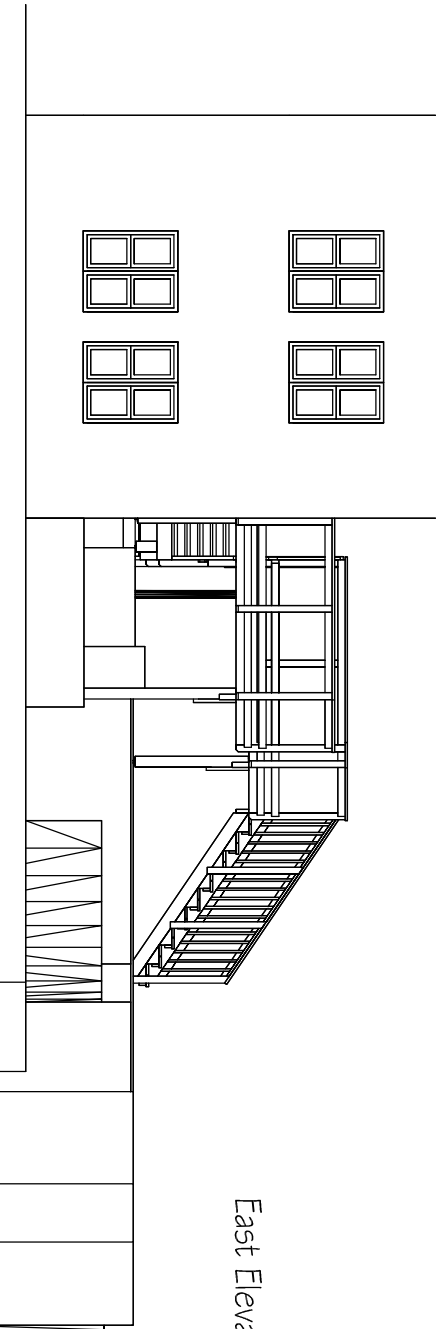

East Elevation