





FRONT ELEVATION
AS PROPOSED



REAR ELEVATION
AS PROPOSED

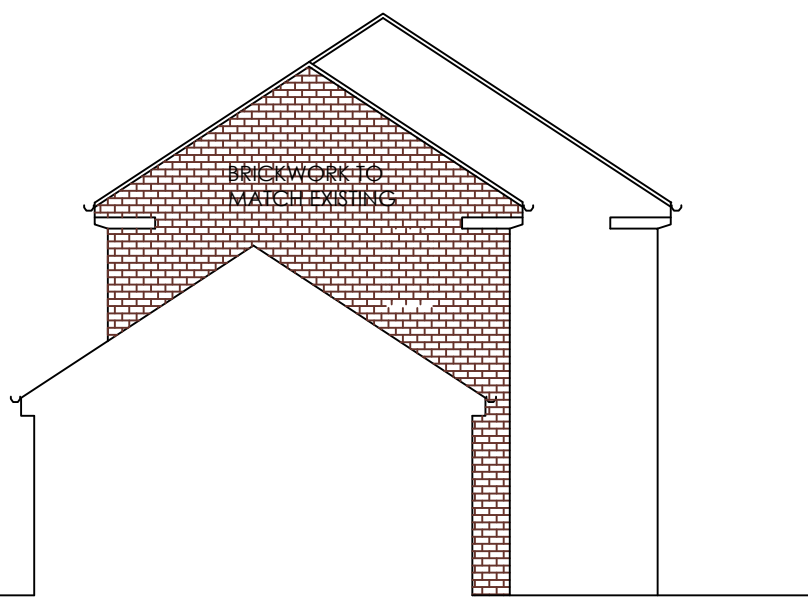


SIDE ELEVATION
AS PROPOSED

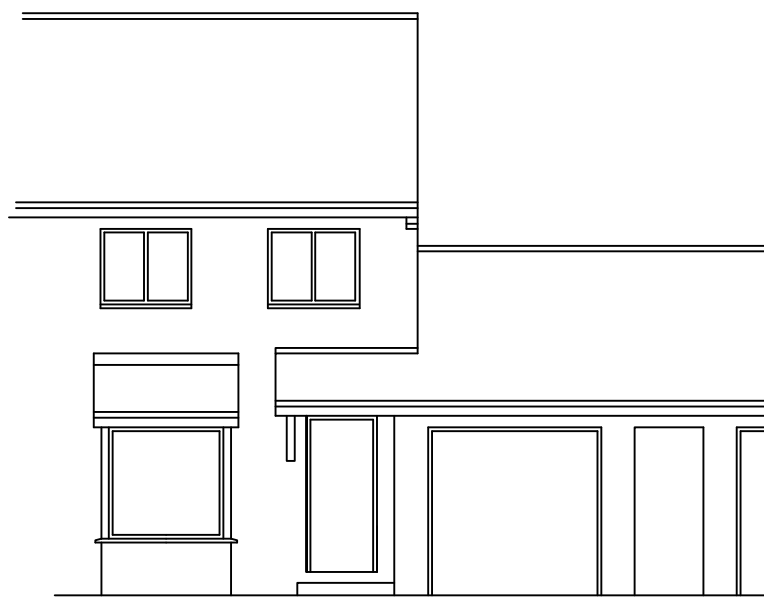


FRONT ELEVATION
AS EXISTING




REAR ELEVATION
AS EXISTING

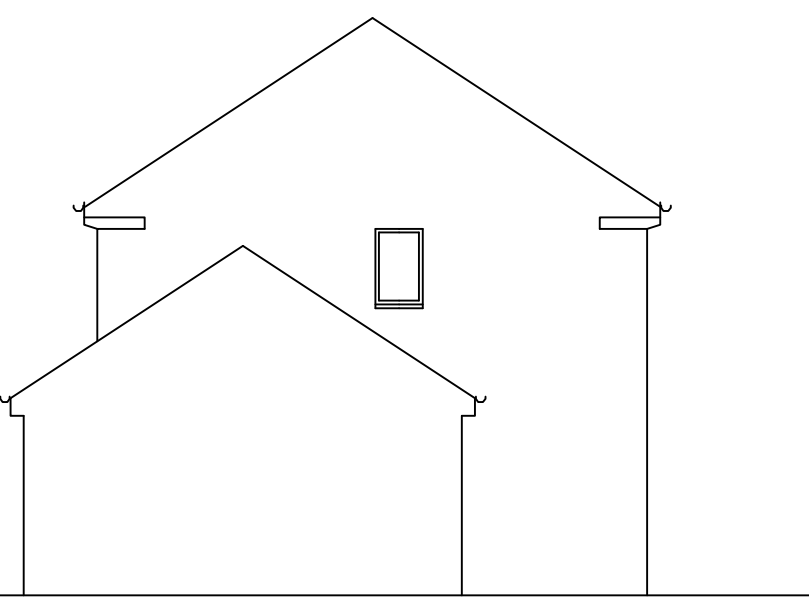

SIDE ELEVATION
AS EXISTING

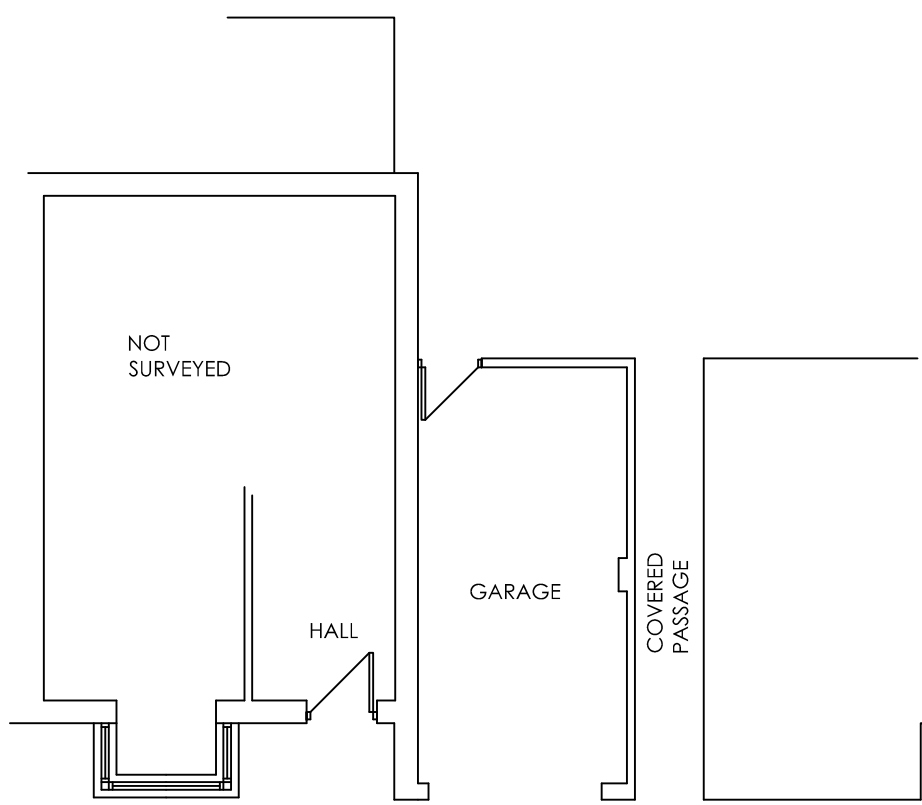



GROUND FLOOR PLAN
AS EXISTING

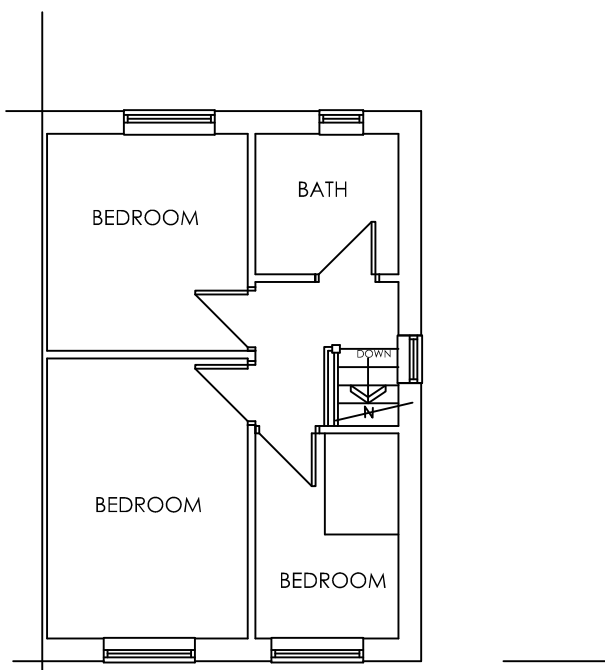


FIRST FLOOR PLAN
AS EXISTING



LOCATION PLAN
SCALE 1:1250

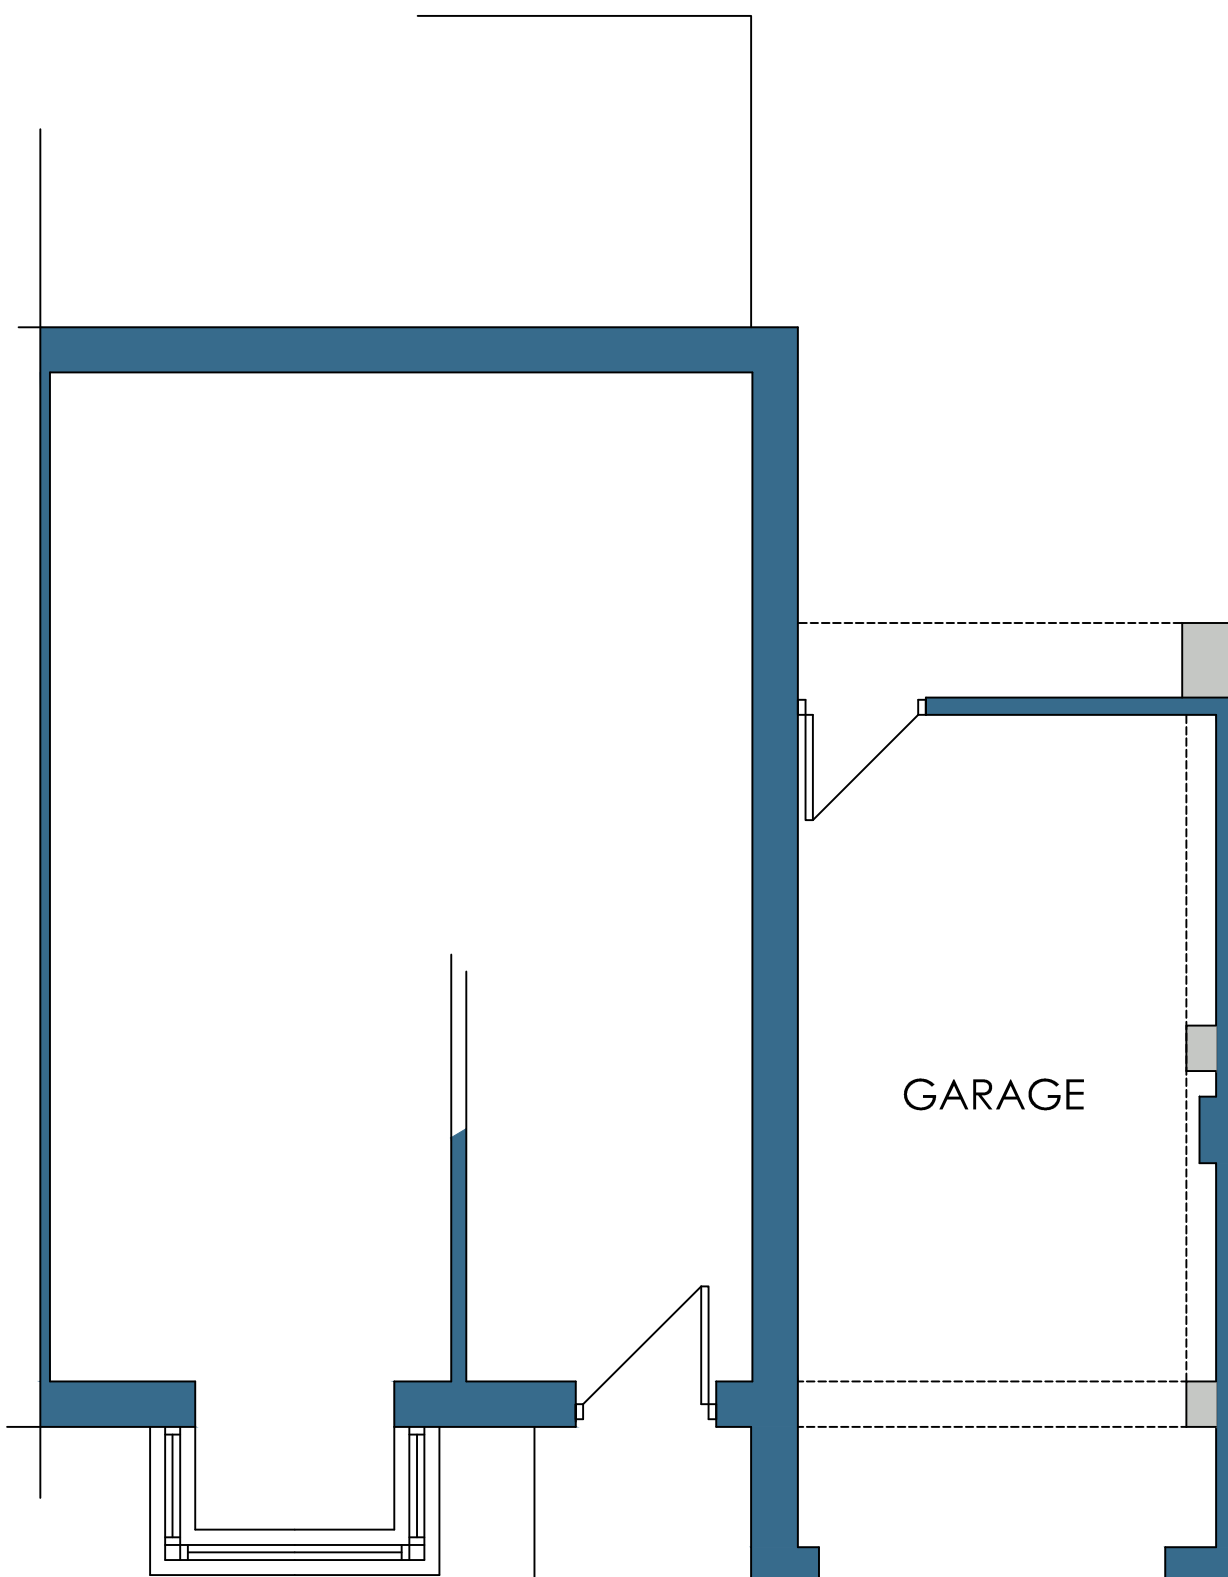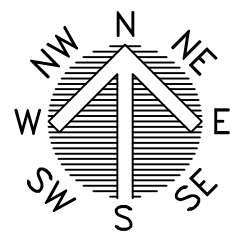

GROUND FLOOR PLAN
AS PROPOSED

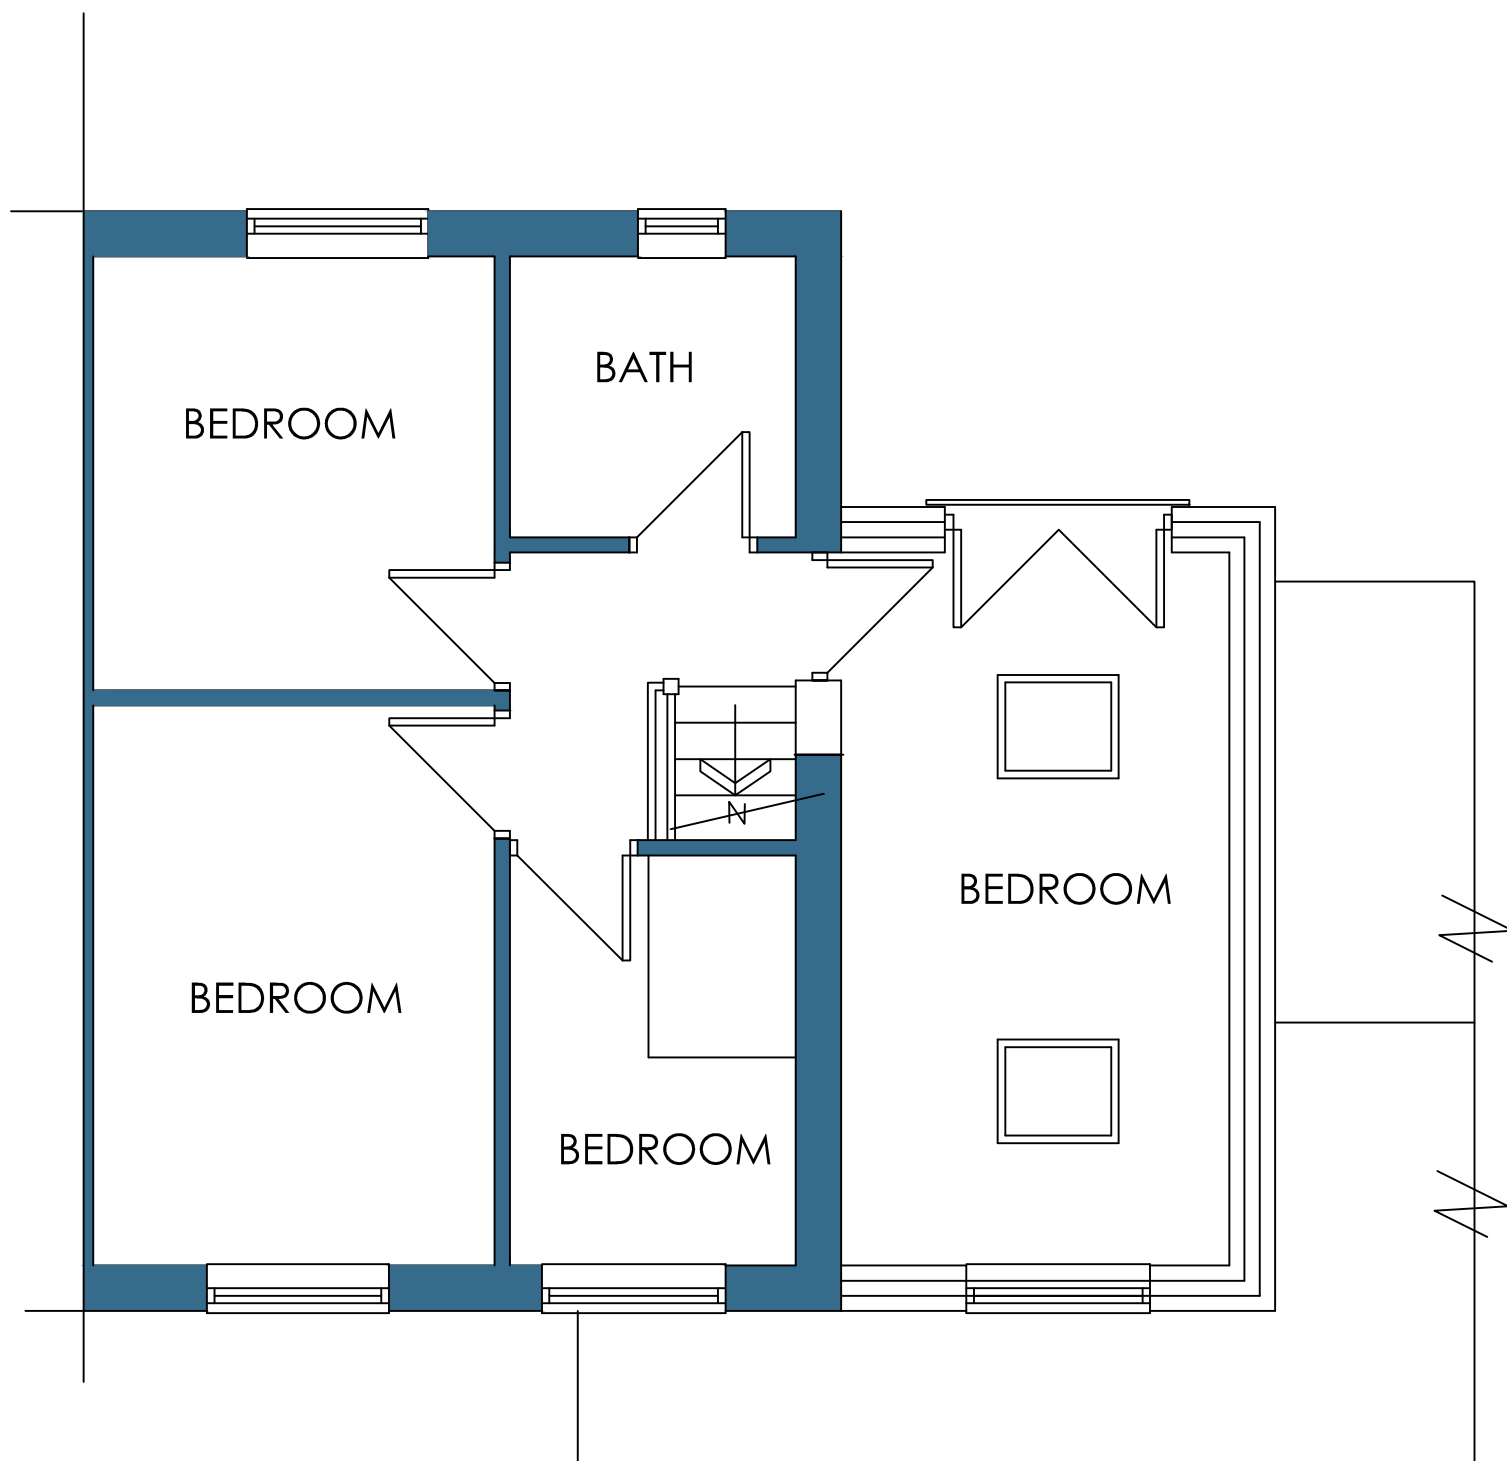

FIRST FLOOR PLAN
AS PROPOSED



BLOCK PLAN
SCALE 1:500

			OFFICE ONE, 34 VICTORIA ROAD, BARNESLEY, S70 2BU			Phone: 01226 208482 Email: info@whiteaguspартnership.co.uk Web: www.whiteaguspартnership.co.uk		
ARCHITECTURAL SERVICES			Project.			Client.		
PROPOSED EXTENSION AT 37 PARK CLOSE, STAINCROSS BARNESLEY S75 6BY			Date.			Scale.		
AUGUST 2020			1:50 & 1:100 @ A1			Rev.		
PLANS AND ELEVATIONS			Ref.			Dwg. No.		
20-100			01			A		
Date	Suffix	Description	Date	Suffix	Description	Date	Suffix	Description
02-09-20	A	REVISED TO CLIENTS REQUIREMENTS						