

ALL DIMENSIONS ARE IN mm UNLESS NOTED OTHERWISE

N.G.R. E: 425030 N: 403310

CONCESSION REQUIRED NO

NOTES:

F	6 Antennas shown on monopole	PD	AF	25.08.15
E	Revised to suit amended site plan	PD	SAF	29.07.15
D	Mini Macro structure removed	PD	AF	20.03.15
C	New monopole & foundation added	AP	TT	19.02.15
B	Site Changes Due to RF Config	MM	TT	14.11.14
A	Dishes relocated	AP	TT	20.10.14
REV	Issued for Approval	AP	TT	20.10.14
MODIFICATION	BY	CH	DATE	

CLARKE

telecom

Partington House, Stock Lane, Chadderton,
Oldham, OL9 9EY
Tel: 0161 785 4500
Fax: 0161 785 4501
Web: www.clarke-telecom.com

vodafone


CTIL - BEACON

Cell Name		Opt.
BRITISH RAIL PENISTONE STATION		-
Cell ID No		
CTIL	TEF	VF
109165	071423	4481

Site Address / Contact Details

BRITISH RAIL PENISTONE STATION
SHREWSBURY ROAD
PENISTONE
SOUTH YORKSHIRE
S36 6HL

Drawing Title: PROPOSED SITE ELEVATION			
Purpose of Issue: PLANNING		Dwg Rev.	
Drawing Number: 301			F
Surveyed By: DW	Original Street Size: A3	Pack Issue:	
Drawn: AP	Date: 20.10.14	Checked: TT	Date: 20.10.14
			F

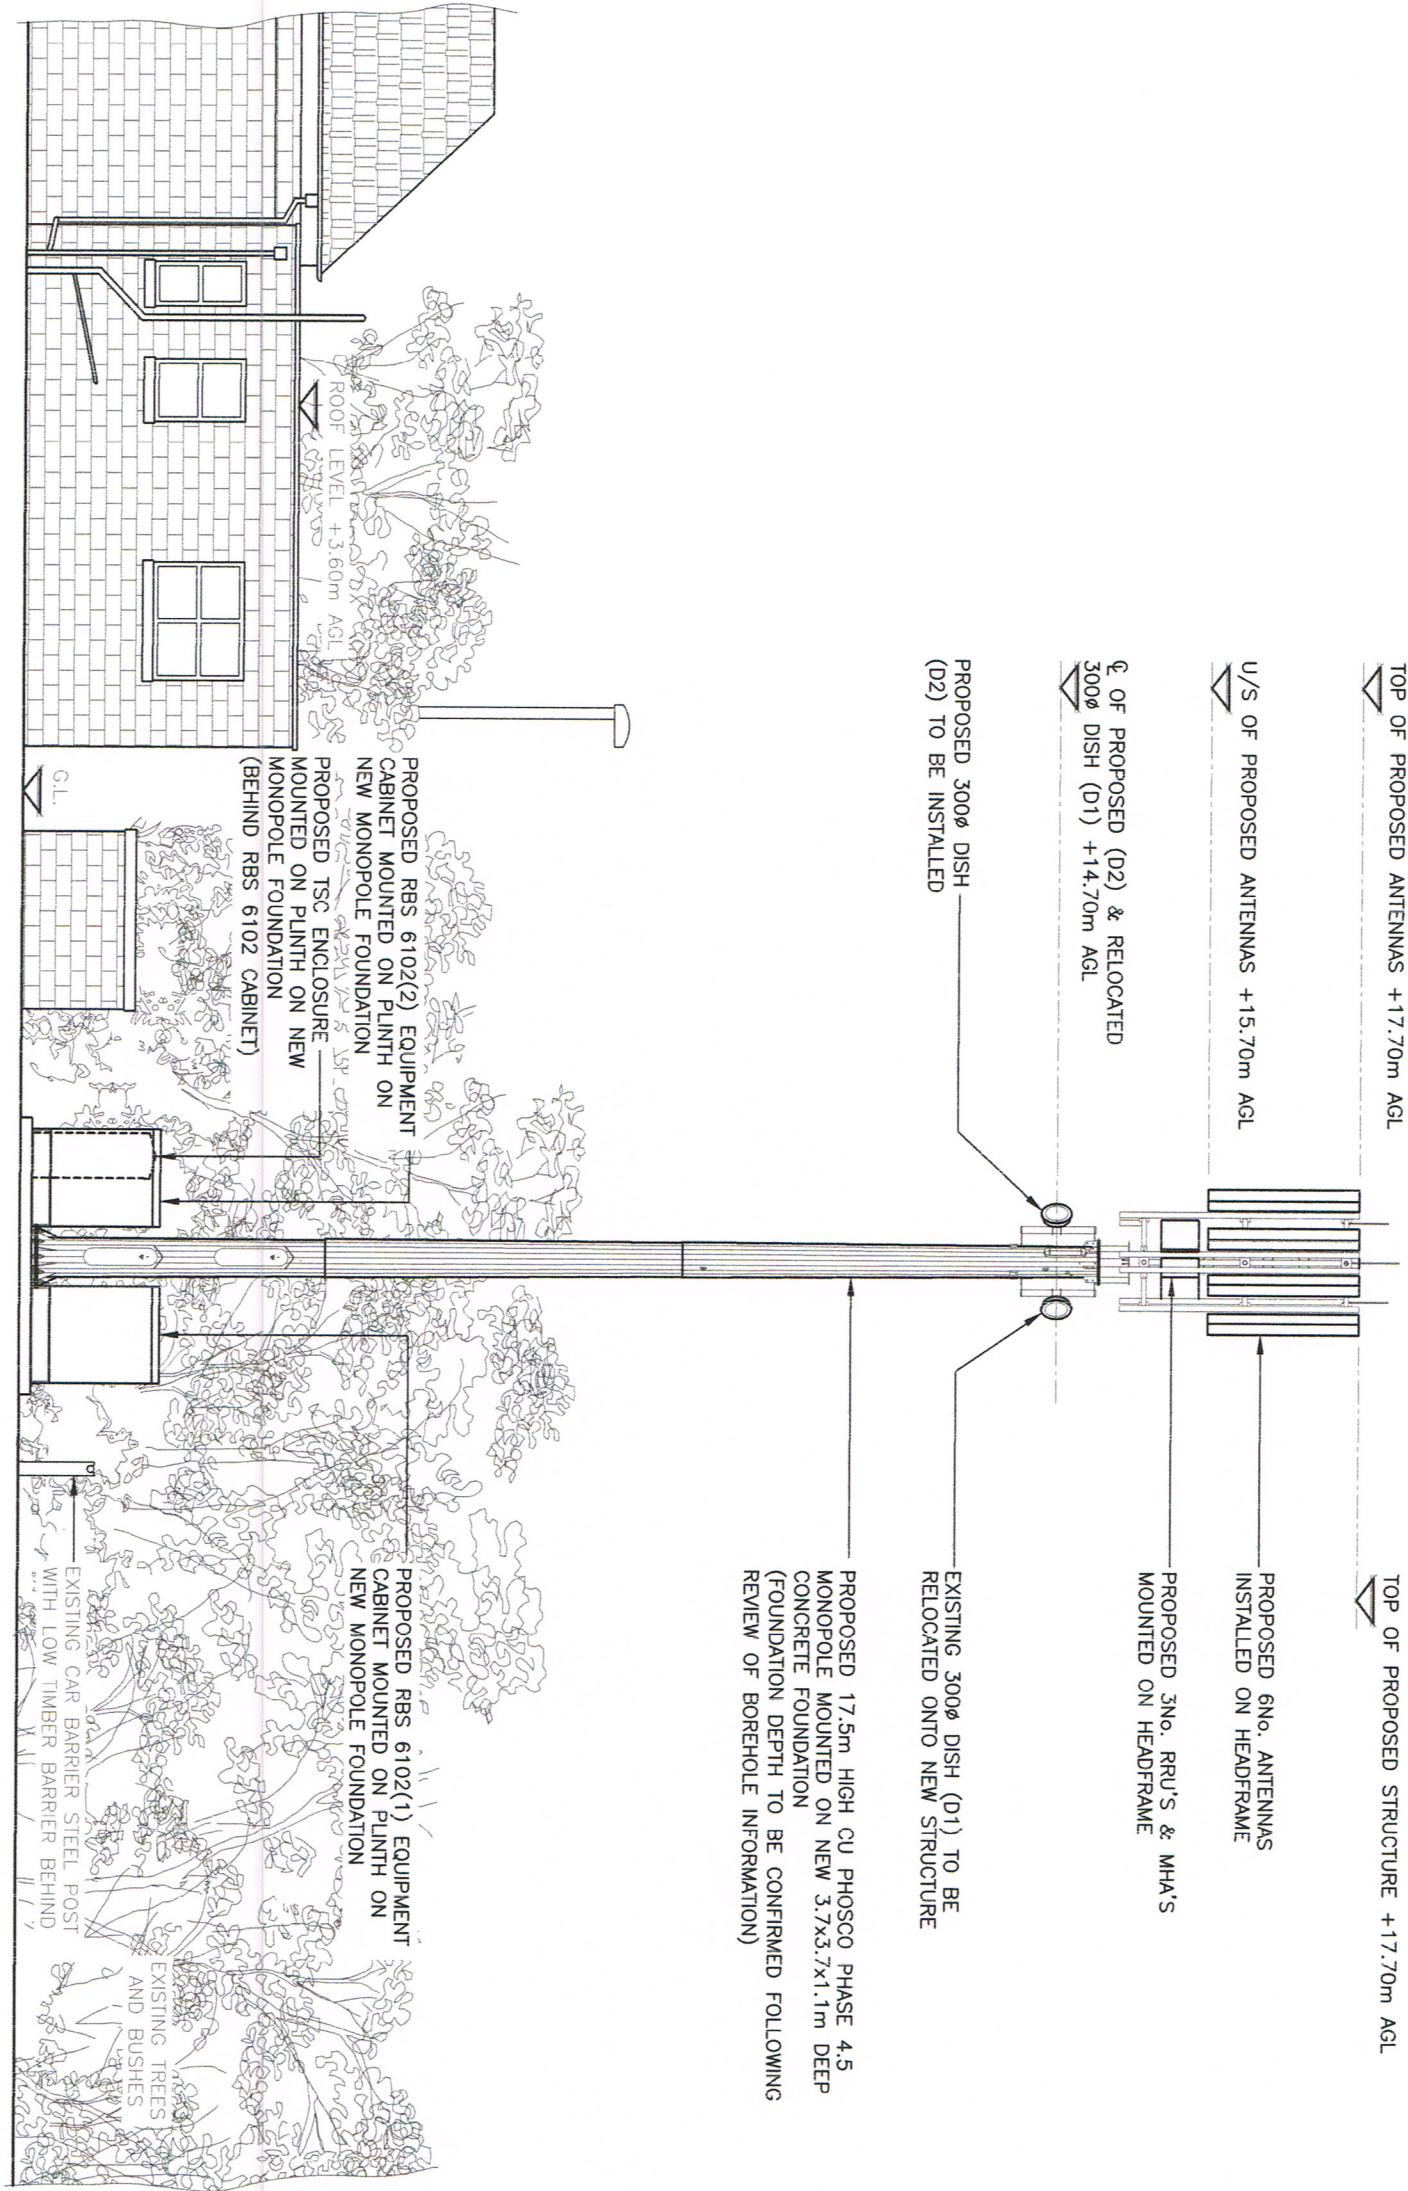

PROPOSED NORTH WEST ELEVATION
(1:100)