




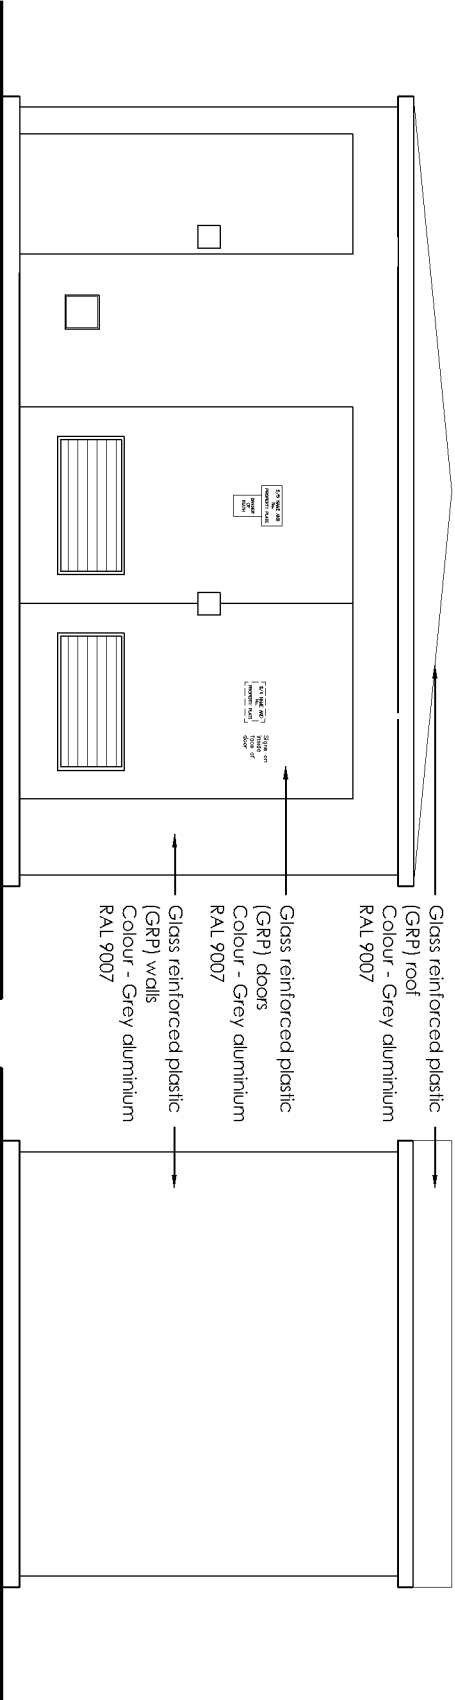


FRONT ELEVATION

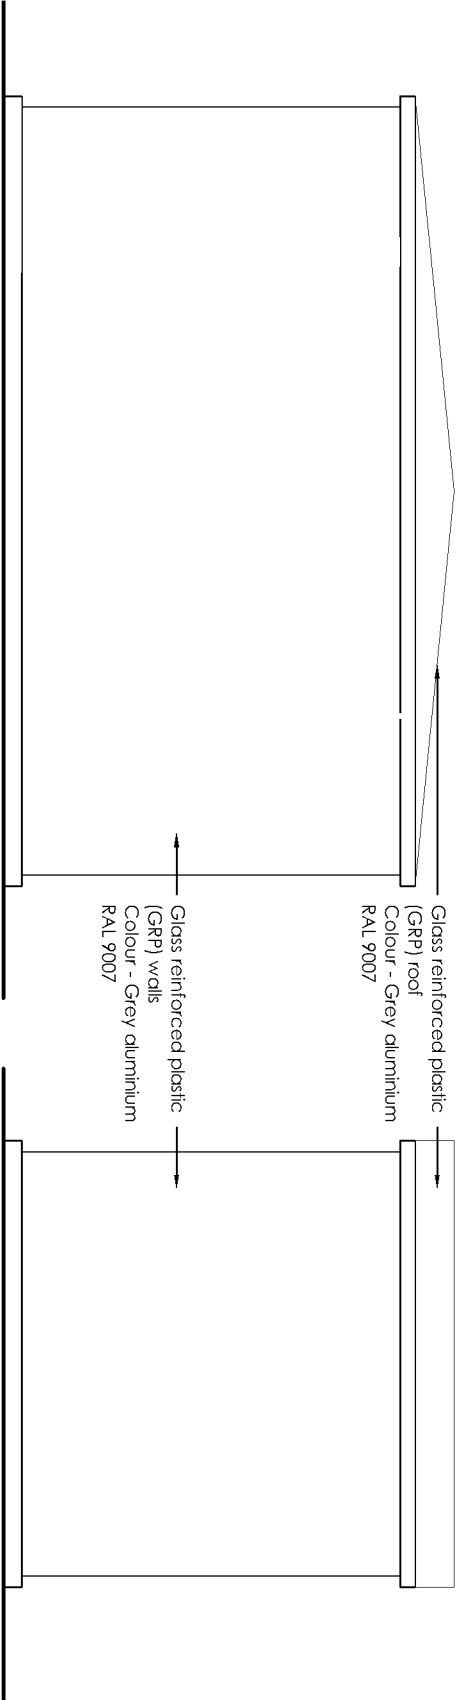

REAR ELEVATION

 

SIDE ELEVATION

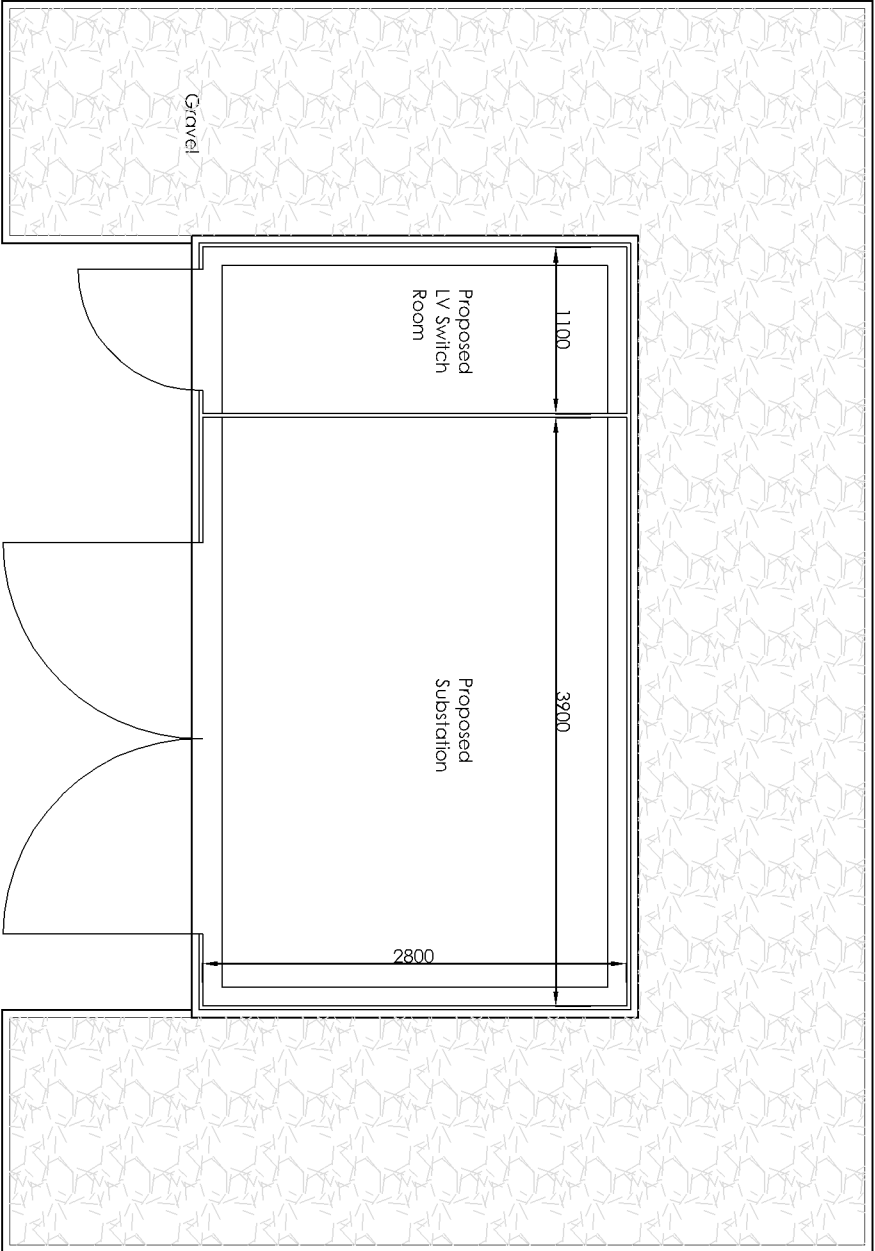

PLAN OF ENCLOSURE

Project Title	PROPOSED DEVELOPMENT			Drawing Title	PROPOSED SUB-STATION		
	Deane valley Parkway Barnsley			Job-Dwg No	11462A-121		
Client	Hornworth Estates			THE HARRIS PARTNERSHIP WAKEFIELD 101 London Road, Reading, RG1 1SG T: 0116 950 7700 F: 0116 956 8642 THE HARRIS PARTNERSHIP MANCHESTER 77, Dale Street, Manchester, M1 2HG T: 0161 238 6555 F: 0161 244 5809 THE HARRIS PARTNERSHIP MILTON KEYNES The Old Rectory, 79 High Street Newport Pagnell, MK16 8AB T: 01908 211 577 F: 01908 211 722 THE HARRIS PARTNERSHIP READING 101 London Road, Reading, RG1 1SG T: 0116 950 7700 F: 0116 956 8642			
Stages	PLANNING - RESERVED MATTERS						
Scale	1:50		Drawing Size	A3			
Drawn By	AJB	Checked By	PSM	Date	01/15		
				Rev	-		
				THE HARRIS PARTNERSHIP ARCHITECTS www.harrispartnership.co.uk			