




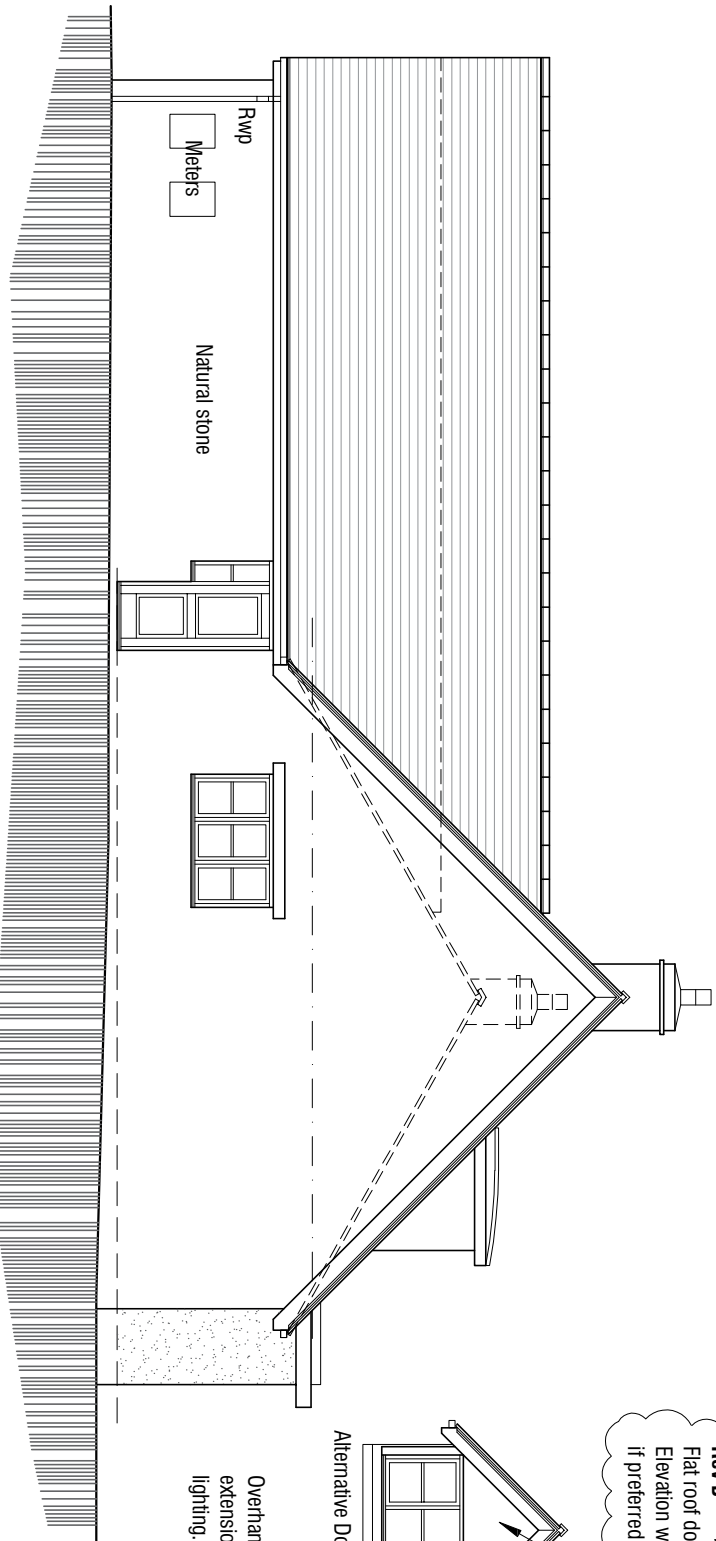


South West Elevation 1:100

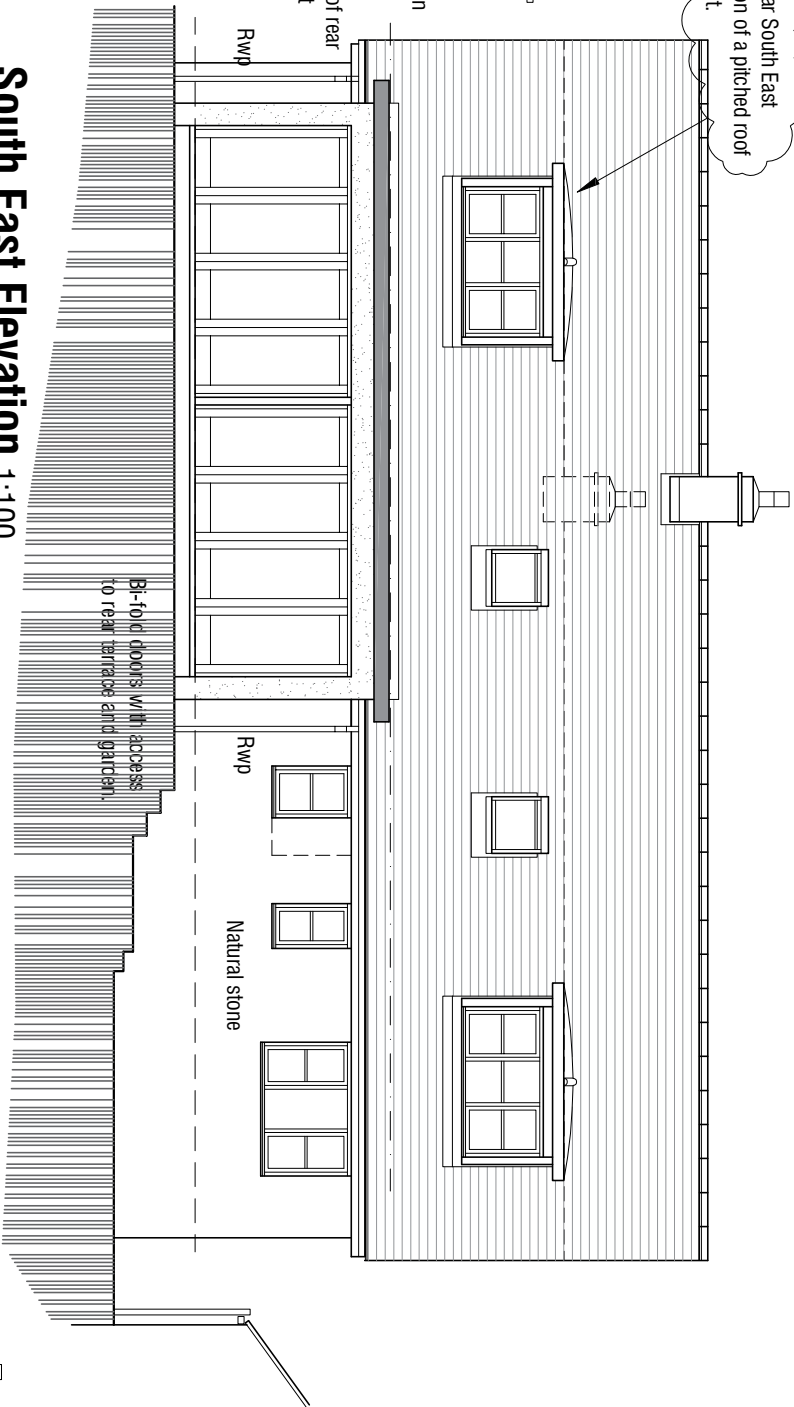


South East Elevation 1:100

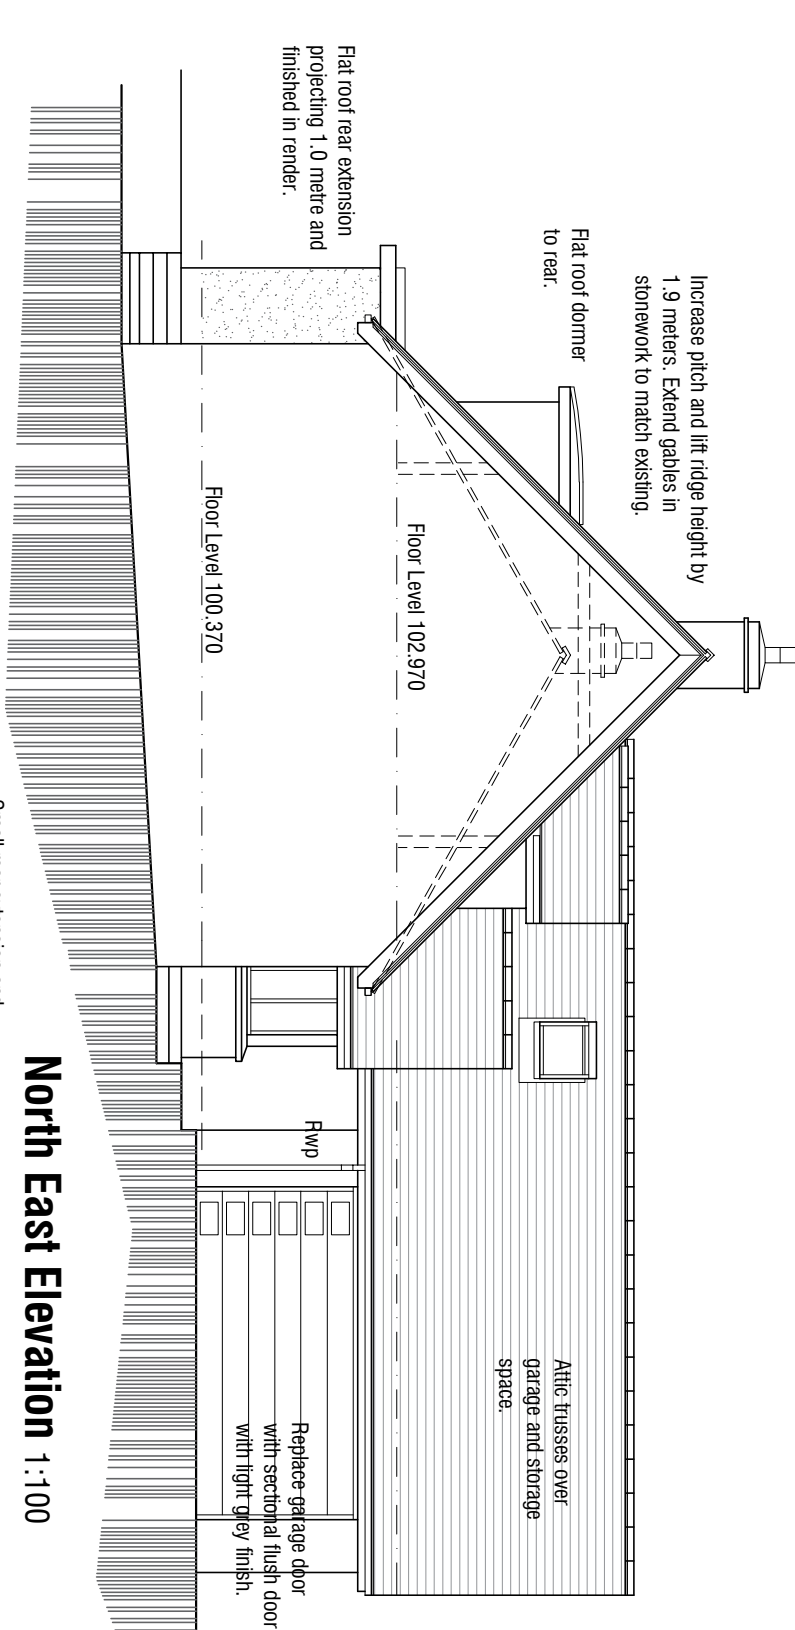


North East Elevation 1:100

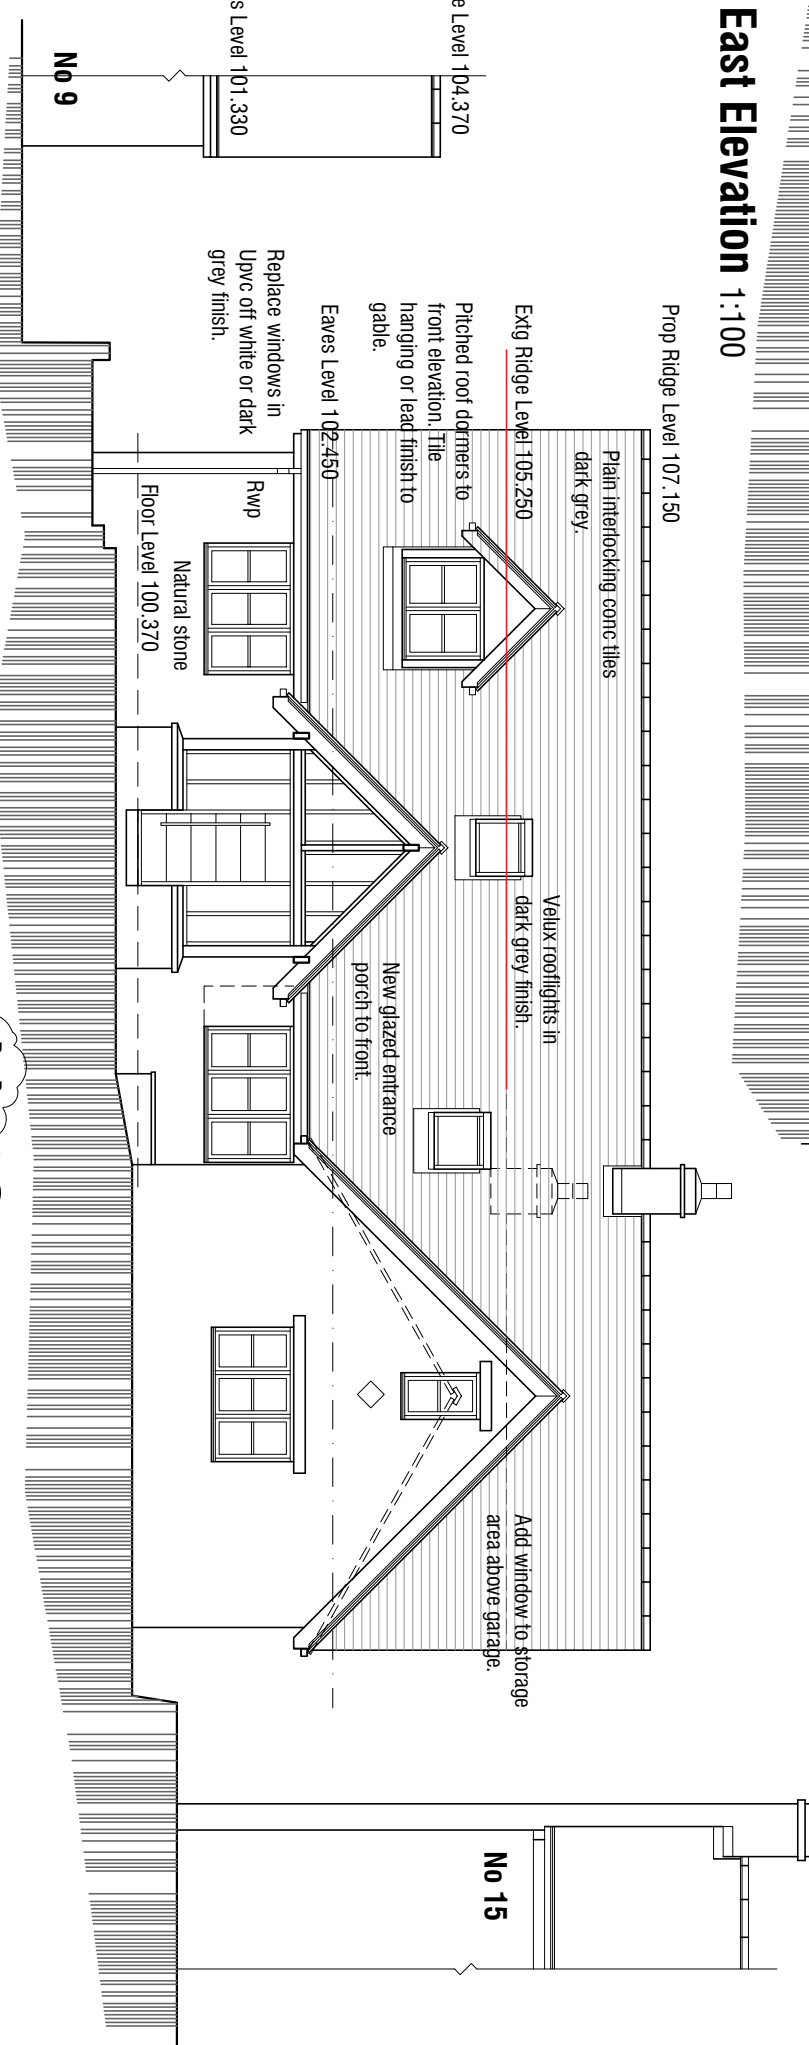

North West Elevation 1:100

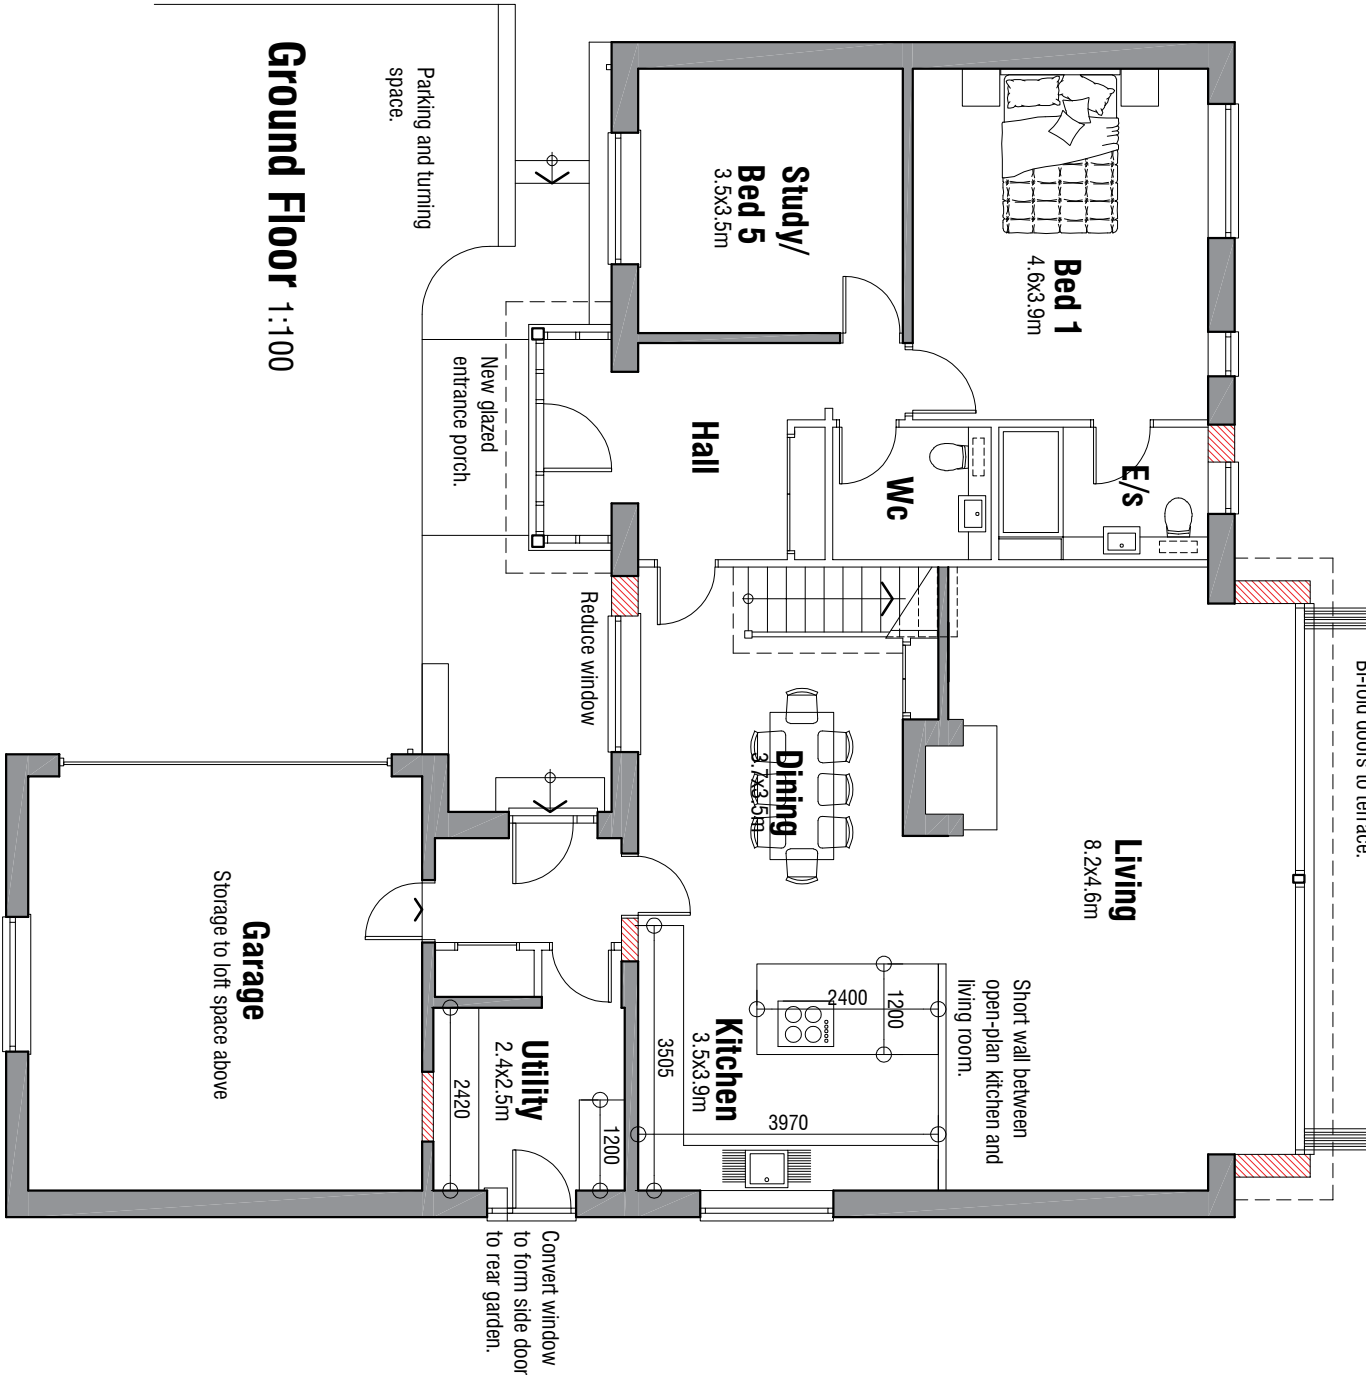

Ground Floor 1:100

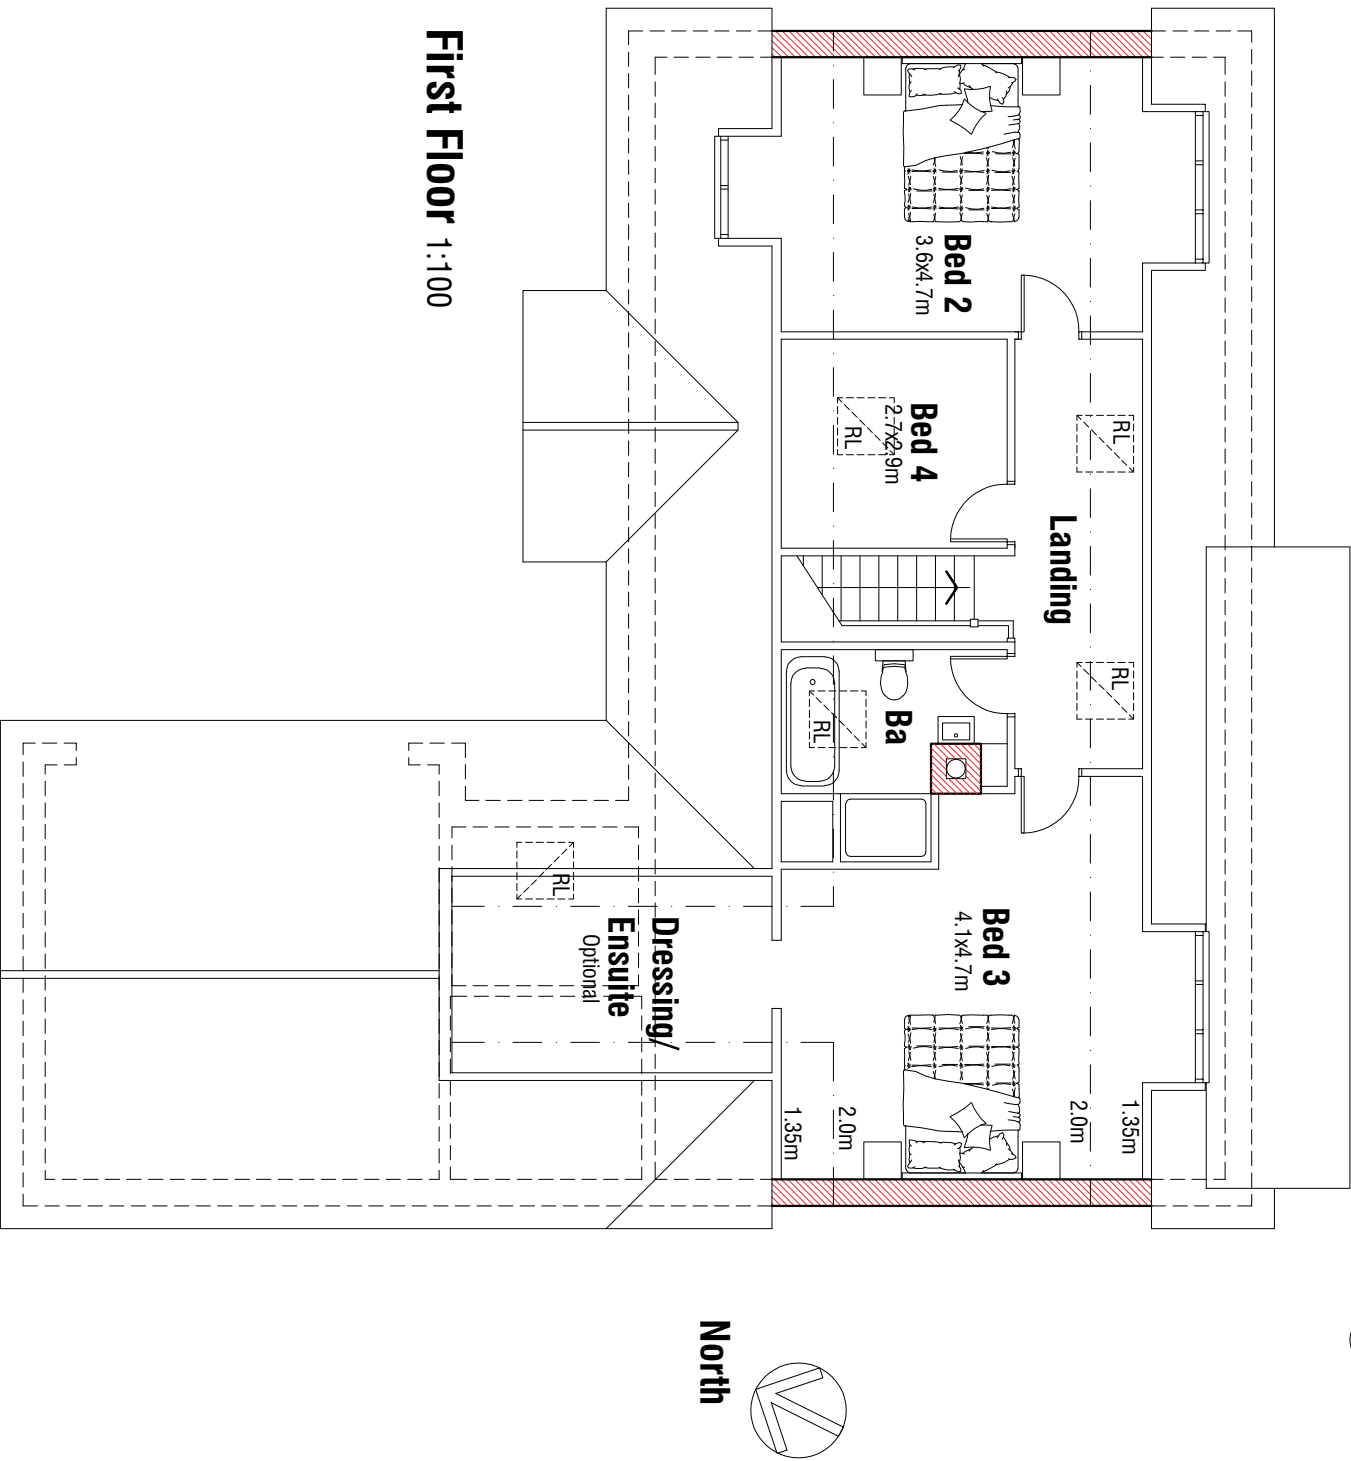

First Floor 1:100

11 Chapel Lane

Penistone

Sheffield

AS PROPOSED

PLANS & ELEVATIONS

mboothdesign

architectural design and building consultants

Fairfield House

Barnesley

STO 2FL

07681888300

E: mark@mboothdesign.co.uk

Scale

As shown @ A2

Drawn

MB

Date

March 2021

Ref.

20.34

Dwg No.

P1

Rev.

B

0cm

2cm

4cm

6cm

Copyright mboothdesign. All dimensions in millimeters unless otherwise stated.

Dimensions for setting out in existing buildings are to be checked and verified on site.