



No.	Proposal
1	Pole mounted intercom
2	Pick and collect hoarding signage
3	Canopy fascia signage
4	Exit from home shopping area to Pick and Collect canopy
5	Existing ASDA store
6	Signage lighting

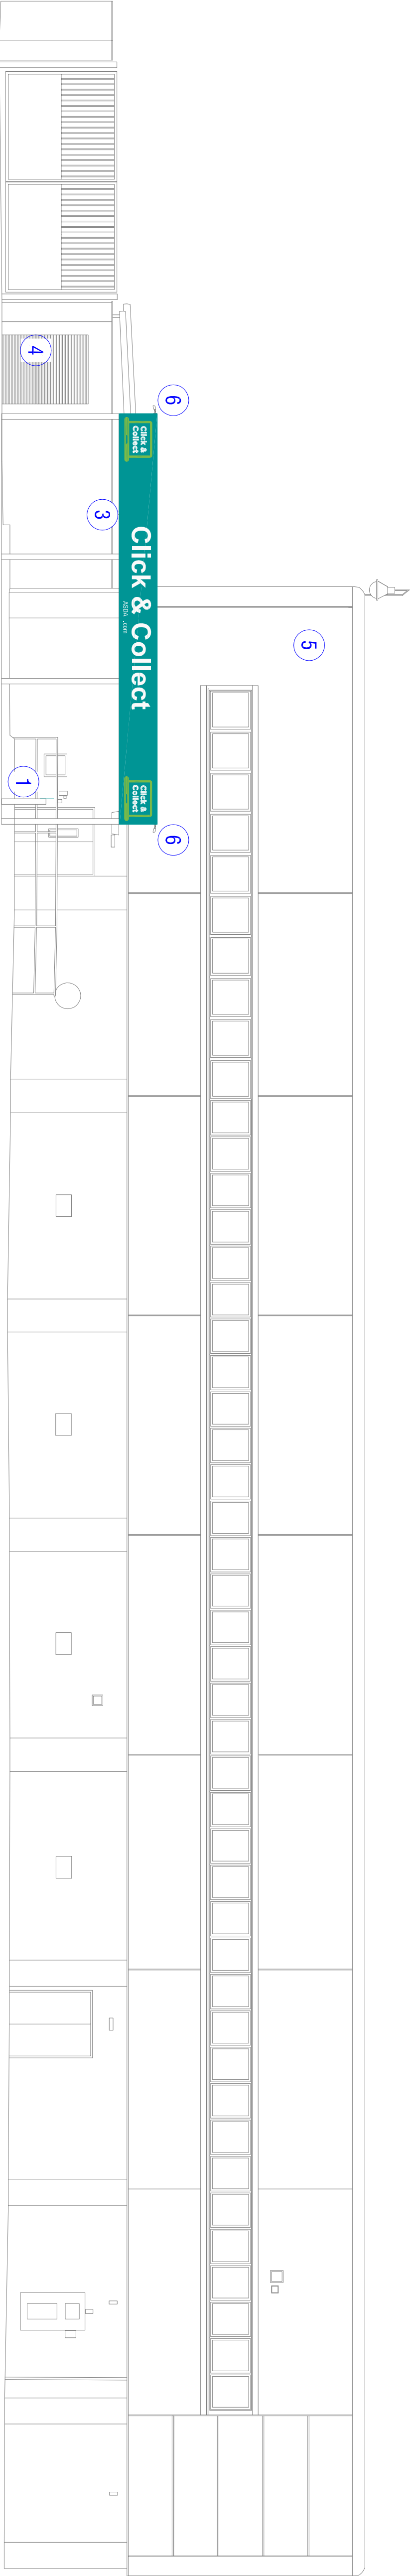


Datum: 50.00m.

Elevation 1.

Elevation 1 scale 1:100 @ A1

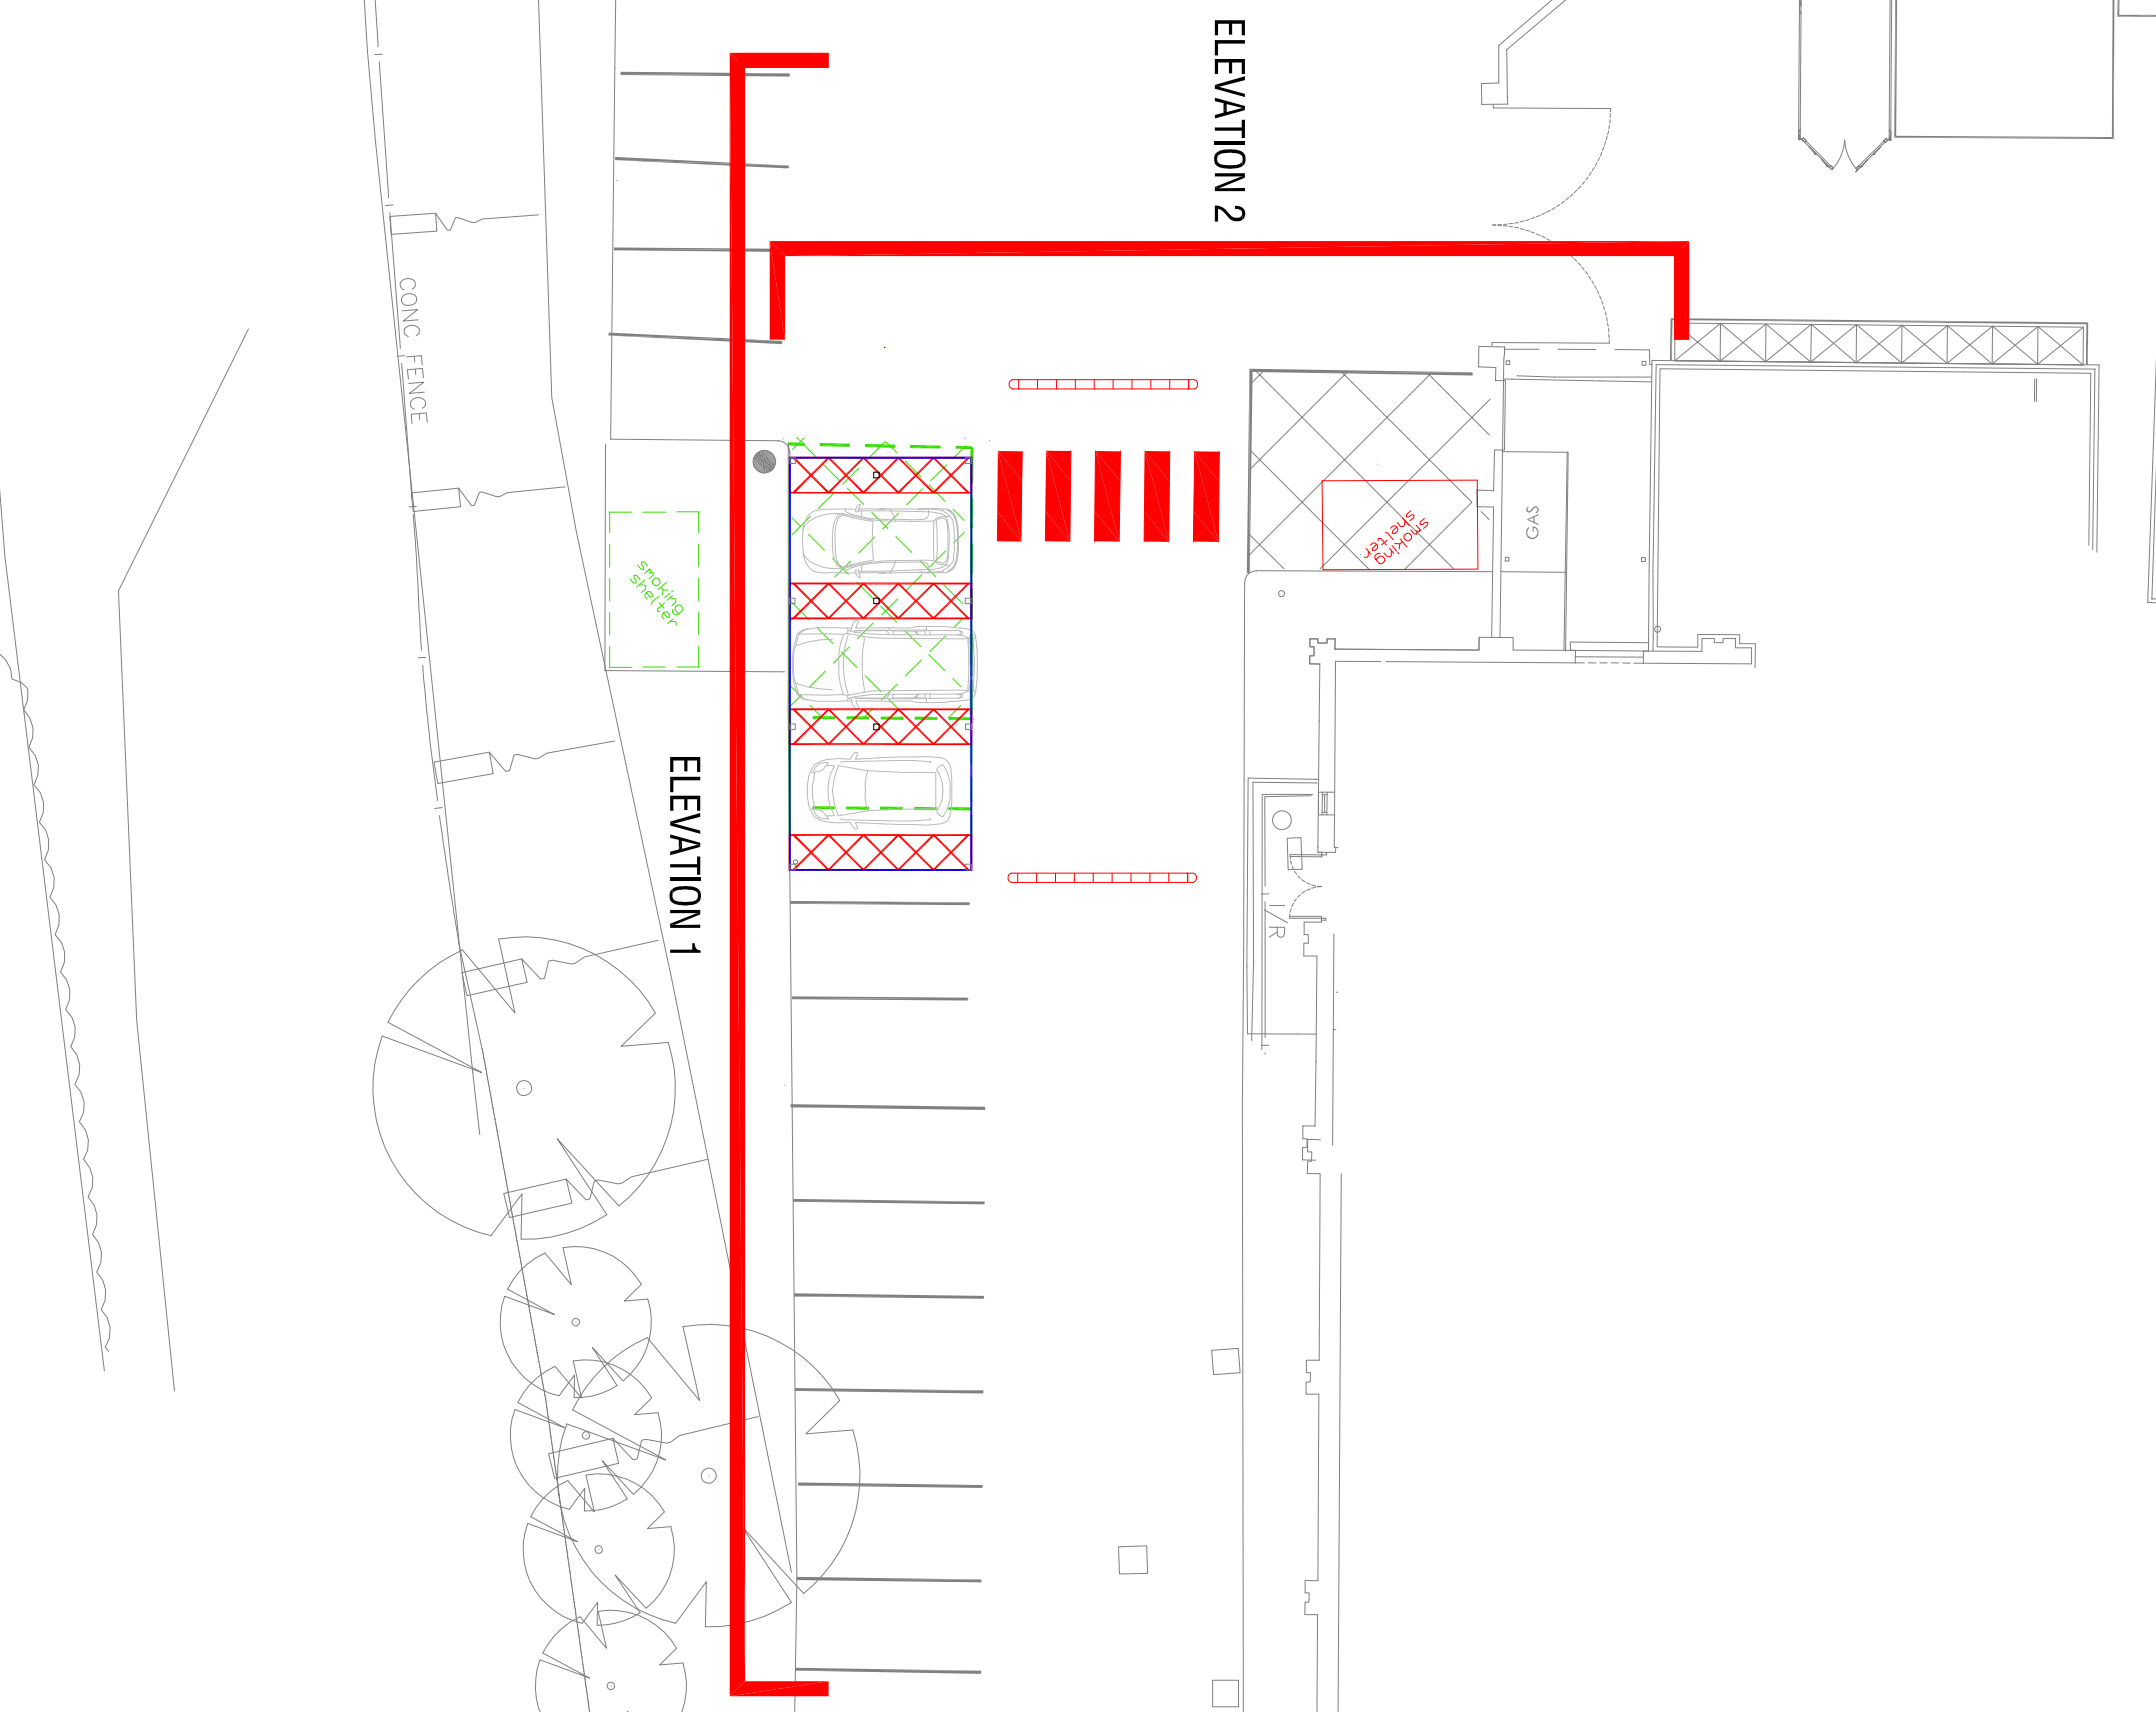

Proposed site plan 1:200 @ A1

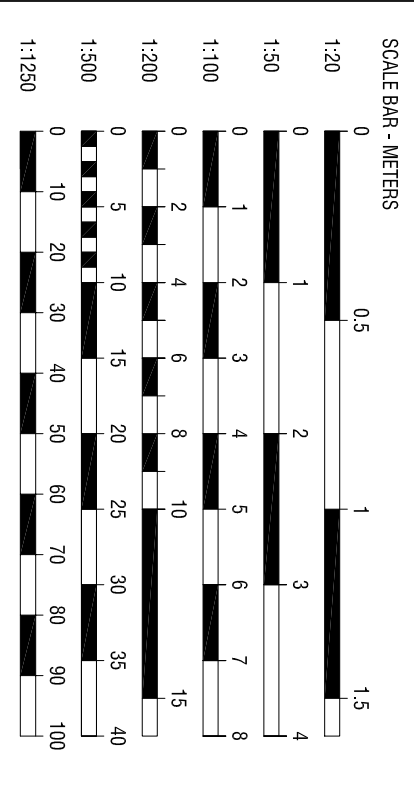

Rev	Date	Amendment	Rev
-	-	-	-

Status	Project No	Dwg No	Rev
PLANNING	0948,4675	(0)013	-

Date	NOV 13	Scale	Various @ A1
JB	TG		

Project
Asda Barnsley Superstore
Old Mill Lane,
Barnsley, S71 1UN
PICK AND COLLECT

Client



2 Pelion Place
Bradley Business Park
Dyfed Way
Huddersfield
HD2 1GT
Tel: 01484 422219
Fax: 01484 513617

Elevation 2 scale 1:50 @ A1