

Notes:
Planning drawings, not to be used for construction or building regulation purposes

Revision: --

Revision List:


0 5m

Project Name: 116 Haigh Lane, Hoylandswaine


Drawing Title: Floor Plans - Existing

Drawing Number: 1037/TP/004


Scale: 1:100@A3

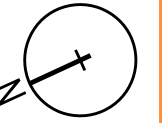

Date: August 10

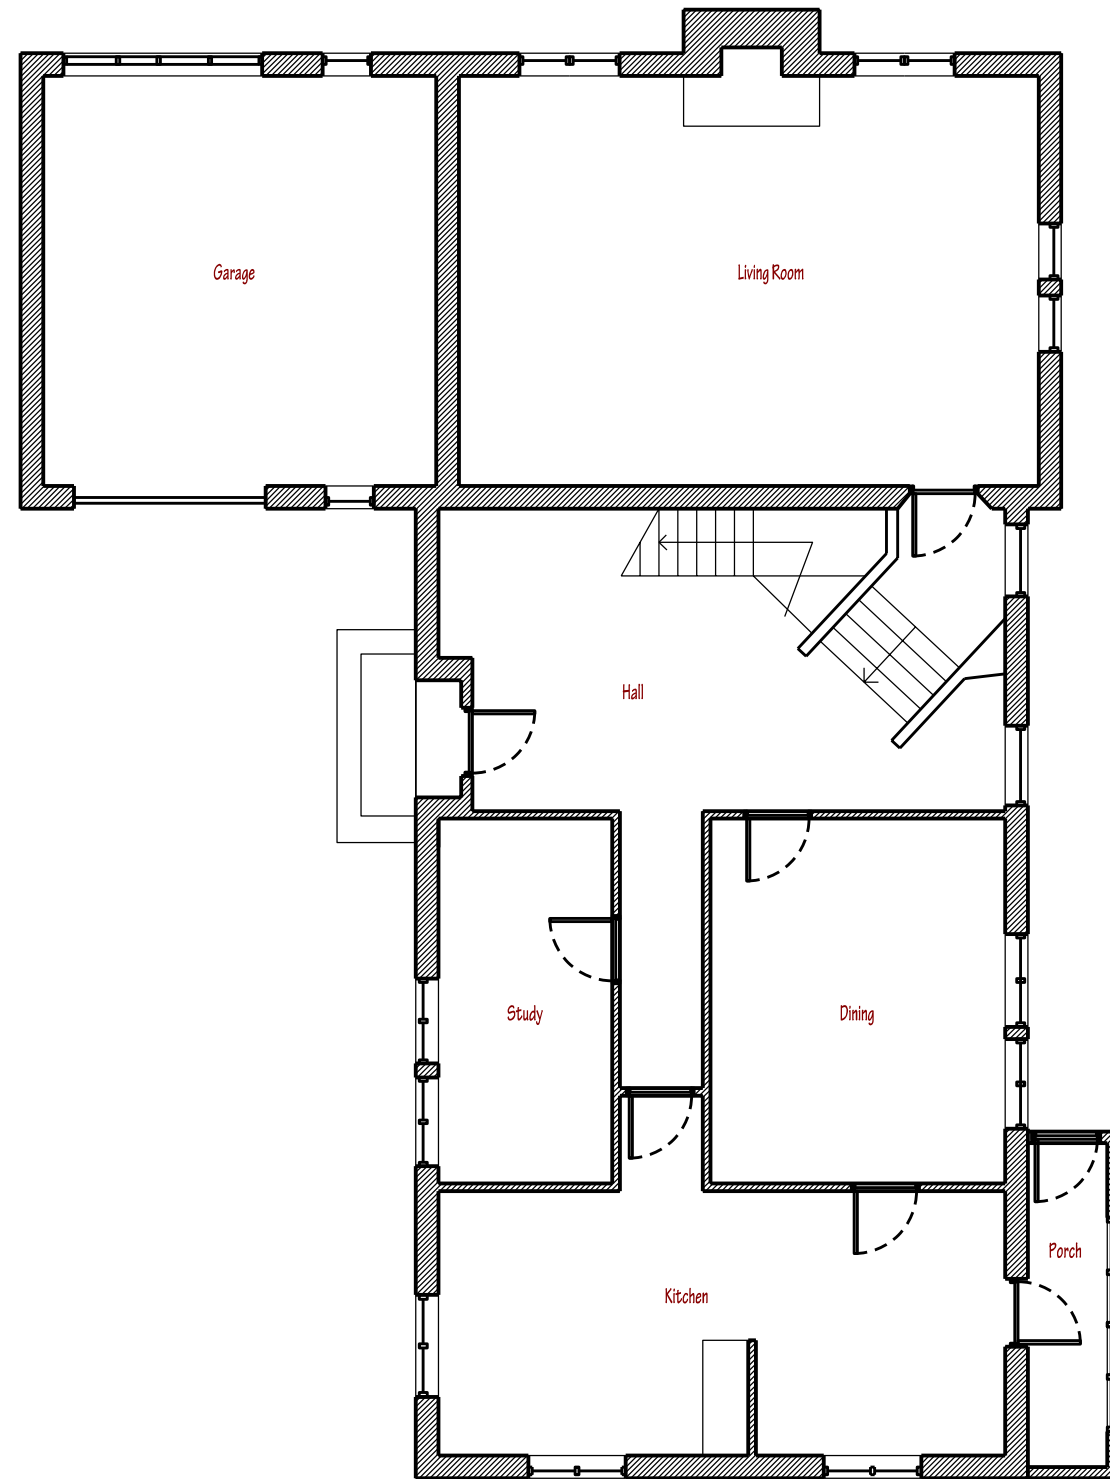

Ground Floor Plan - Existing

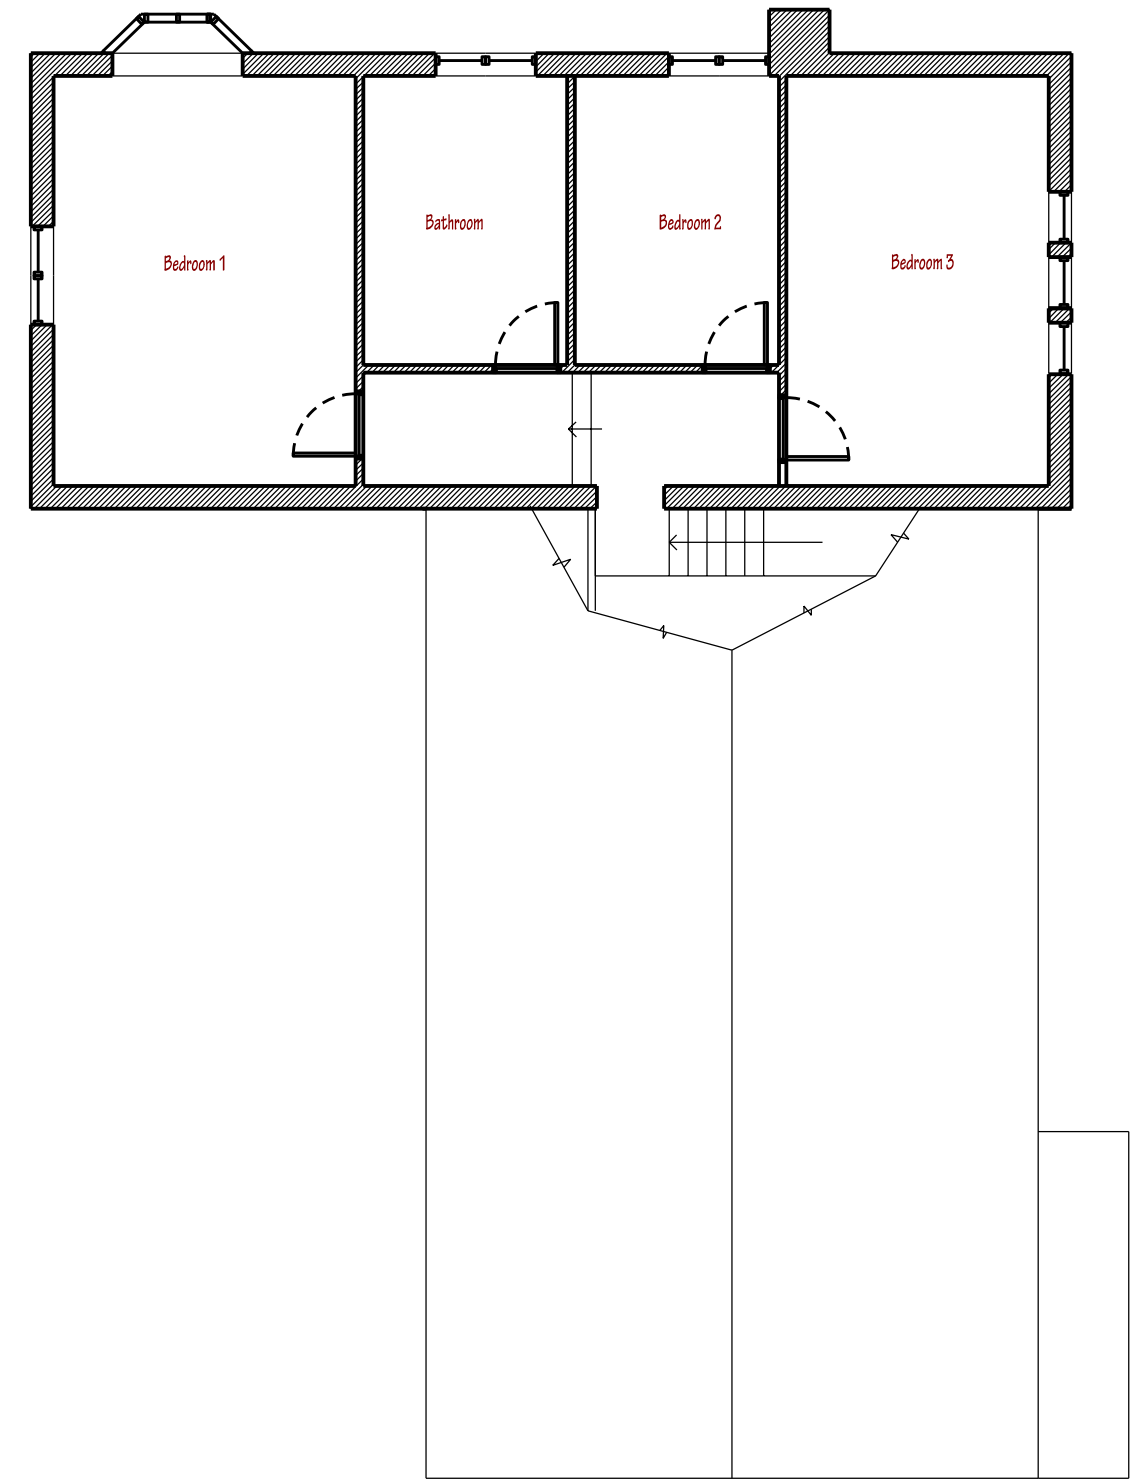

First Floor Plan - Existing