



COPYRIGHT: This drawing and design and all the information contained therein is the sole copyright of M J H Design and reproduction in any form is forbidden unless permission is obtained in writing.

NOTES:


All dimensions must be checked on site and not scaled from this drawing.

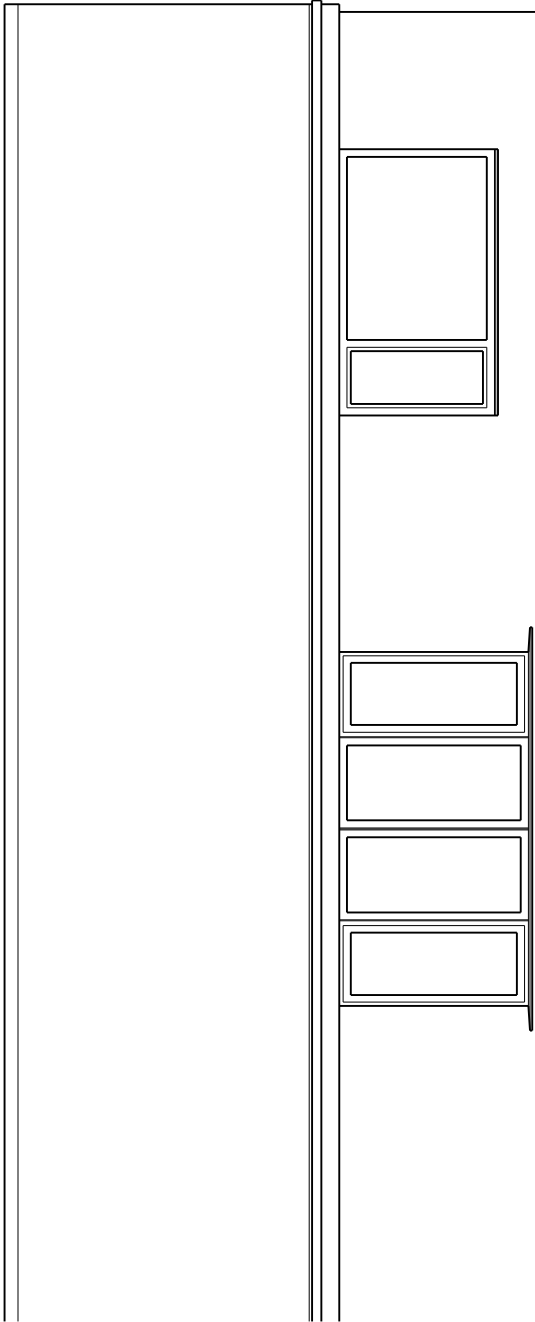


Front Elevation

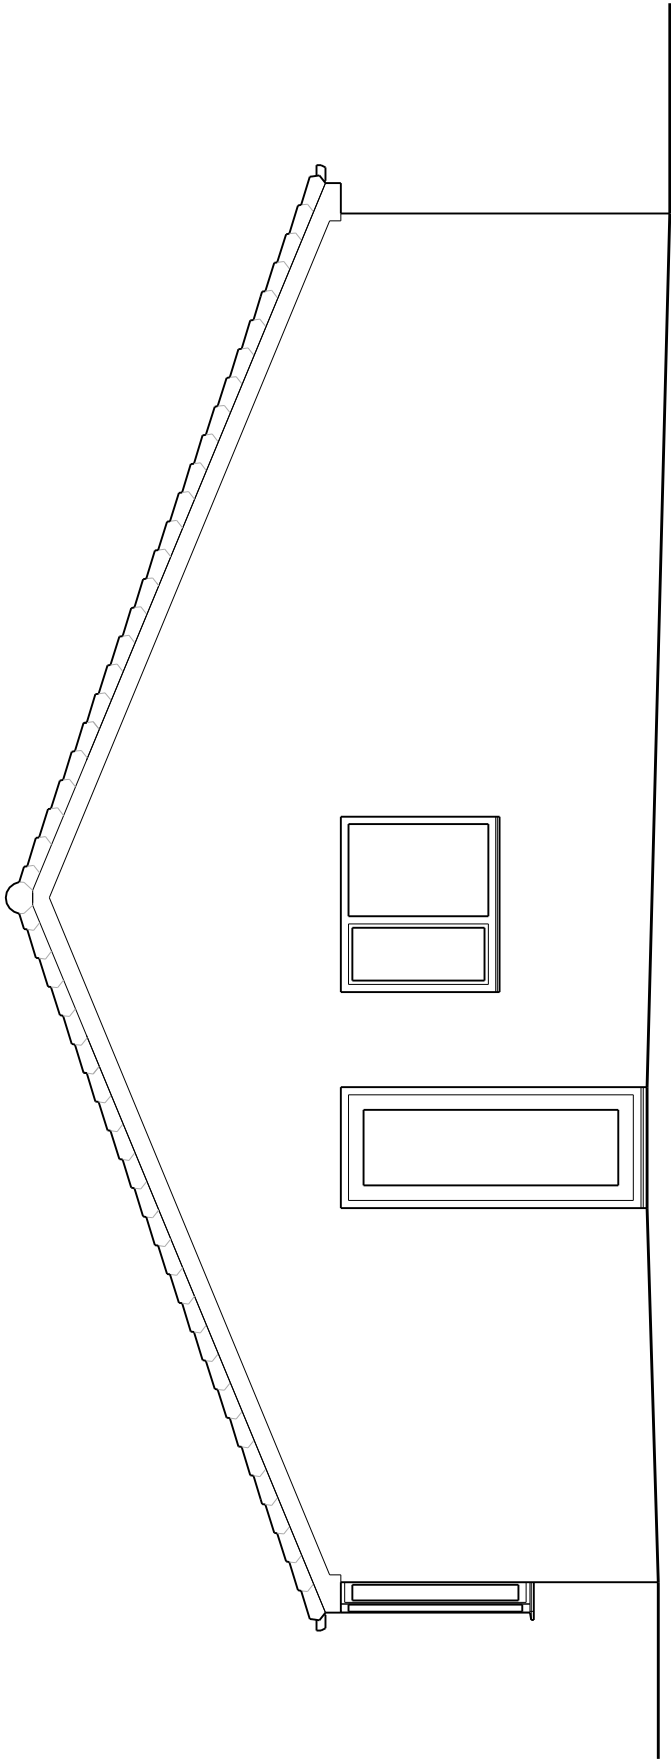

Side Elevation

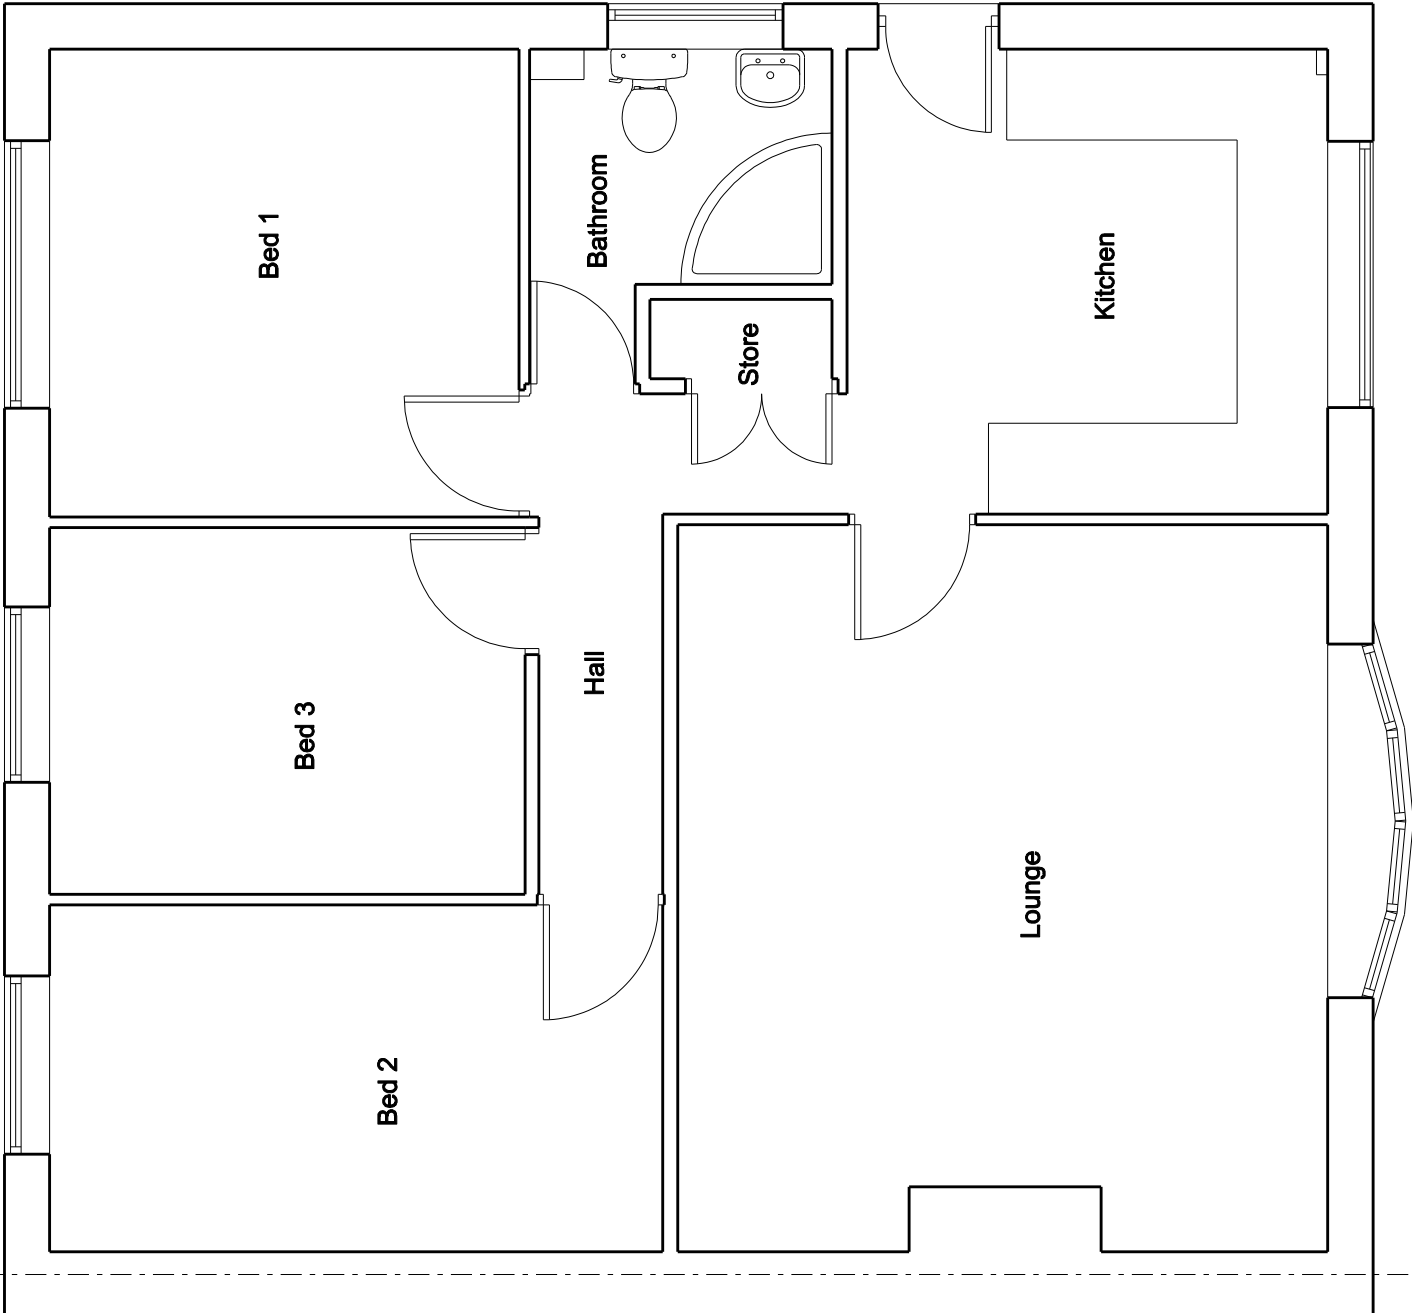

Existing Ground Floor Plan

 

Rear Elevation

A			Date		Revisions

© Copyright

M & JH DESIGN

Architectural Services

Aldersyde
107 Bessiter Road
Wombourne
Barnsley
S73 8JH

Tel: 07704677472
e-mail: enquiries.mjhdesign@gmail.com

Client	Mr Bailey
Project	Proposed Annex 2 Highwood Close Darton Barnsley S75 5JW
Title	

Title	
Existing Plan & Elevations	

Scale	1:50	Date	May 2023
Drawn by	JRH	Revision	
Drawing No.	1330-01		