



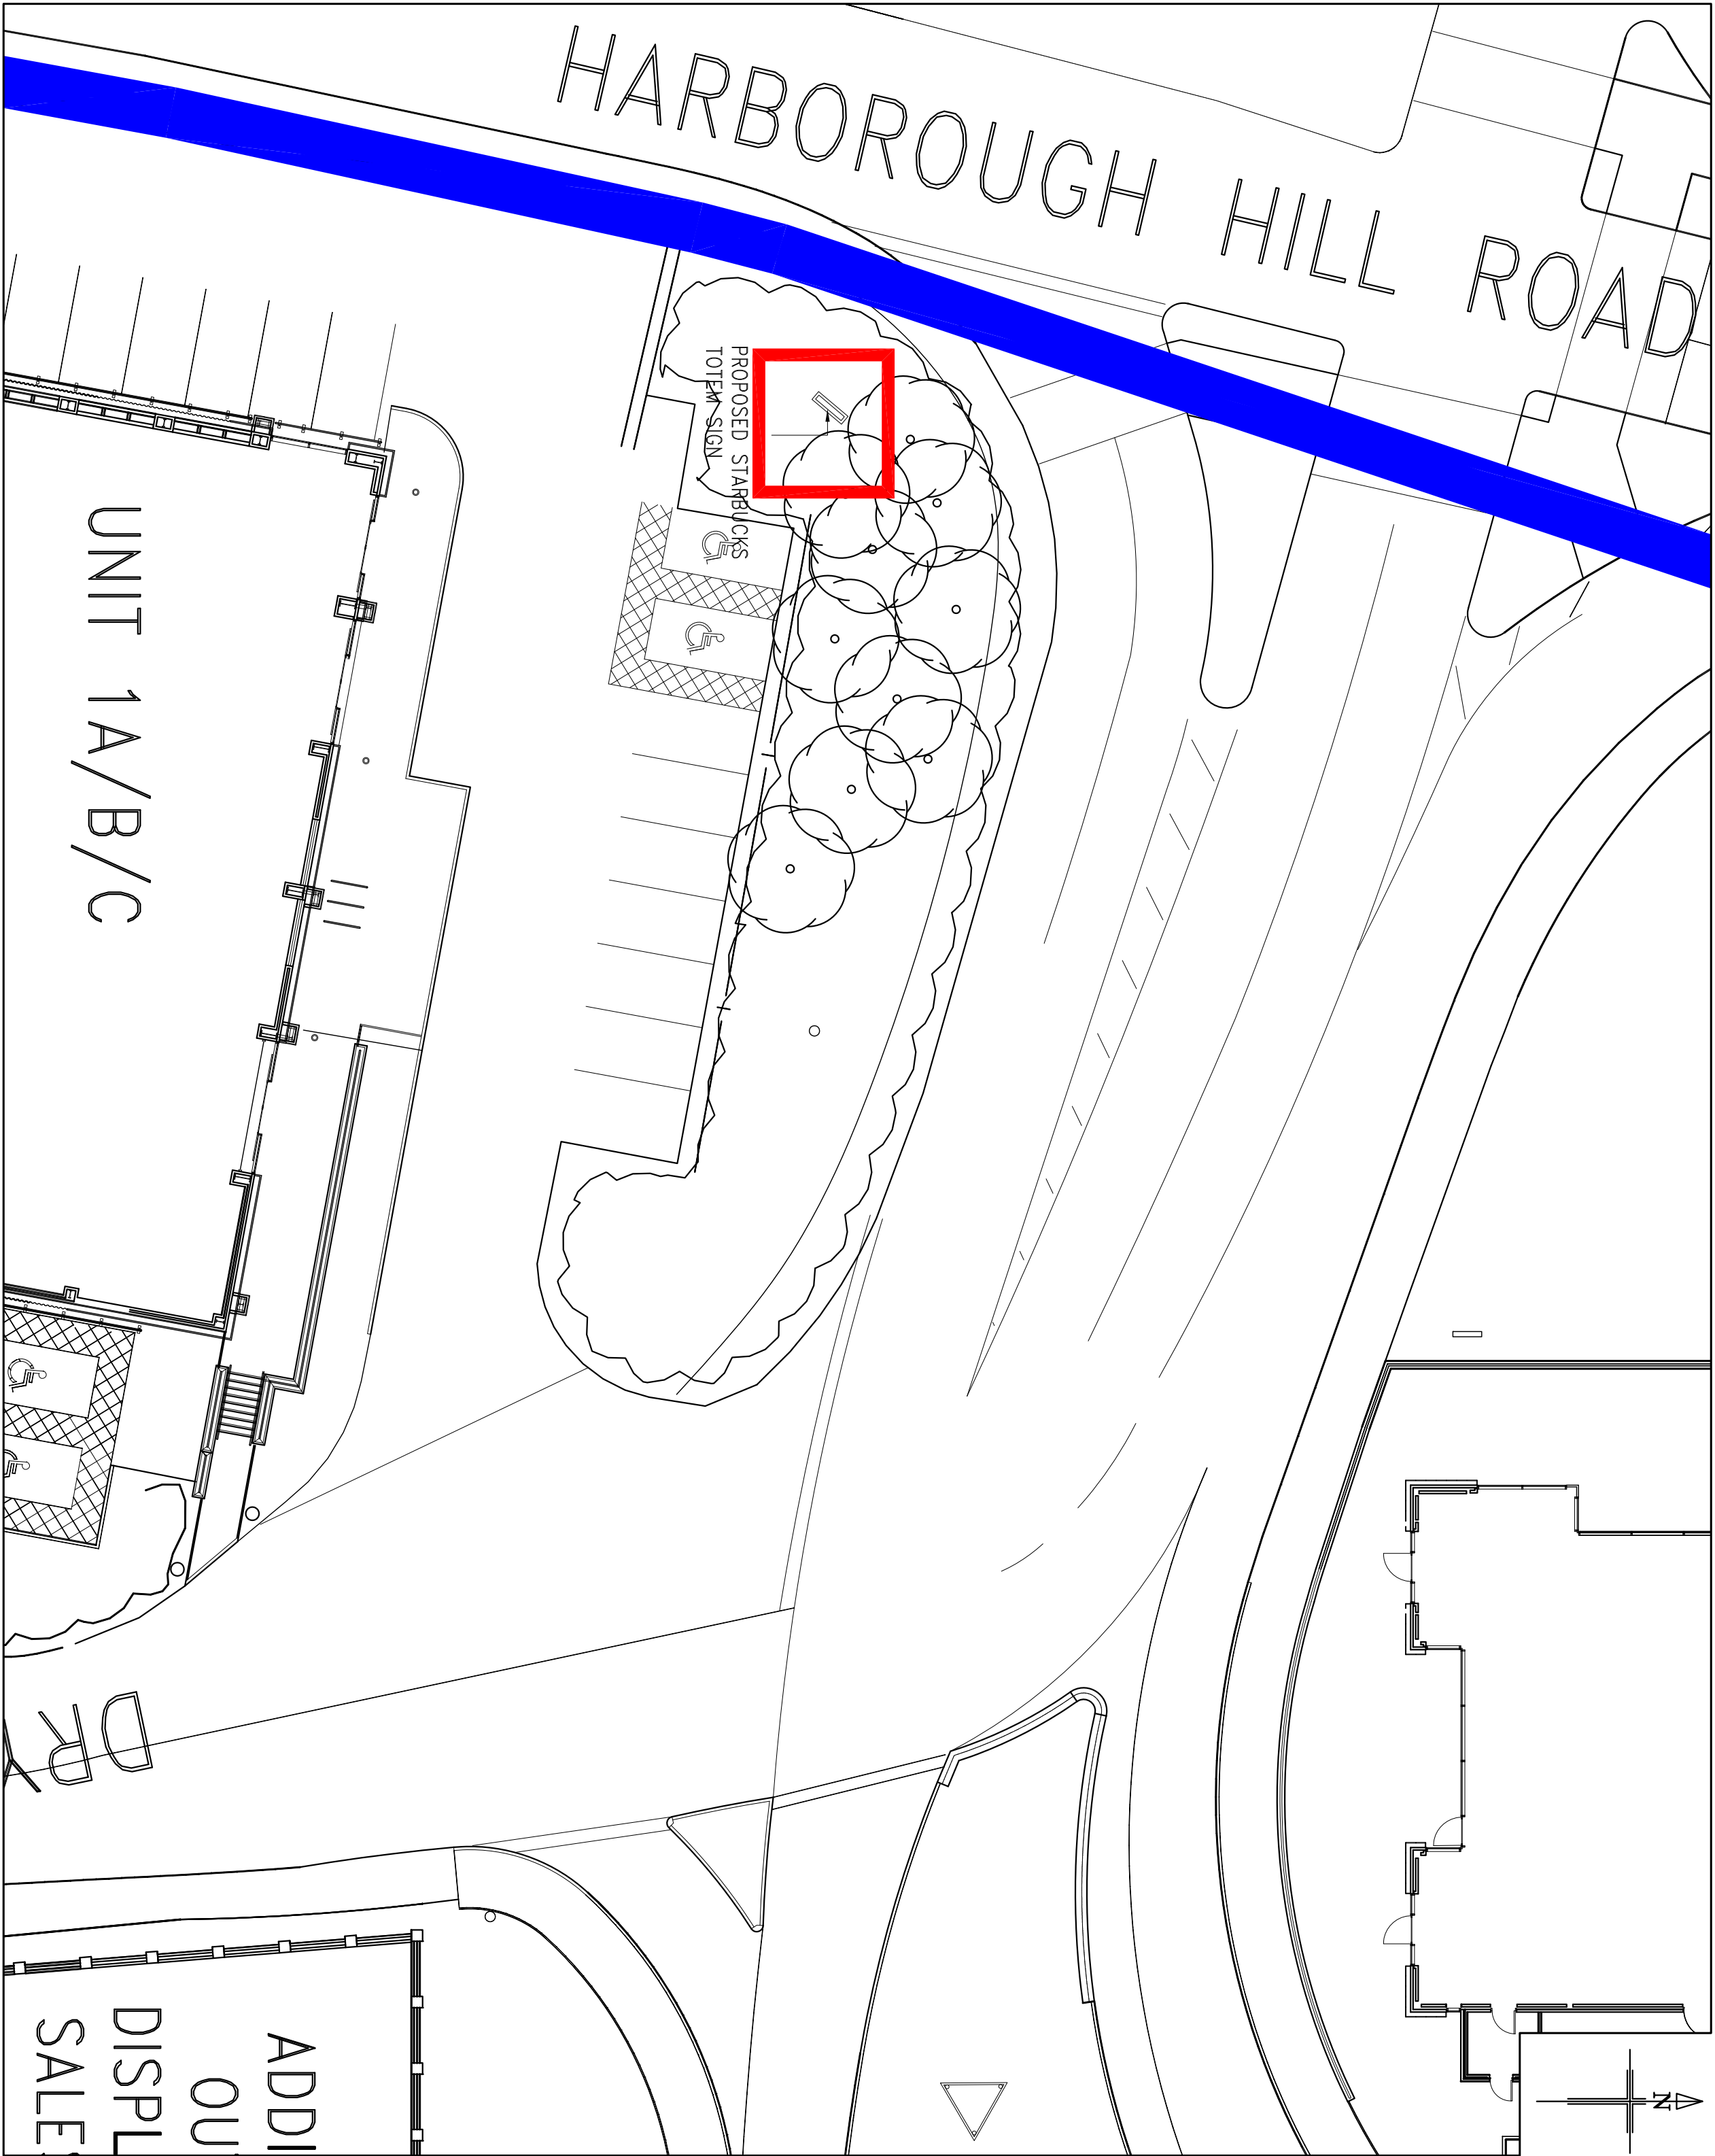

01 Proposed Site Plan

Scale 1:200 @ A2

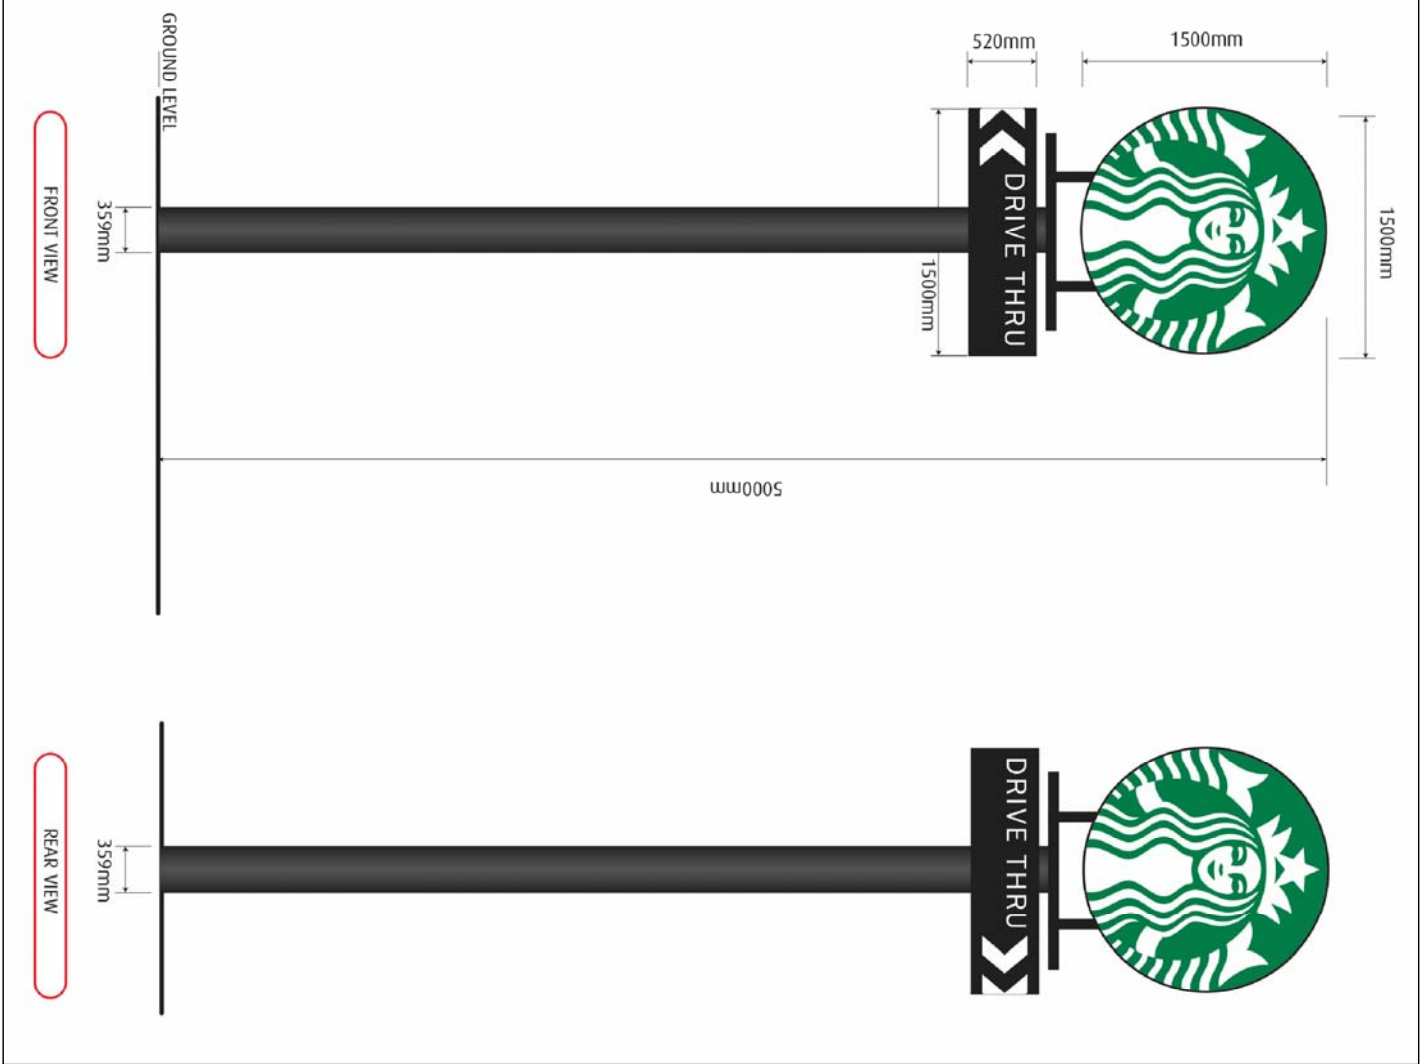

02 Proposed Totem Sign

Not To Scale

B	EXTENT OF RED LINE UPDATED.	04.10.18	VS	GB
A	LOCATION OF TOTEM SIGN UPDATED.	10.09.18	VS	GB
Rev	Description	Date	By	Chk

Status	Purpose for Issue			
Planning	☒	Tender	☐	
Construction	☐	As Built	☐	PLANNING

Client

PEEL DEVELOPMENTS (UK) LTD

Contract

PROPOSED TOTEM SIGN
STARBUCKS
HARBOROUGH HILL ROAD, BARNSELEY

Drawing

PROPOSED SITE PLAN

bateandtaylor architects		macintosh house 4a cambridge street manchester m1 5gg	
www.bate-taylor.co.uk		tel: 0161 236 0999	
		fax: 0161 236 0404	
		mail@bate-taylor.co.uk	

Drawing No.	MH1124-101	Revision	B
Scales	1:200 @ A2	Date	AUGUST '18
Drawn	VS	Checked	GB

This drawing is the copyright of the Architect and may not be reproduced without licence.
DO NOT scale from this drawing.

