



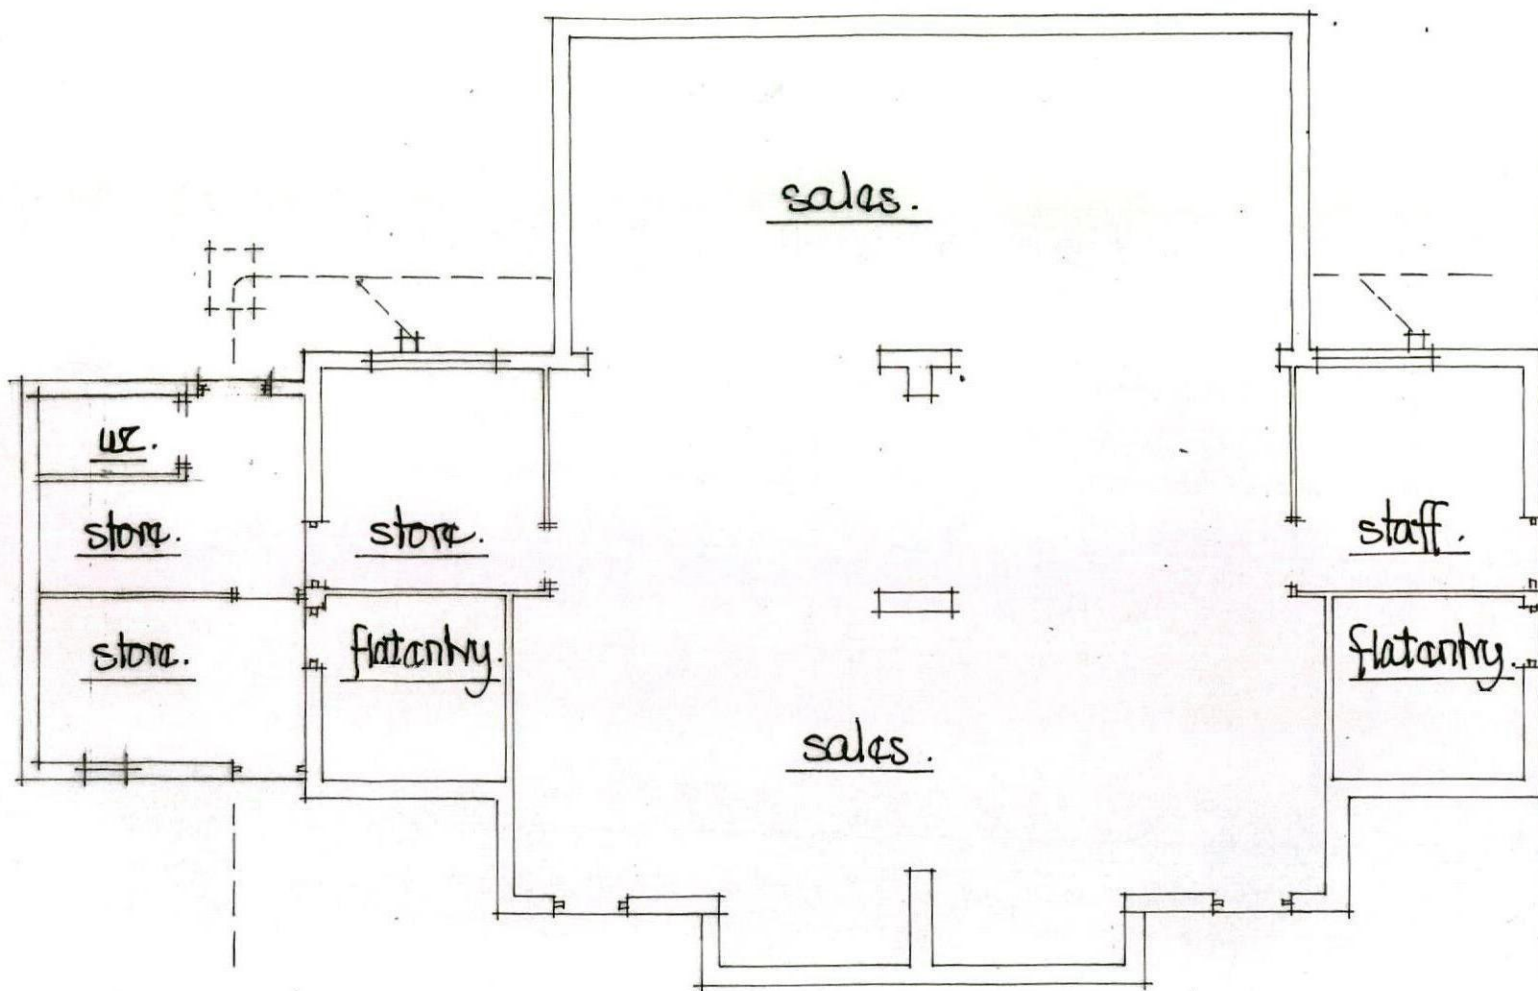


existing ground floor layout plan.

scale 1:100m.



existing rear elevation.

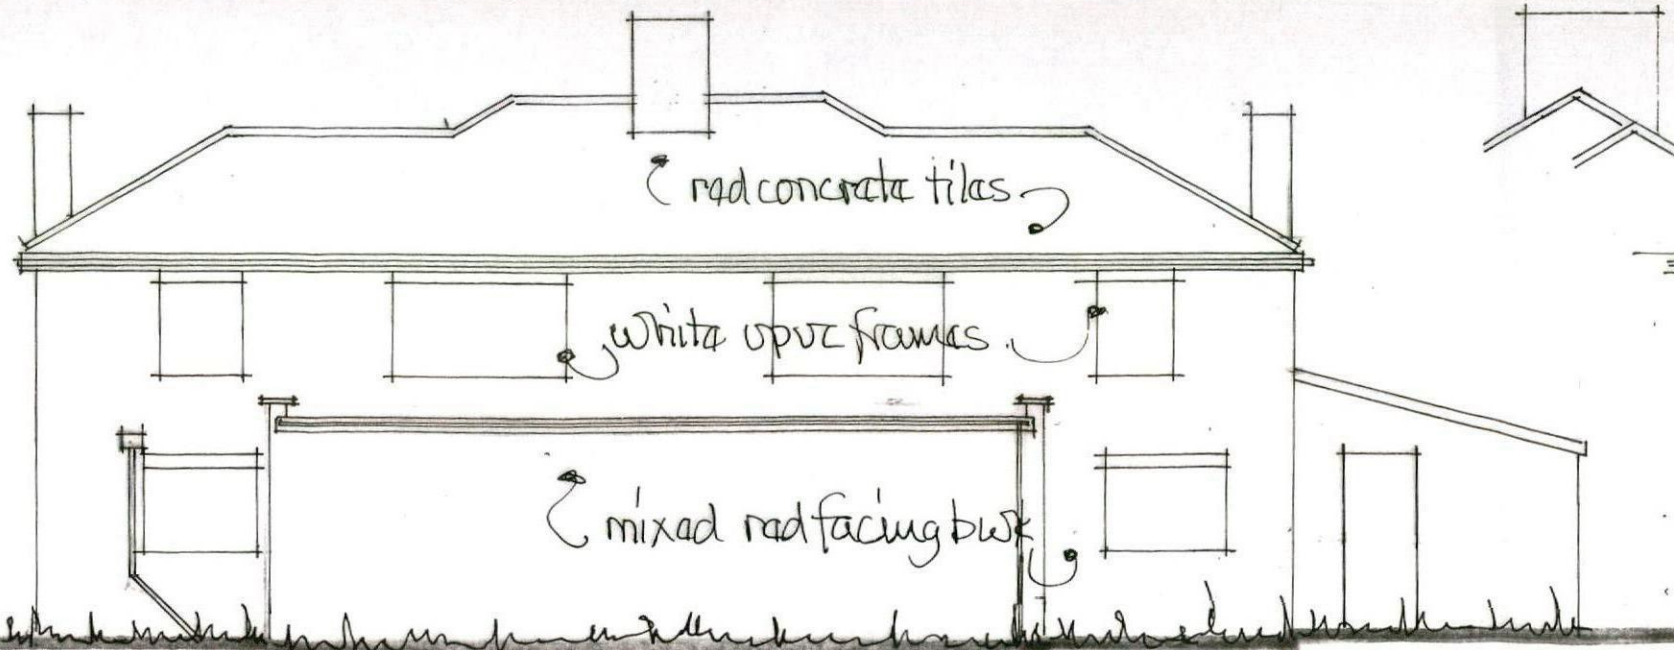

ex. side view from no 69.

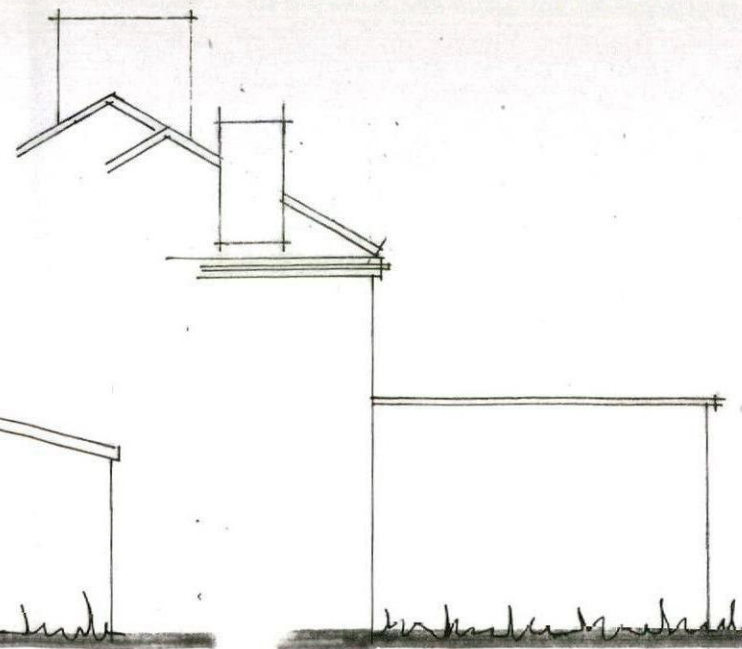


ex. side view from no 63.

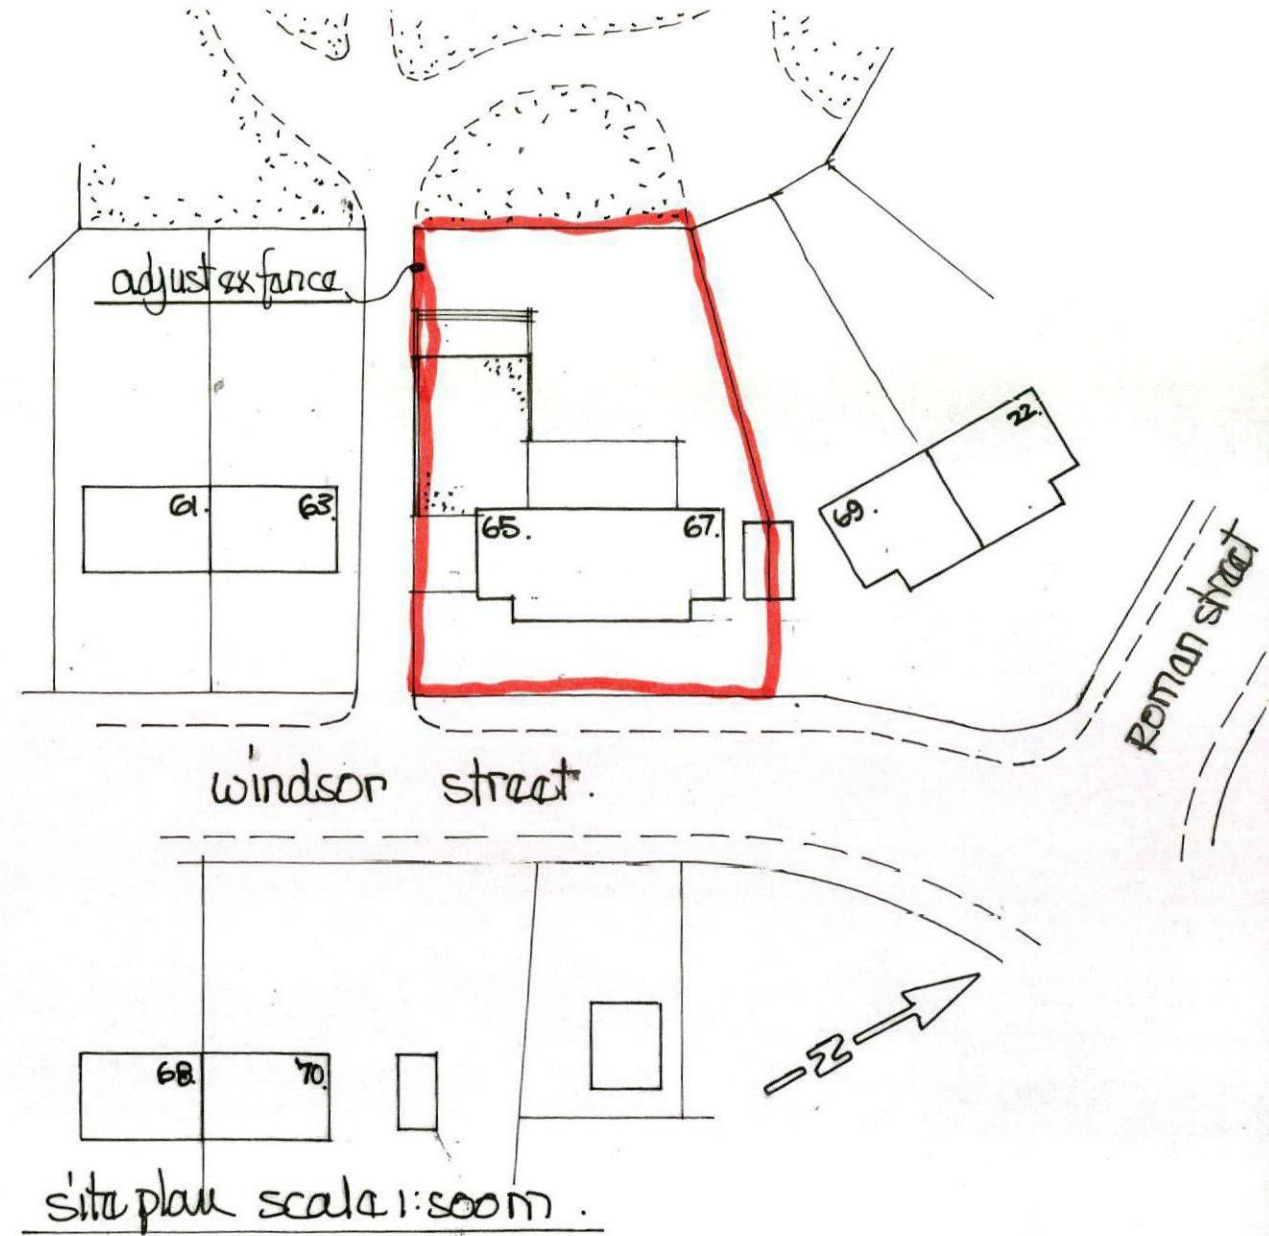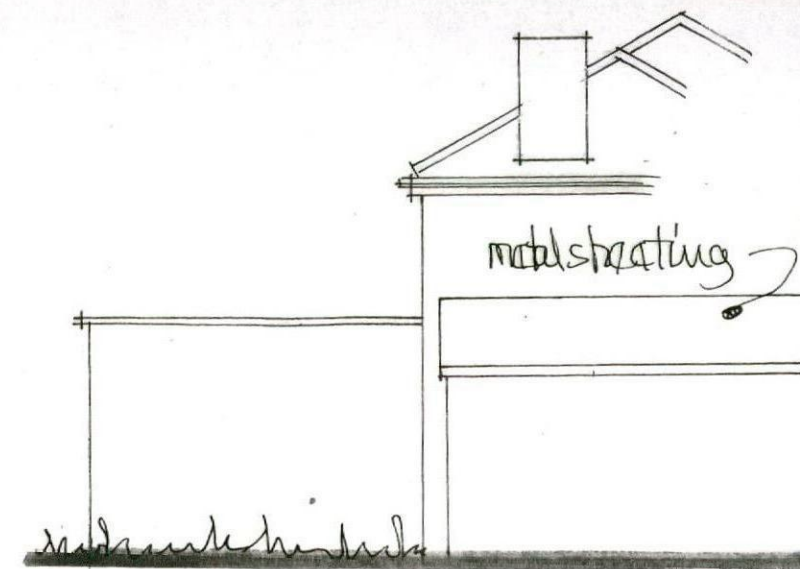


site plan scale 1:500m.

prop. floor plan.

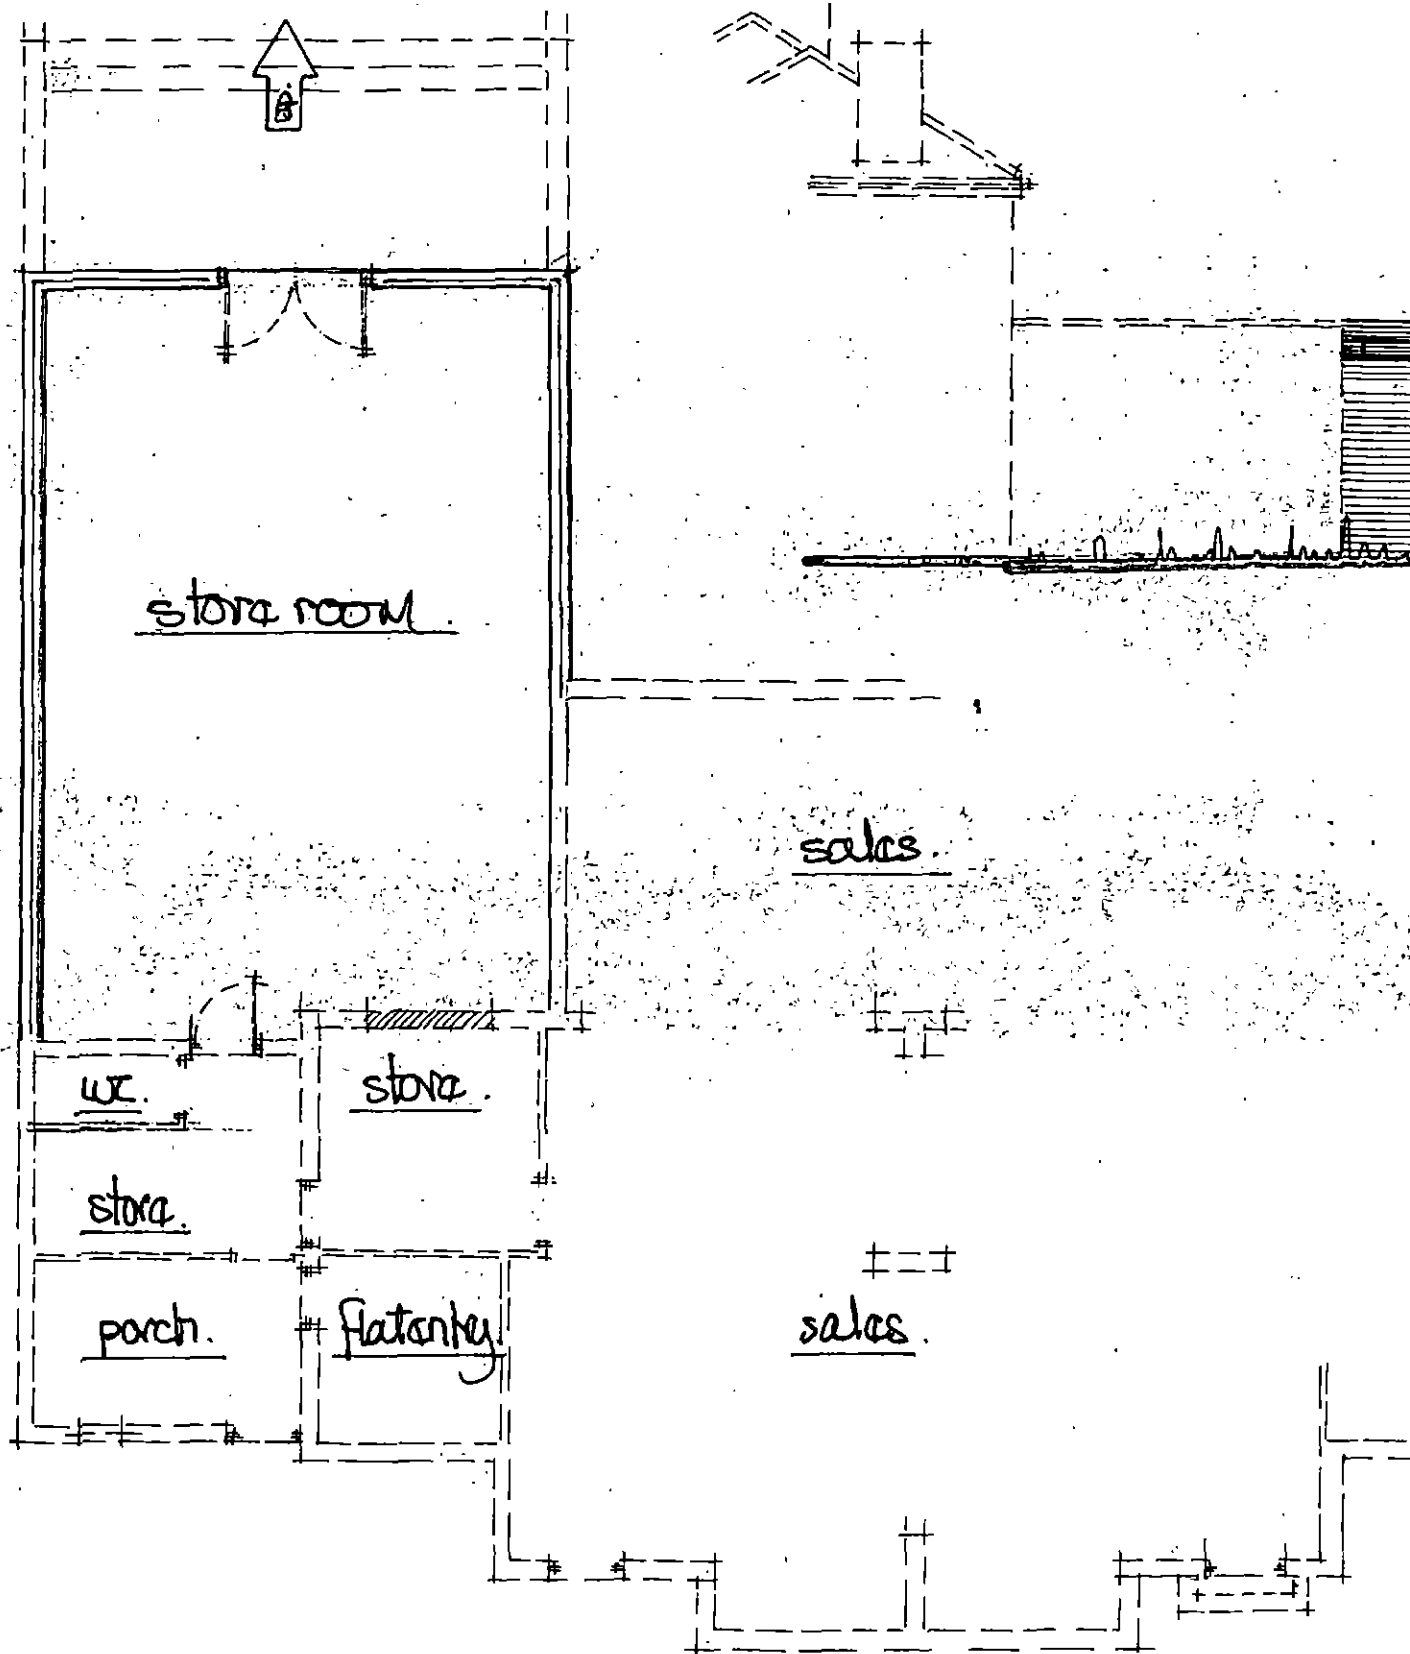

prop. side view from no 69.

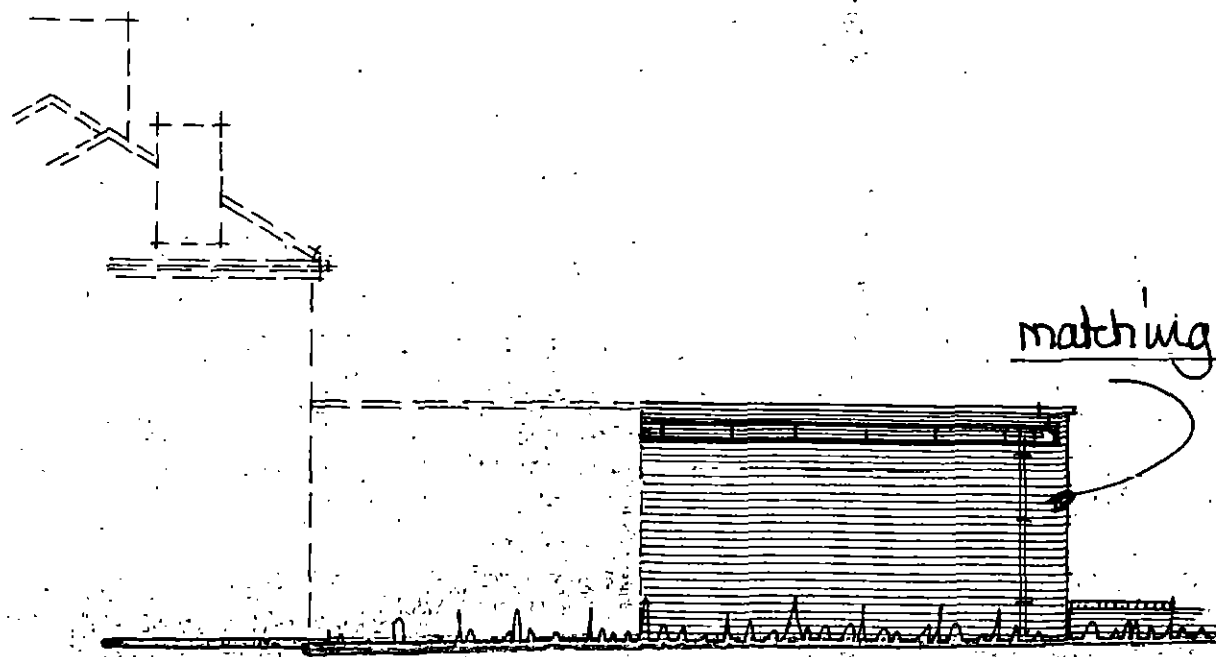

prop. side view from no 63.

matching facing brick + parapet

dwarf wall to take into account slope of drive length to be site assessed.

prop. rear view

scale 1:100m.

