




Drawing No.	Rev No.
MMP001 -004	

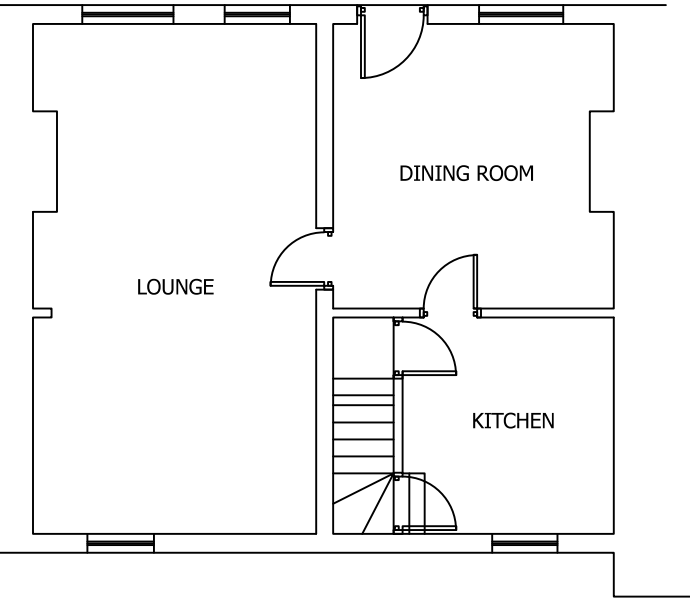


EXISTING GROUND FLOOR PLAN
SCALE 1:100 AT A3

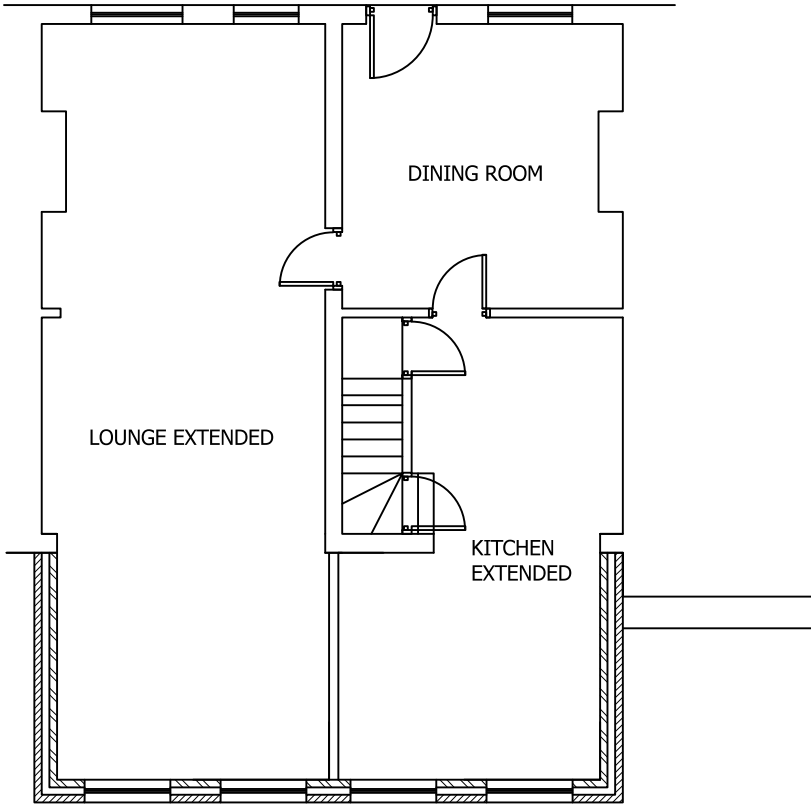


PROPOSED GROUND FLOOR PLAN
SCALE 1:100 AT A3

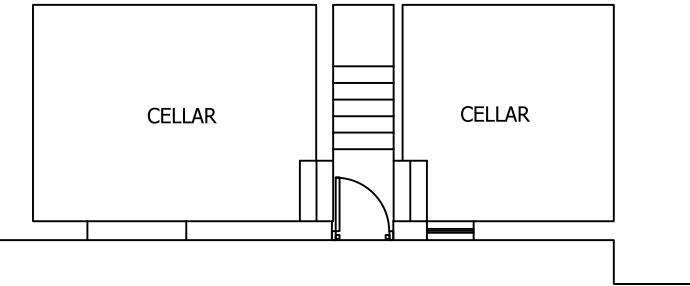


EXISTING BASEMENT PLAN
SCALE 1:50 AT A3

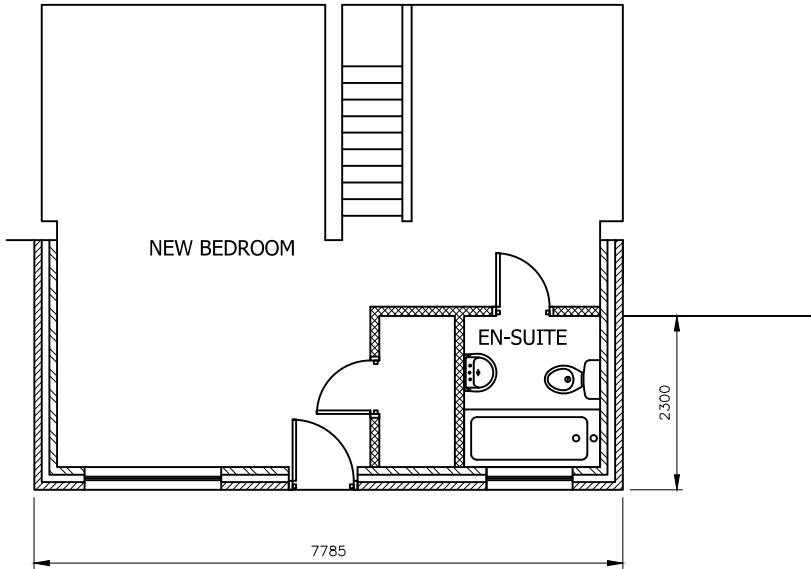

PROPOSED BASEMENT PLAN
SCALE 1:50 AT A3

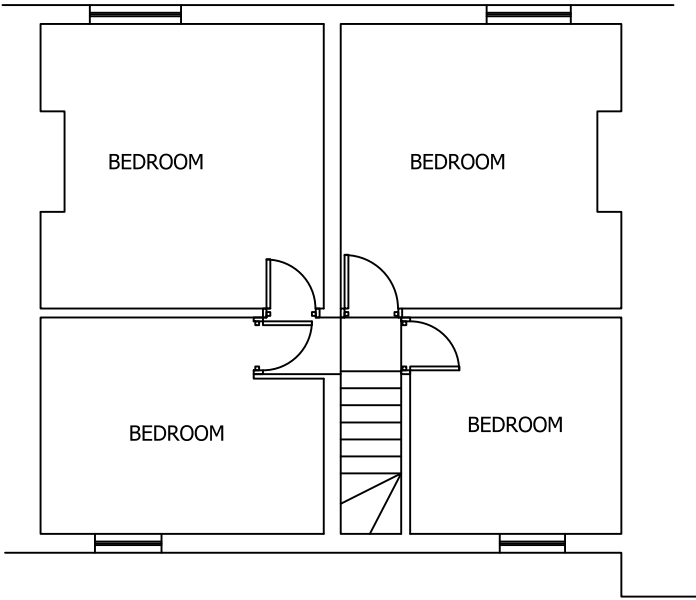

EXISTING FIRST FLOOR PLAN
SCALE 1:100 AT A3

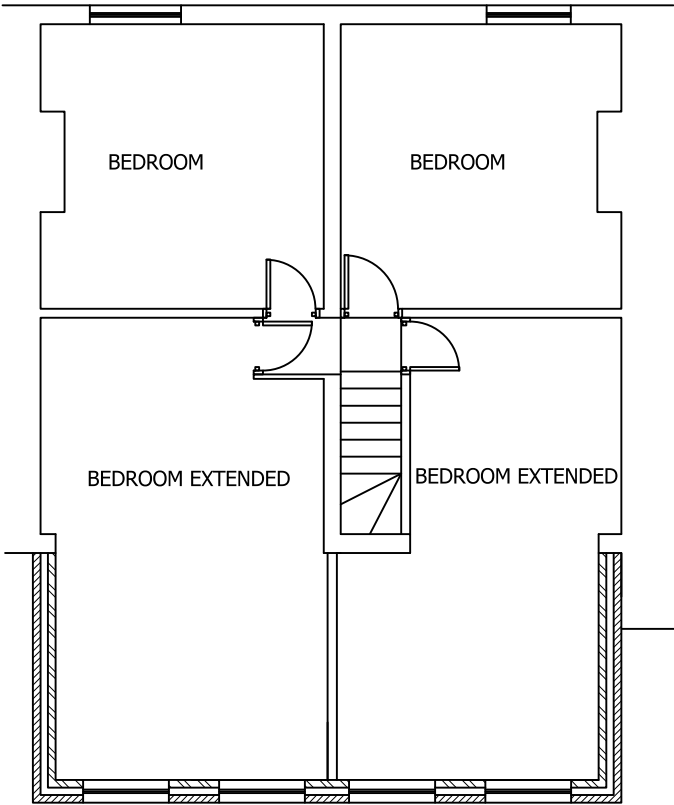

PROPOSED FIRST FLOOR PLAN
SCALE 1:100 AT A3

DO NOT SCALE: Contractor to check all dimensions and report any omissions or errors

NOTES

Rev	Description	By	Chk	App	Date
-----	-------------	----	-----	-----	------

JRB DESIGNS Ltd
1 Saville Road
Cudworth
Barnsley
S72 8LT
Tel: 01226 383542
Fax: 01226 380078
Mob: 07970 541192
Email: john@jrbdesigns.co.uk

This drawing is copyright. © jrbdesigns Ltd.

Client
MR. M PATTISON

Drawing Title
PROPOSED PLANS 1

Address
**8-10 JAMES STREET
BARNSELY**

Project Title:
TWO STOREY REAR EXTENSION

Purpose of Issue:
PLANNING

Drawing Status
FIRST ISSUE

Scale at A3 AS SHOWN	Drawn By JRB	Date 06/06/2018
Checked By	Date 06/06/2018	Approved By Date 06/06/2018
Project No. MMP001	Drawing No. 004	Revision -

APPROVAL ☒ INFORMATION ☐ TENDER ☐ CONTRACT ☐ CONSTRUCTION ☐