


THIS DRAWING AND THE BUILDING WORKS DEPICTED ARE THE COPYRIGHT OF MIKE TIPPINS DESIGN LTD AND MAY NOT BE REPRODUCED EXCEPT BY WRITTEN PERMISSION. THIS DRAWING MUST BE READ AND CHECKED AGAINST ANY SPECIALIST DRAWINGS AND INFORMATION PROVIDED. DO NOT SCALE FROM THIS DRAWING. USE FIGURED DIMENSIONS ONLY.

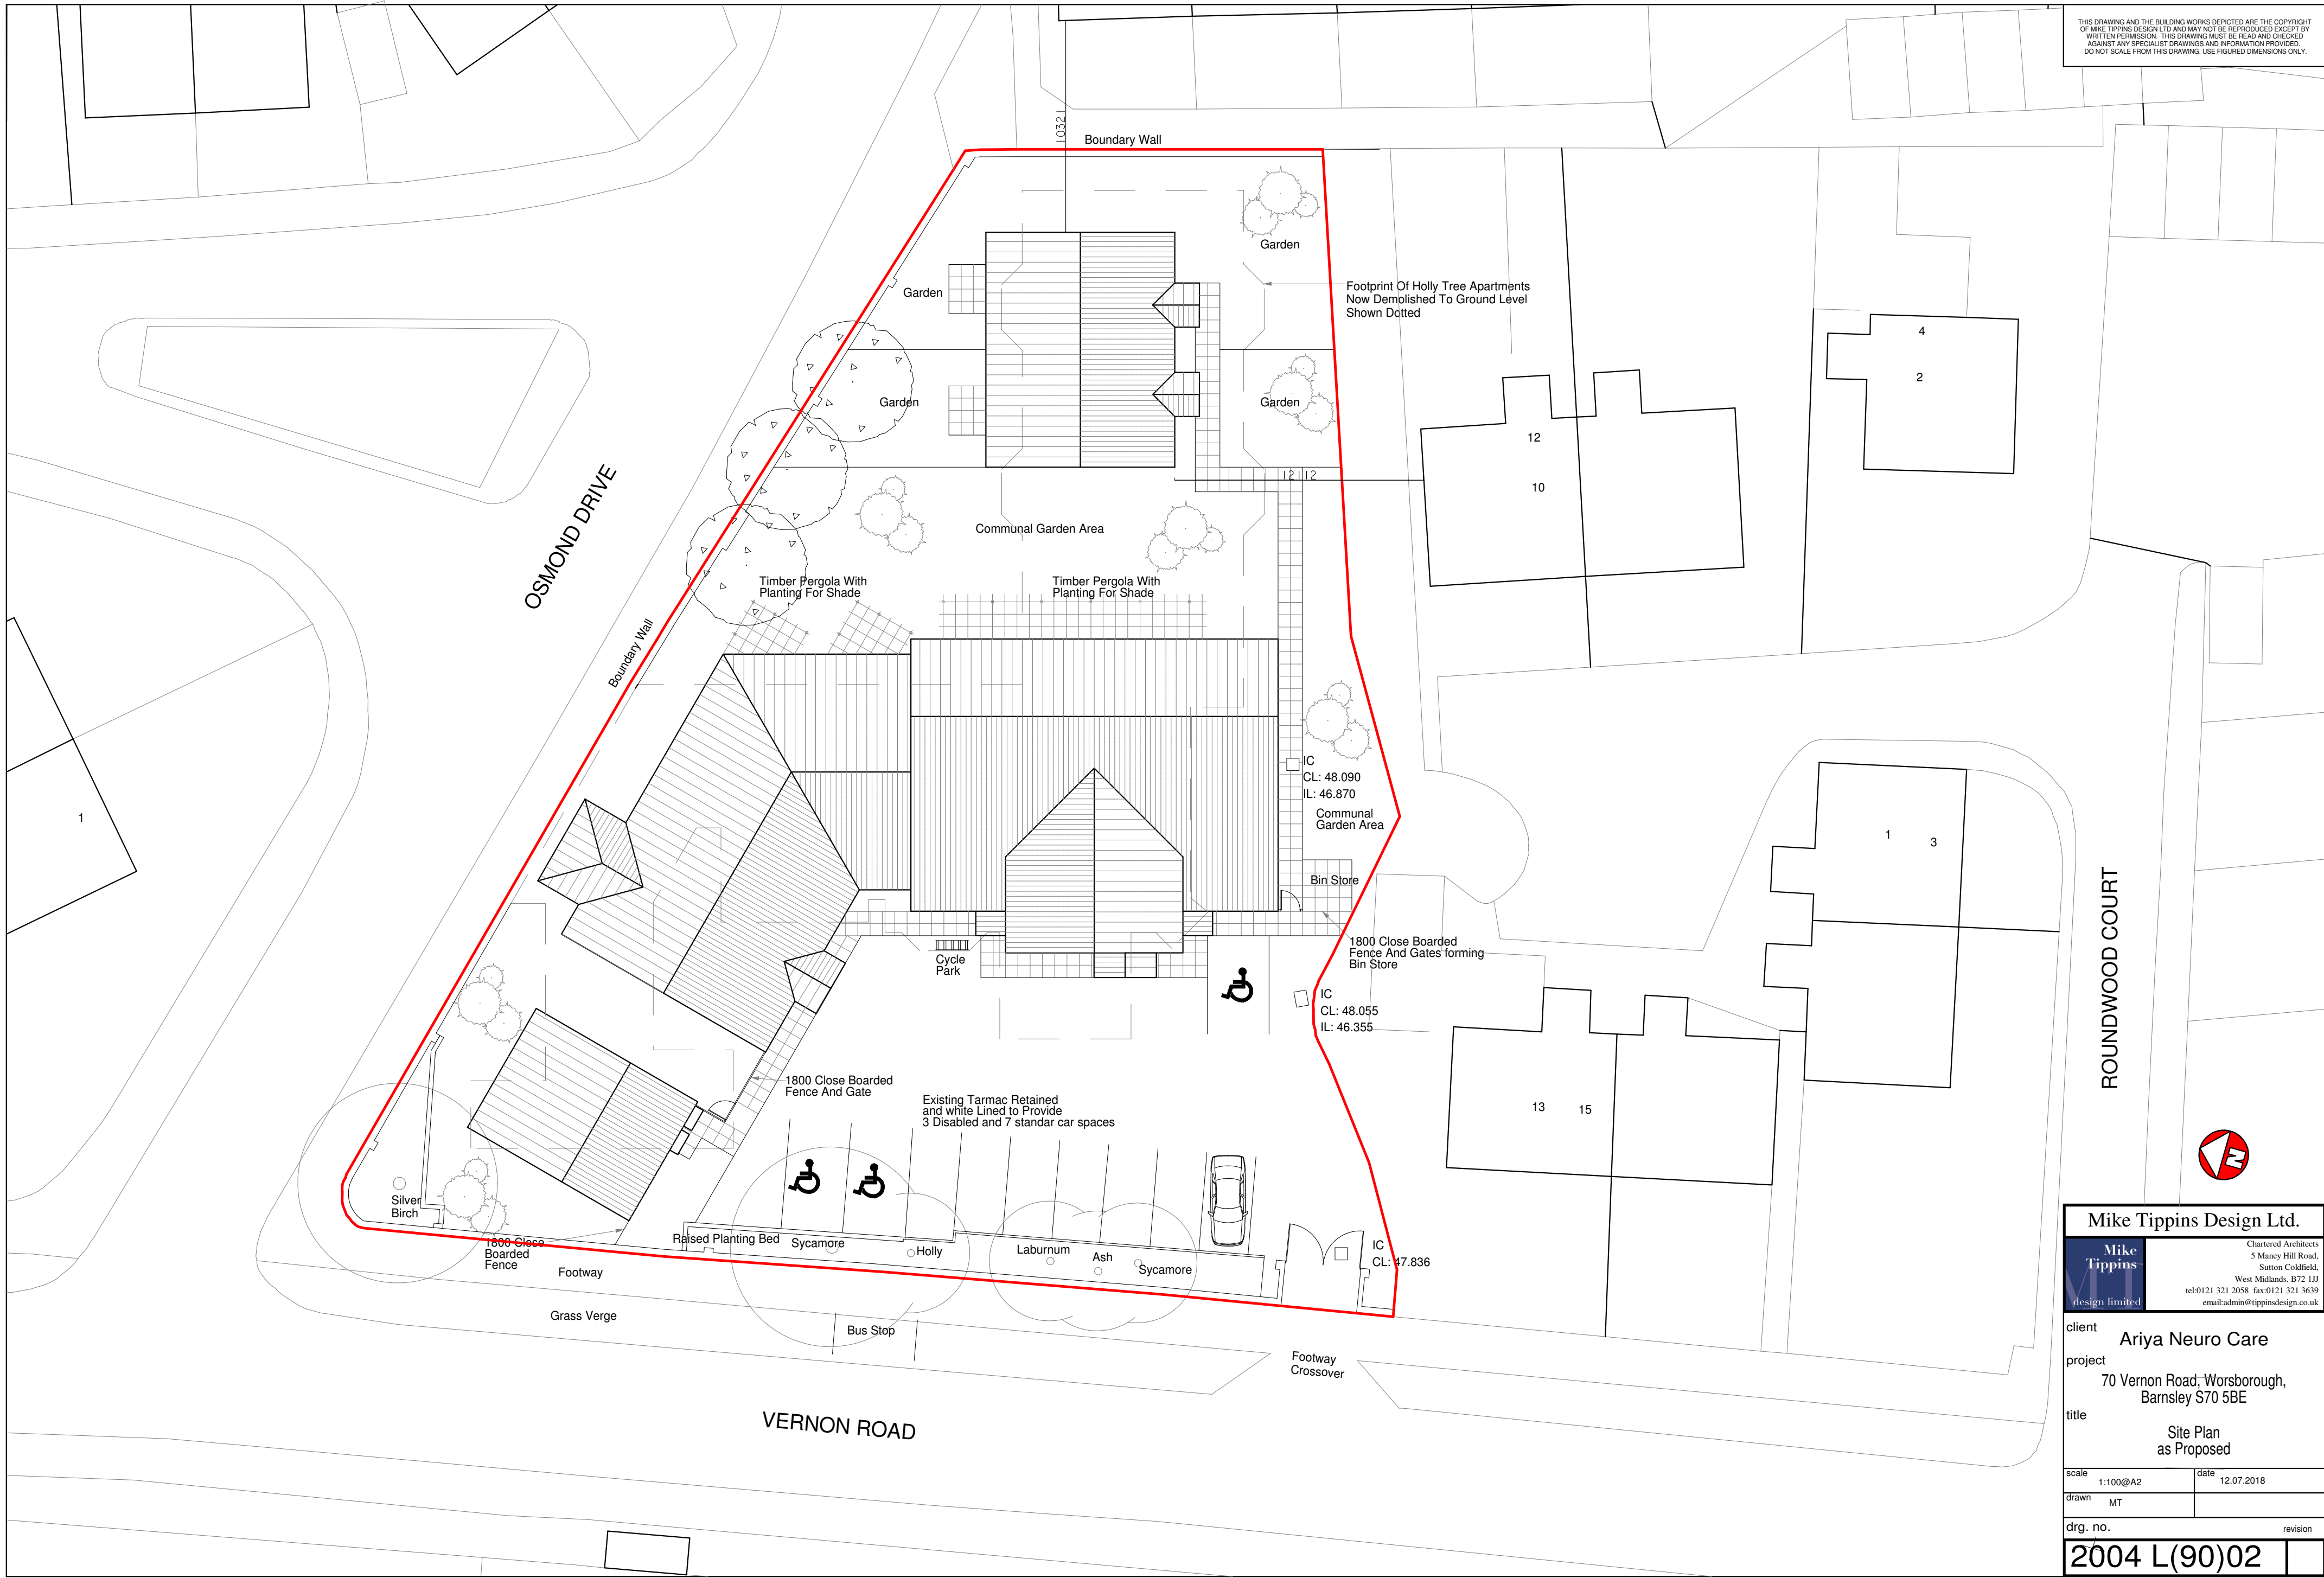

ROUNDWOOD COURT



Mike Tippins Design Ltd.

Mike Tippins
design limited

Chartered Architects
5 Maney Hill Road,
Sutton Coldfield,
West Midlands. B72 1JJ
tel:0121 321 2058 fax:0121 321 3639
email:admin@mikedesign.co.uk

client Ariya Neuro Care
project 70 Vernon Road, Worsborough,
Barnsley S70 5BE
title Site Plan
as Proposed

scale	1:100@A2	date	12.07.2018
drawn	MT		
drg. no.	2004 L(90)02	revision	