





**PROPOSED
REAR ELEVATION**
SCALE 1:100



**EXISTING
REAR ELEVATION**
SCALE 1:100

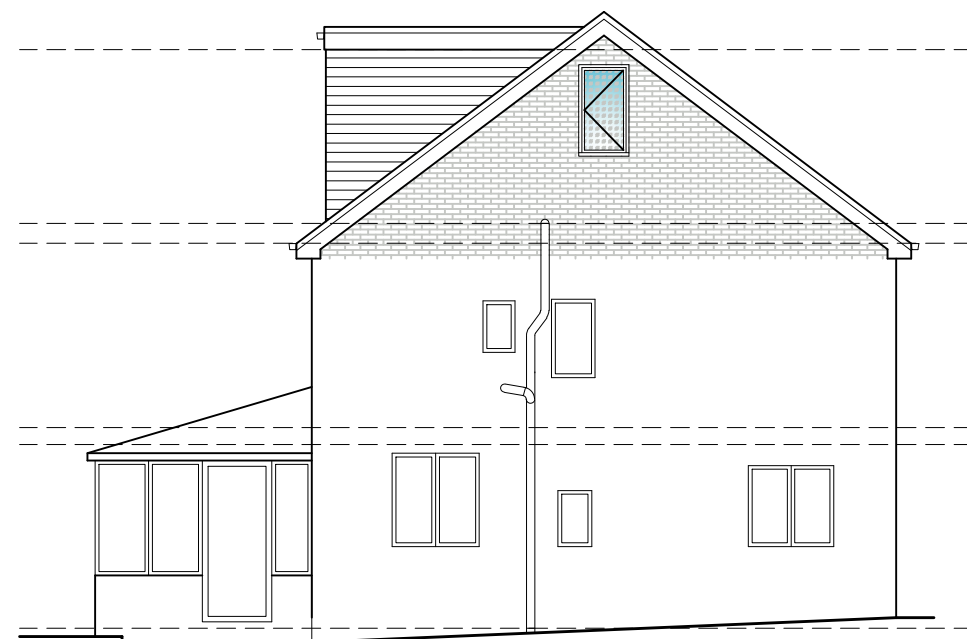

**PROPOSED
SIDE ELEVATION**
SCALE 1:100

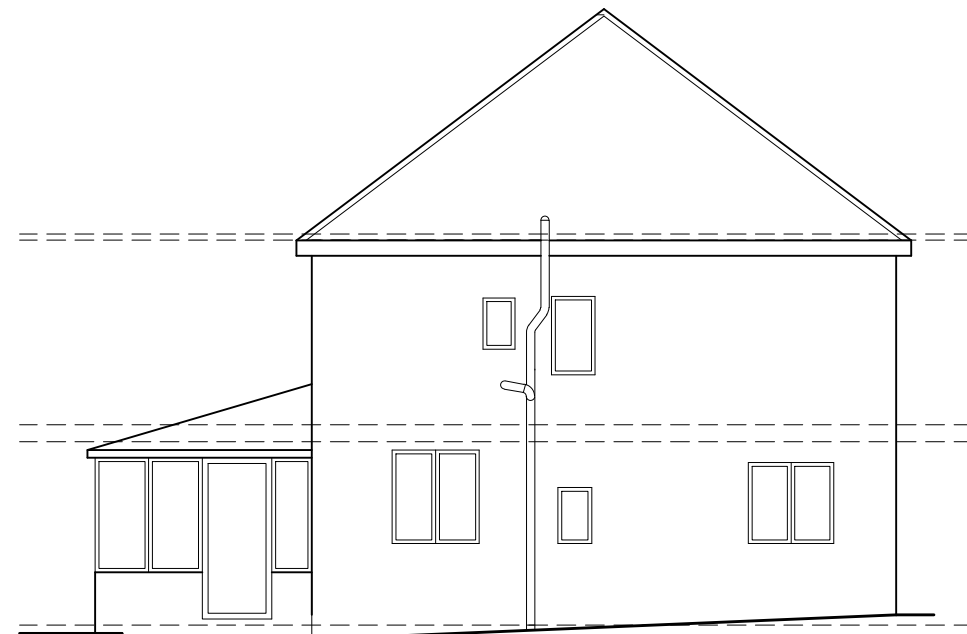


**EXISTING
SIDE ELEVATION**
SCALE 1:100




**PROPOSED
FRONT ELEVATION**
SCALE 1:100




**EXISTING
FRONT ELEVATION**
SCALE 1:100

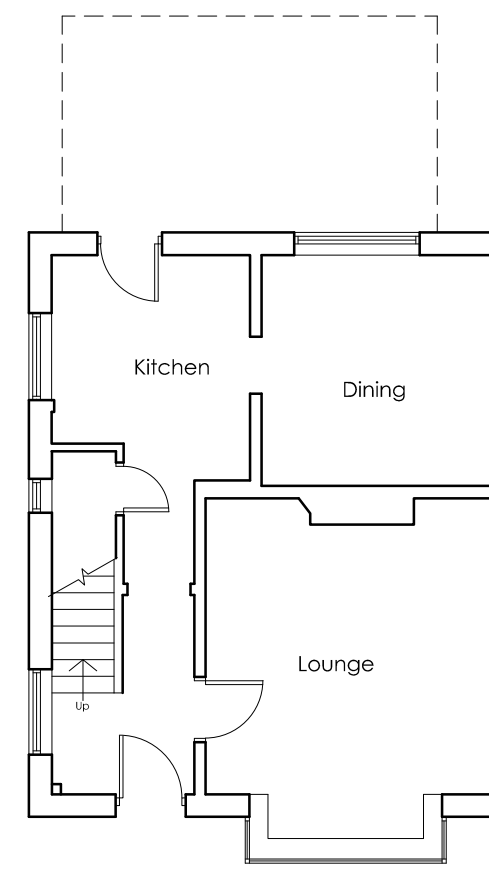


**EXISTING GROUND
FLOOR PLAN**
SCALE 1:100

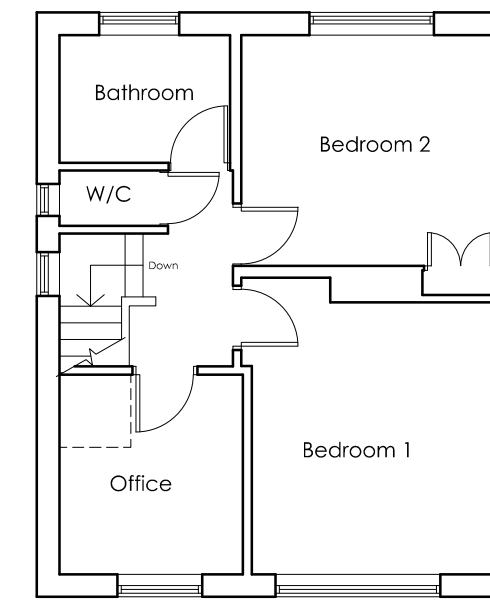

**EXISTING FIRST
FLOOR PLAN**
SCALE 1:100

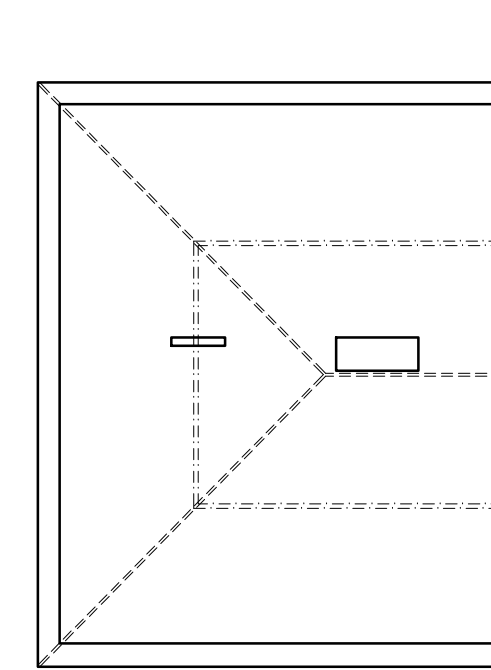


**EXISTING
LOFT PLAN**
SCALE 1:100

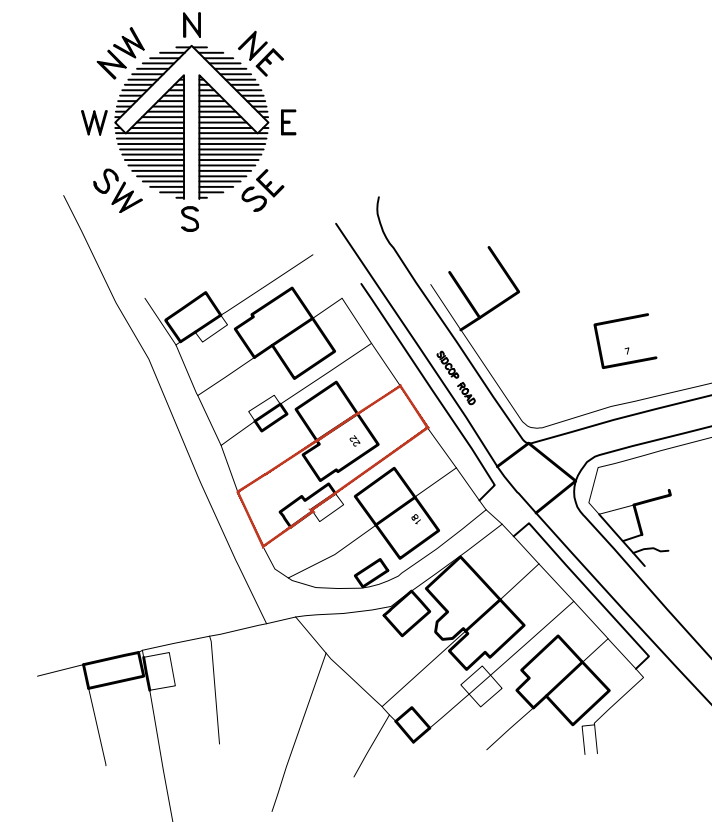


LOCATION PLAN
SCALE 1:1250




SITE PLAN
SCALE 1:500

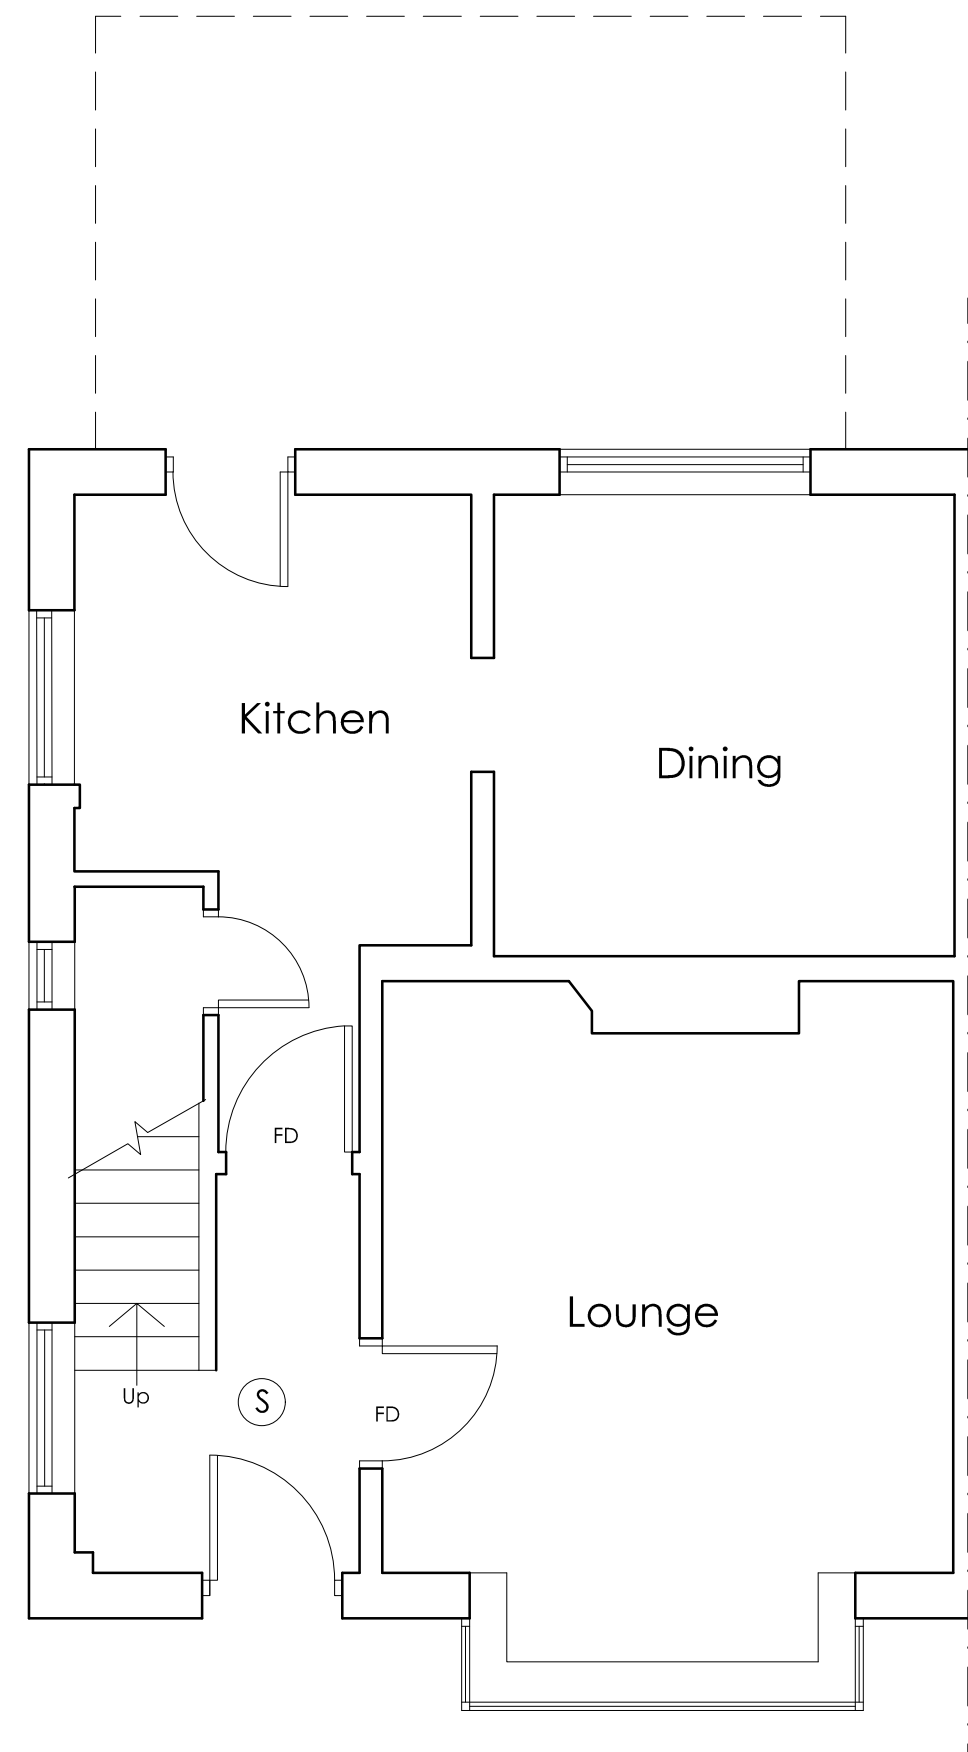

**PROPOSED GROUND
FLOOR PLAN**
SCALE 1:50

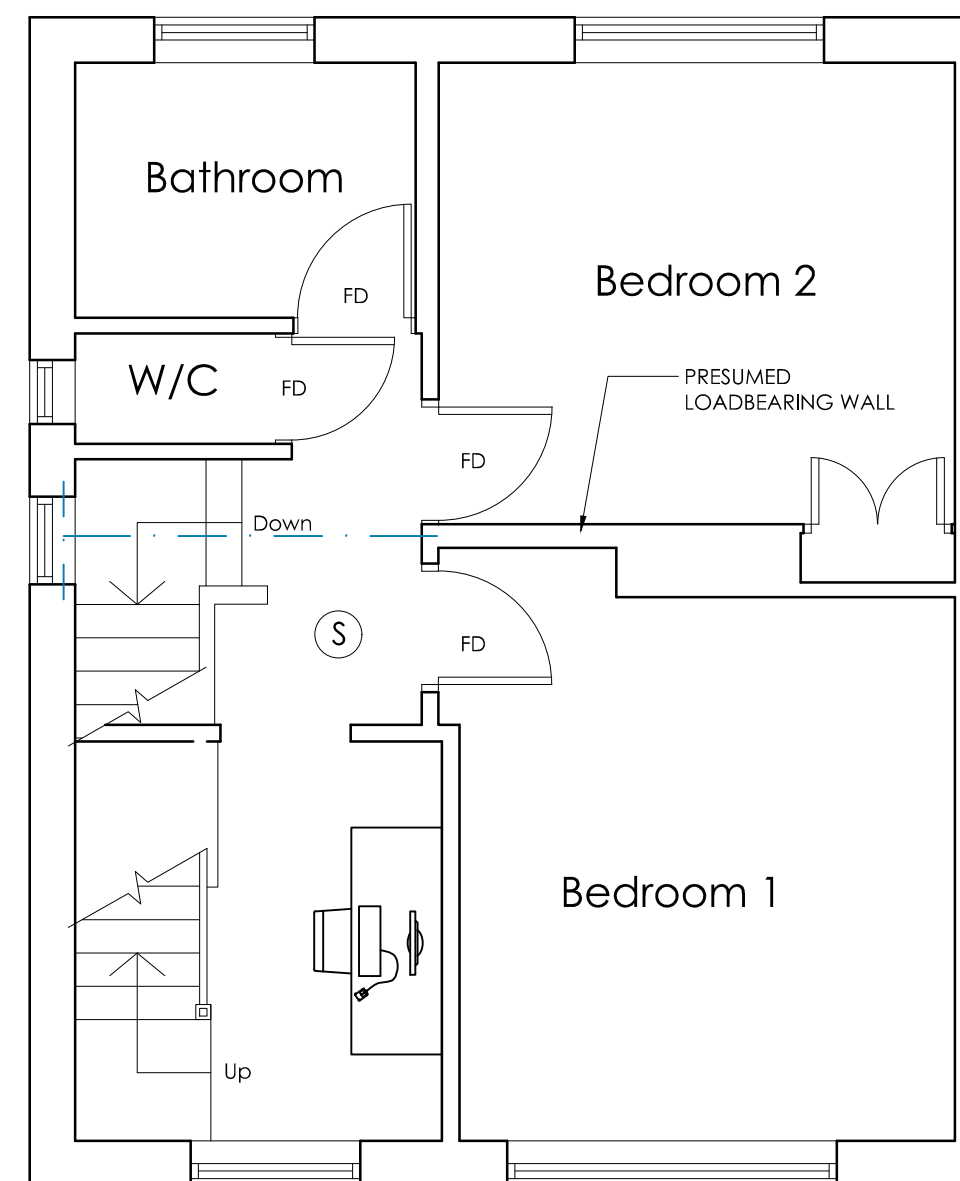

**PROPOSED FIRST
FLOOR PLAN**
SCALE 1:50

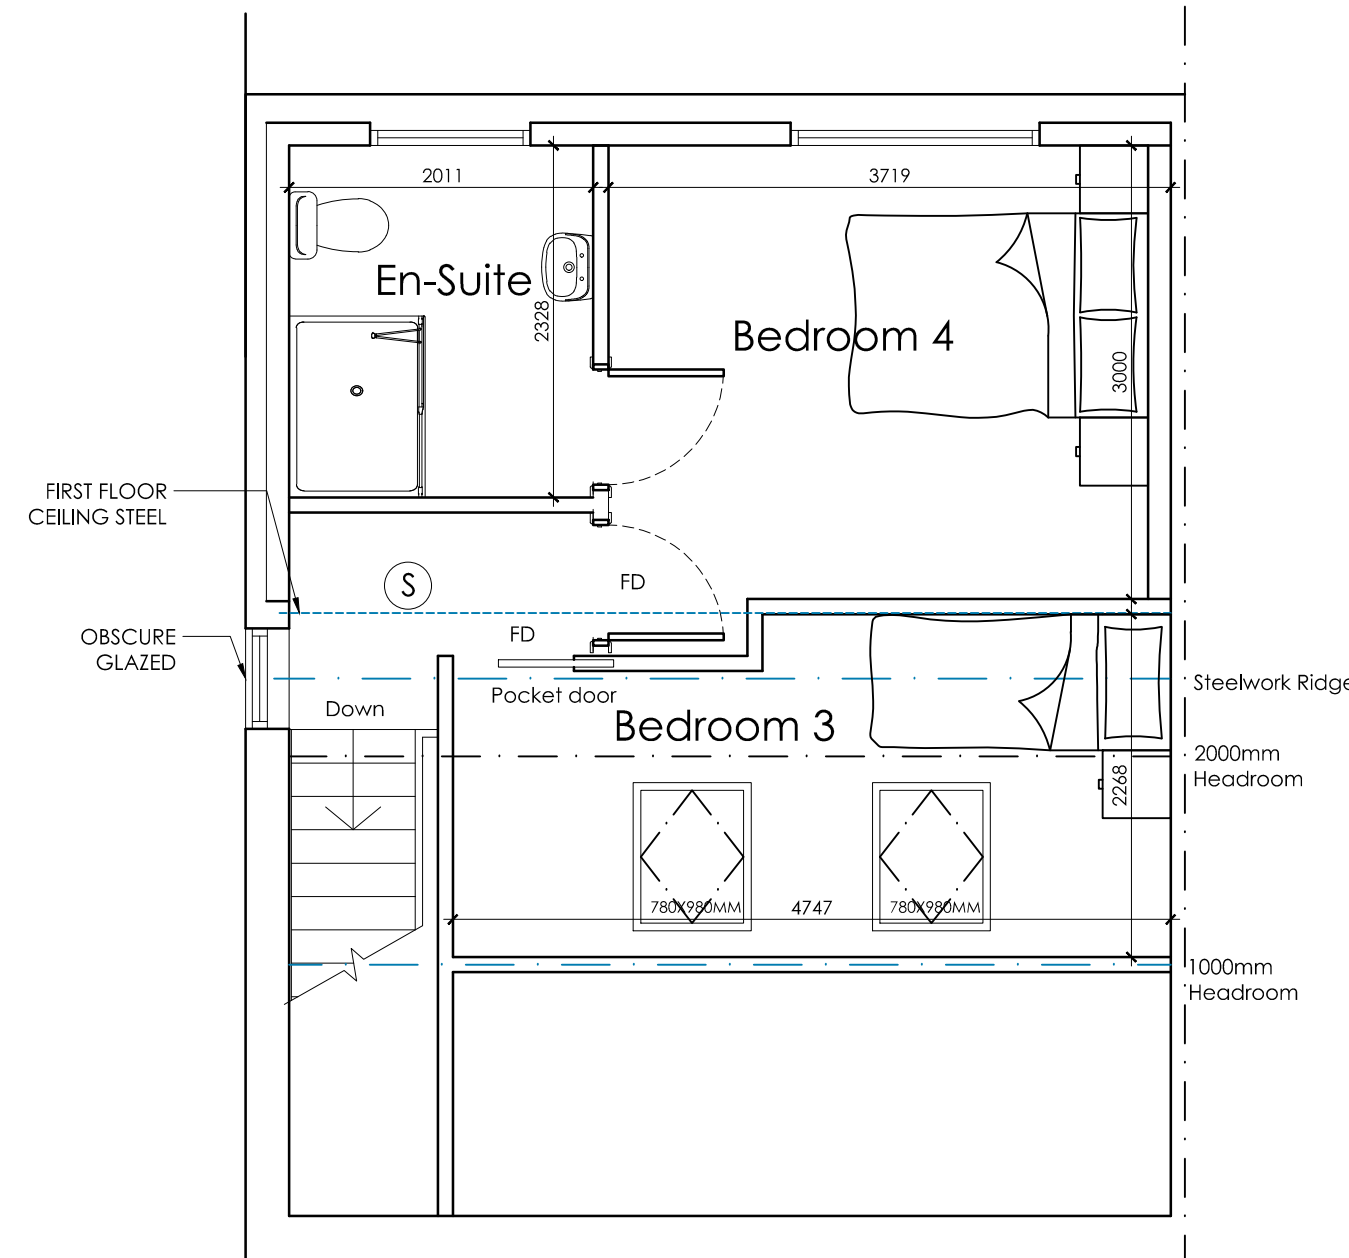

**PROPOSED
LOFT PLAN**
SCALE 1:50

 White Agus PARTNERSHIP			OFFICE ONE, 34 VICTORIA ROAD, BARNLSLEY, S70 2BU			Phone: 01226 208482		
ARCHITECTURAL SERVICES			Email: info@whiteaguspартnership.co.uk Web: www.whiteaguspартnership.co.uk					
Project.			Client.					
PROPOSED ALTERATIONS AT 22 SIDCOP ROAD, CUDWORTH BARNLEY, S72 8TN			SAM HENNESSEY					
Drawing Title.			Date. APRIL 2022			Scale. 1:50 & 1:100 @ A1		
PLANS AND ELEVATIONS			Ref. 22-021		Dwg. No. 01		Rev.	
Date	Suffix	Description	Date	Suffix	Description			