


The Contractor is responsible for checking dimensions and any discrepancy to be notified with the Architect before proceeding. Figured dimensions to be worked to only. DO NOT SCALE

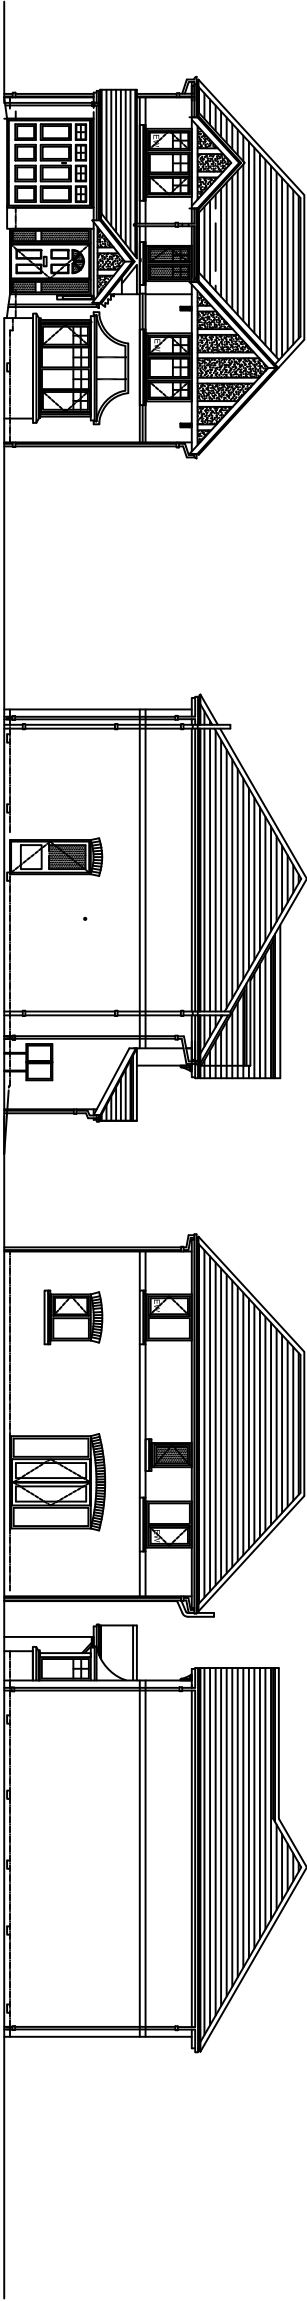

FRONT


SIDE

REAR

SIDE


ELEVATIONS

Scale 1:200

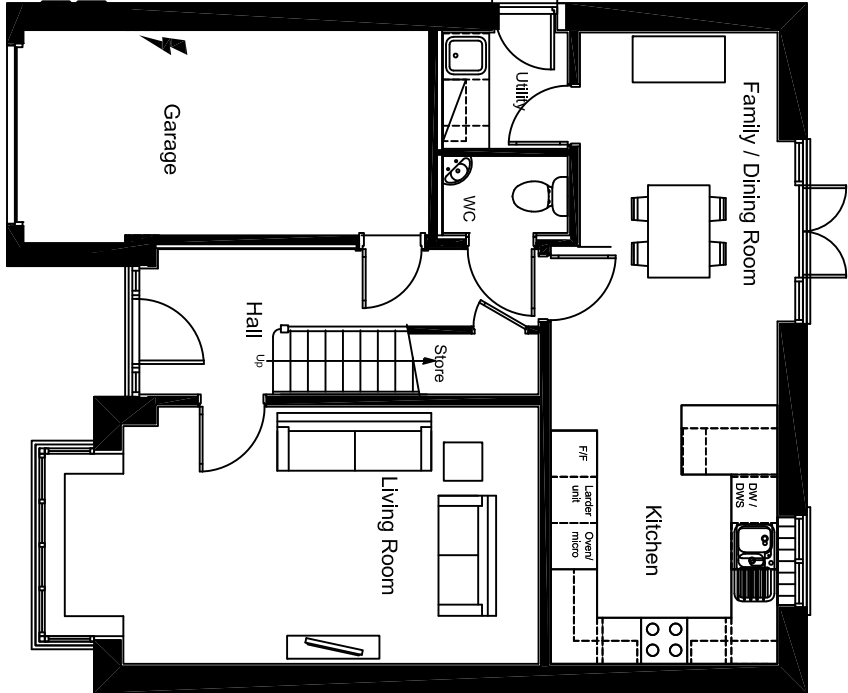

GROUND FLOOR PLAN

Scale 1:100

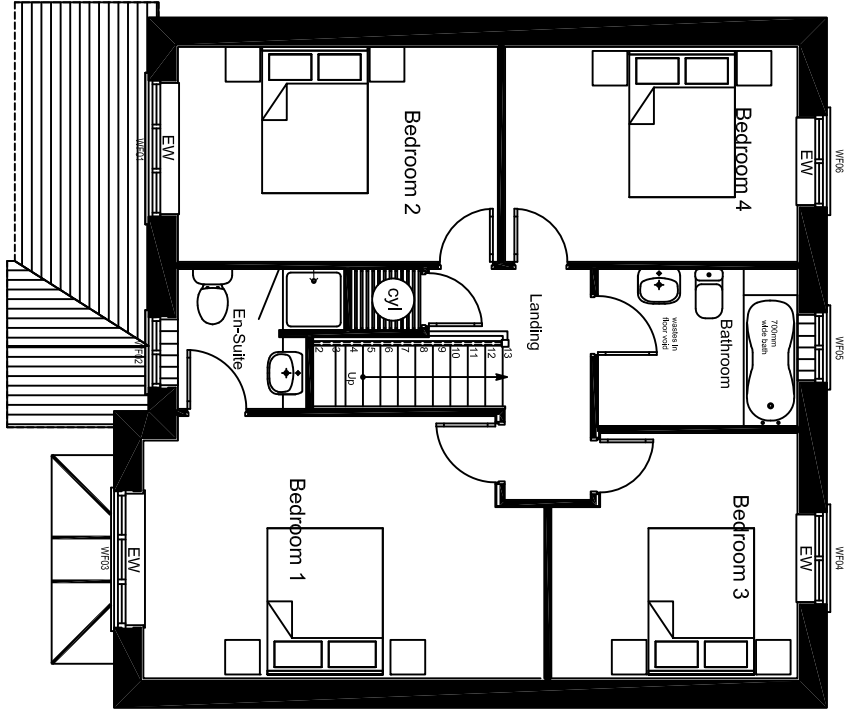

FIRST FLOOR PLAN

Scale 1:100

A 19.05.16 TDH Garage depth increased 600mm.

title
The Banbury - Planning Drawing
Hipped roof without Conservatory

scale 1:100/200	size A3	db AB	cb	date 20.11.12
---------------------------	-------------------	-----------------	-----------	-------------------------

drawing no. BAN-P-04 (2010)	rev A
---------------------------------------	-----------------

JONES
HOMES

JONES HOMES
EMERSON HOUSE, HEYTES LANE, ALDERLEY EDGE, CHESHIRE. SK9 7LF
Tel: (01625) 588400 Fax: (01625) 588270