


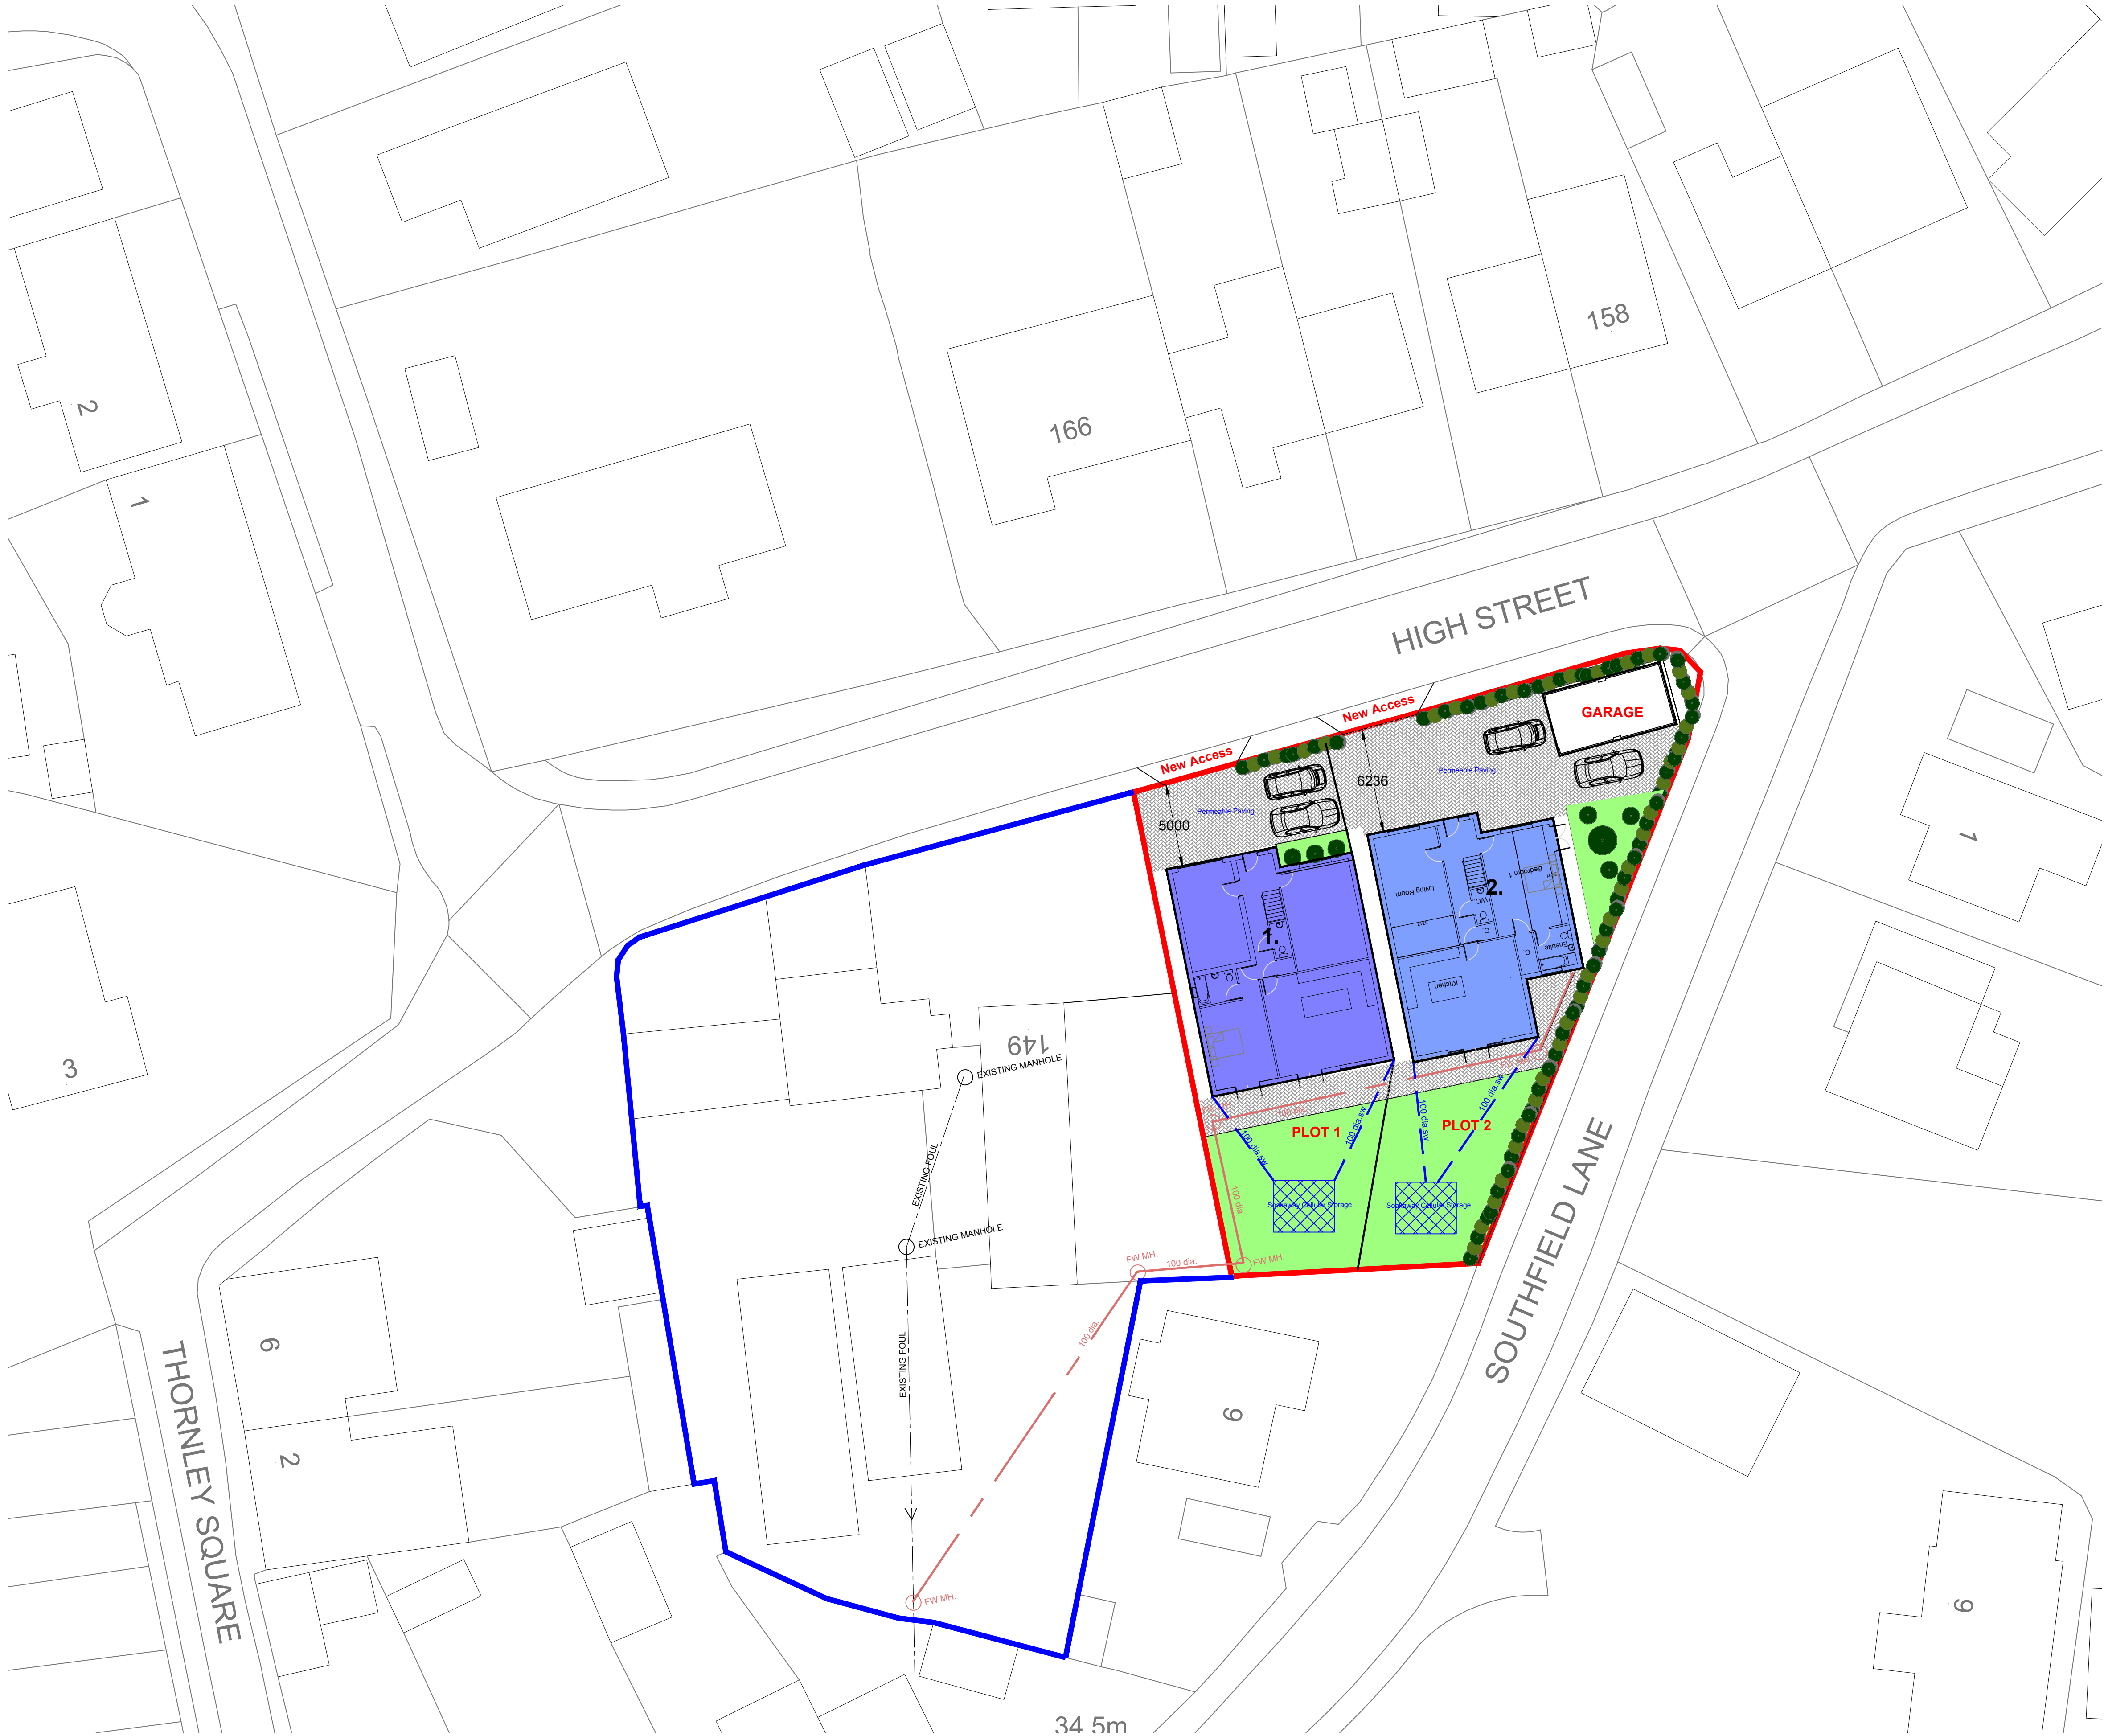

PROPOSED SITE PLAN 1:200

Notes			
Figures dimensions only to be taken from this drawing. Do not scale if in doubt ask.			
Rev	Date	Drawn	Description

MaxDesign

Architecture | Planning | Consultancy

Loversall Hall, Rakes Lane, Loversall, Doncaster, DN11 9DD

t: 01302 630530 e: design@maxdesignconsultancy.co.uk m: 07734 939 044 w: maxdesignconsultancy.co.uk

status:

PLANNING

client:

J WADE

project:

HIGH STREET, THURNSCOE

title:

PROPOSED SITE PLAN

scale:

1:200@A1

date:

SEPT 26

project no.:

2686

drawn:

MJ

number:

101

rev:

D