



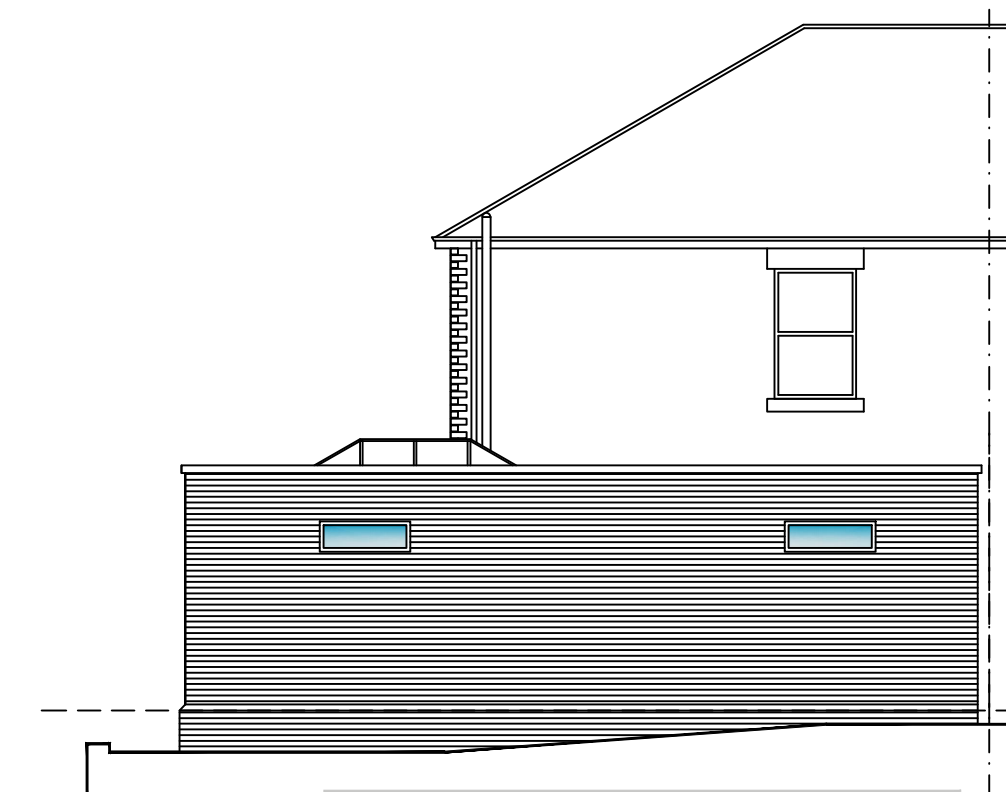

PROPOSED SOUTH ELEVATION  
scale 1:50

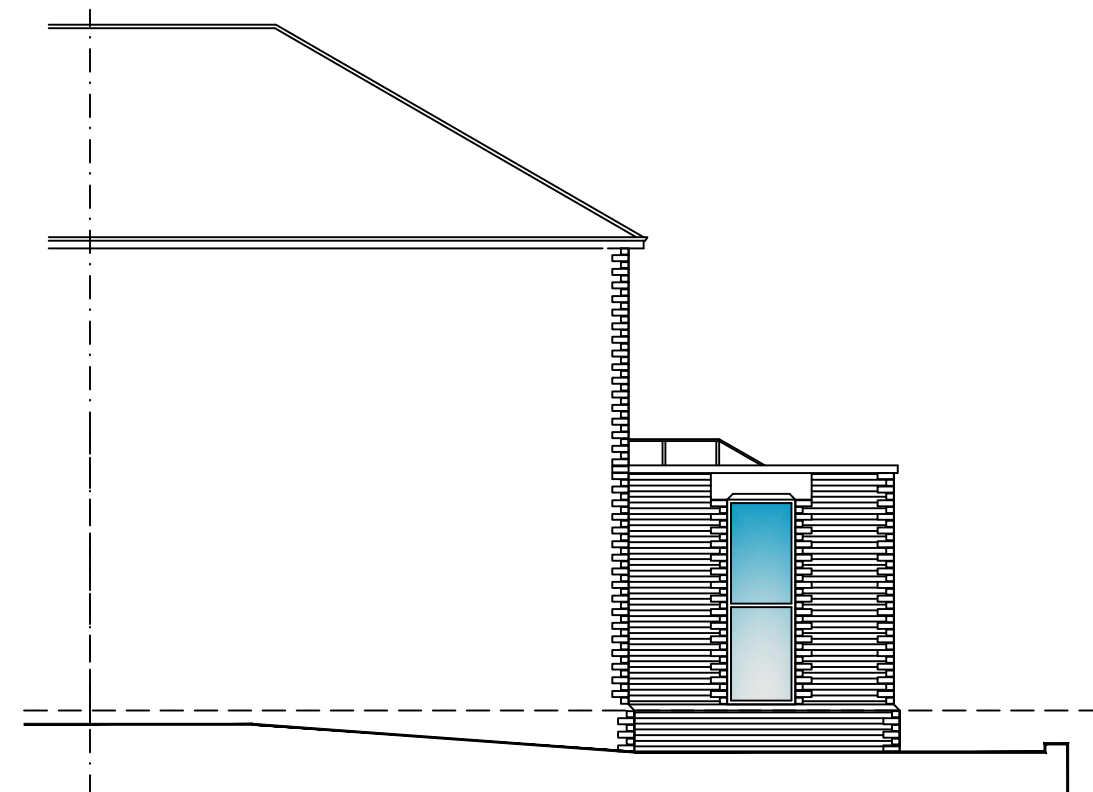


PROPOSED SOUTH ELEVATION  
scale 1:100


PROPOSED EAST ELEVATION  
scale 1:100




EXISTING SOUTH ELEVATION  
scale 1:100

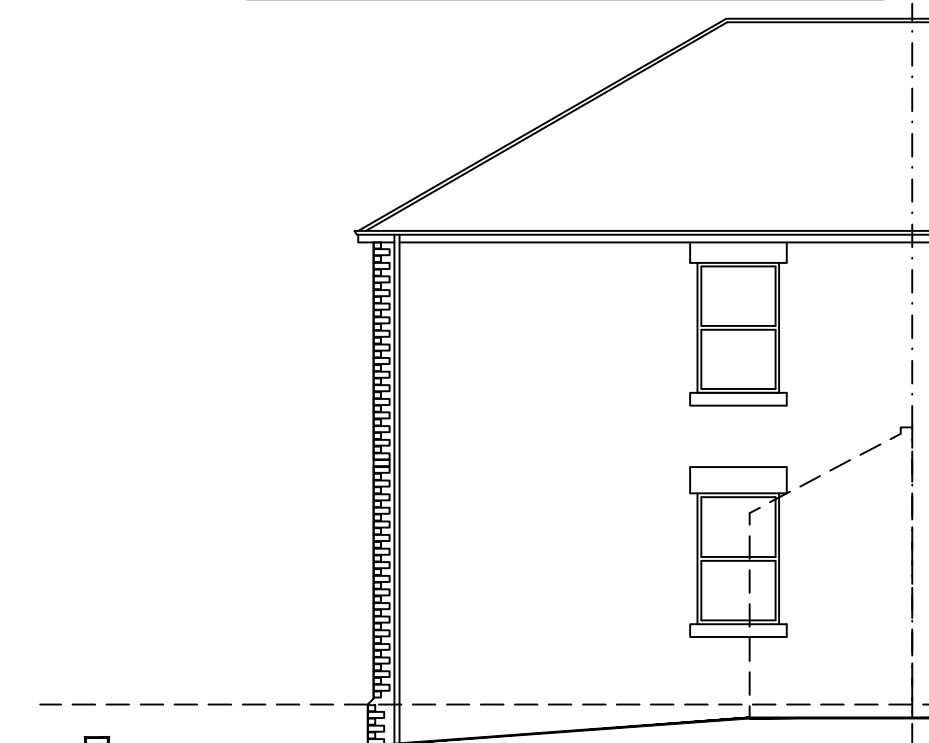


EXISTING EAST ELEVATION  
scale 1:100

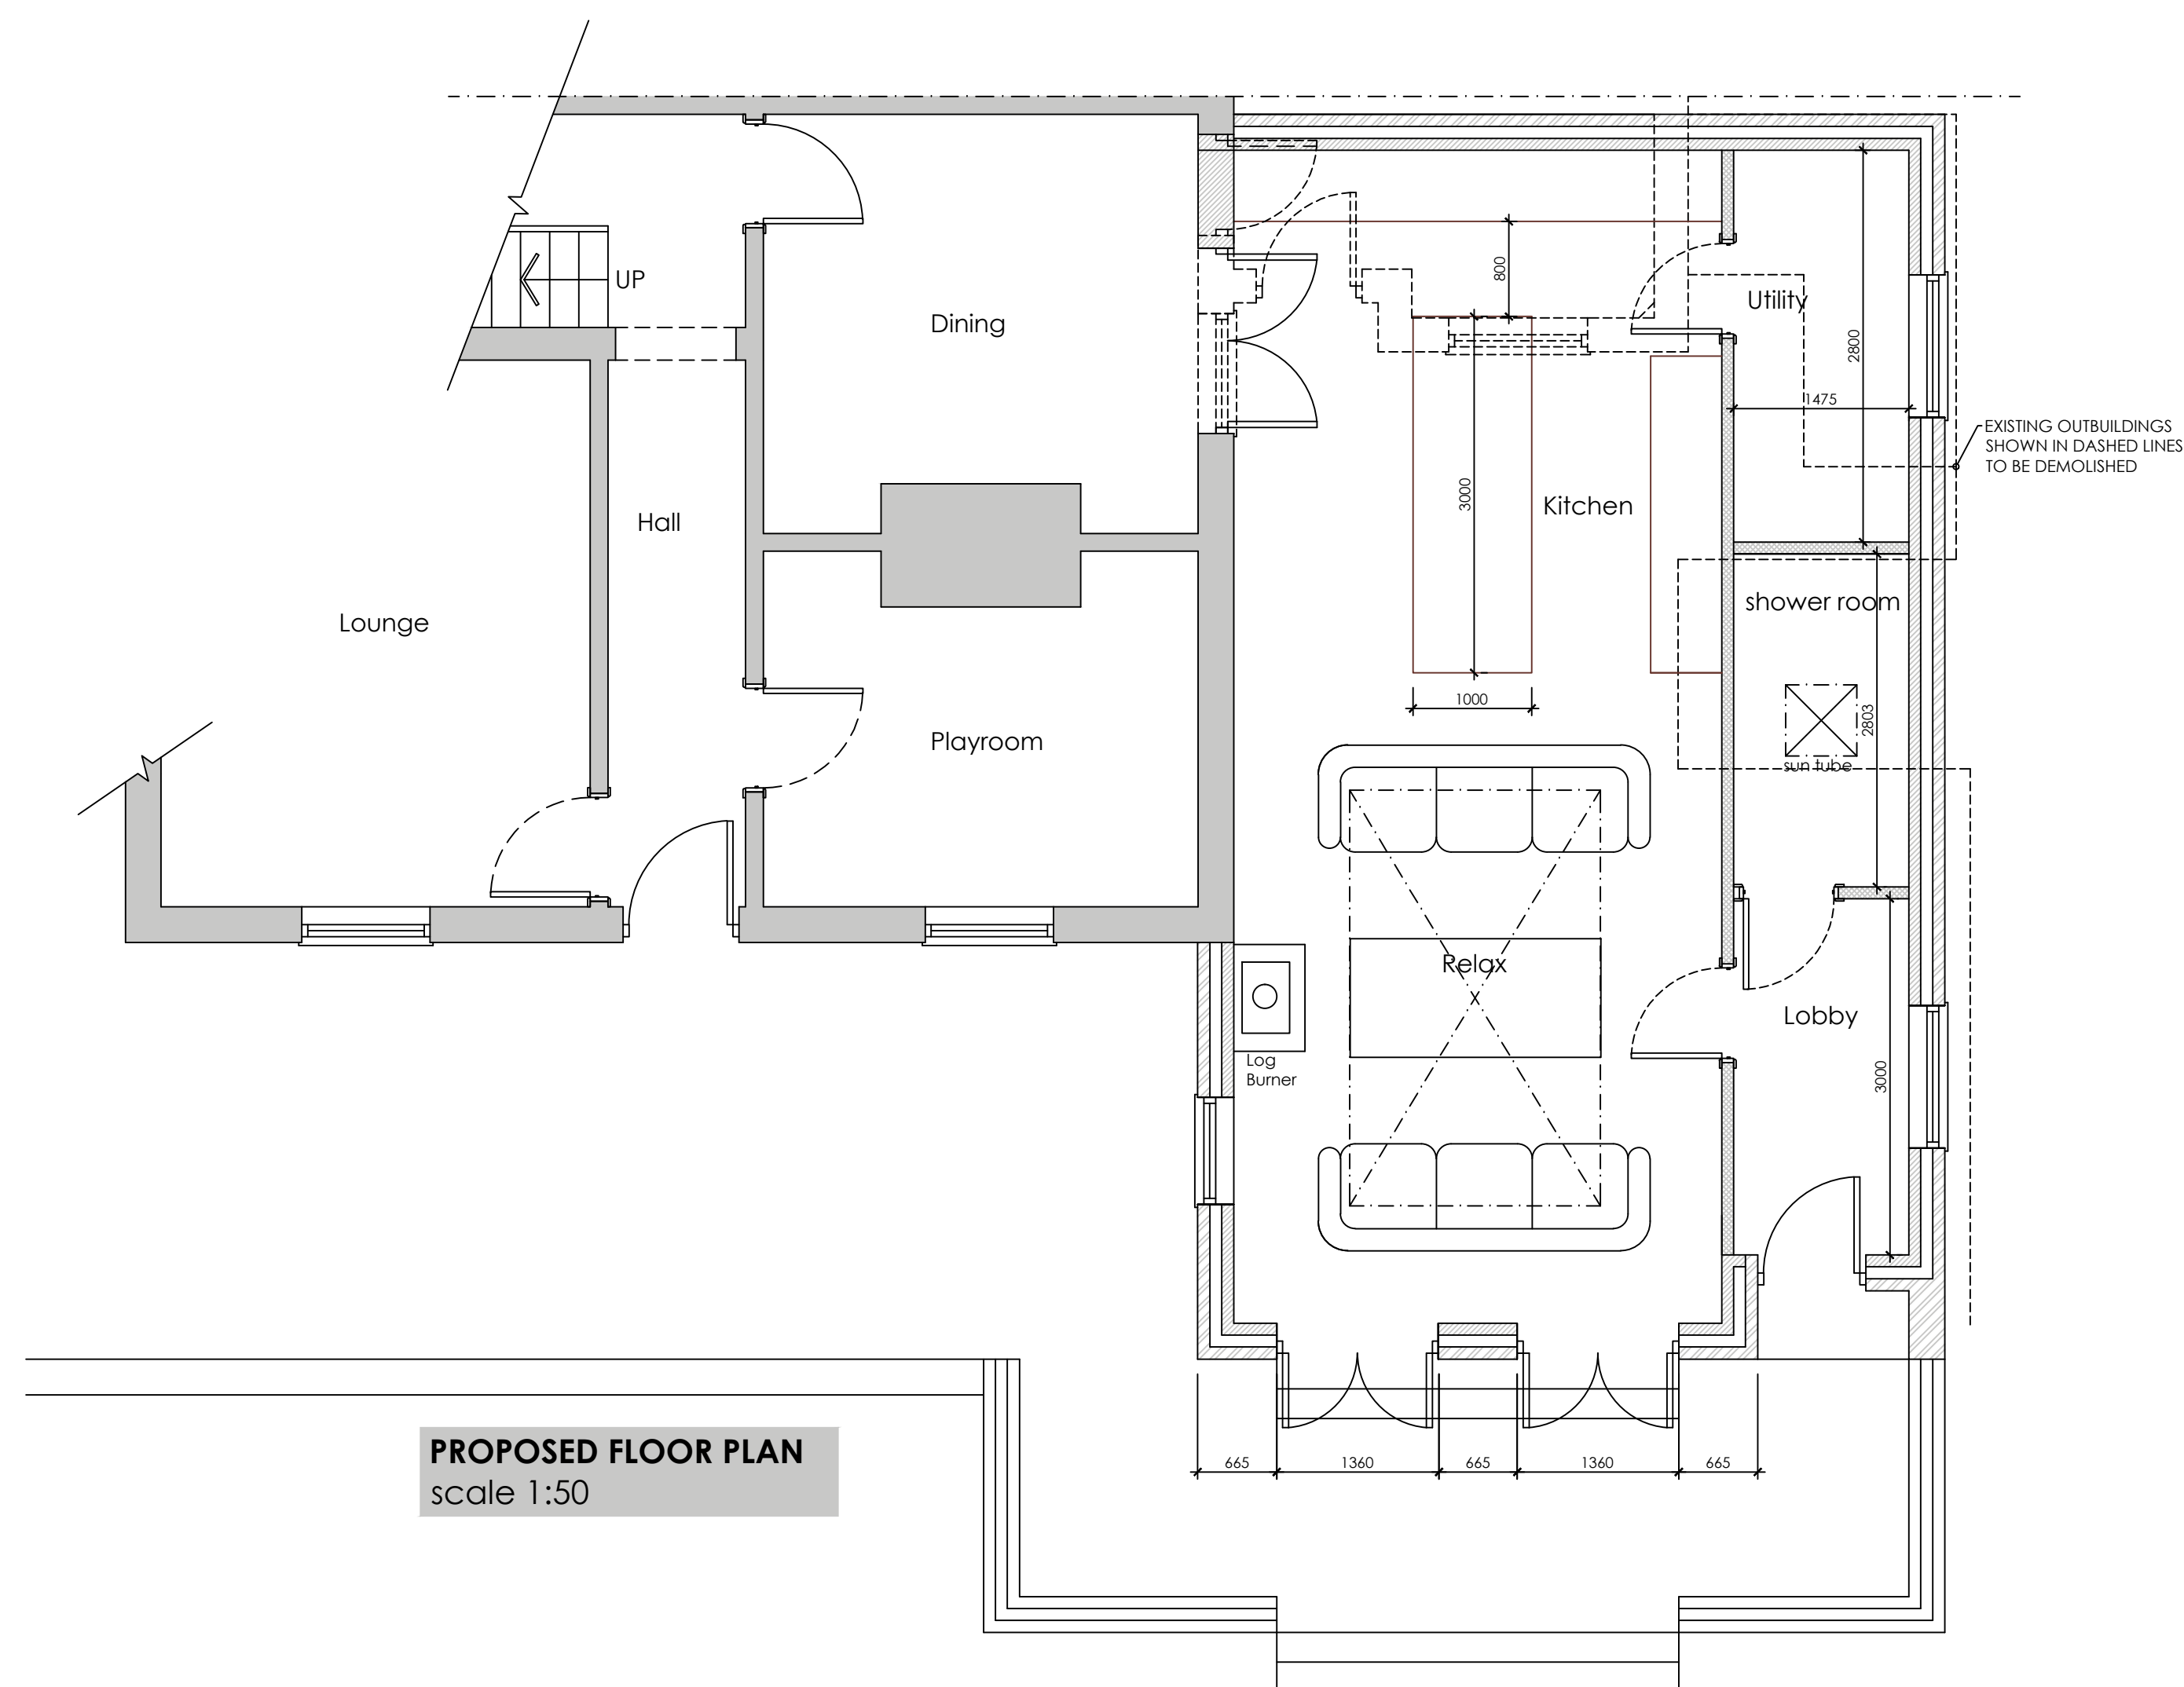


PROPOSED FLOOR PLAN  
scale 1:50

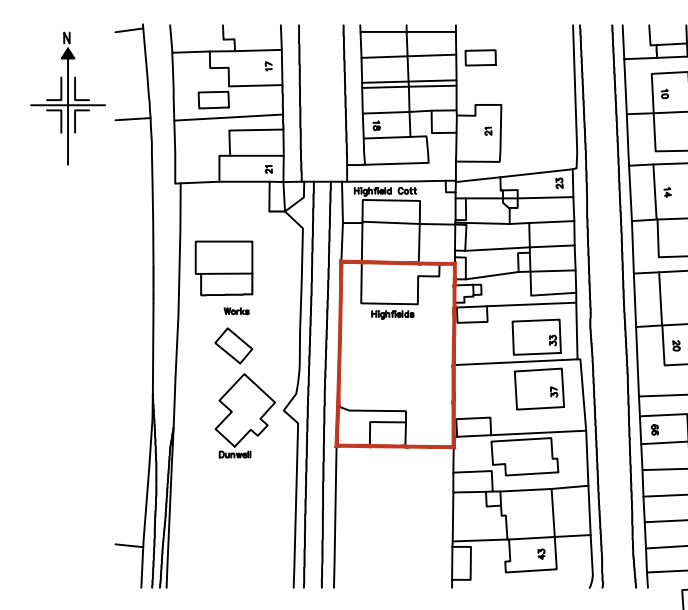

LOCATION PLAN  
scale 1:1250

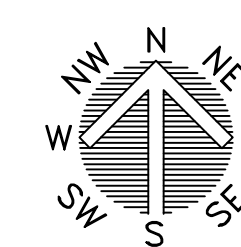

SITE PLAN  
scale 1:500

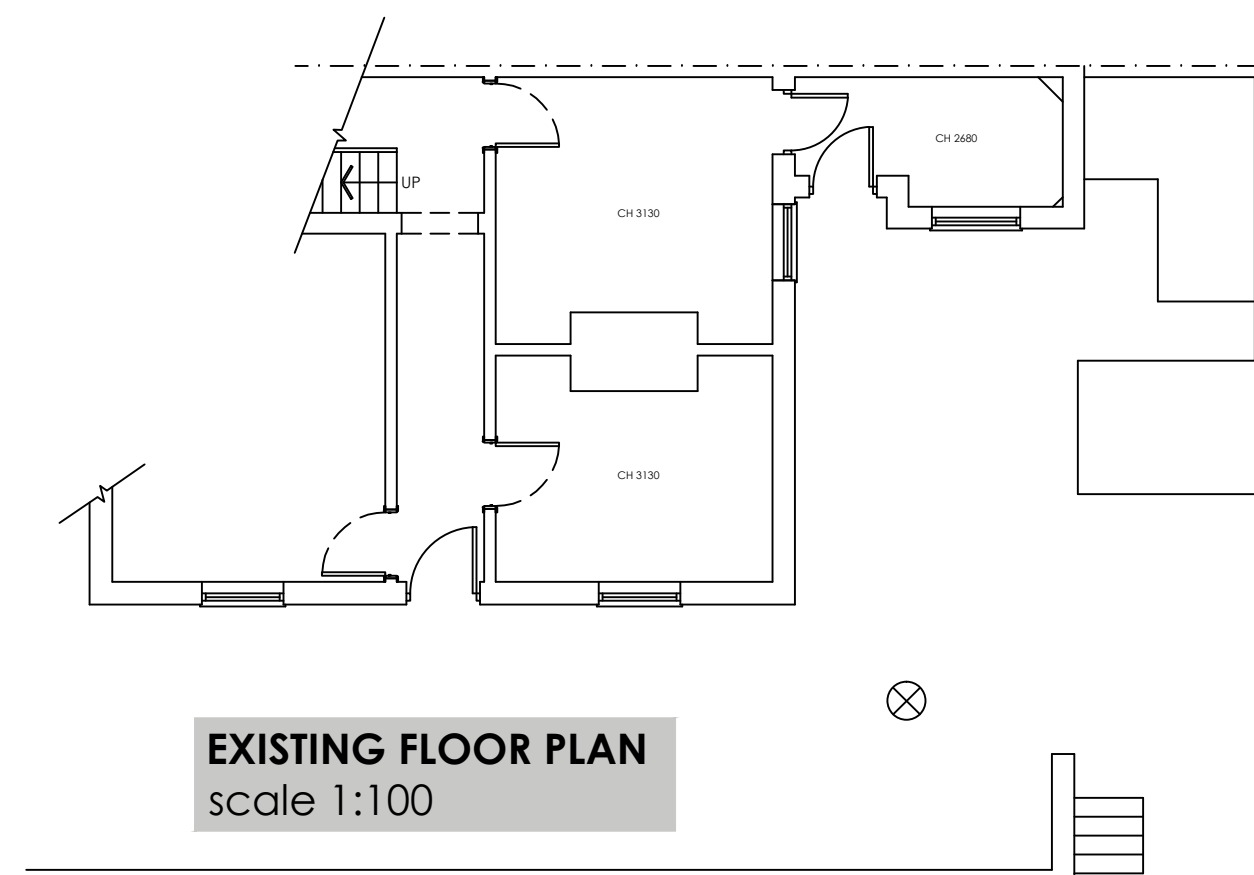

EXISTING FLOOR PLAN  
scale 1:100

|                                                                                 |  |  |                                                                                |  |  |   |  |  |
|---------------------------------------------------------------------------------|--|--|--------------------------------------------------------------------------------|--|--|---|--|--|
| <b>WhiteAgus</b><br>PARTNERSHIP                                                 |  |  | 8 MORSTON BUSINESS PARK,<br>WHALEY ROAD, BARUGH GREEN,<br>BARNSELY,<br>S75 1HQ |  |  | Phone: 01226 208482<br>Fax: 01226 283030<br>Email: info@whiteaguspартnership.co.uk<br>Web: www.whiteaguspартnership.co.uk |  |  |
| ARCHITECTURAL SERVICES AND SURVEYORS                                            |  |  | Project.                                                                       |  |  | Client.   |  |  |
| PROPOSED EXTENSION AT<br>HIGHFIELDS, BROAD STREET, HOYLAND<br>BARNSELY, S74 9DY |  |  | Date.                                                                          |  |  | MR & MRS AKERS   |  |  |
| Drawing<br>Title.                                                               |  |  | FEBRUARY 2016                                                                  |  |  | Scale.<br>1:50 @ A1   |  |  |
| PLANS & ELEVATIONS                                                              |  |  | Ref.                                                                           |  |  | Dwg. No.   |  |  |
| 15-137                                                                          |  |  | 01                                                                             |  |  | Rev.   |  |  |
| F                                                                               |  |  | Date                                                                           |  |  | Description   |  |  |
| 19/02/2016                                                                      |  |  | A                                                                              |  |  | REVISED TO CLIENTS REQUIREMENTS                                                                                           |  |  |
| 16/03/2016                                                                      |  |  | B                                                                              |  |  | REVISED TO CLIENTS REQUIREMENTS                                                                                           |  |  |
| 30/03/2016                                                                      |  |  | C                                                                              |  |  | REVISED TO CLIENTS REQUIREMENTS                                                                                           |  |  |
| 16/06/2016                                                                      |  |  | D                                                                              |  |  | REVISED TO CLIENTS REQUIREMENTS                                                                                           |  |  |
| 26/08/2016                                                                      |  |  | E                                                                              |  |  | REVISED TO CLIENTS REQUIREMENTS                                                                                           |  |  |