



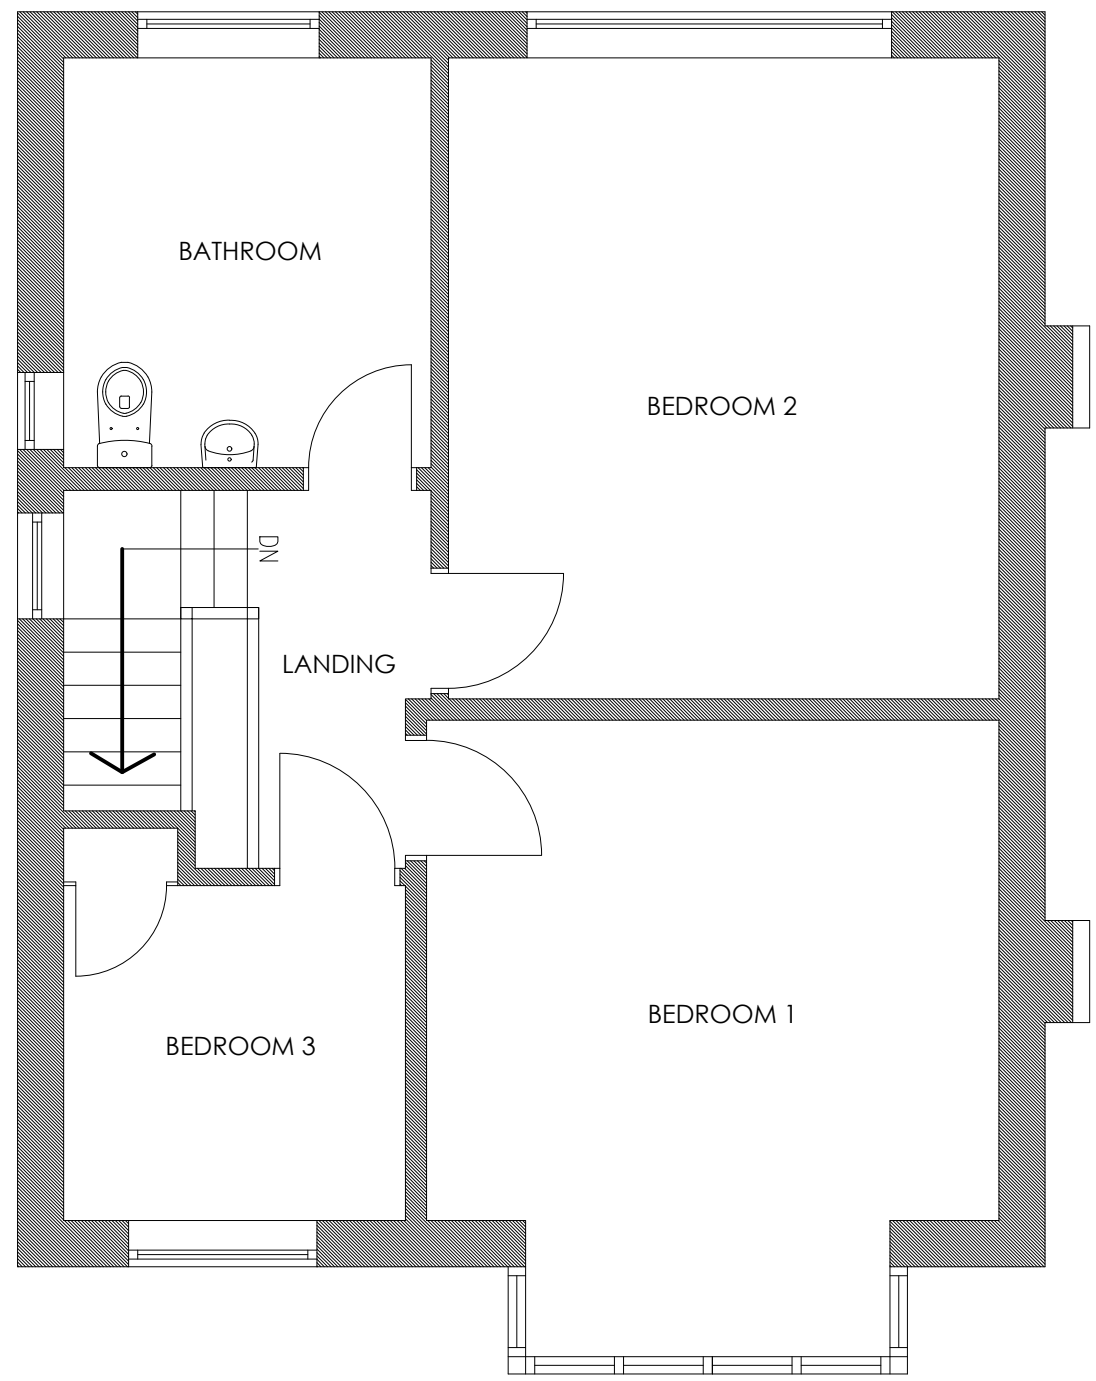

FIRST FLOOR PLAN

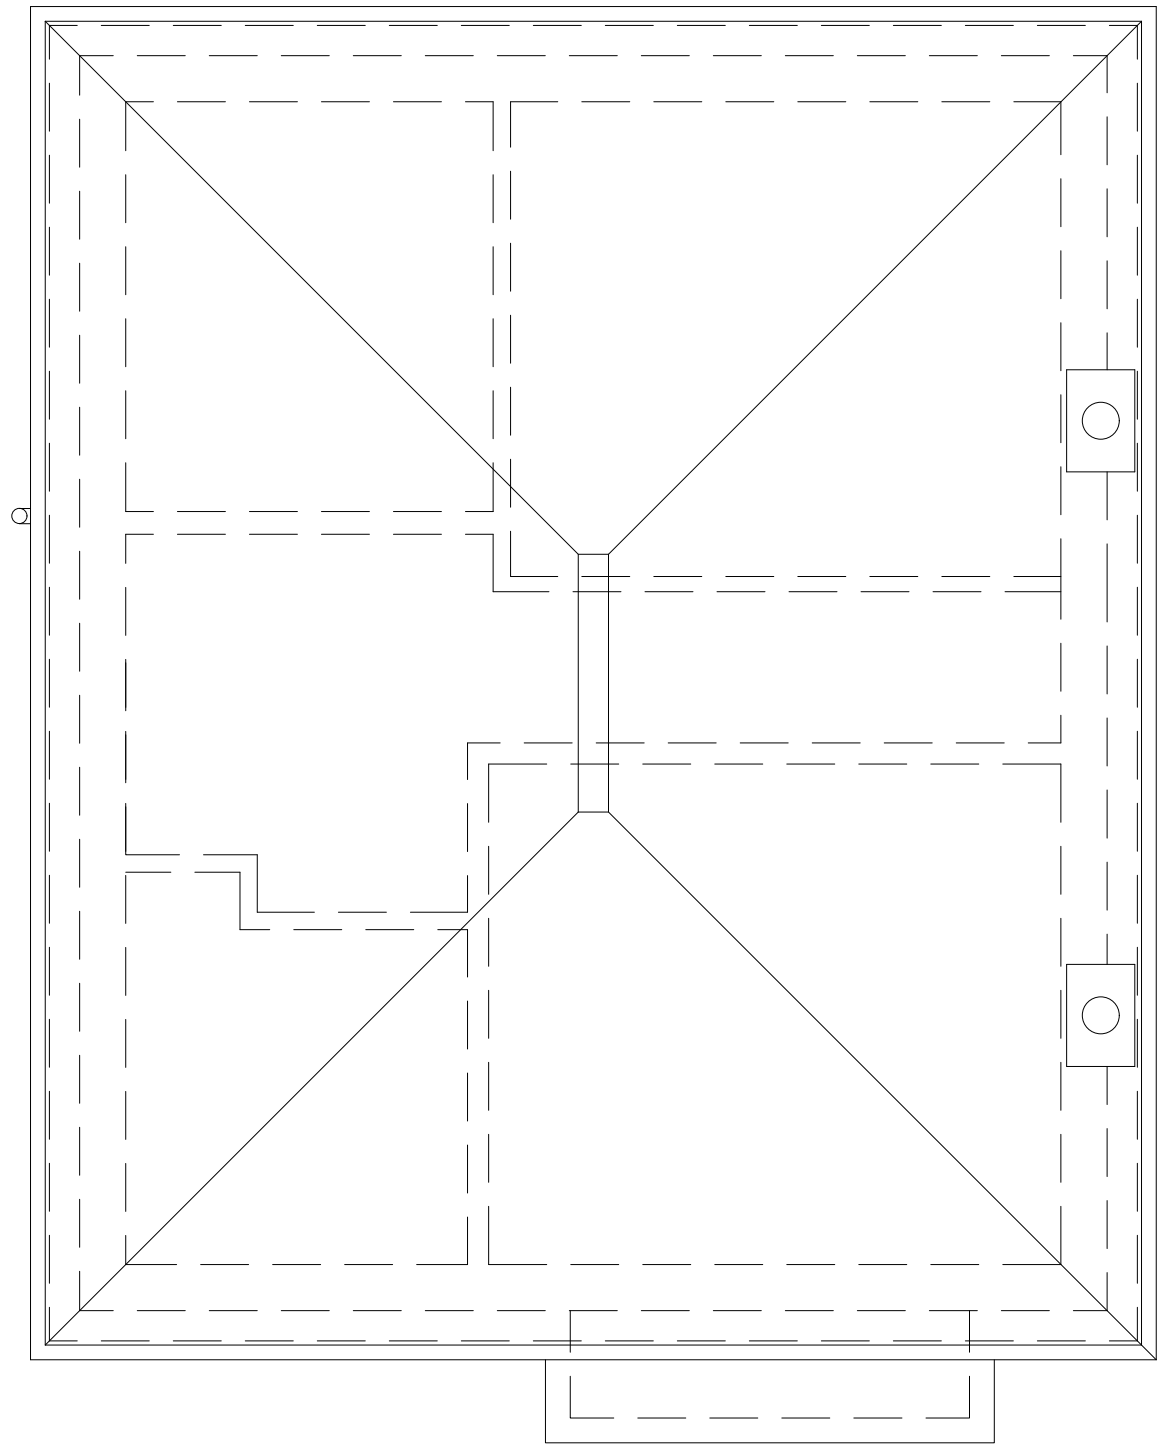

ROOF PLAN

- NOTES:
- 1. Do not scale this drawing to ascertain dimensions. In all cases figured dimensions to be followed. All dimensions to be checked on site before work commences.
 - 2. All dimensions marked thus * shall be verified on site by contractor prior to ordering of materials and manufacture.
 - 3. © This drawing is the copyright of Llana Design Services Limited and may not be reproduced in part or in whole without prior written permission.

PLANNING ISSUE

A	16.06.20	PLANNING ISSUE.	GT	CT
Rev.	Date	Description	Drawn	Approved
<div><div></div><div>LLANA</div><div>Design Services Limited</div></div> <div>LLANA DESIGN SERVICES LIMITED 16 HEYBECK LANE DEWSBURY WF12 7QY</div> <div>Tel: +44 1924 440736</div> <div>Client: MR T CHEESBROUGH</div> <div>Project: TWO STOREY SIDE EXTENSION 1 DALESWOOD AVENUE, BARNSLEY, S70 6QF</div> <div>Drawing: FIRST FLOOR AND ROOF PLAN AS EXISTING</div> <div>Scale: 1:50 @ A1</div> <div>Date: 01.06.20</div> <div>Drawing no: L0093/10:02</div> <div>Drawn by: GT</div> <div>Checked by: CT</div> <div>Revision: A</div>				