




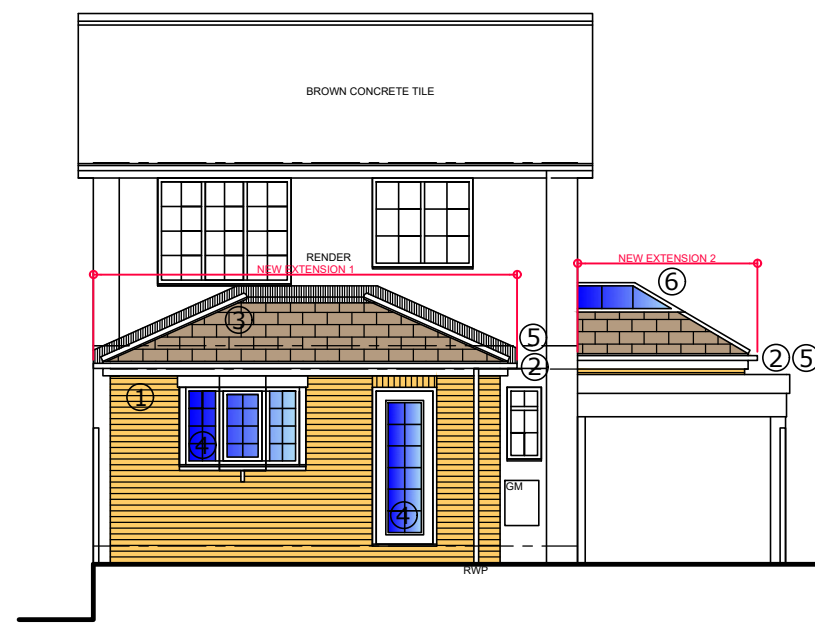


FRONT ELEVATION SCALE 1:100

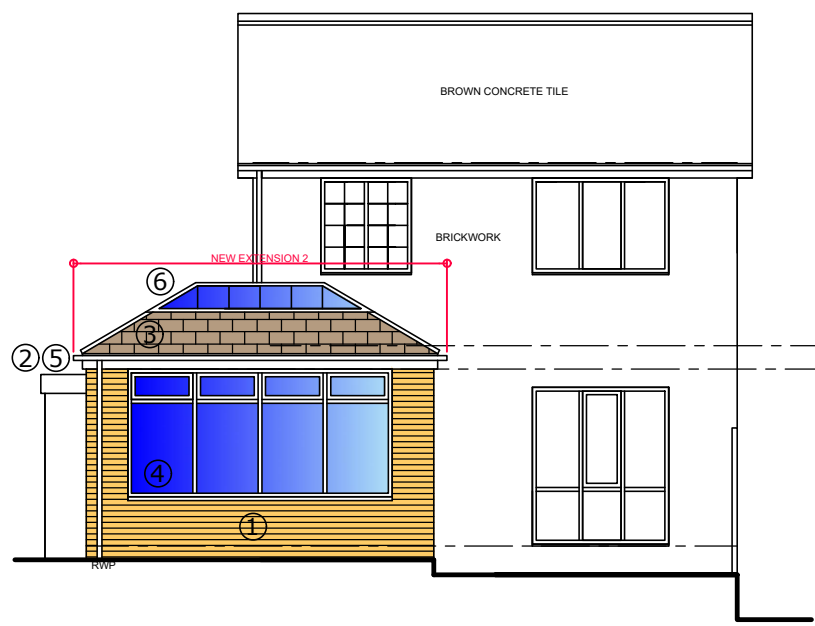

REAR ELEVATION SCALE 1:100


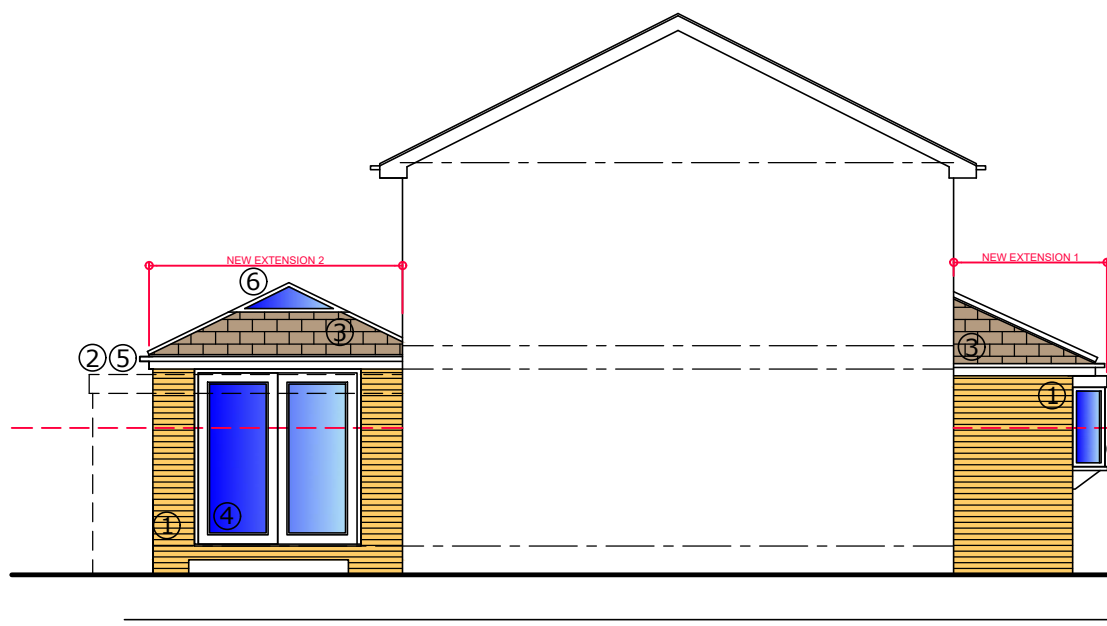


SIDE ELEVATION 1 SCALE 1:100


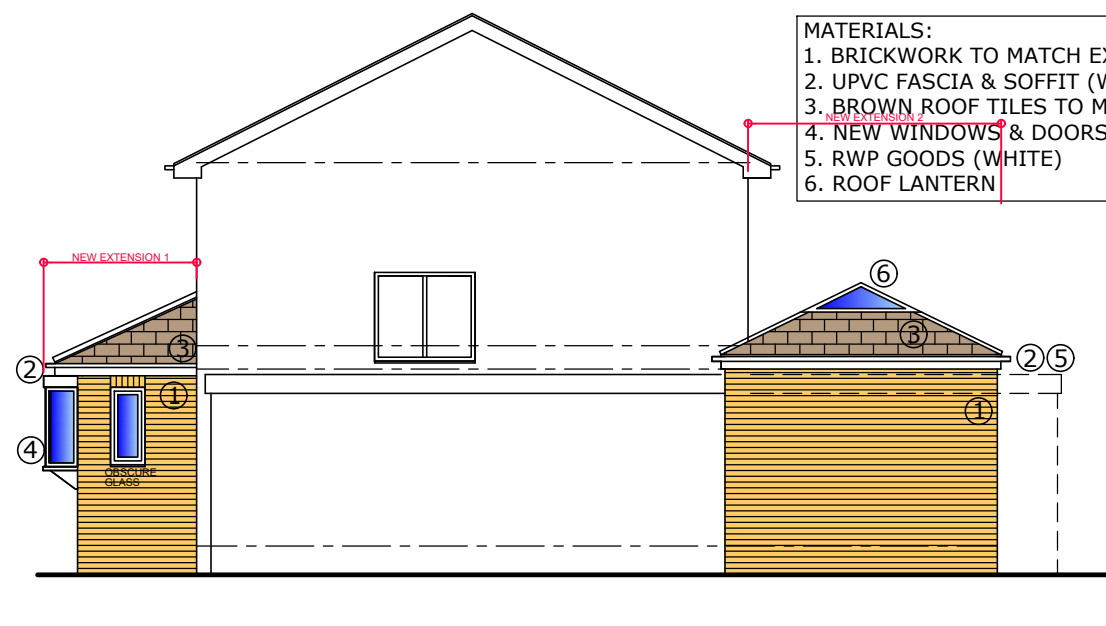


SIDE ELEVATION 2 SCALE 1:100


- MATERIALS:
1. BRICKWORK TO MATCH EXISTING
 2. UPVC FASCIA & SOFFIT (WHITE)
 3. BROWN ROOF TILES TO MATCH EXISTING
 4. NEW WINDOWS & DOORS TO MATCH EXISTING
 5. RWP GOODS (WHITE)
 6. ROOF LANTERN

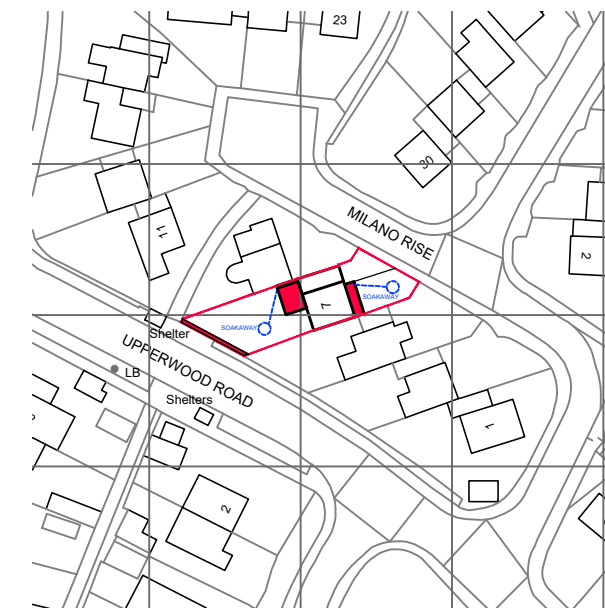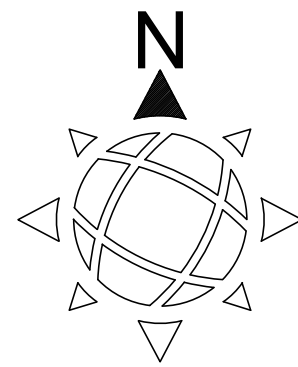


LOCATION PLAN SCALE 1:1250

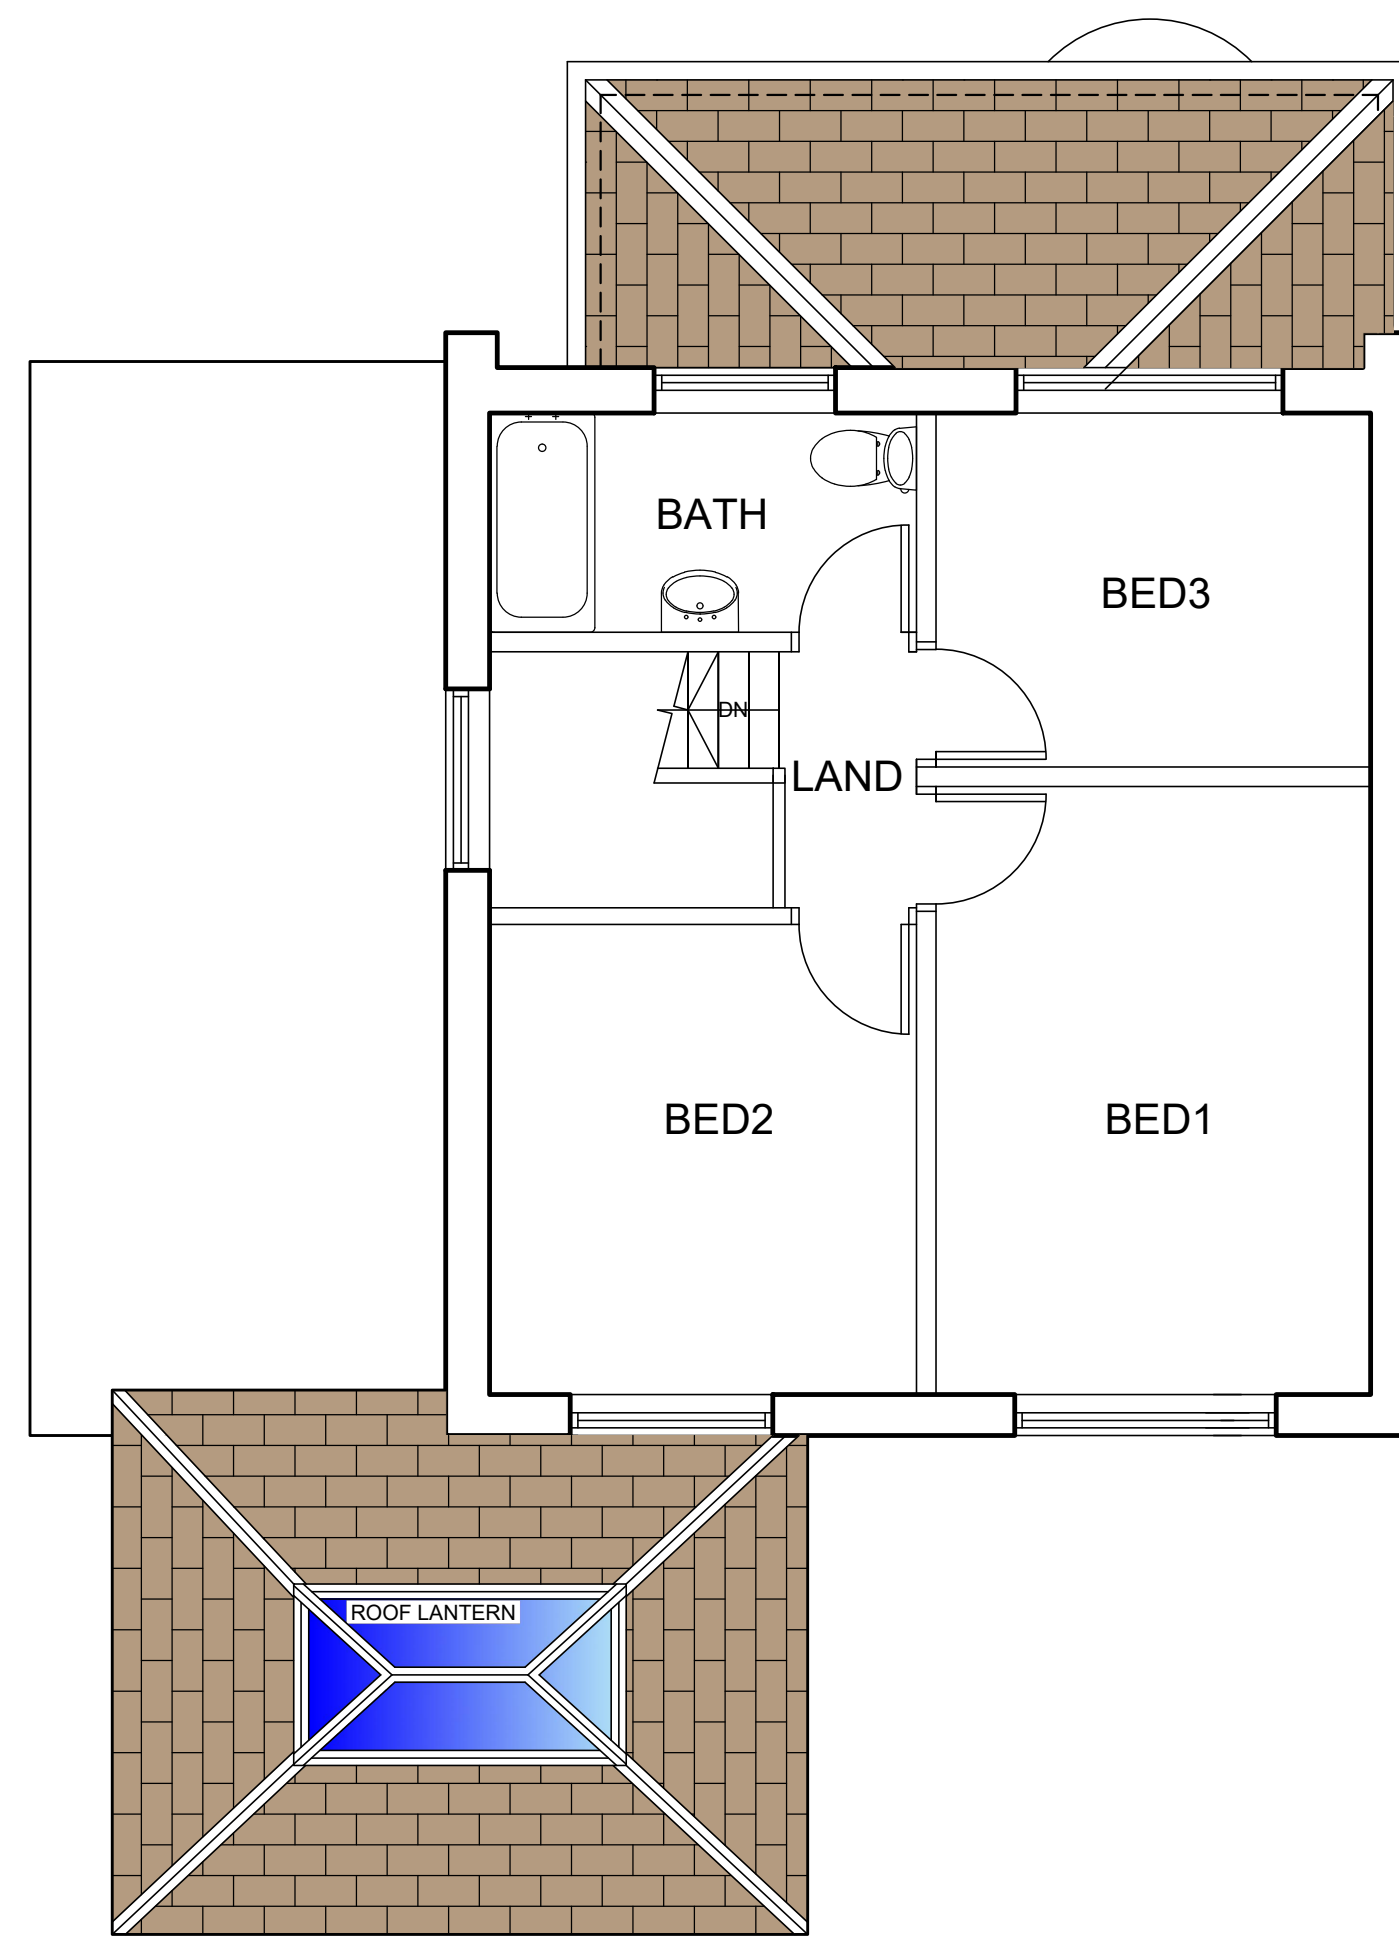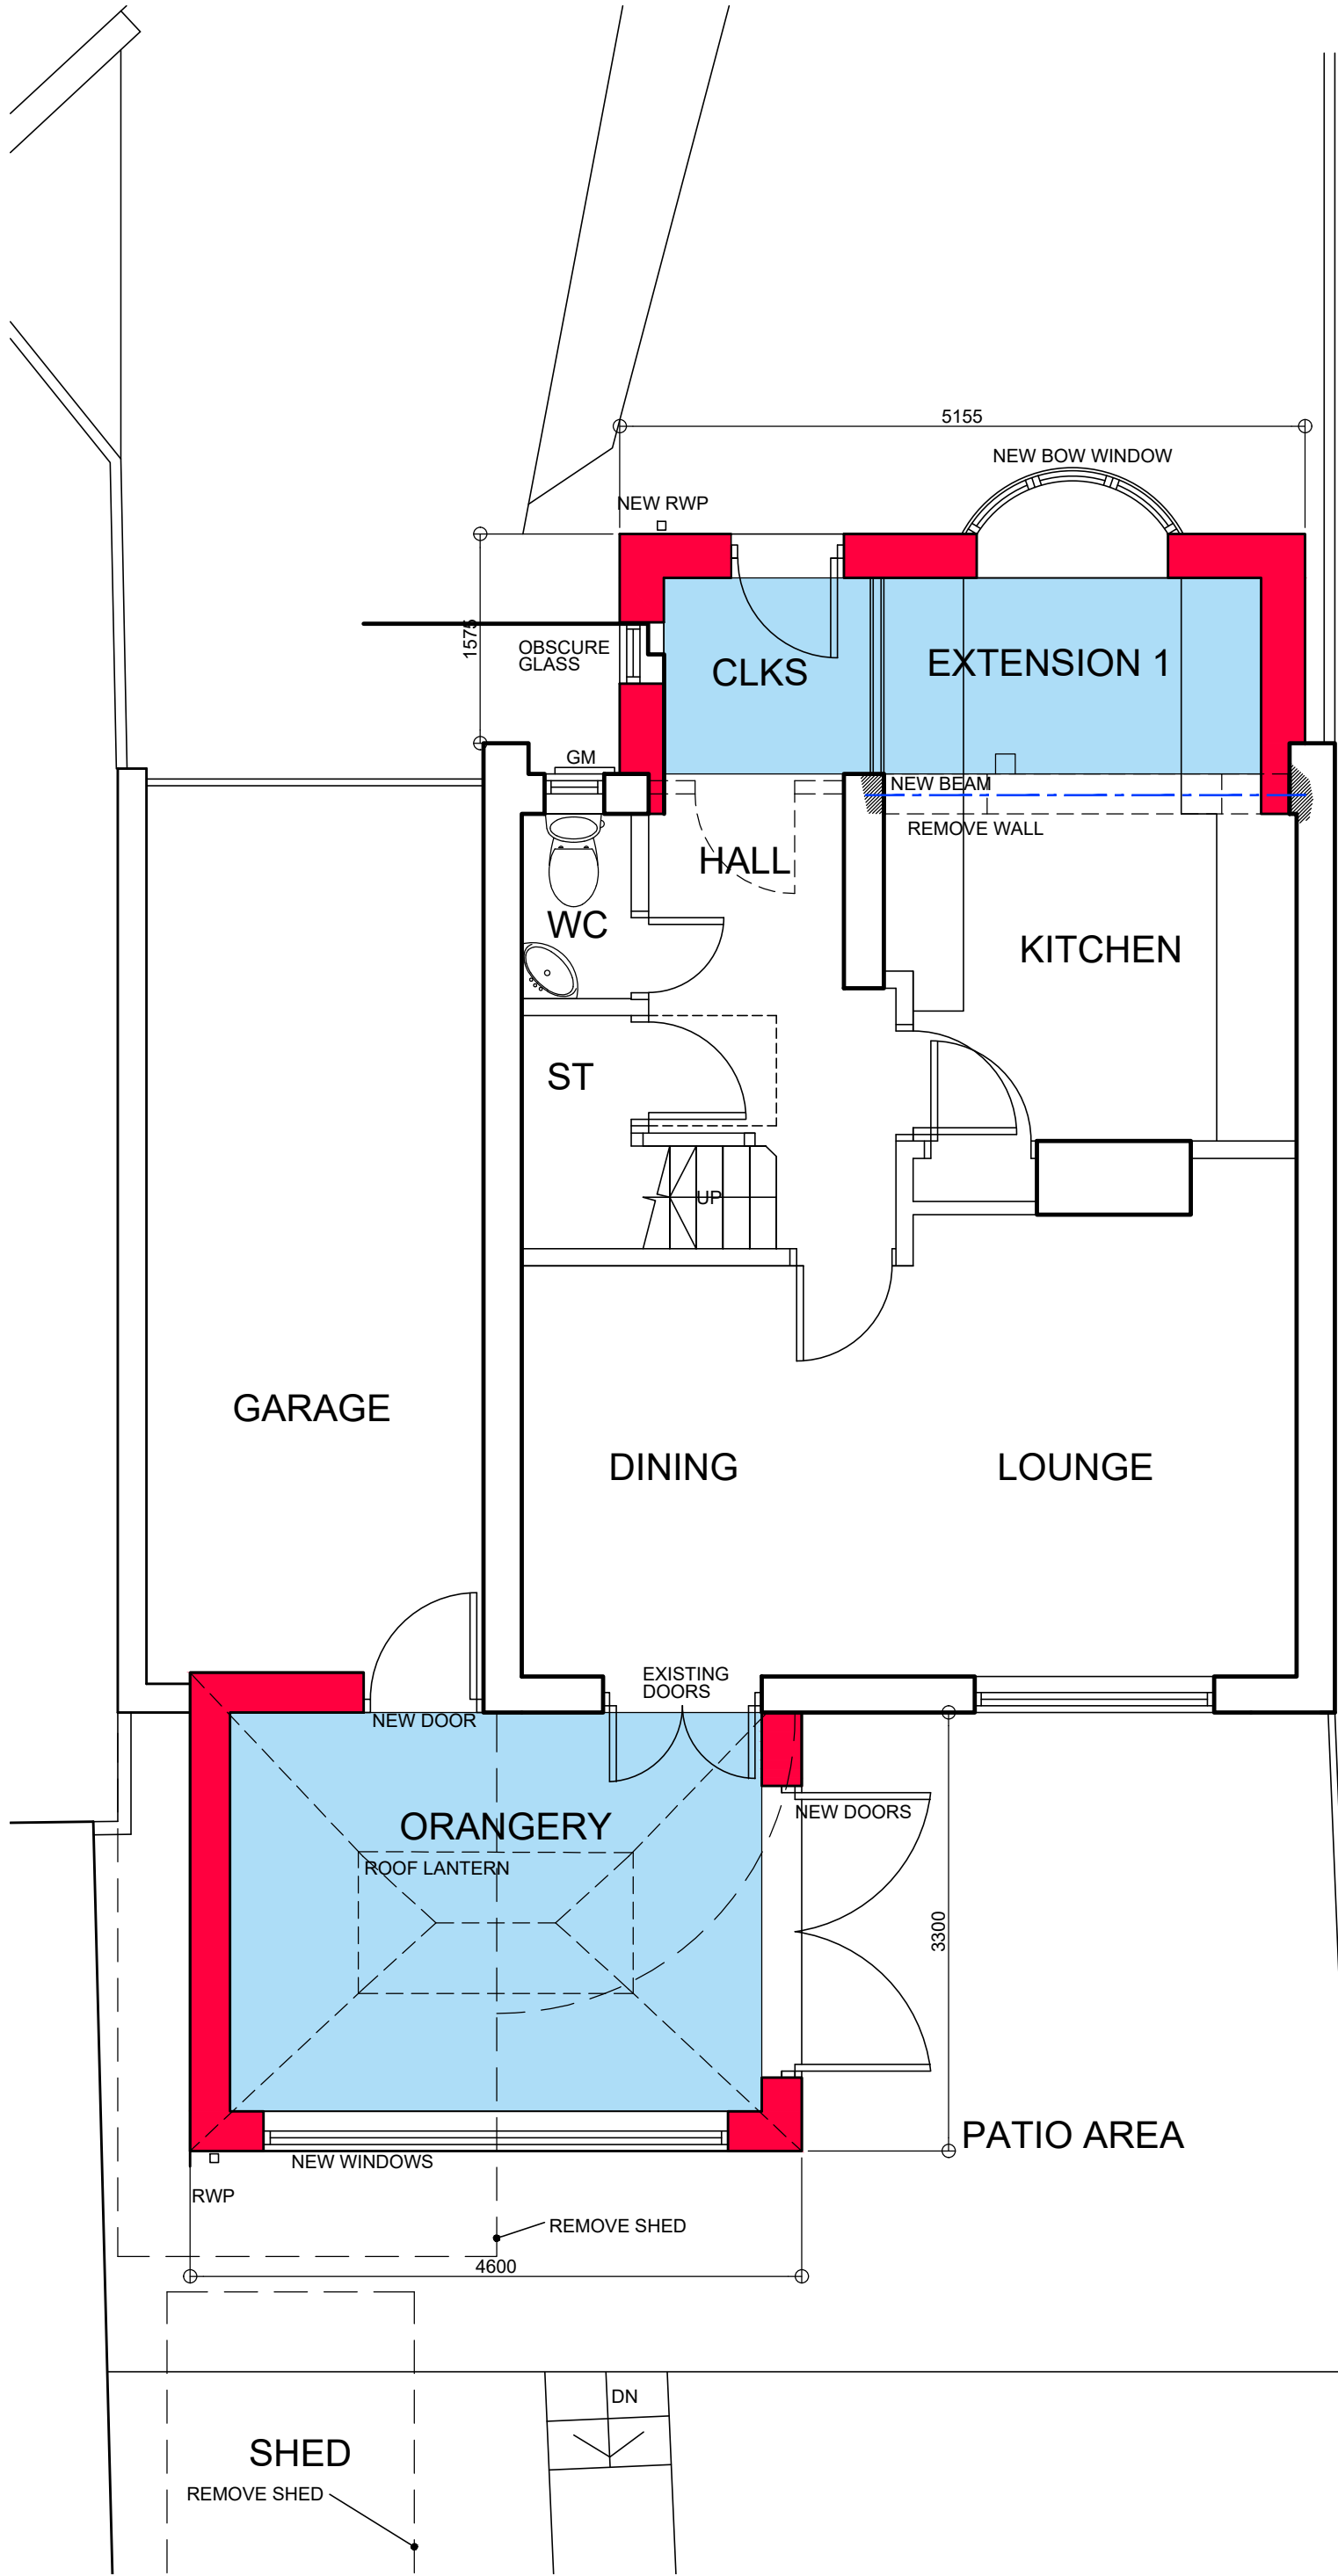

FIRST FLOOR PLAN SCALE 1:50

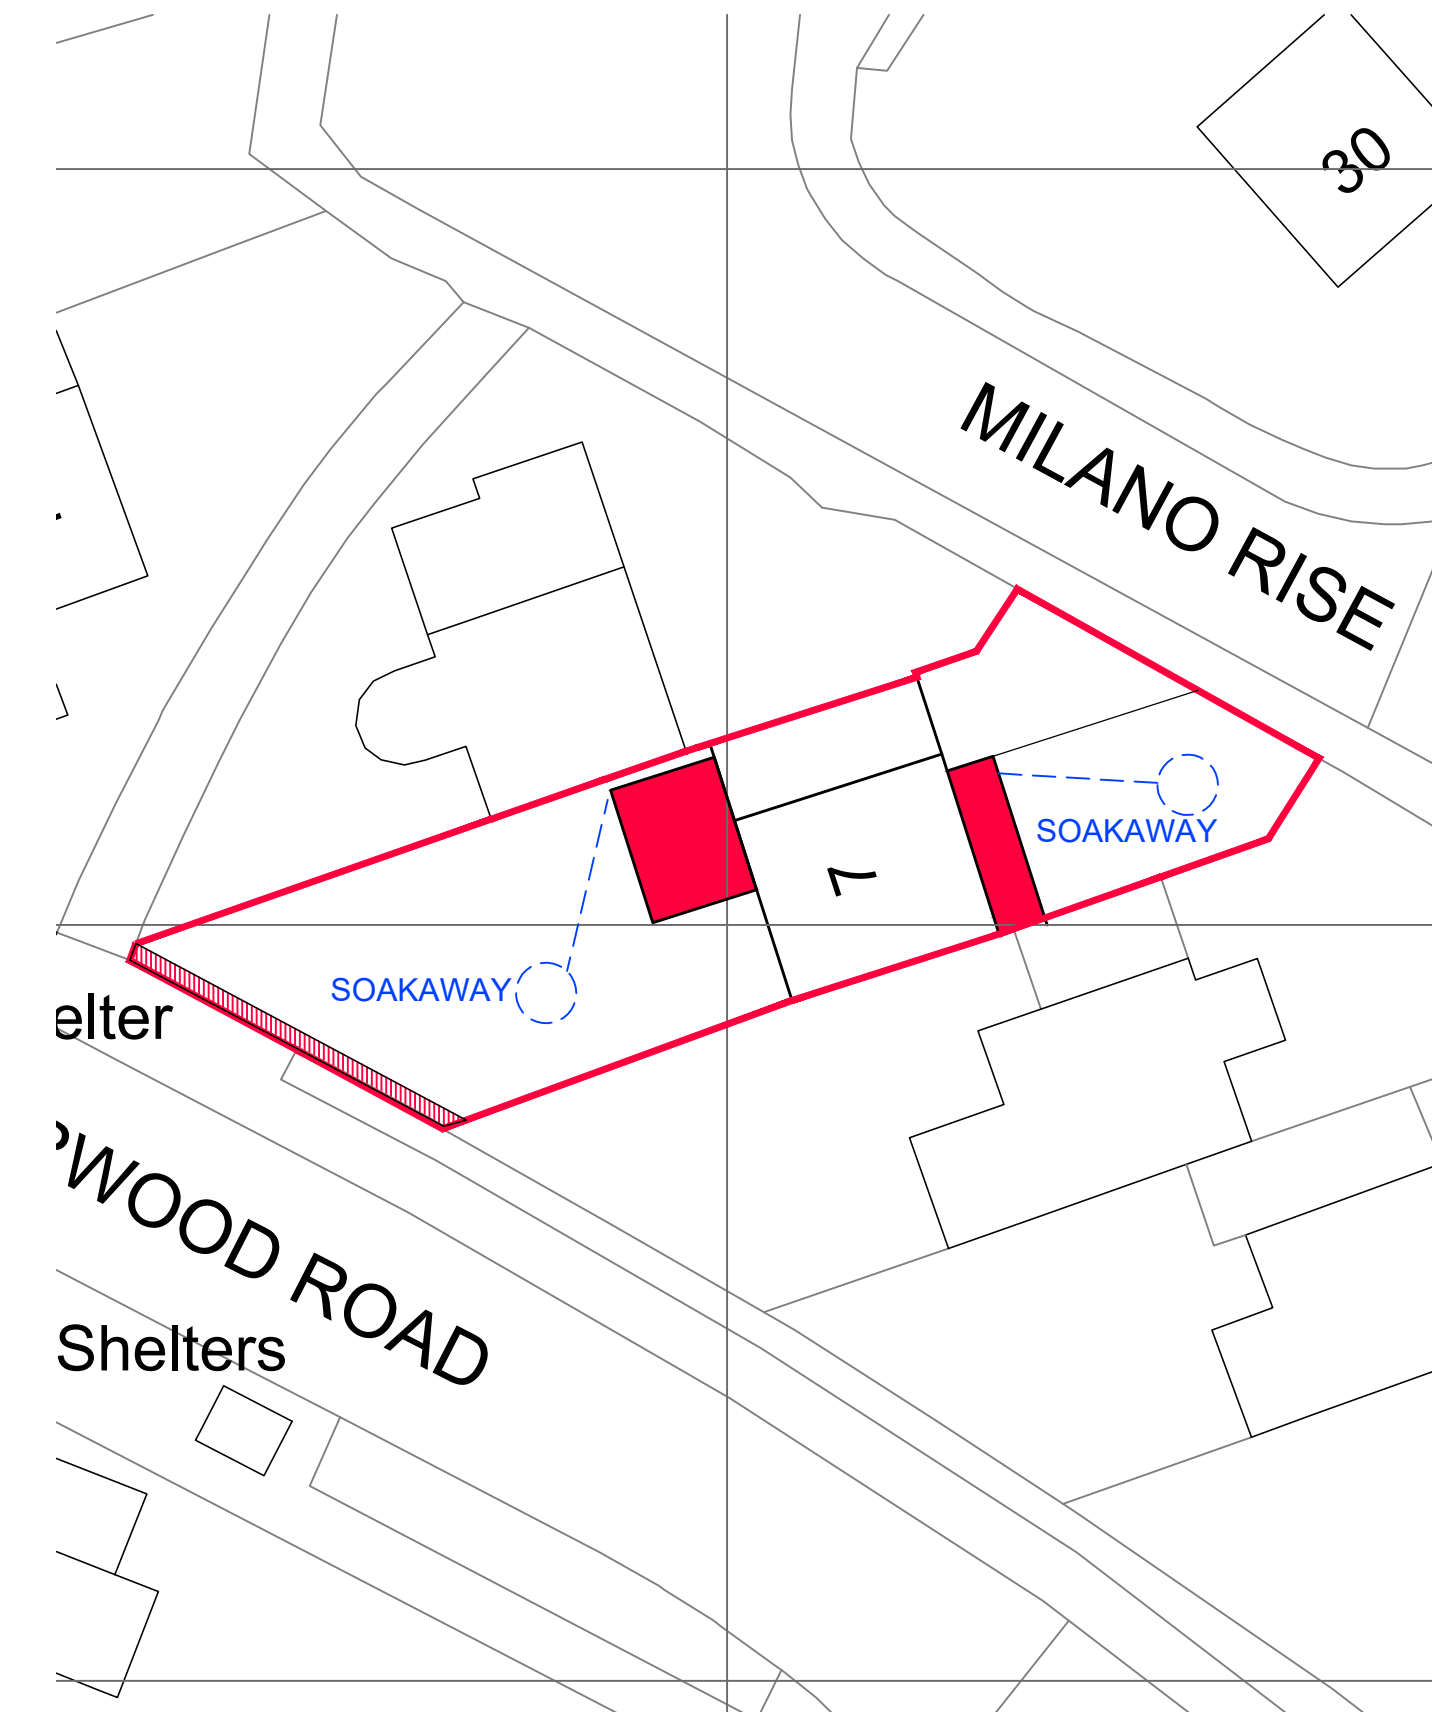


SITE PLAN SCALE 1:250

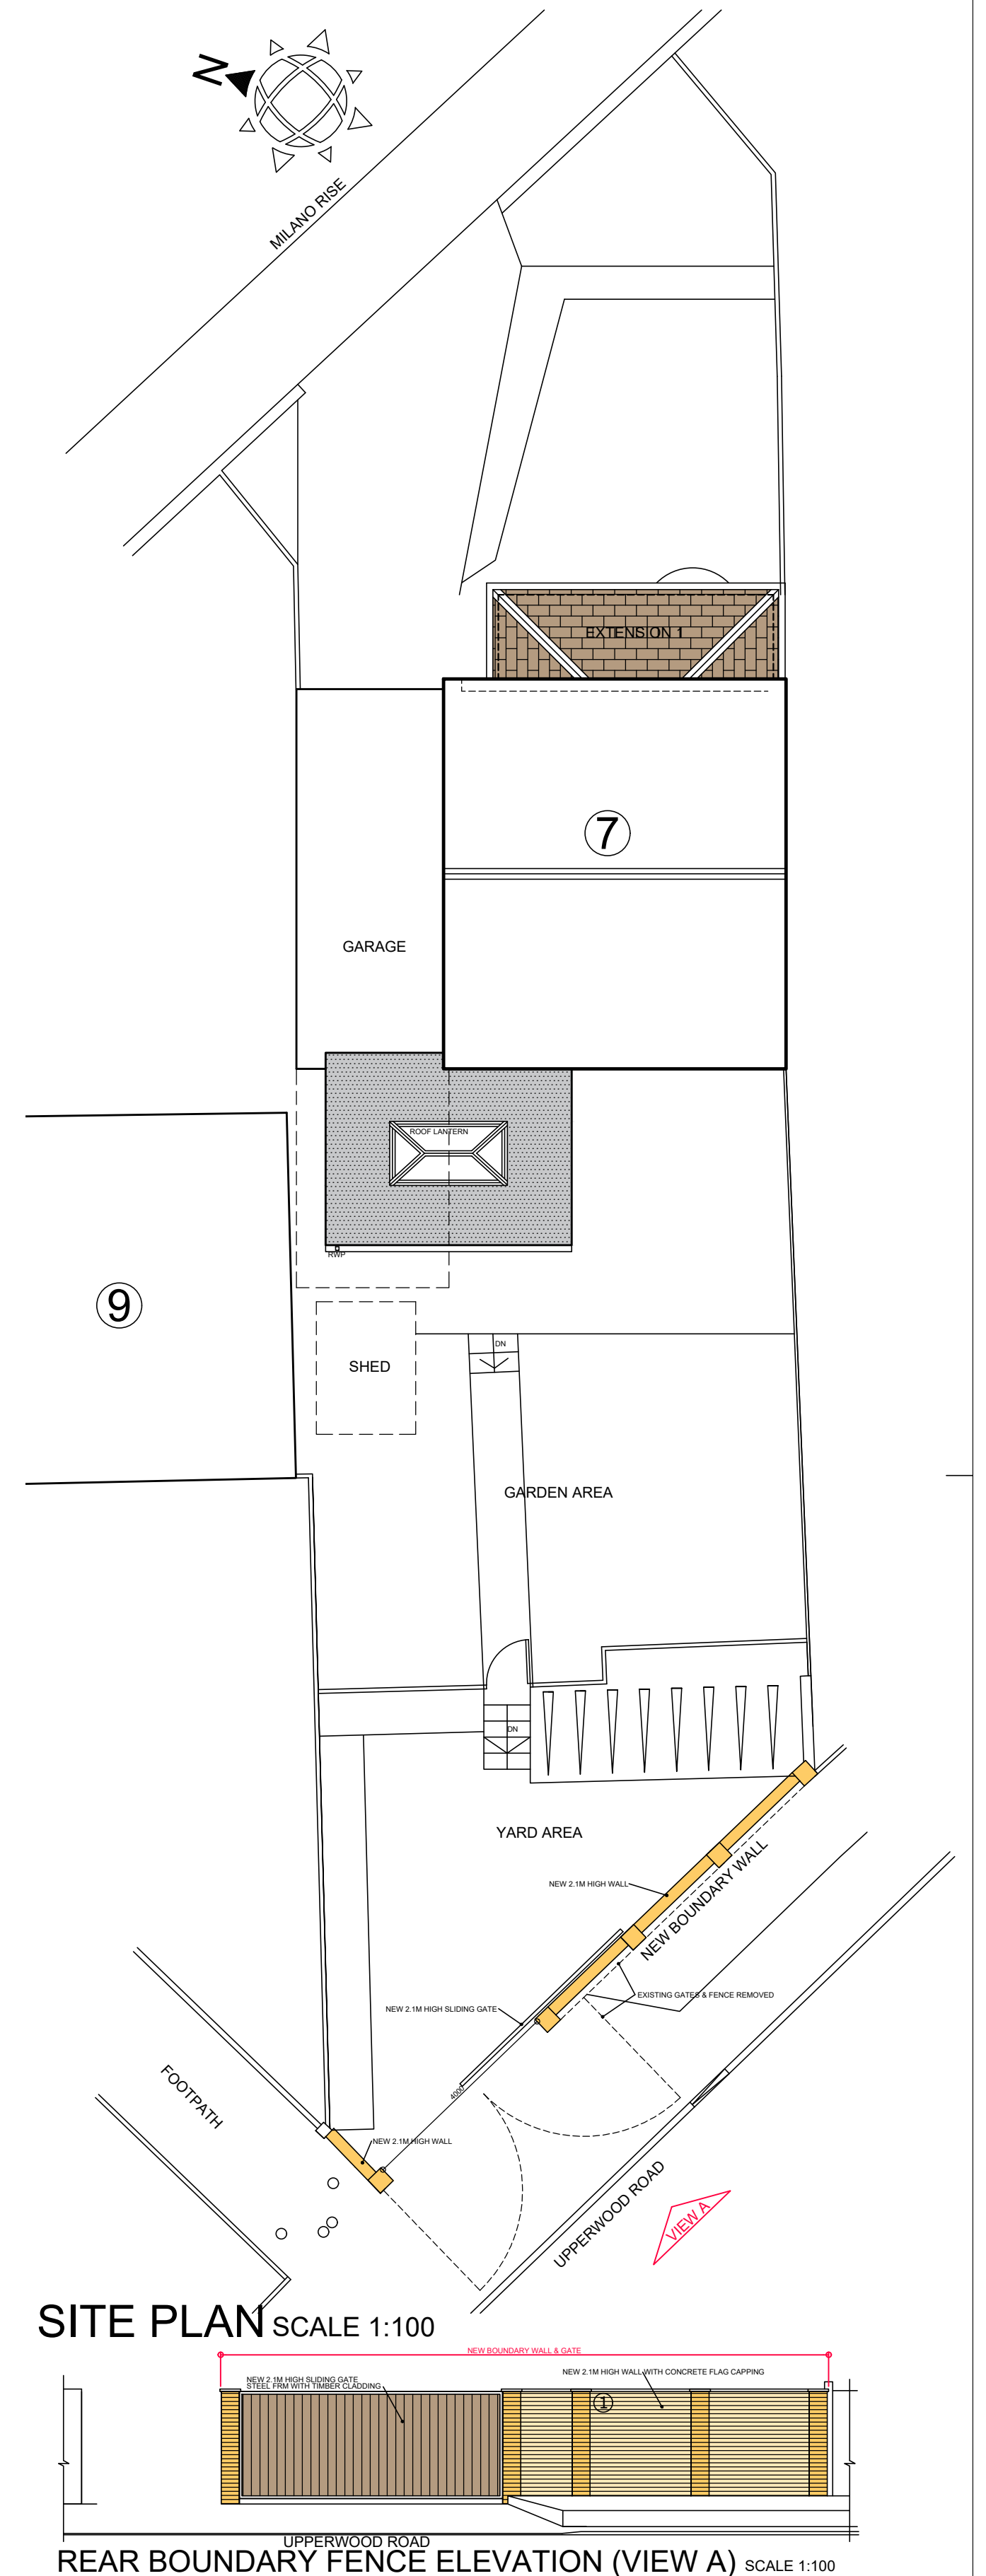

SITE PLAN SCALE 1:100

REAR BOUNDARY FENCE ELEVATION (VIEW A) SCALE 1:100

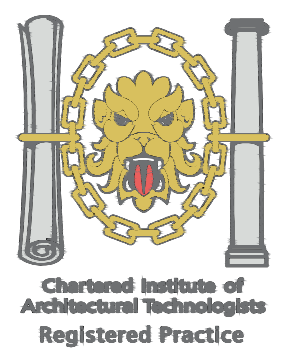

1. THIS DRAWING AND THE COPYRIGHTS AND PATENTS THEREIN ARE THE PROPERTY OF NYP ARCHITECTURAL SERVICES LLP REGISTERED IN ENGLAND AND WALES No. 4631338 AND MAY BE USED OR REPRODUCED ONLY UNDER CONTRACT.

2. CONTRACTORS AND SUB-CONTRACTORS MUST CHECK AND AGREE ALL DIMENSIONS BEFORE PREPARING SHOP DRAWINGS OR COMMENCING WORK ON SITE.

3. CONTRACTORS ARE RESPONSIBLE FOR INFORMING THE DESIGNER OF ANY DISCREPANCY DISCOVERED ON THIS DRAWING OR BETWEEN THIS DRAWING AND ANY OTHER RELATED DOCUMENT ISSUED UNDER THE STANDARD FORM OF CONTRACT IN RESPECT OF THE WORK.

4. WRITTEN DIMENSIONS ONLY ARE TO BE USED FROM THIS DRAWING. IF IN ANY DOUBT ASK FOR CLARIFICATION.

Notes.

Revisions.

Date	Suffix	Description	Date	Suffix	Description

NYP ARCHITECTURAL SERVICES

The Grove, High Street, Dodworth, Barnsley, S75 3RG. Tel: 01226 200899. E-mail: scott@nypas.co.uk / stephen@nypas.co.uk

Project.	7 MILANO RISE DARFIELD, S73-9PH		Client.	P. ARYES	
Drawing Title.	PLANNING PROPOSAL DRAWING		Date.	JULY 2023	Scale.
Ref.	103-79		Rev.	02	AS INDICATED

SHEET SIZE A1