


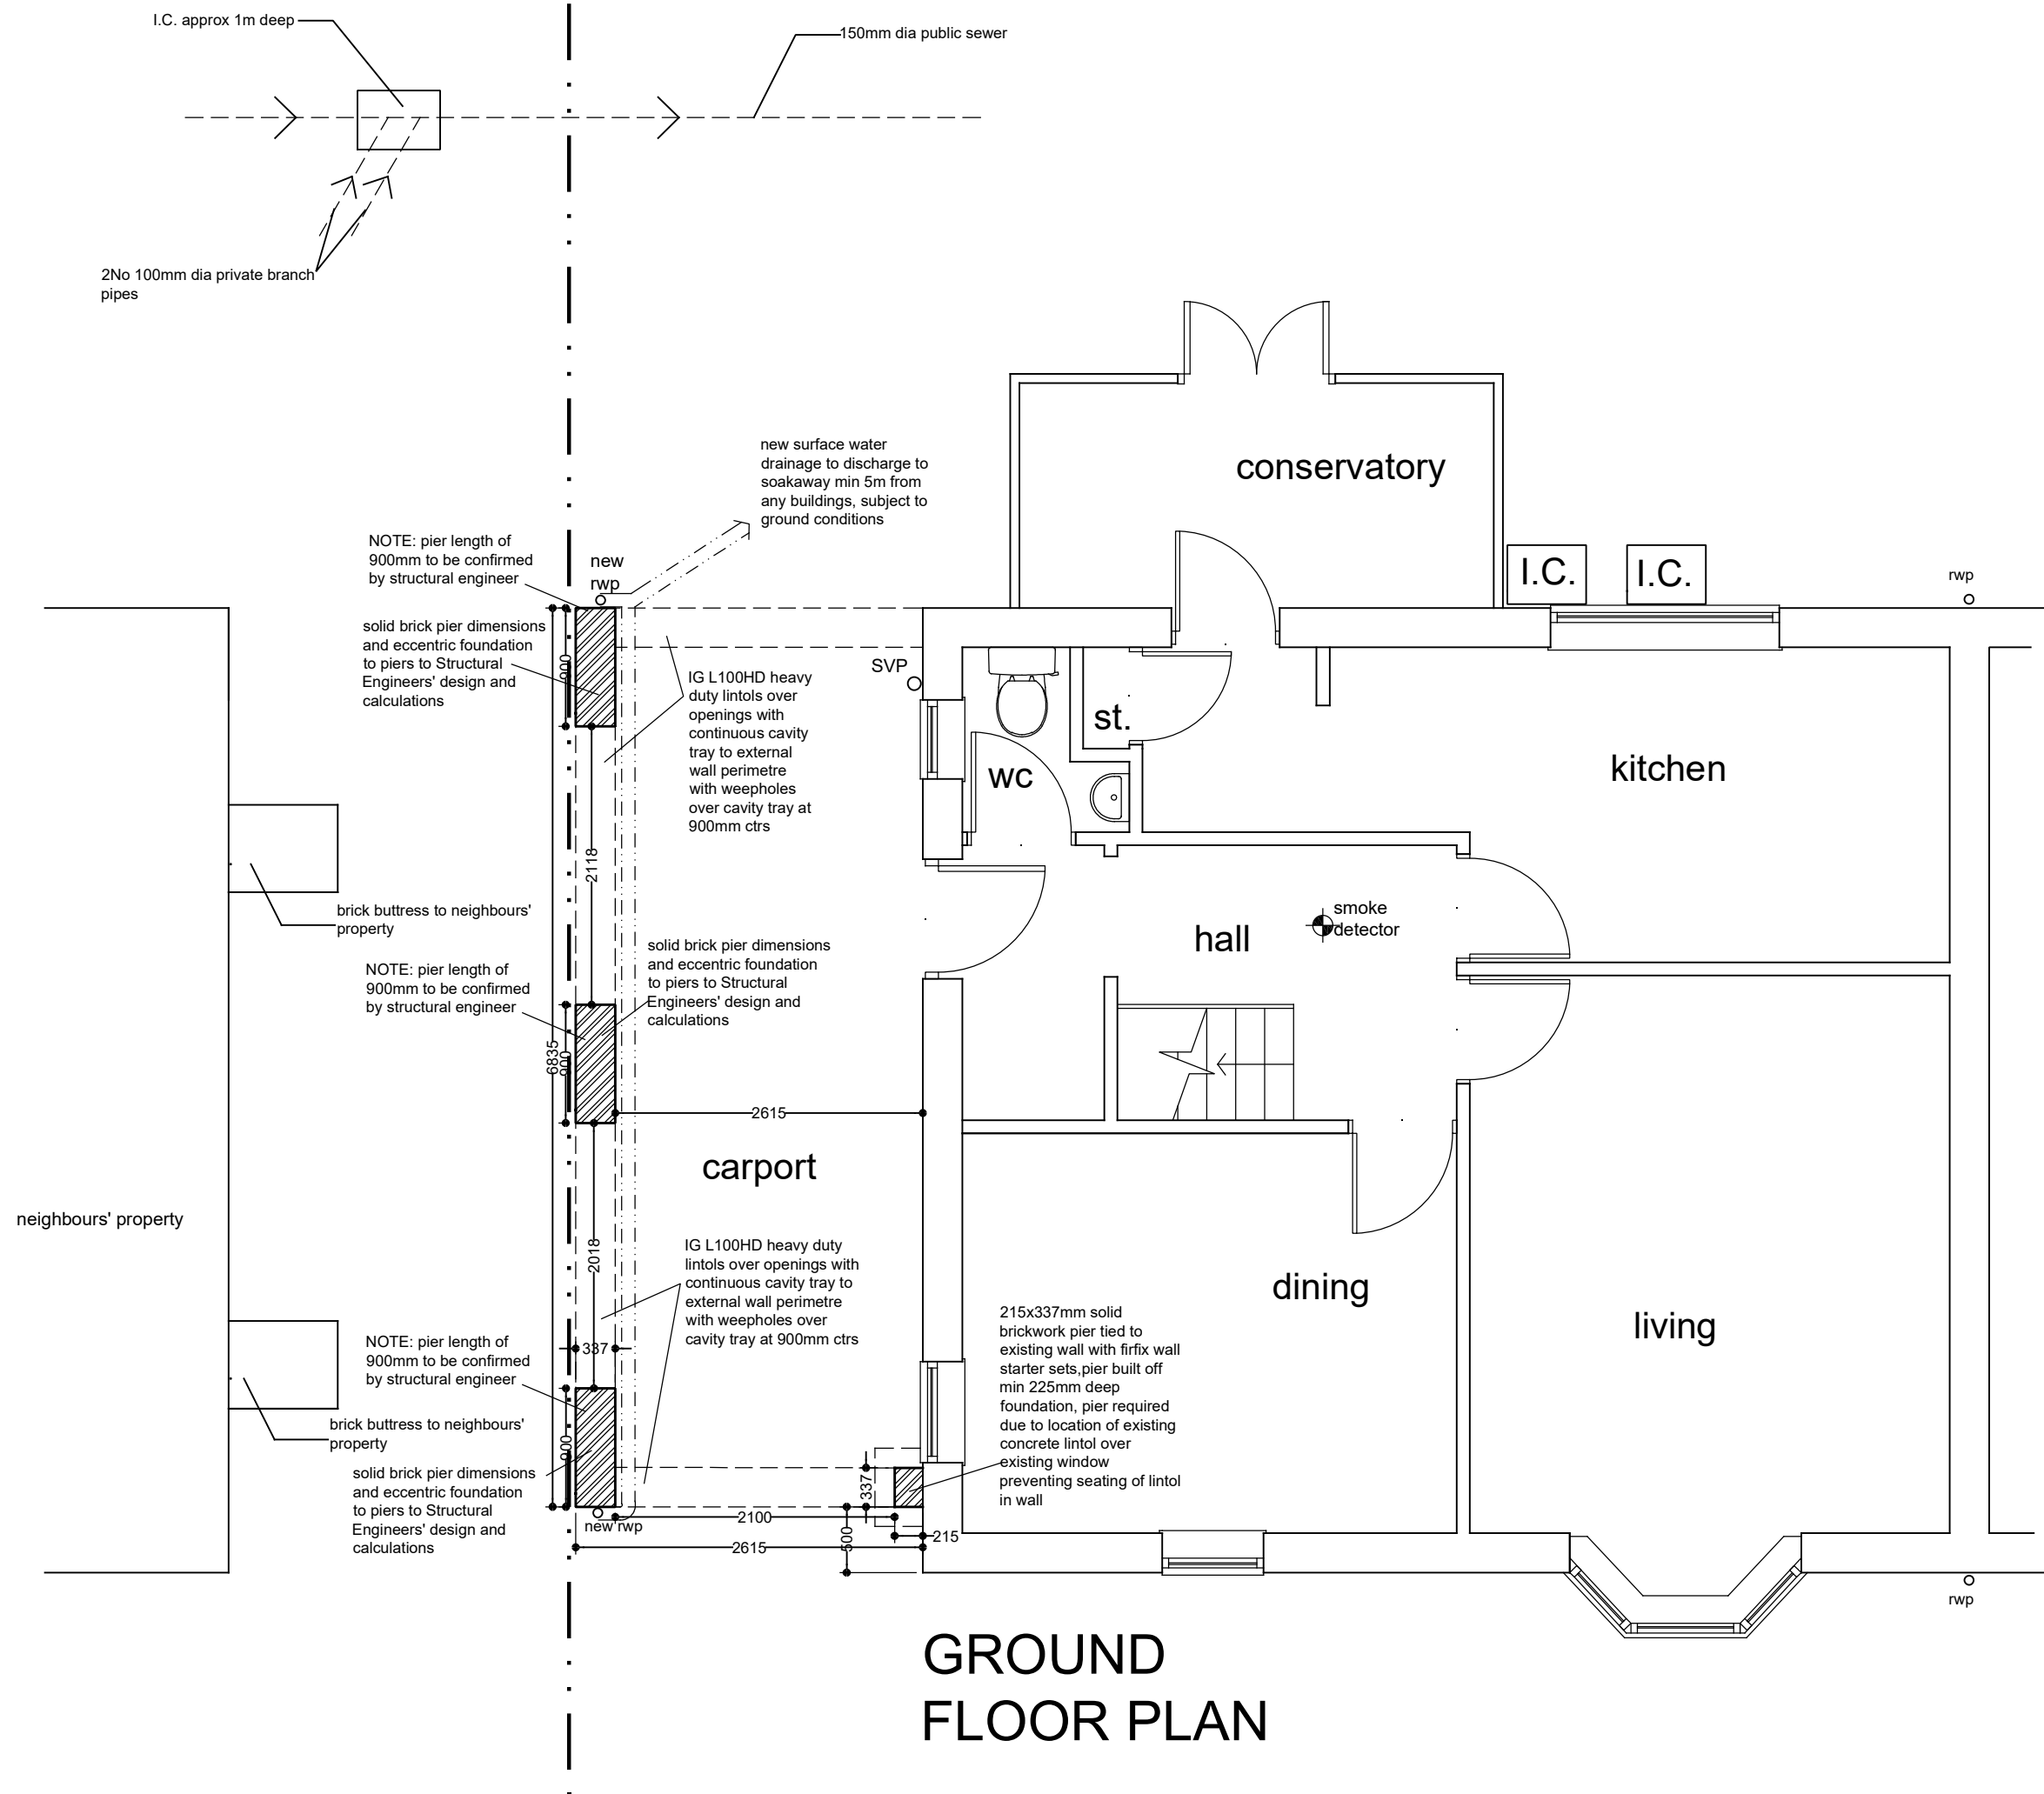

GROUND FLOOR PLAN

REV A: Extension reduced in width, roof design altered to gable

97 Longfields Crescent S74 9JB

FIRST FLOOR SIDE EXTENSION TO 2 STOREY DWELLING

PROPOSED GROUND FLOOR PLAN

Scale: 1:50@A3