

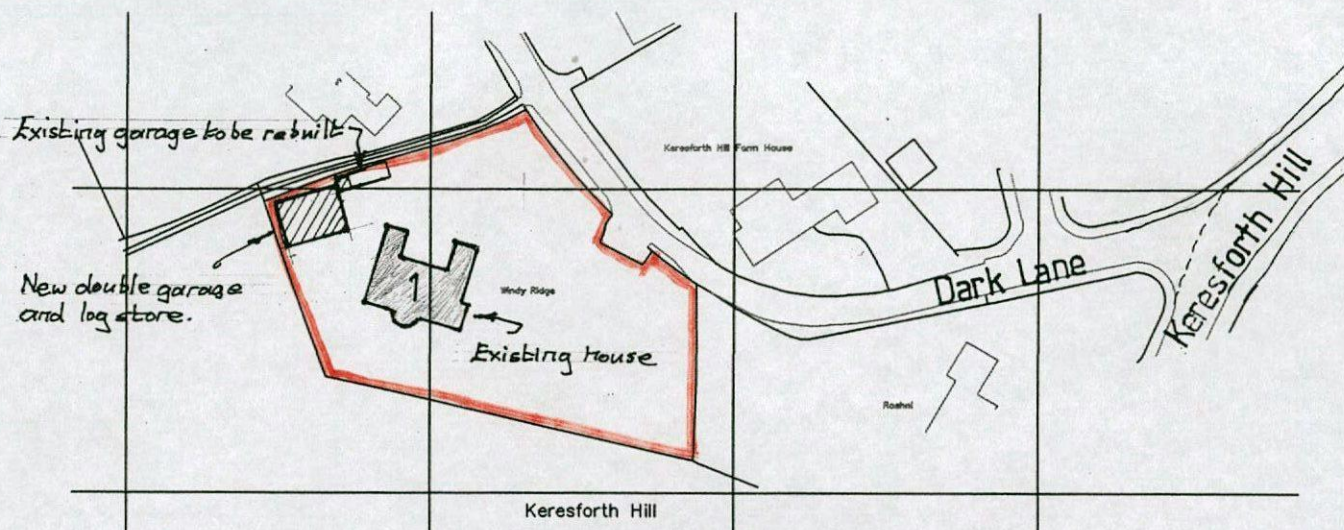


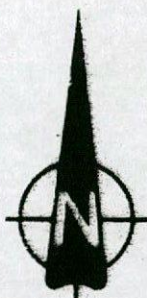

Ordnance Survey (c) Crown Copyright 2013. All rights reserved. Licence number 100020449

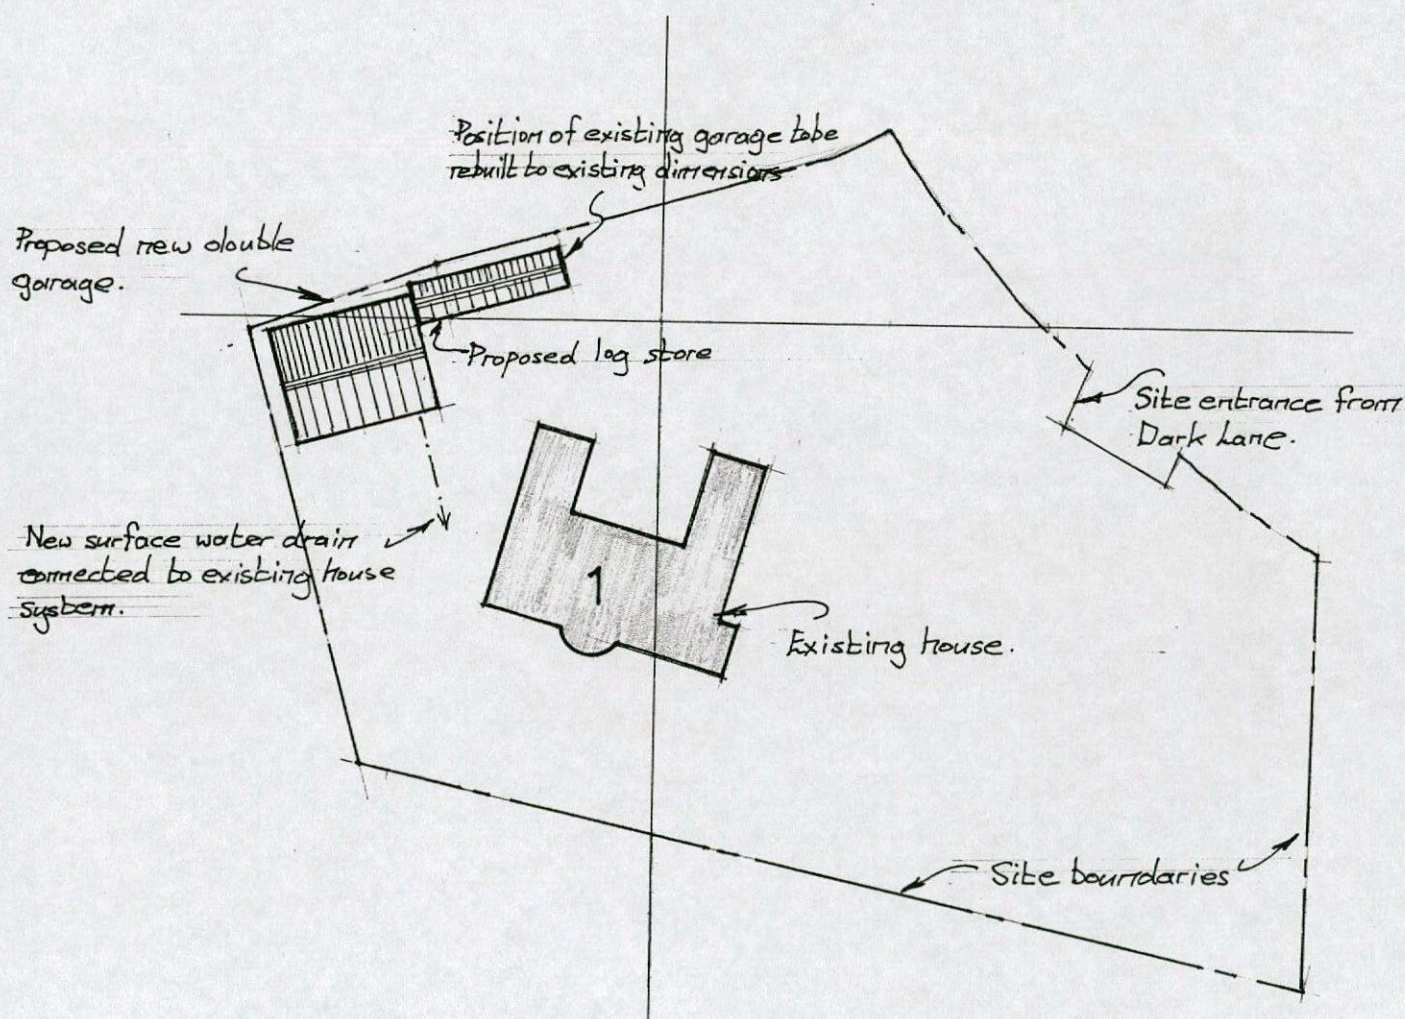

Project Prop. double garage, log store and single garage. For :- Mr. G. Wood At :- 1 Dark lane Barnsley	Scale 1:1250+1:500	Date March 2013
	Title Location and Site plans	
	Number	4